



IF IN ANY DOUBT PLEASE ASK THE ARCHITECT FOR CLARIFICATION.
DO NOT SCALE FROM DRAWING. ALL DIMENSIONS TO BE CHECKED ON SITE.
THE COPYRIGHT FOR THESE DRAWINGS REMAINS THE PROPERTY OF THE ARCHITECT. THEY MUST NOT BE REPRODUCED IN ANY WAY WITHOUT THE ARCHITECT'S PRIOR WRITTEN CONSENT.

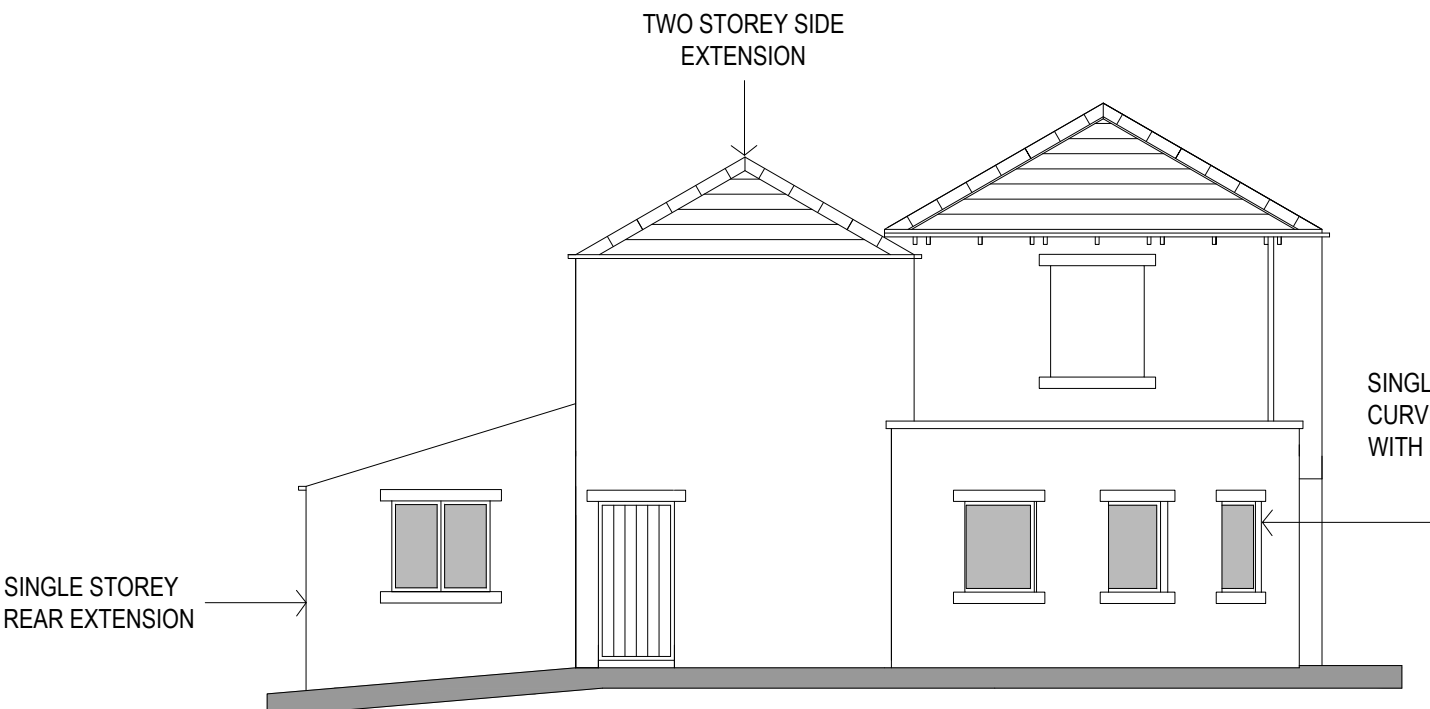


SOUTH ELEVATION
1:100




WEST ELEVATION

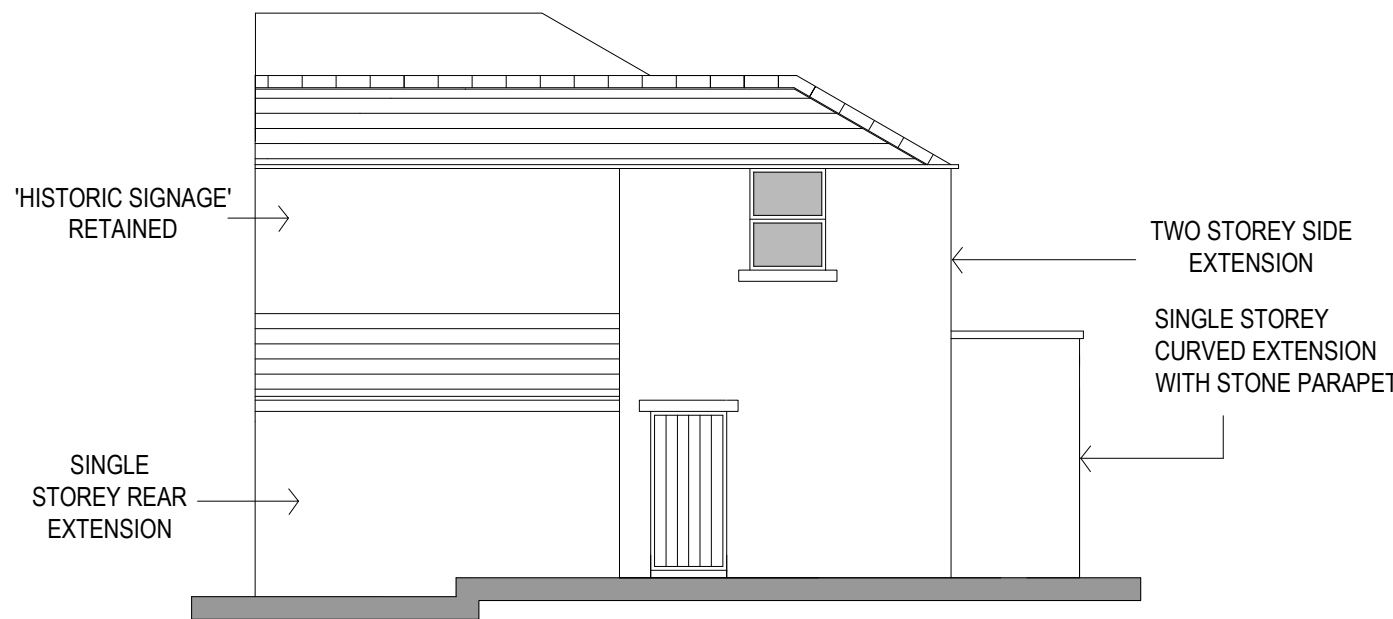

NORTH ELEVATION

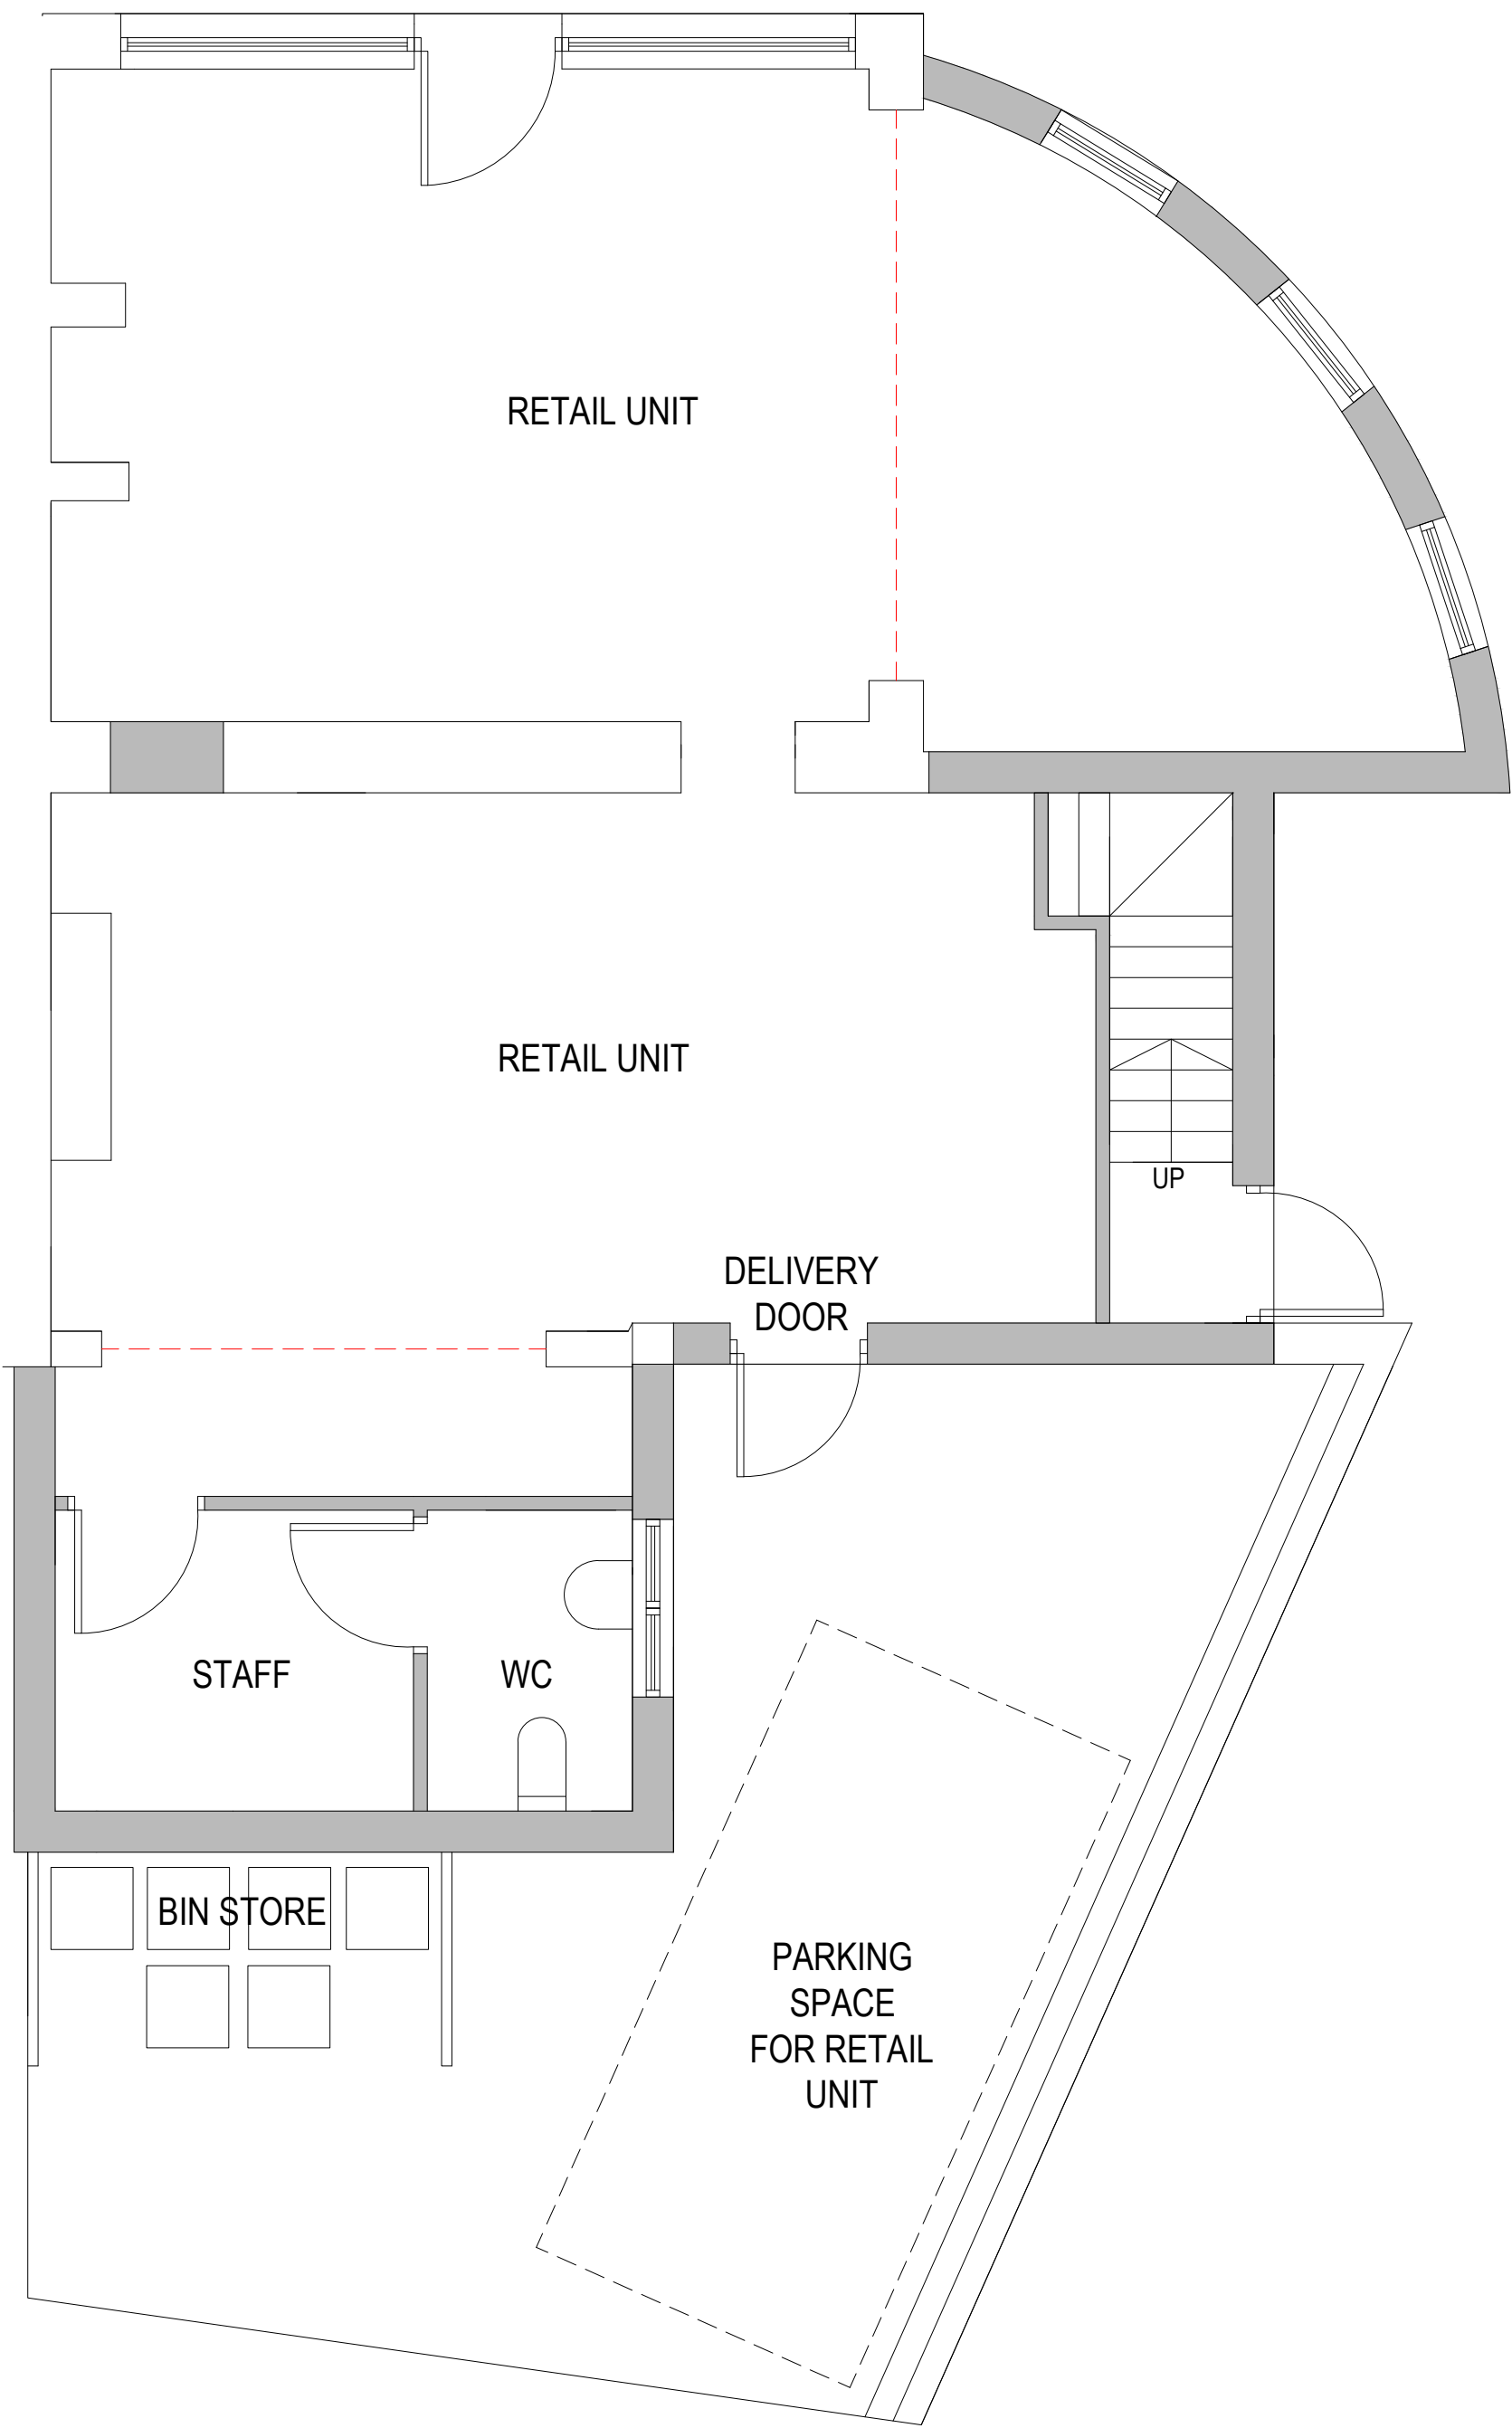

GROUND FLOOR PLAN 1:50

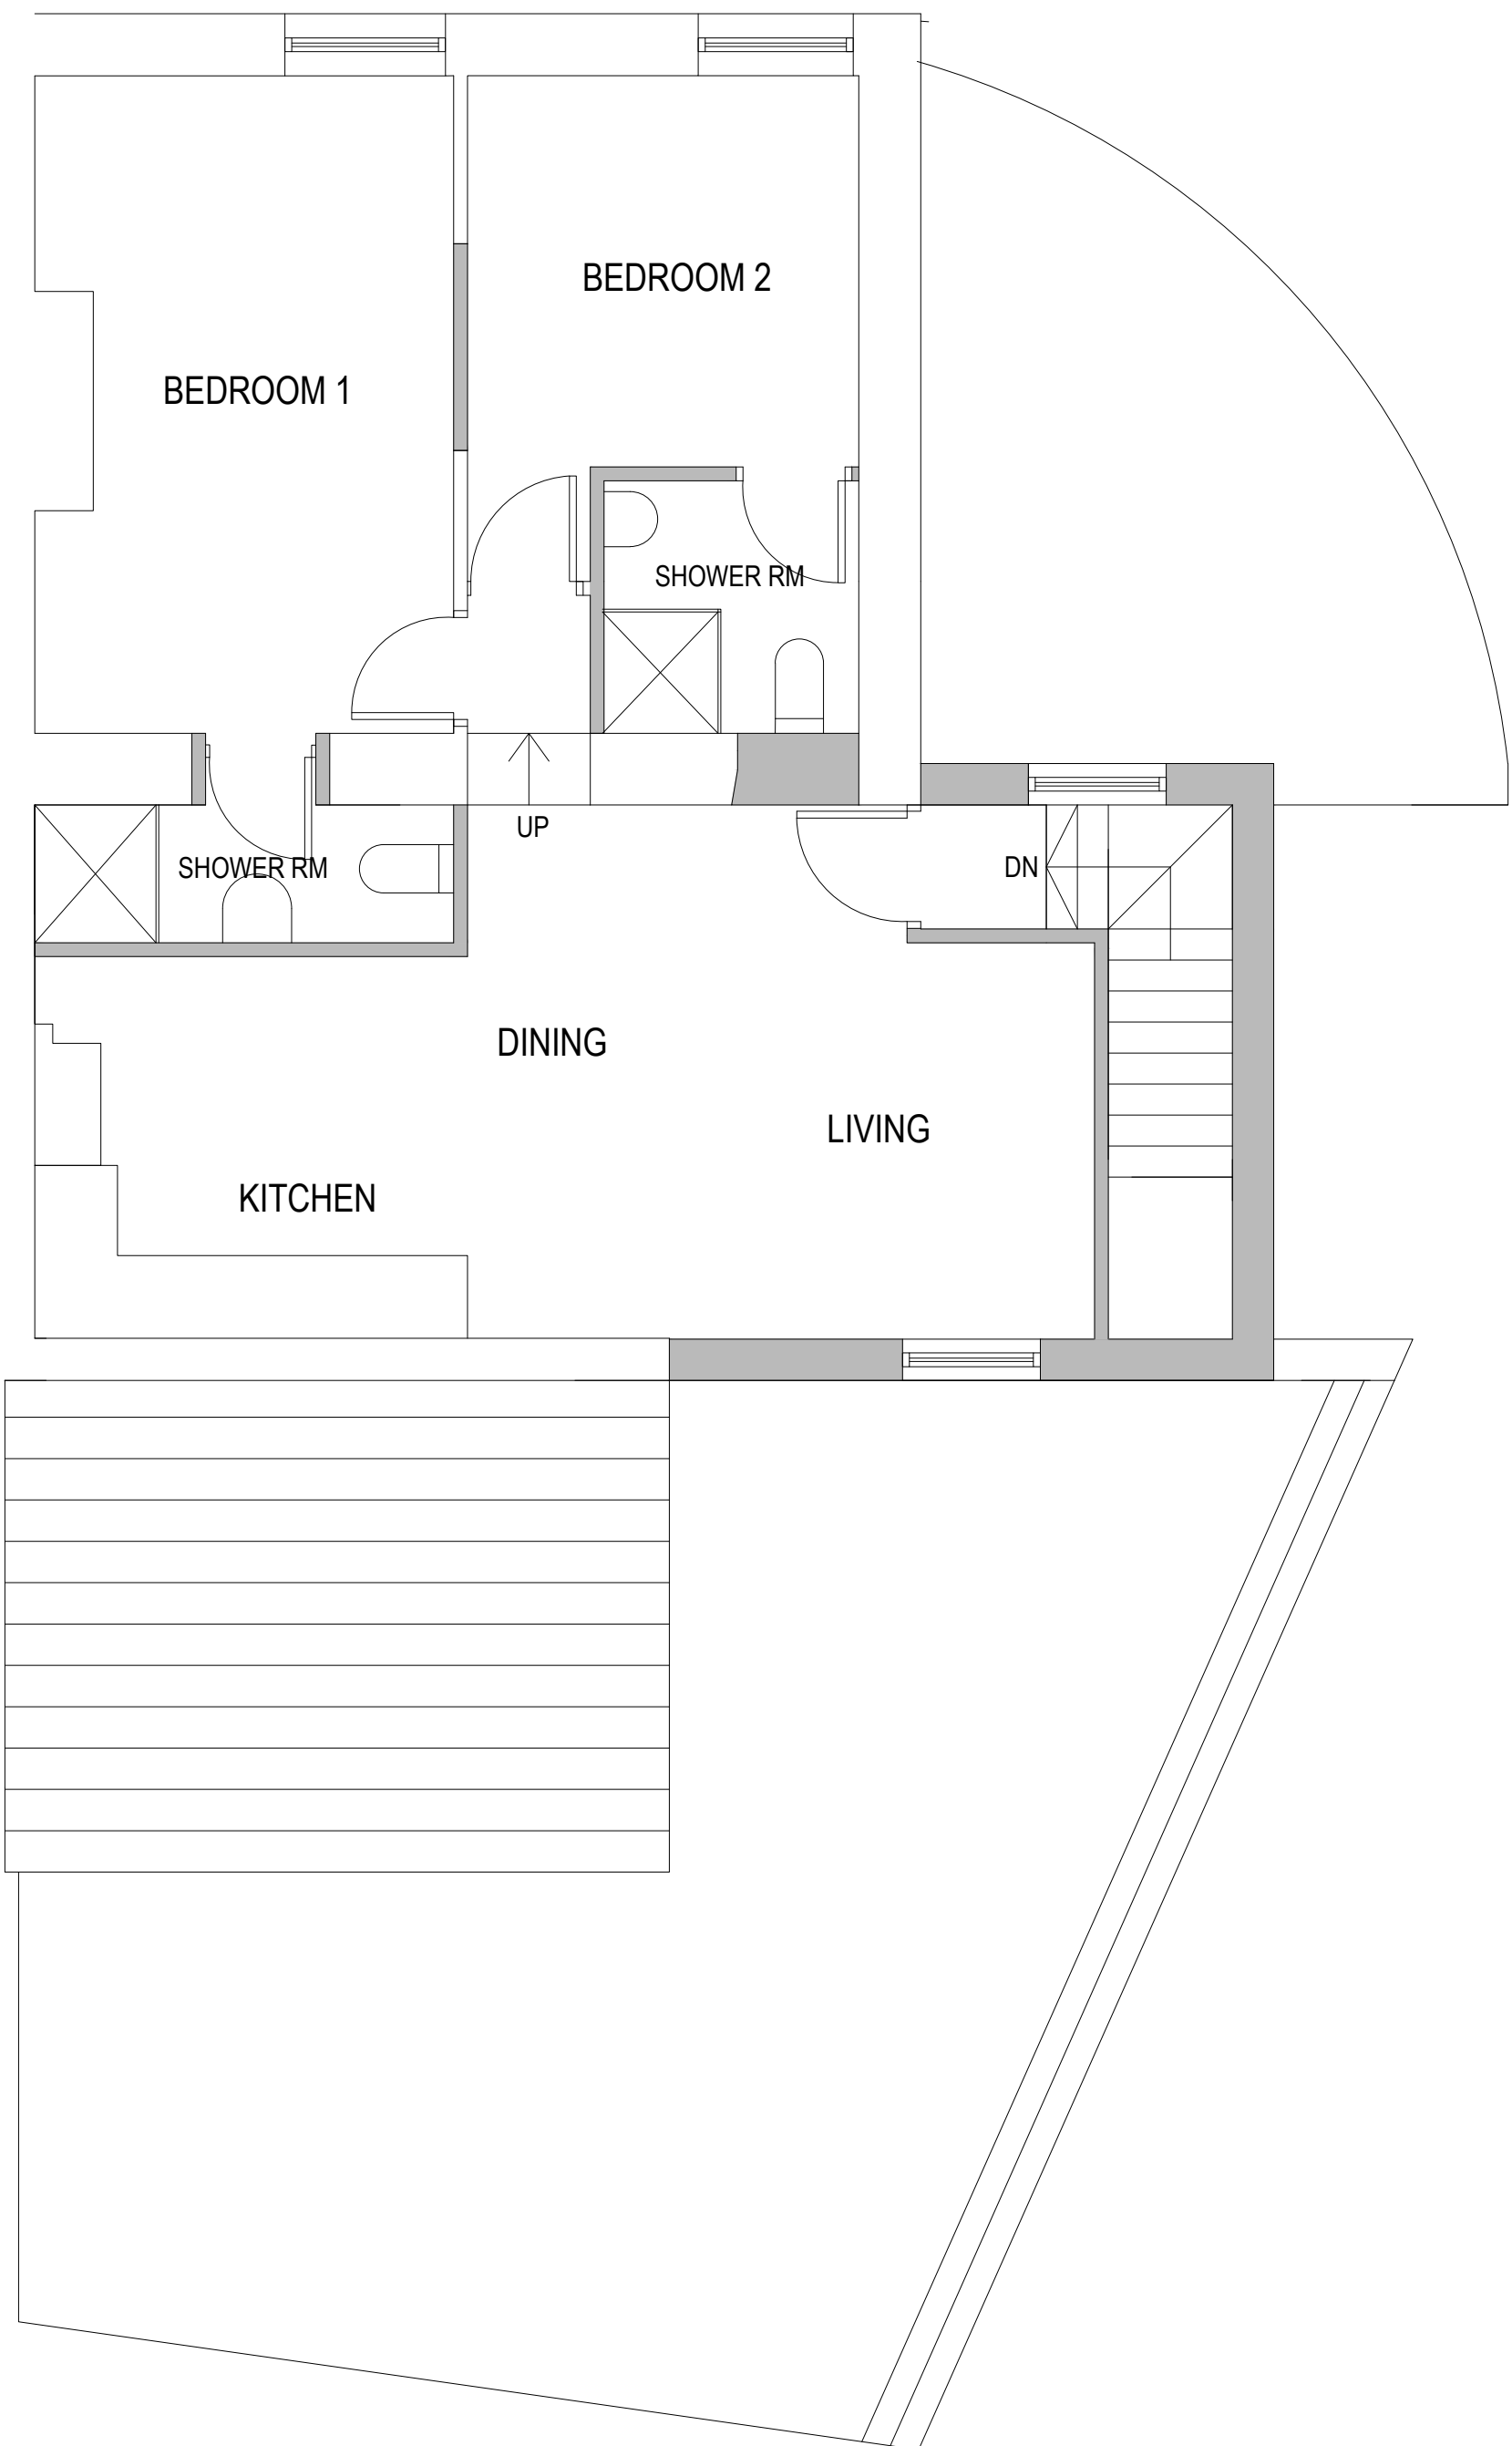

FIRST FLOOR PLAN 1:50



FRONT PERSPECTIVE



REAR PERSPECTIVE

northern design partnership

Chartered Architects
The Chapel, Millmoor Road,
Meltham, Holmfirth, HD9 5JU

www.northerndesignpartnership.co.uk
Instagram: @northerndesignp
Telephone: (01484) 854848

client	MR CHAHAL		
project	100 ST JOHN'S ROAD BIRKBY HUDDERSFIELD HD1 5EY		
drawing	PROPOSED PLANS AND ELEVATIONS		
revision	notes	date	drawn
*	*	*	*
scale :	1:50 & 1:100 AT A1	07.22	PB
project no.	drawing no.	revision	
2210	02		