


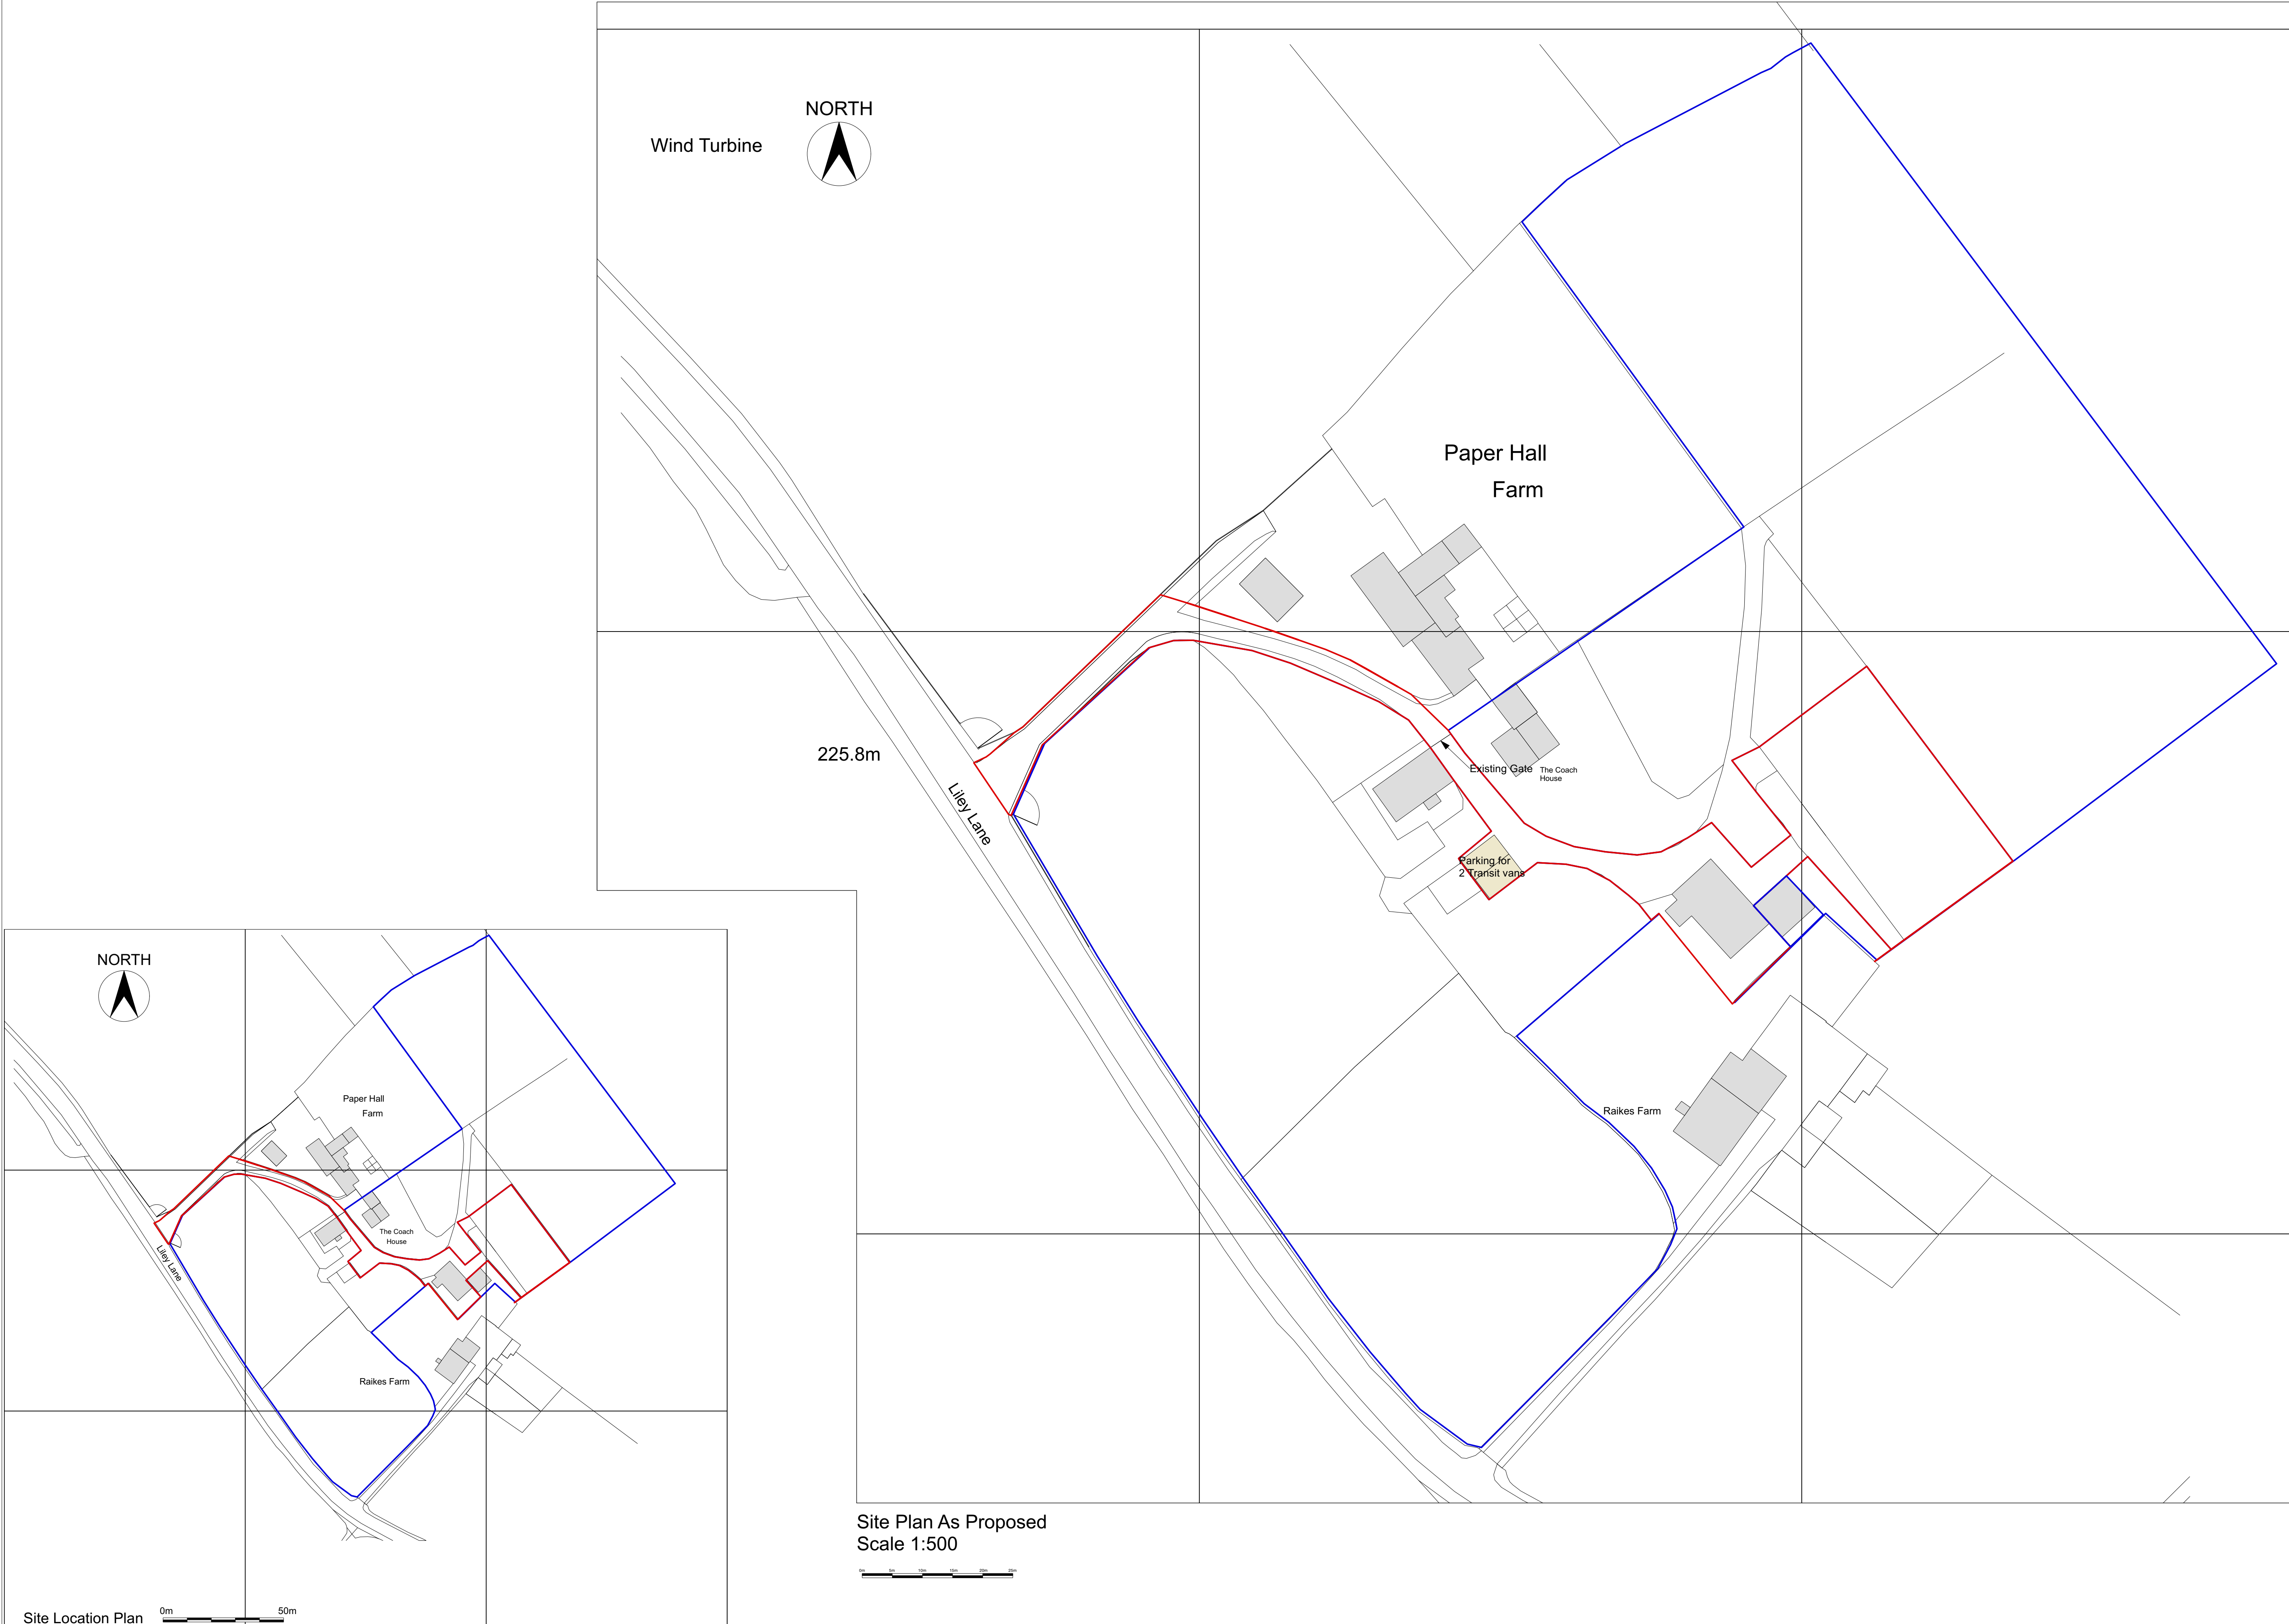

Site Plan As Proposed
Scale 1:500



Site Location Plan
Scale 1:1250
Redline Area: 2220sqm/ 0.22Ha

NOTES:
Any errors or omissions to be reported to Code L6 immediately.
This drawing and design is the copyright of Code L6 and is not to be used for any purpose without their consent.

A Redline Corrected 24/10/22

rev	details	date
A	Redline Corrected	24/10/22

Code L6
Architecture Ltd
31 Halifax Road Brighouse
West Yorkshire HD6 2AA
T: 01484 714 870
E: codeL6@btinternet.com
W: www.CODEL6.com

Project:
Happy Hounds HQ
Liley Lane, Grange Moor
WF4 4EN

Client:
Happy Hounds

Drawing:
Location Plan As Existing/
Proposed

Date:	Scale:	Size:
30/09/22	varies	A1

Drawing Number:
22-058-01A