



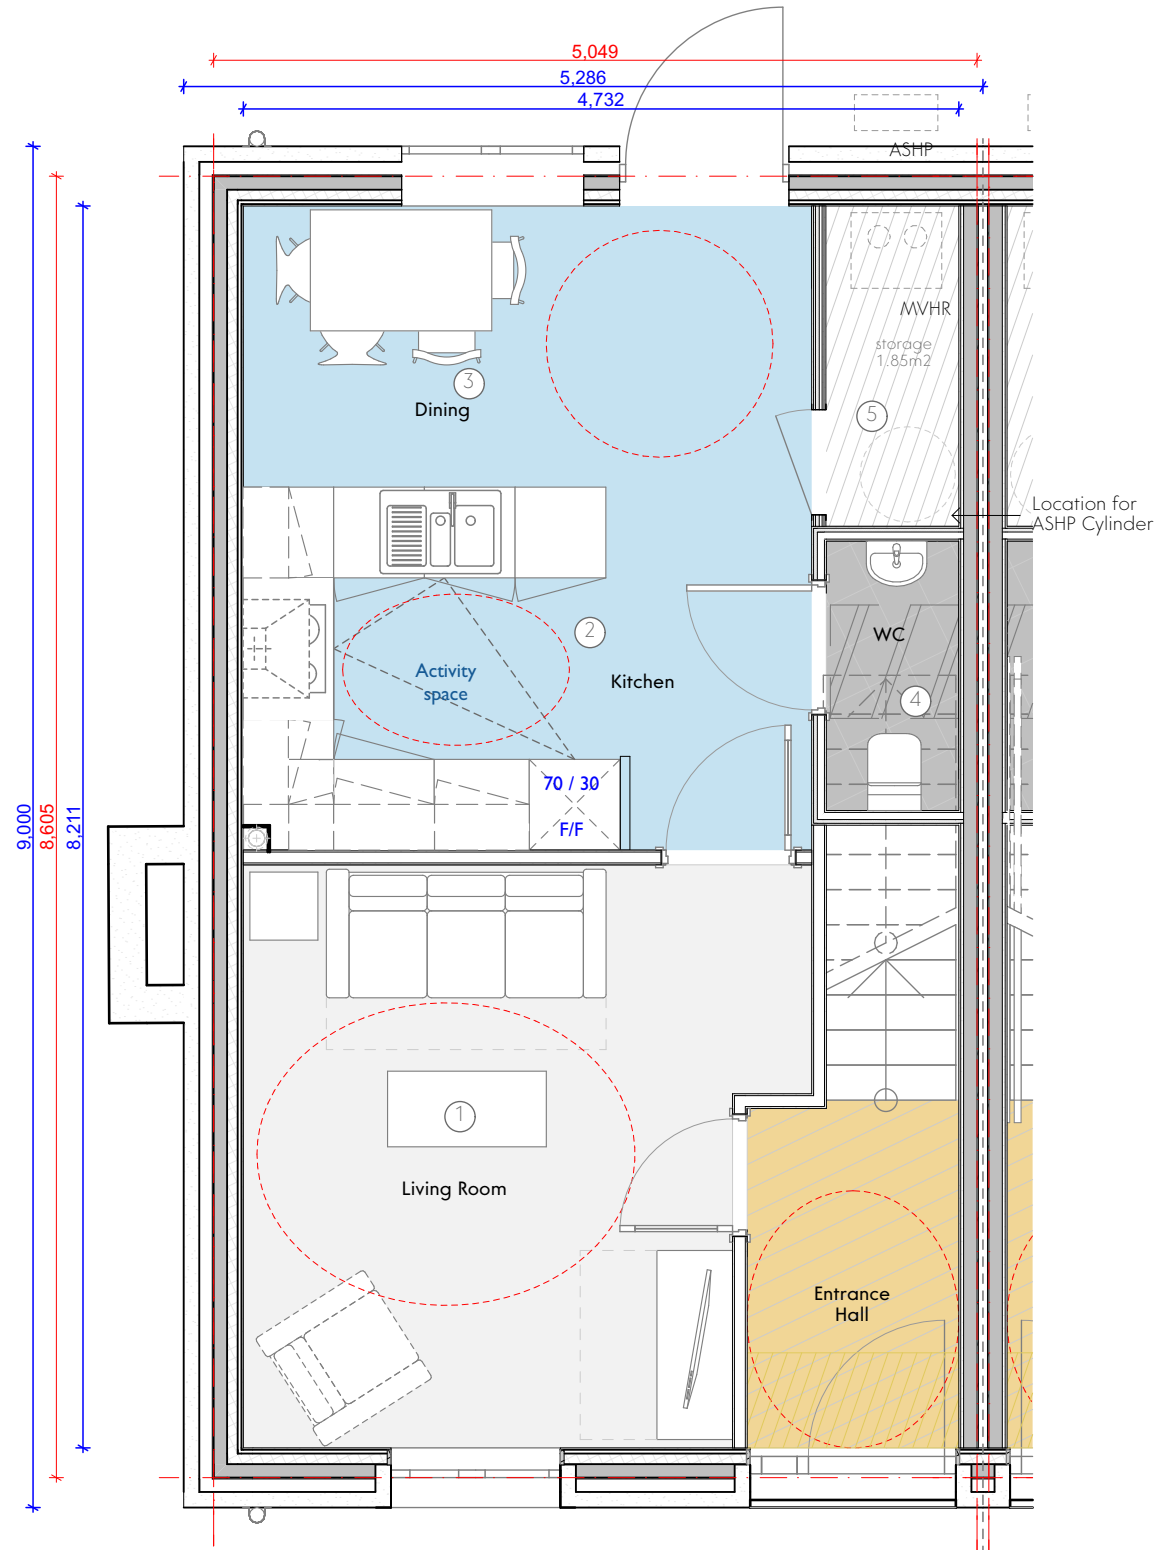

Ground Floor Plan

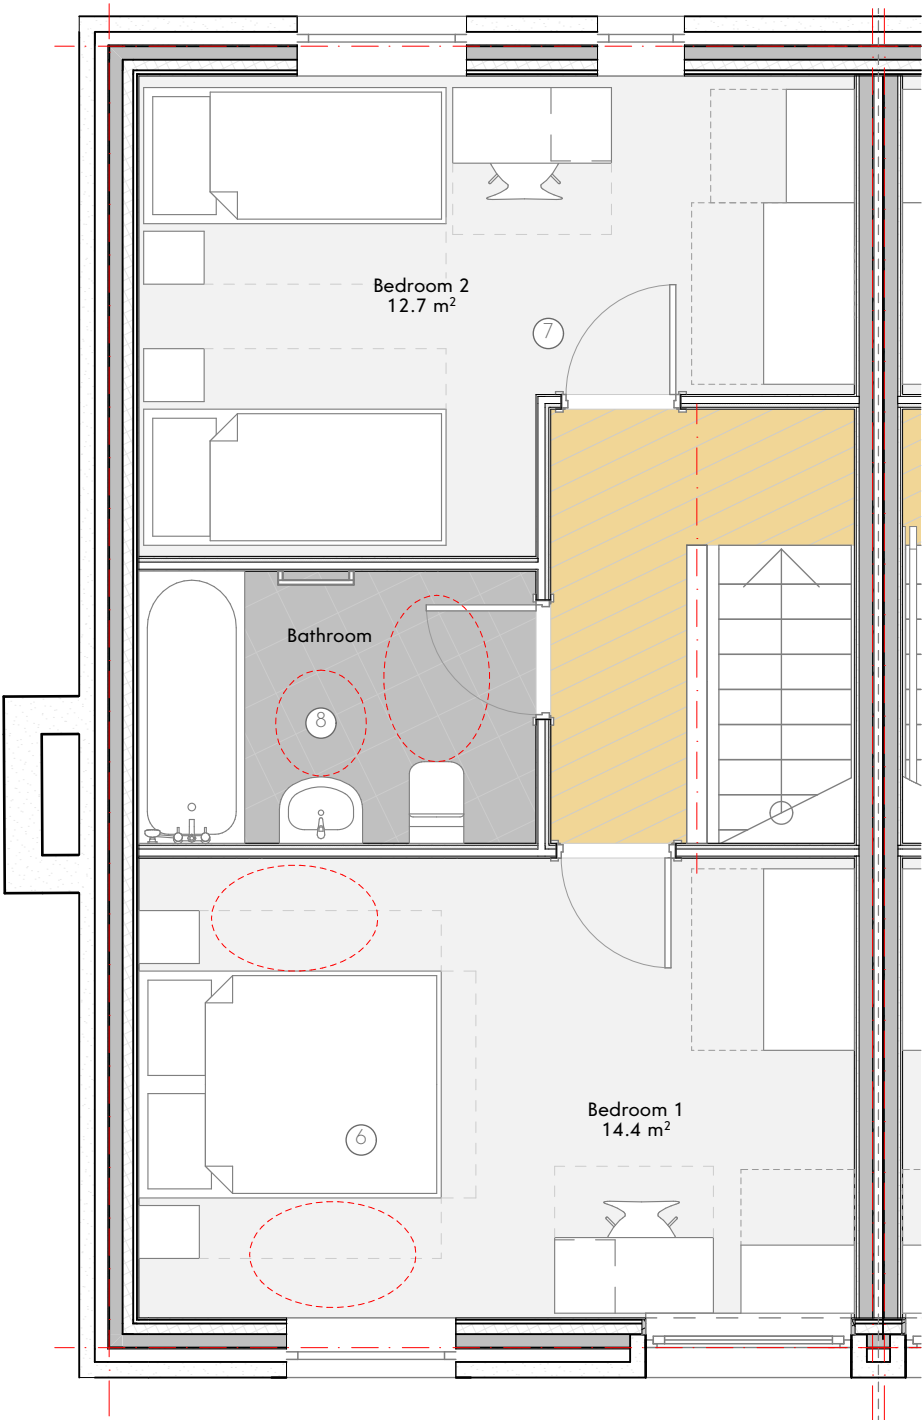

First Floor Plan

2 Bed Dwelling

Nationally Described Space Standards
Compliant

4 person



79m²

Ground Floor

1. Living
2. Kitchen
3. Dining
4. WC
5. Storage

First Floor

6. Master Bedroom
7. Bedroom 2
8. Bathroom

KEY:



Activity Area



Storage 1.85m²

This drawing is the property of GWP Architecture. Copyright is reserved by them and the drawing is issued on the condition that it is not copied, reproduced, retained, or disclosed to any unauthorised person, either wholly or in part, without the consent in writing of GWP Architecture.

All drawings and specifications should be read in conjunction with the project health and safety plan, any possible conflicts should be presented to the Planning Coordinator.

All work to be carried out in accordance with current Building Regulations.

Contractors must verify all dimensions at the job before commencing any work or making shop drawings.

Written dimensions should be taken. Do not scale off drawing. Do not take digital dimensions from this drawing.

Any discrepancies to be reported to the Architect.



P02	16.12.22	Updated to planning comments	CT	RT
P01	12.04.22	First Issue	CT	RT
Rev	Date	Comment	Dr	Ch
Volume/Issue: 1/CA/1/1852/1112 EcoHolmes, Chippings Dump Site/A Architect, (GWP)/Model/AC25 BK Chippings Dump Site - (462)2112-GW@P-01-DR-A-/Huddersfield_EcoHolmes_P05.pln				

GWP Job Reference (462)2112

Job Title Chippings Site, Scholes



Typical 2b/4p House Layout

Name (462)-GWP-01-01-D-A-(PA)-0050

Scale 1:50@A3 Revision P02

Drawn/Checked CT / DT First Issue 12.04.22

Drawing Status S2 - Information



CHARTERED ARCHITECTS
INTERIOR DESIGNERS
SPACE PLANNERS
PROJECT MANAGERS
LANDSCAPE ARCHITECTS

Bracken House, Lidgett Lane, Leeds LS8 1PQ
+44(0)113 266 6044 (f) | +44(0)113 268 1859 (f)
architecture@gwp-arch.com | www.gwp-arch.com