
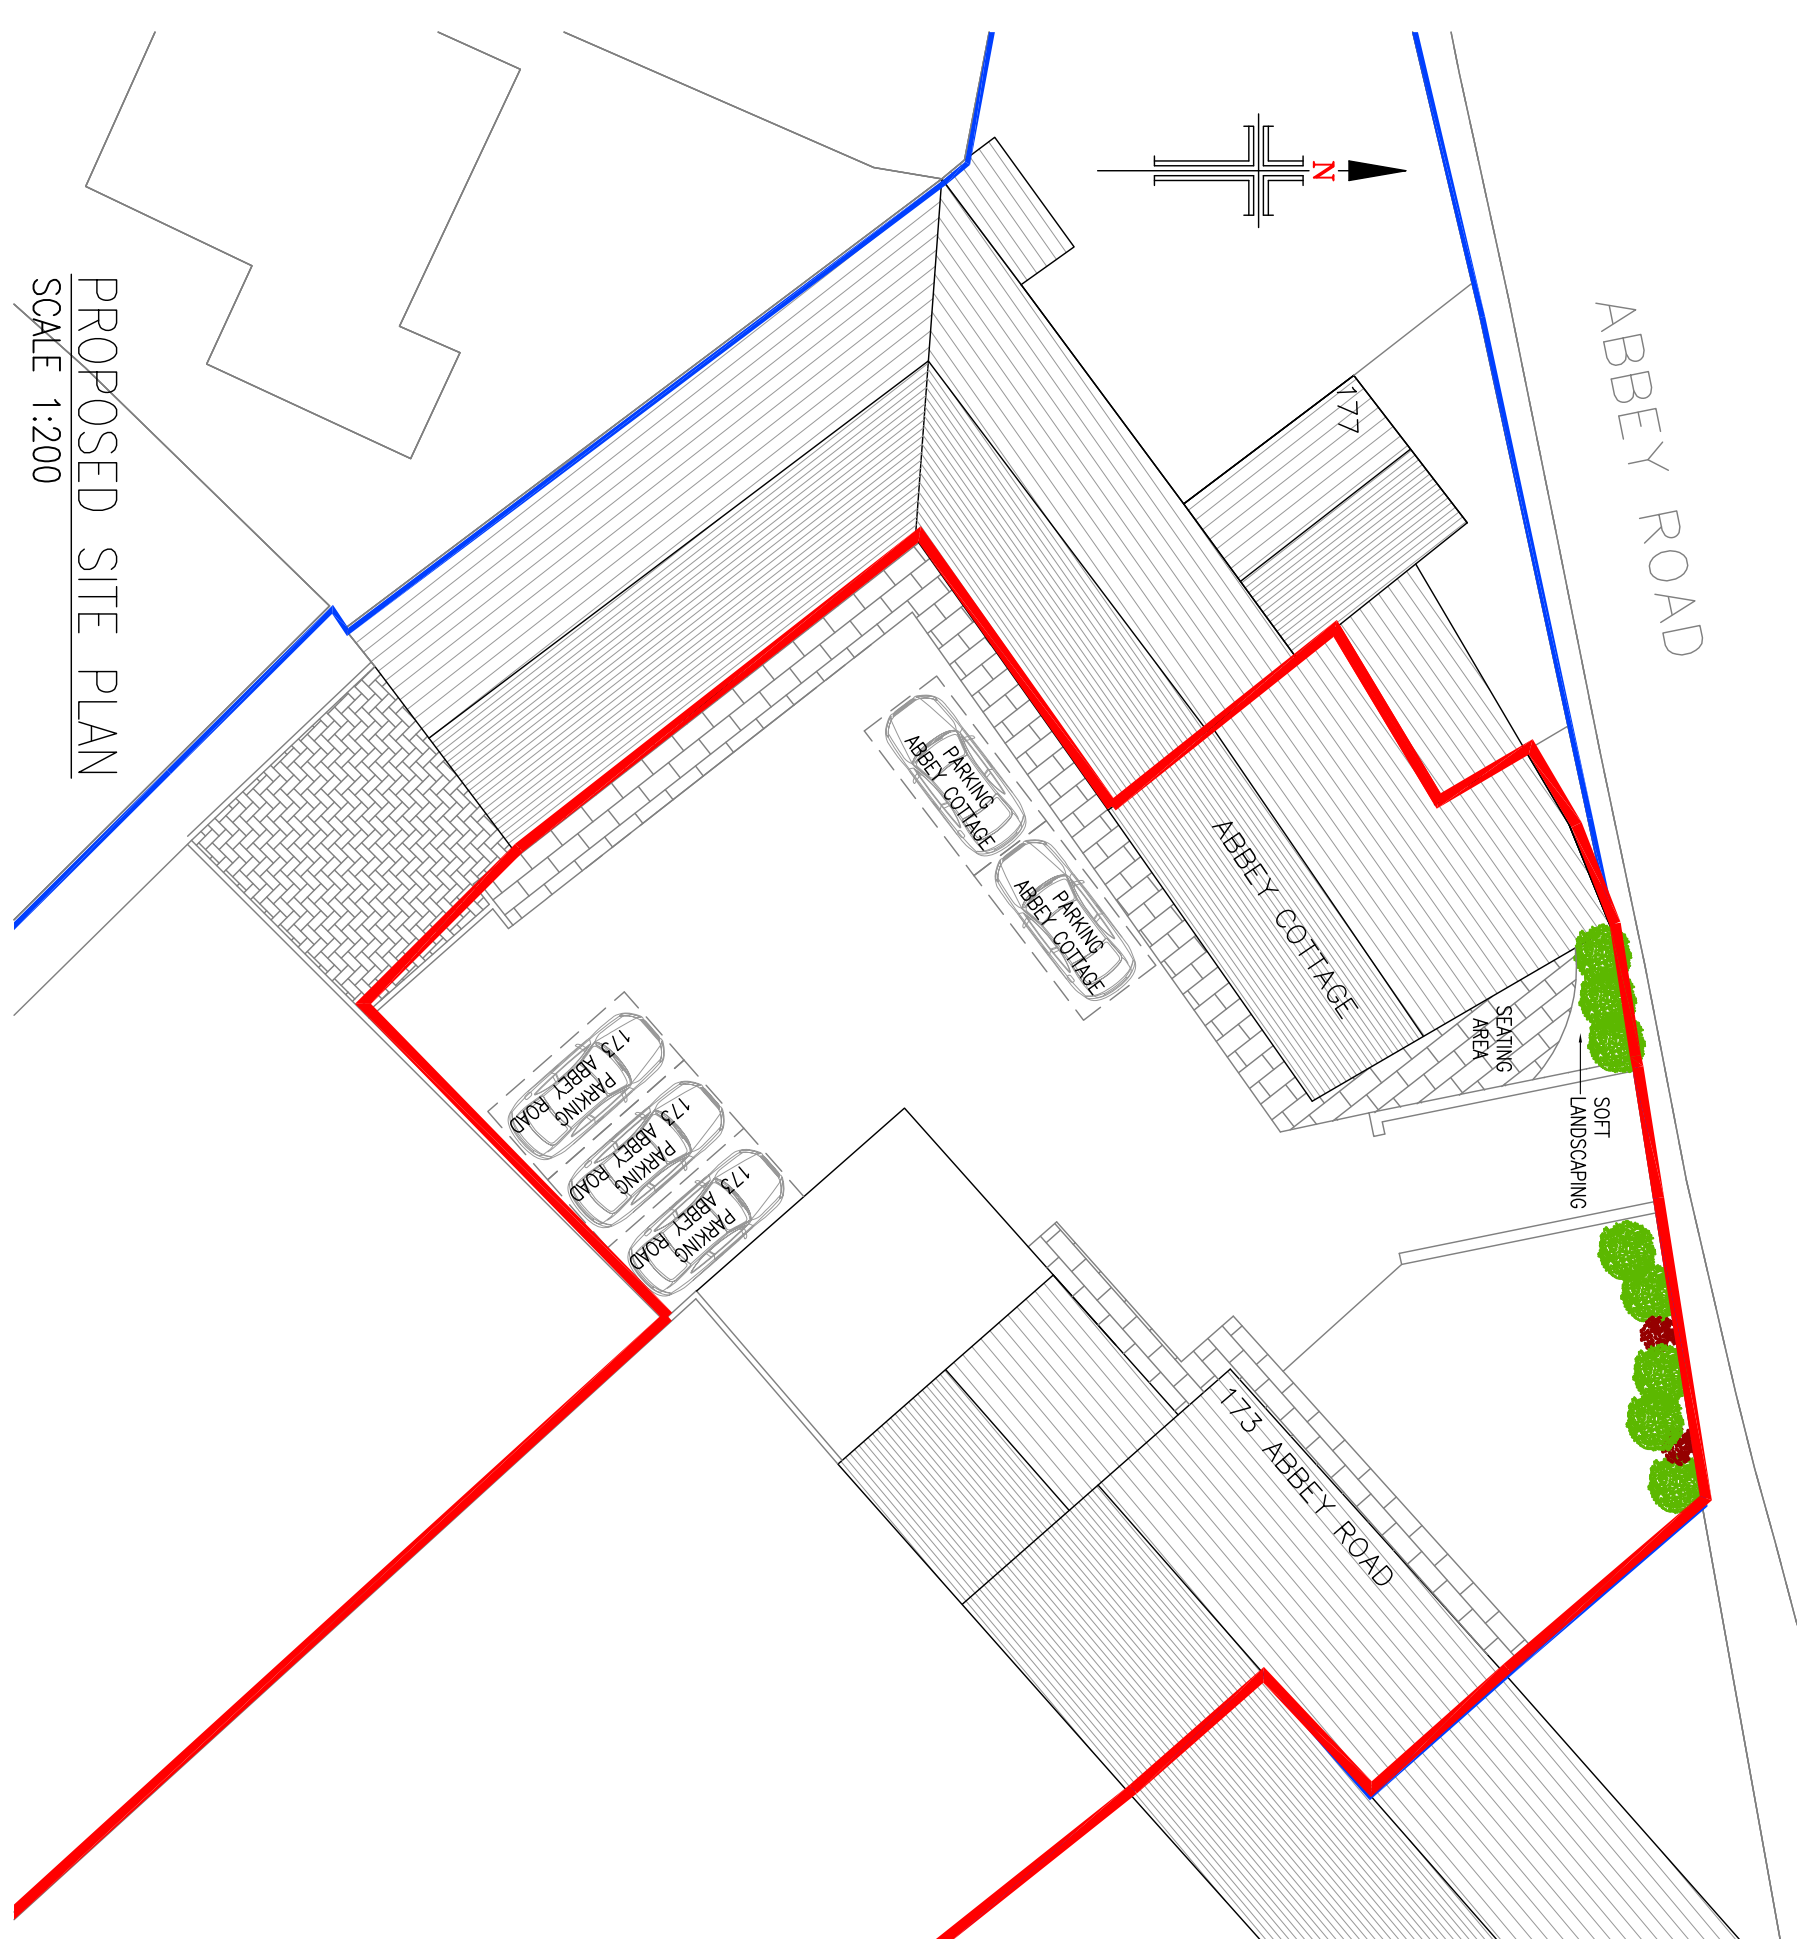


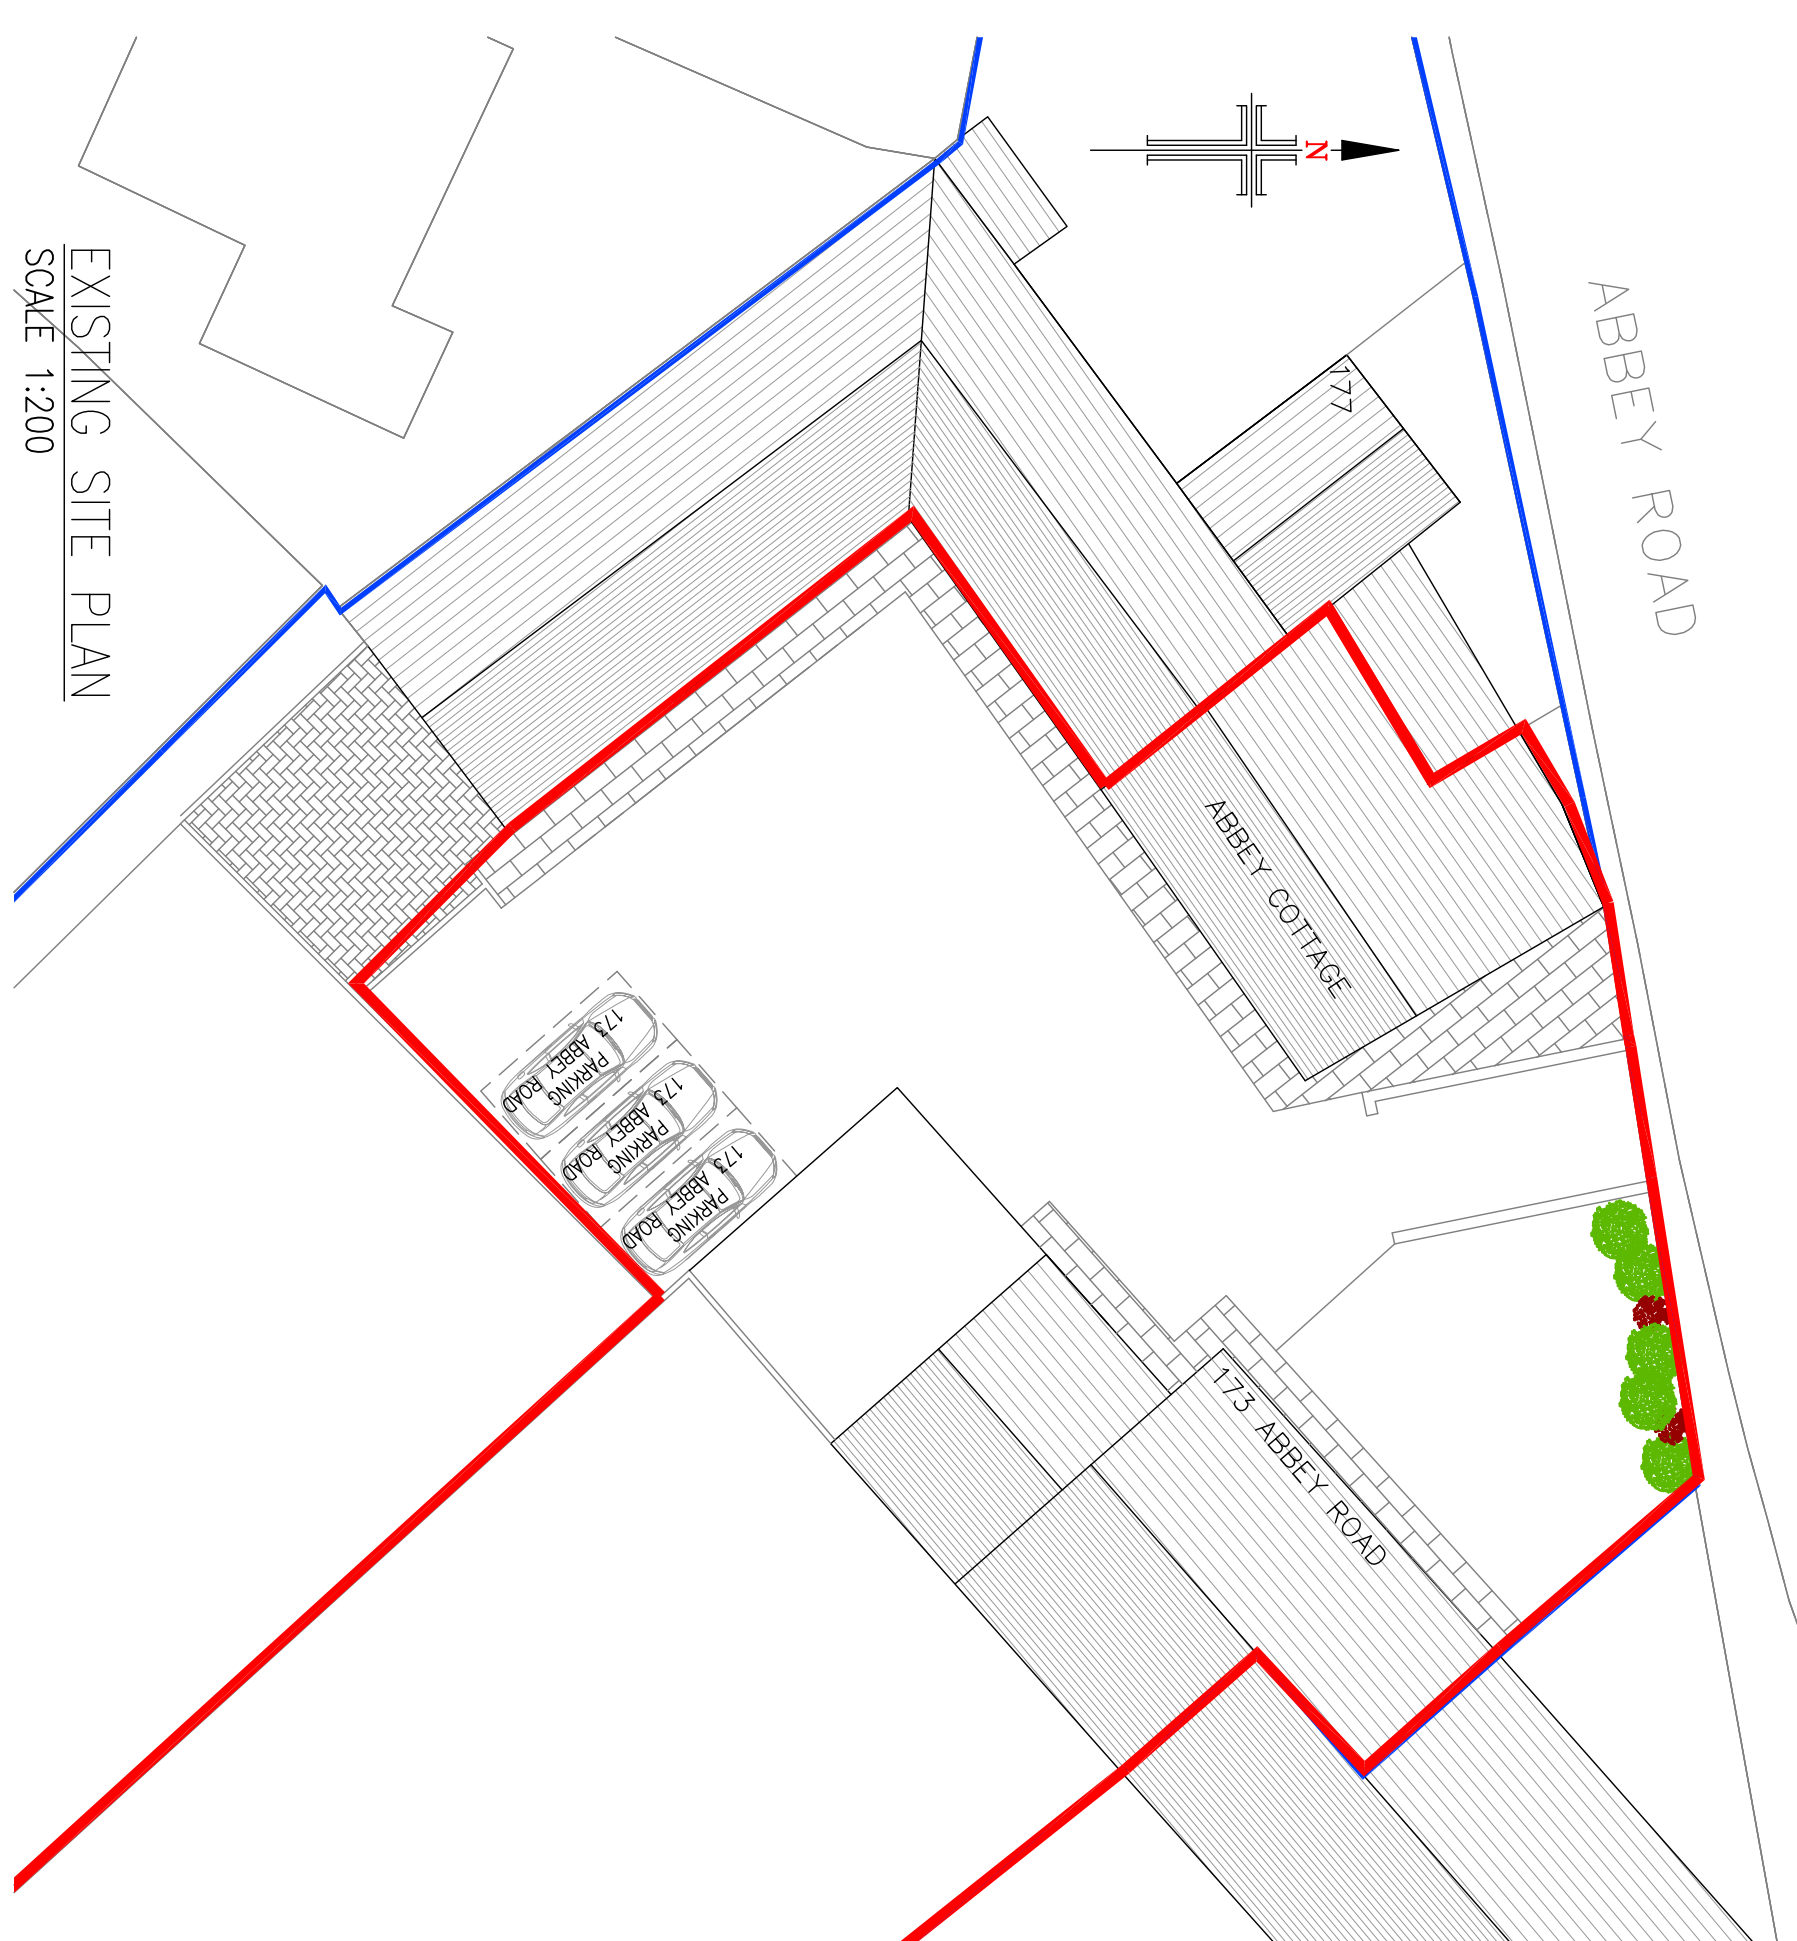

NOTES

1. No dimensions to be scaled. IF IN DOUBT ASK.
2. All dimensions must be checked and verified on site by the Contractor prior to the commencement of works and Hinchliffe Architecture & Design Ltd. to be notified of any discrepancies.
3. The copyright of these drawings remains the property of Hinchliffe Architecture & Design Ltd. They must not be reproduced in any way without prior written consent from the originator (Hinchliffe Architecture & Design Ltd.)
4. Any works undertaken on site prior to obtaining full written approval from Building Control is at the Contractor/Clients own risk. Works should not commence until full approval is granted.

Rev.	Description
------	-------------

Status	Date
PLANNING	



hinchliffe

24 CANTON ROAD
HITCHIN
Herts SG4 7JH
01462 529 244
www.hinchliffe-architecture.co.uk

INDUSTRIAL & COMMERCIAL
RESIDENTIAL
HITCHIN
Herts SG4 7JH
01462 529 244
www.hinchliffe-architecture.co.uk

Client
MR & MRS J. CLAYTON

Project
ABBAY COTTAGE
ABBAY ROAD
SHEPLEY
HD8 8DY

Drawing Title
EXISTING & PROPOSED
SITE PLANS

Scale (at A1)	Date
AS SHOWN	28.06.2022

Dwg. no.	Rev.
173AR-19-PL04	-

