



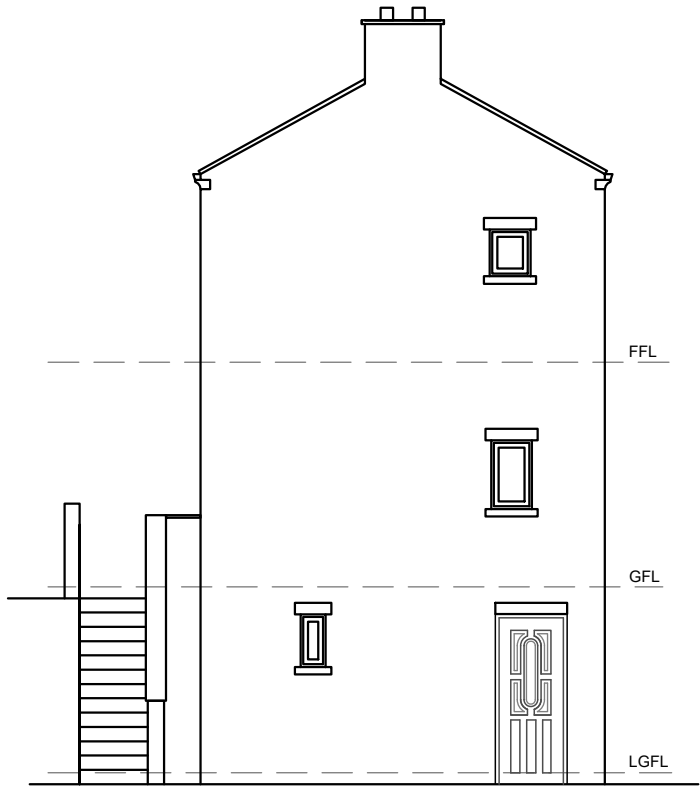


Existing North East Elevation 1:100

 

Existing South East Elevation 1:100

	Drawings to be read in conjunction with all relevant documentation. Do not scale from this drawing. All written dimensions to be checked on site before work commences. Discrepancies, where identified, must be reported to DIVI-Design. This drawing may be copied by an authorised officer of the Local Authority with the sole purpose to assist in the determination of Planning or Building Regulations application and may not be used for any other purpose unless otherwise agreed in writing.	Purpose: Planning Stage	Description	Sheet	Project No:	Sheet No:	Contact info:
		Scale: 1:100 @ A3 Date: Jul 2022	Proposed two self contained dwelling units at 594A + 549B Manchester Road, HD4 5SN	Existing Elevations	22389	PL07	e-mail: info@divi-design.co.uk tel: 0203 488 2828 web: www.divi-design.co.uk Kemp House, 152 City Road, London, EC1V 2NX
						Rev:	

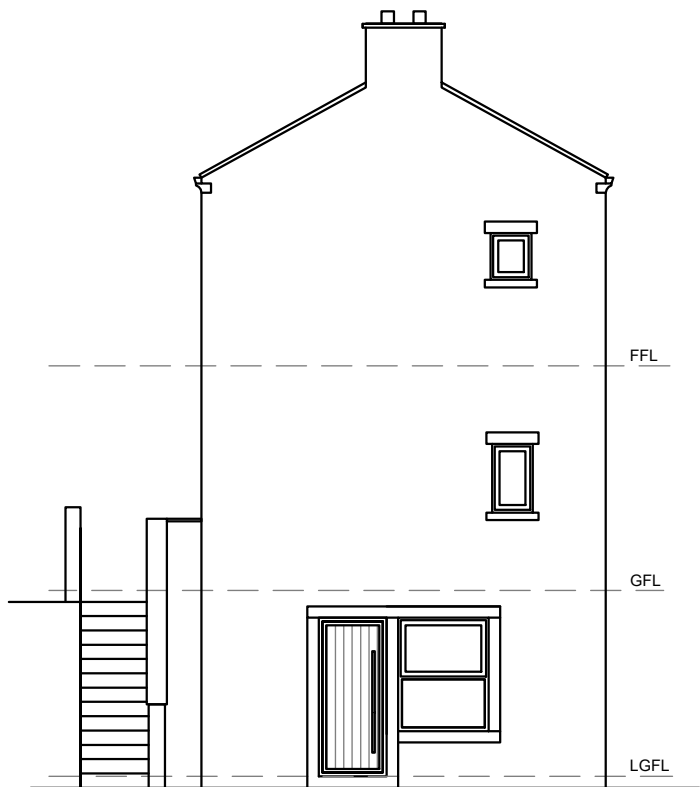

Proposed North East Elevation



Proposed South East Elevation

	Drawings to be read in conjunction with all relevant documentation. Do not scale from this drawing. All written dimensions to be checked on site before work commences. Discrepancies, where identified, must be reported to DIVI-Design. This drawing may be copied by an authorised officer of the Local Authority with the sole purpose to assist in the determination of Planning or Building Regulations application and may not be used for any other purpose unless otherwise agreed in writing.	Purpose: Planning Stage	Description	Sheet	Project No:	Sheet No:	Contact info:
		Scale: 1:50 @ A3 Date: Jul 2022	Proposed two self contained dwelling units at 594A + 549B Manchester Road, HD4 5SN	Proposed Elevations	22389	PL08	e-mail: info@divi-design.co.uk tel: 0203 488 2828 web: www.divi-design.co.uk Kemp House, 152 City Road, London, EC1V 2NX
						Rev:	