

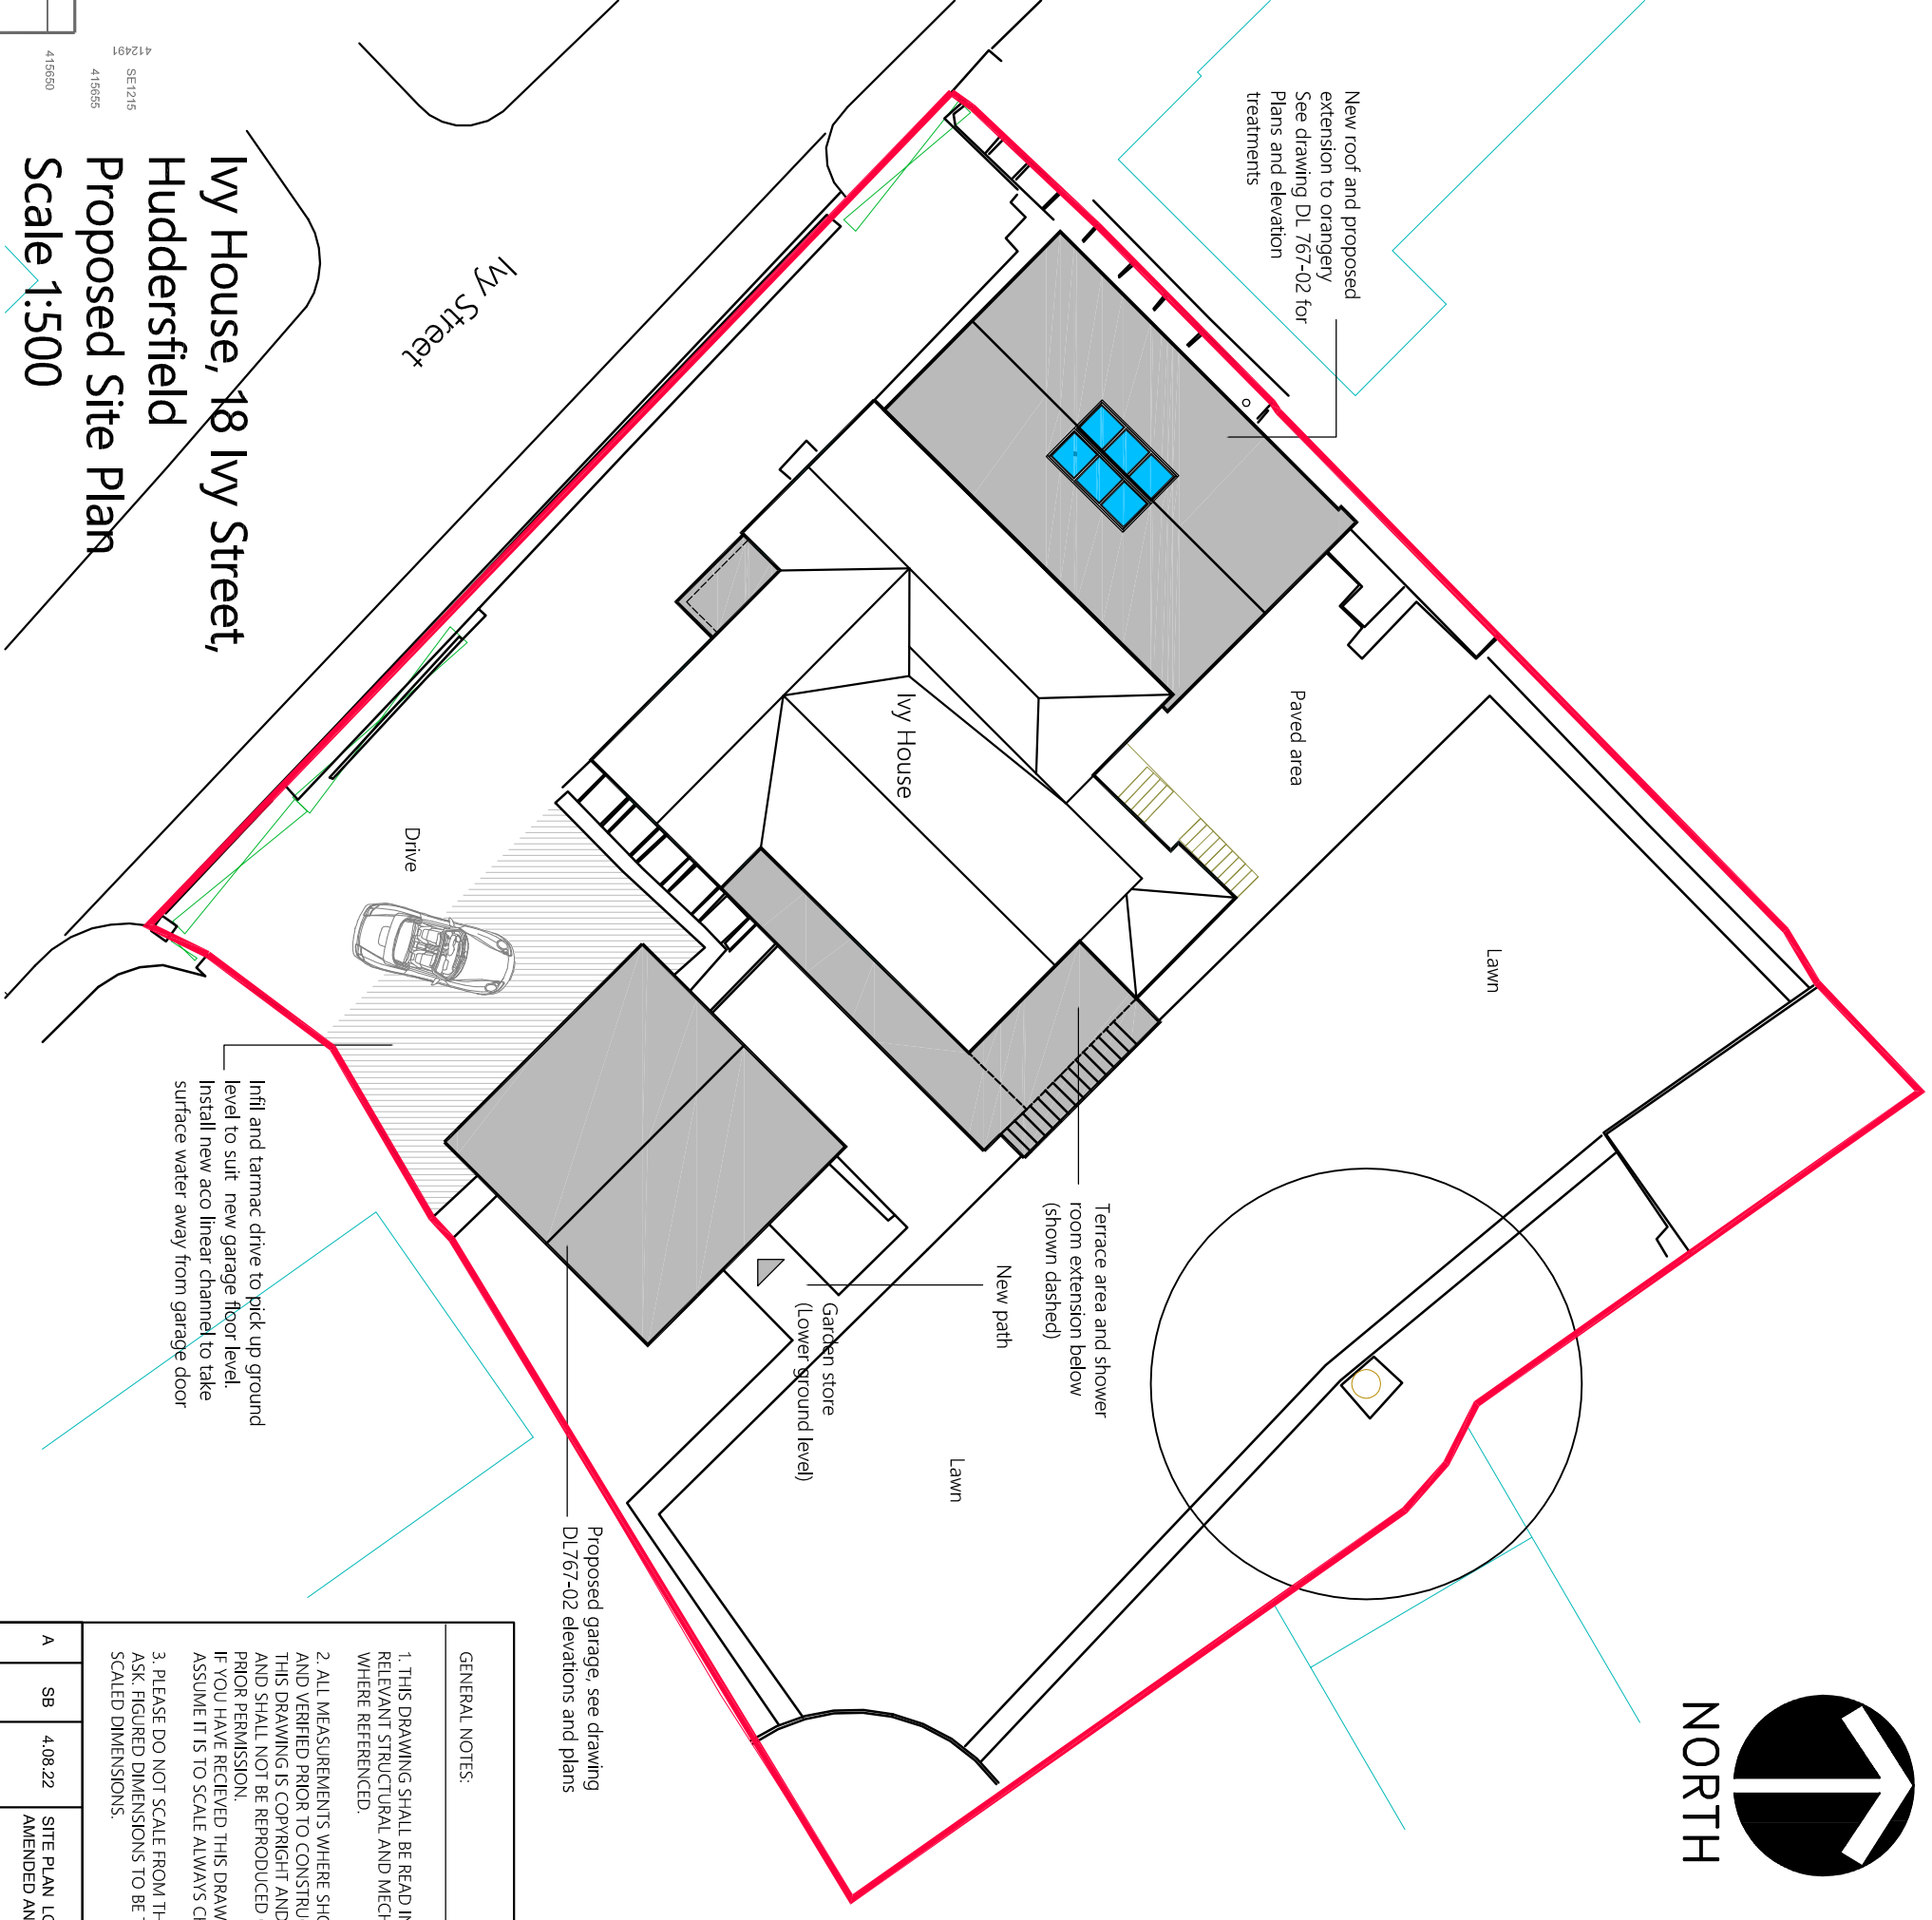


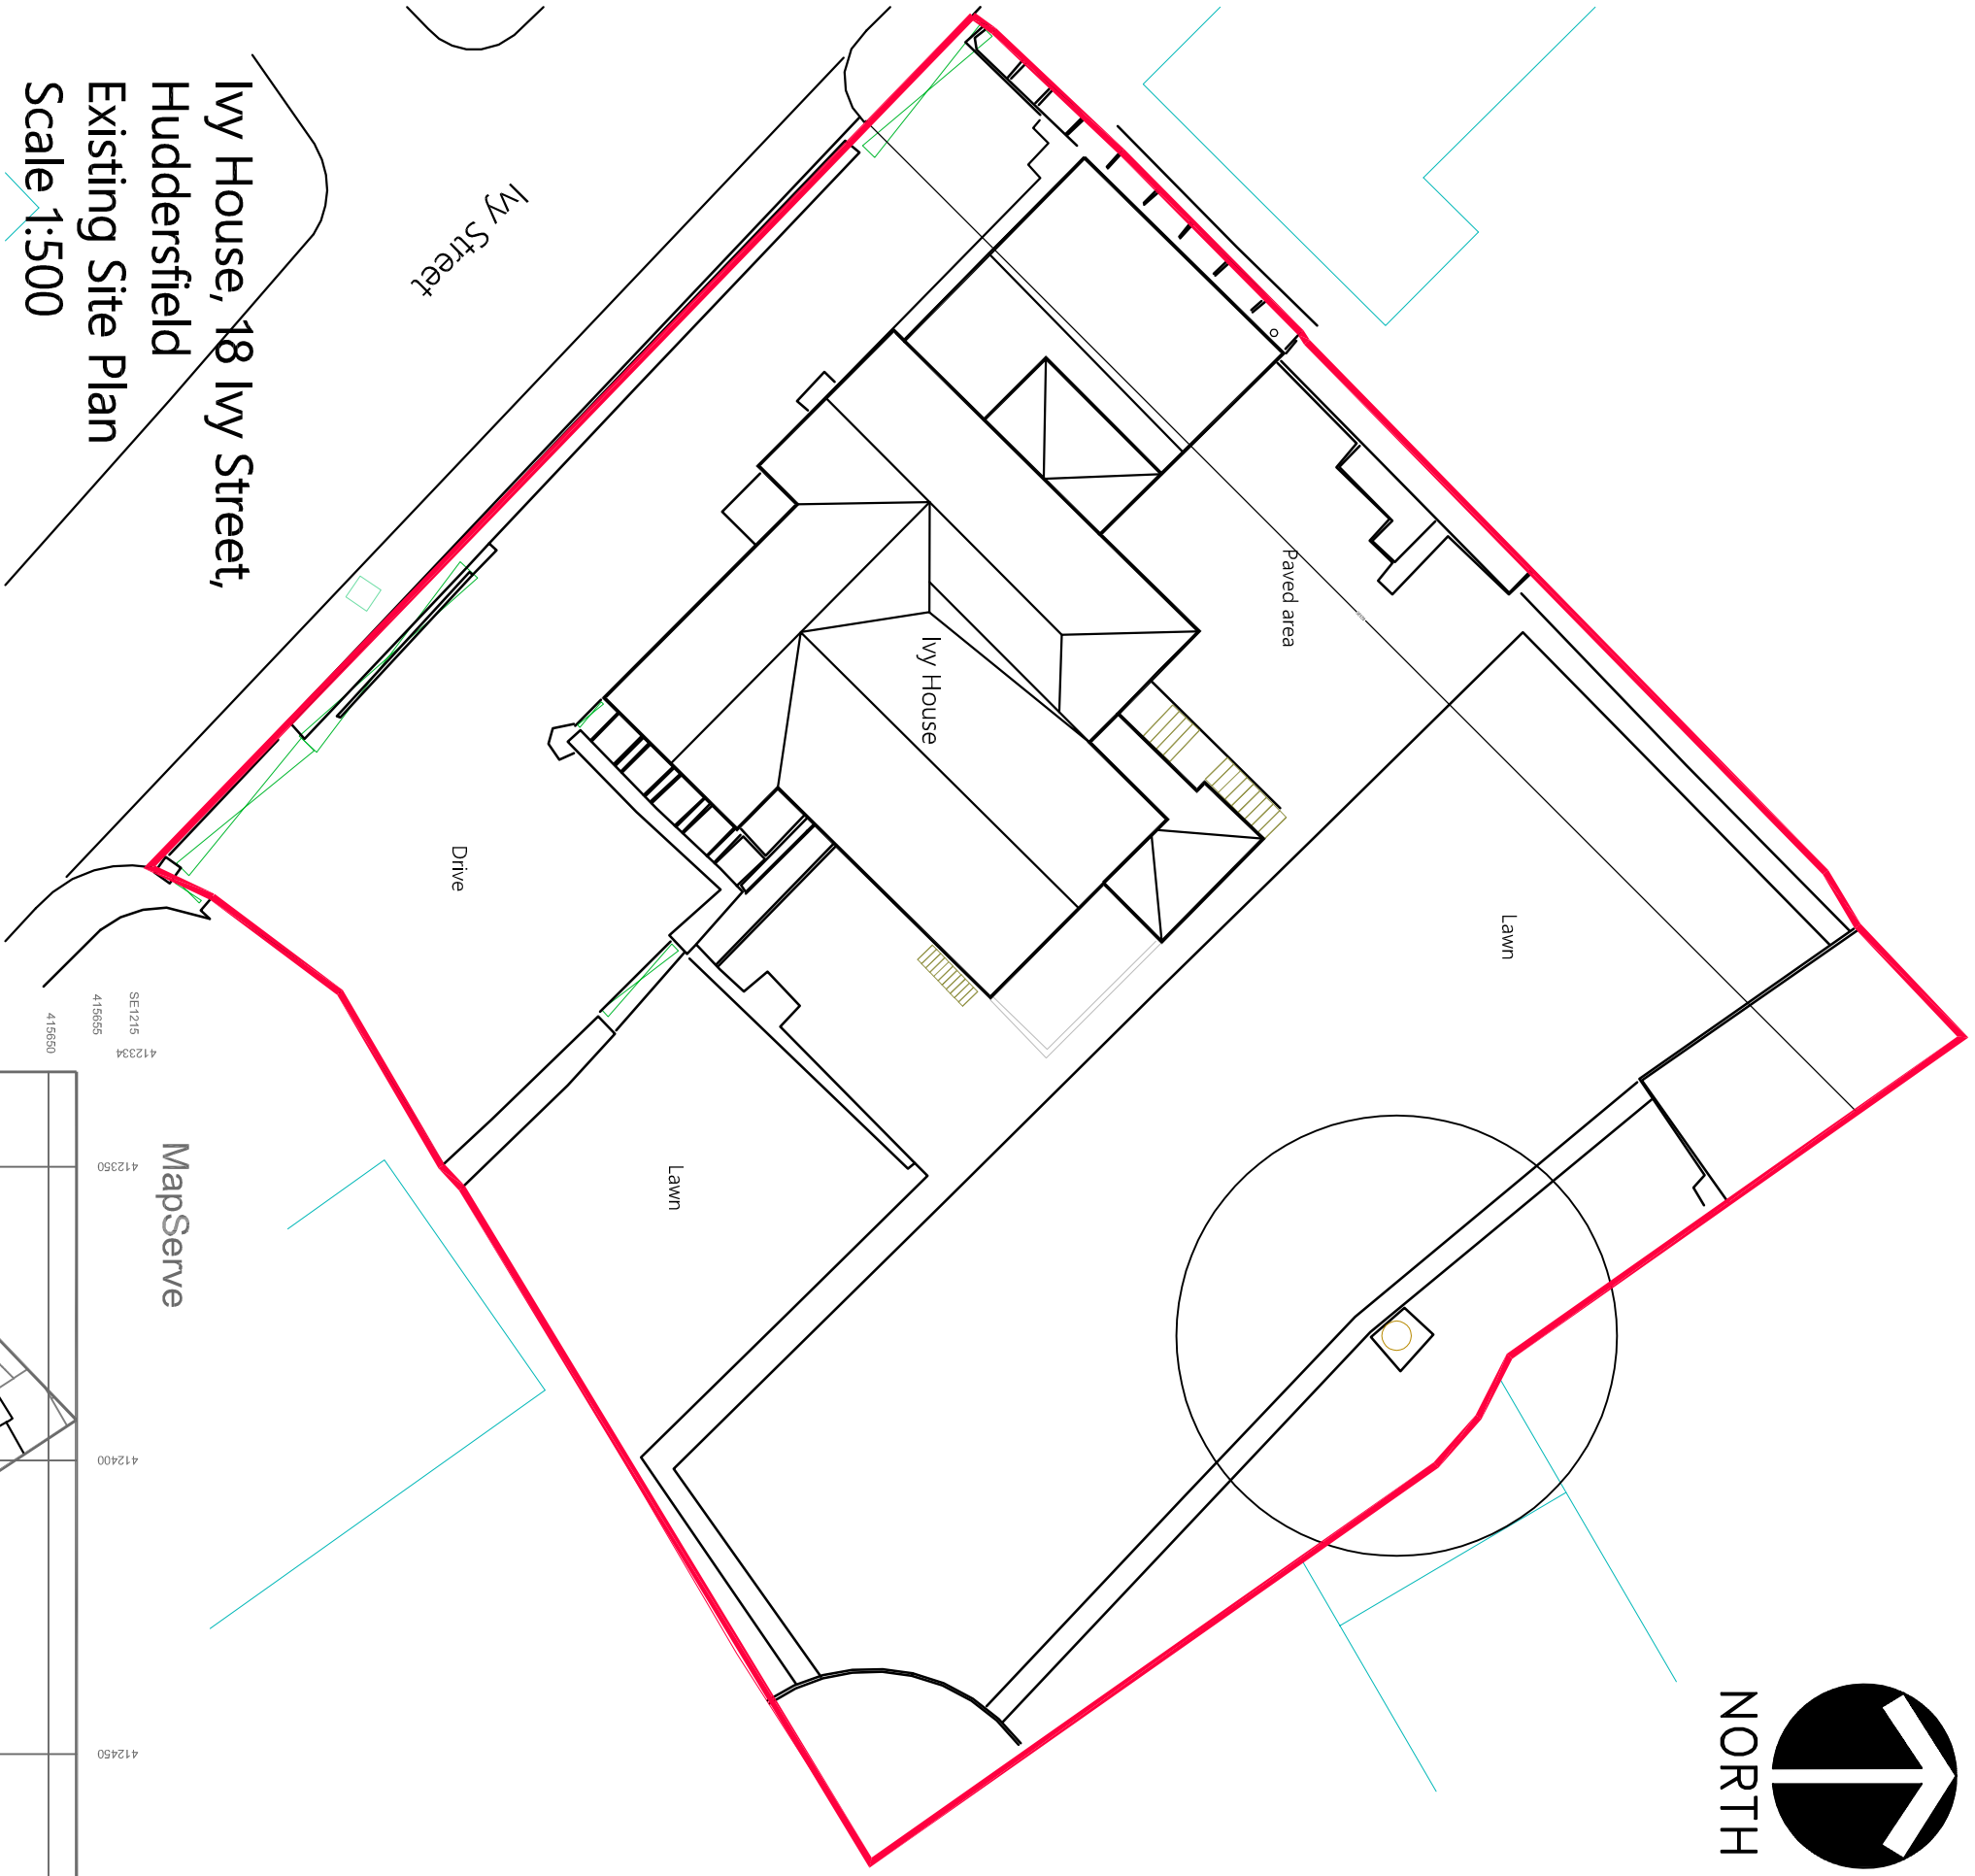

Location Plan Scale 1:1250

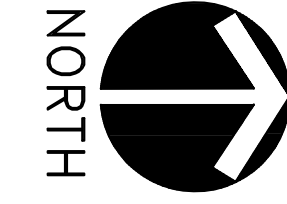

PLANNING 2022

GENERAL NOTES:			
1. THIS DRAWING SHALL BE READ IN CONJUNCTION WITH ALL RELEVANT STRUCTURAL AND MECHANICAL SERVICES DRAWINGS WHERE REFERENCED.			
2. ALL MEASUREMENTS WHERE SHOWN TO BE CHECKED ON SITE AND VERIFIED PRIOR TO CONSTRUCTION AND ON SITE ASSEMBLY, THIS DRAWING IS NOT BE REPRODUCED OR COPIED IN ANY WAY WITHOUT PRIOR PERMISSION. IF YOU HAVE RECEIVED THIS DRAWING IN PDF FORMAT NEVER ASSUME IT IS TO SCALE ALWAYS CHECK WITH THE AUTHOR.			
3. PLEASE DO NOT SCALE FROM THIS DRAWING IF IN DOUBT ALWAYS ASK. FIGURED DIMENSIONS TO BE TAKEN IN PREFERENCE TO SCALED DIMENSIONS.			
A	SB	4.08.22	SITE PLAN LOCATION RED LINE BOUNDARY AMENDED AND UPDATED
B	AB	12.10.22	FRONT PORCH SIZE AMENDED
REV	BY	DATE	NOTE
Title			
Proposed Extensions & Alterations			
Ivy House			
18 Ivy Street			
Crosland Moor			
Huddersfield			
HD4 5RB			
Mr.I.Ahmed			
Site Plan & Location			
Design Line Huddersfield Ltd. 62 Tom Lane, Crosland Moor Huddersfield, W.Yorks HD4 5DQ Telephone/Fax: 01484 644684 Mobile: 07830 151721 E-mail: info@designlinearchitectural.co.uk			
Date	Drawn	Checked	Rev
July 2022	AB	SB	
Scale	Project No.	Dwg. no.	
1:500	DL767	03	B