




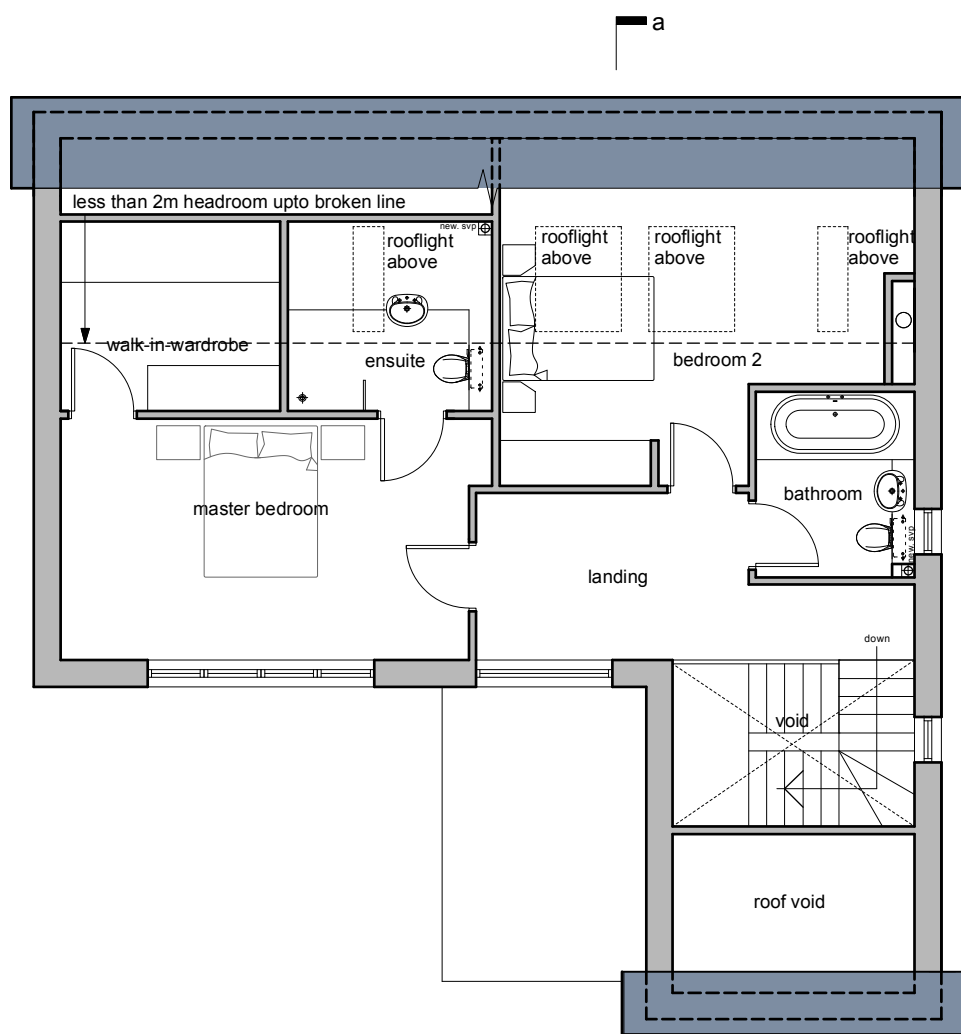


second floor plan
scale 1:100

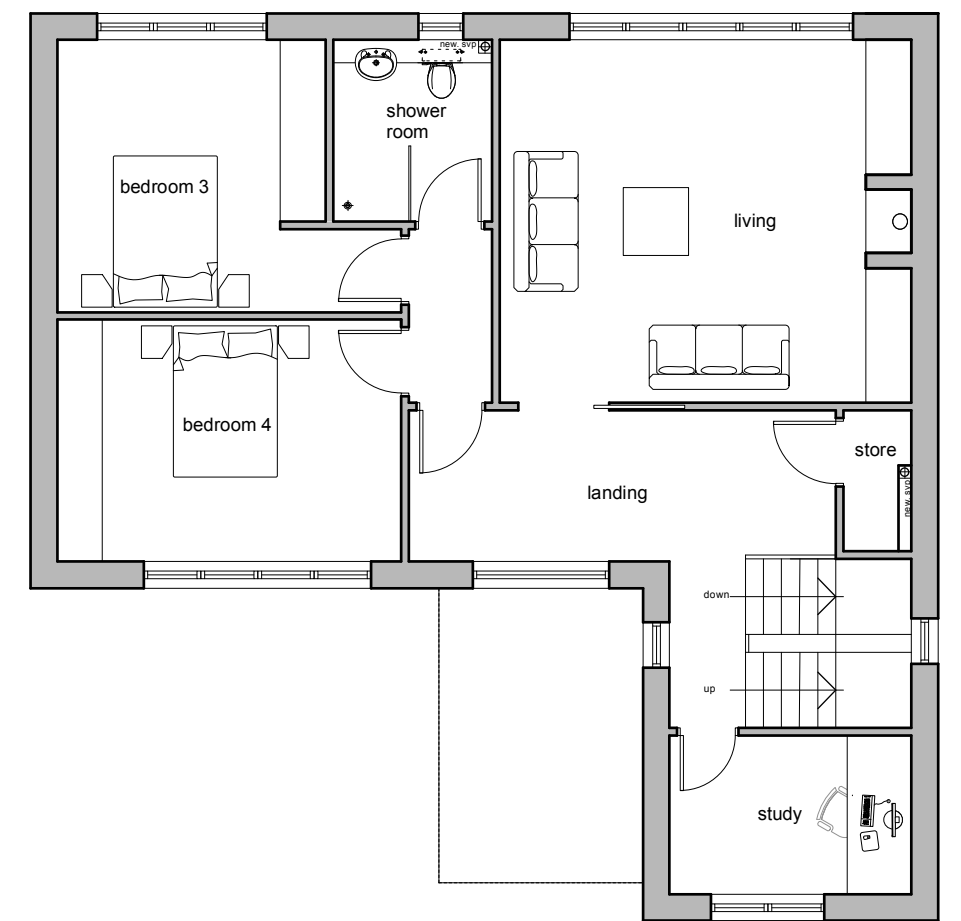


first floor plan
scale 1:100

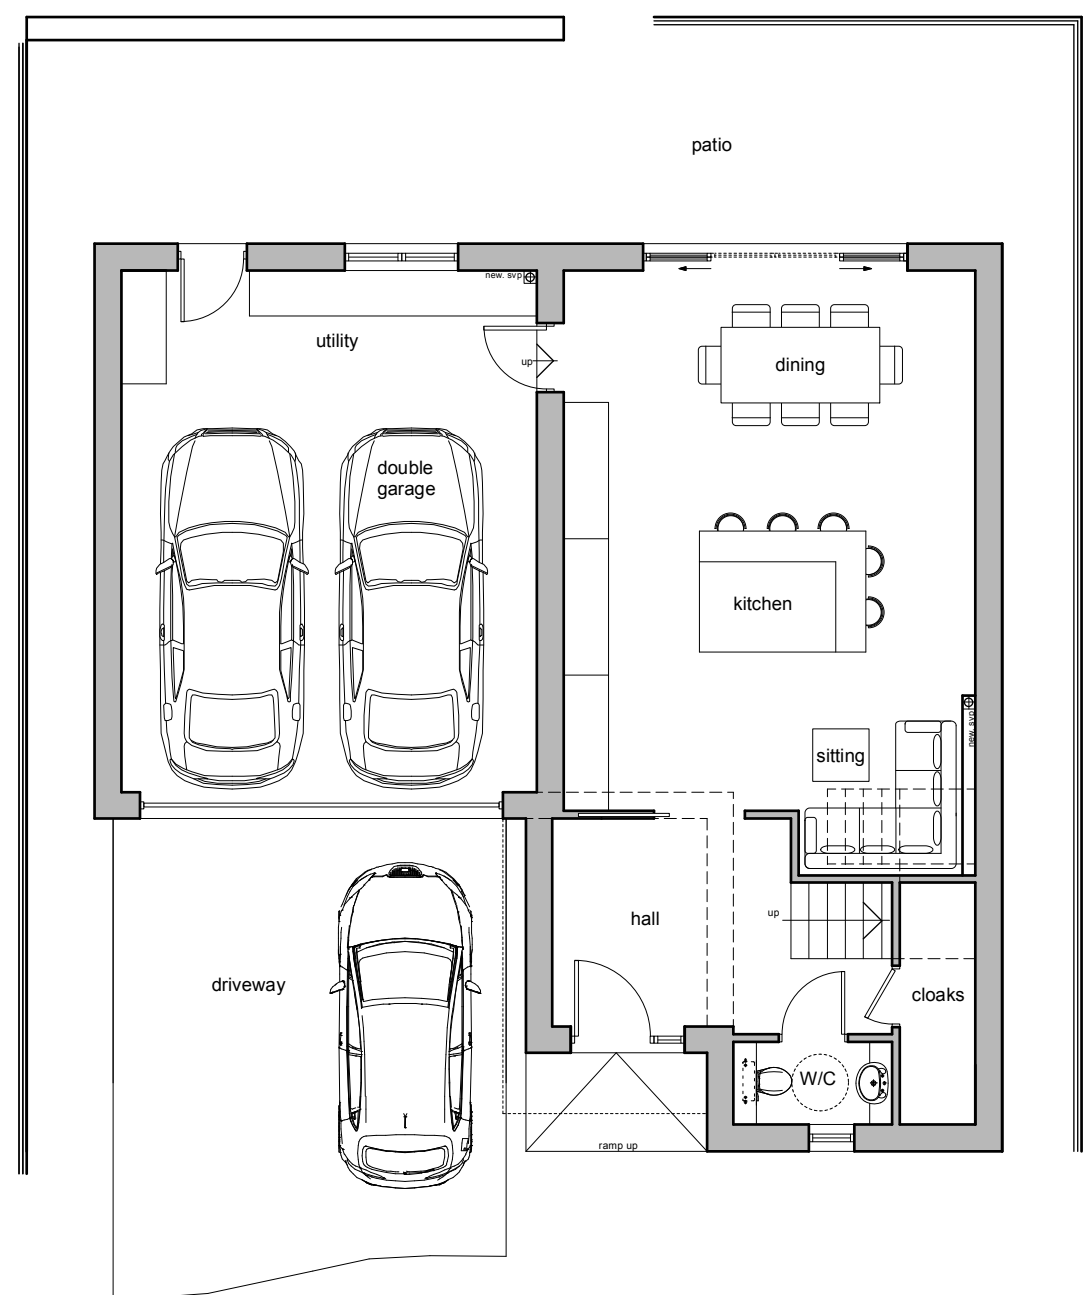

ground floor plan
scale 1:100

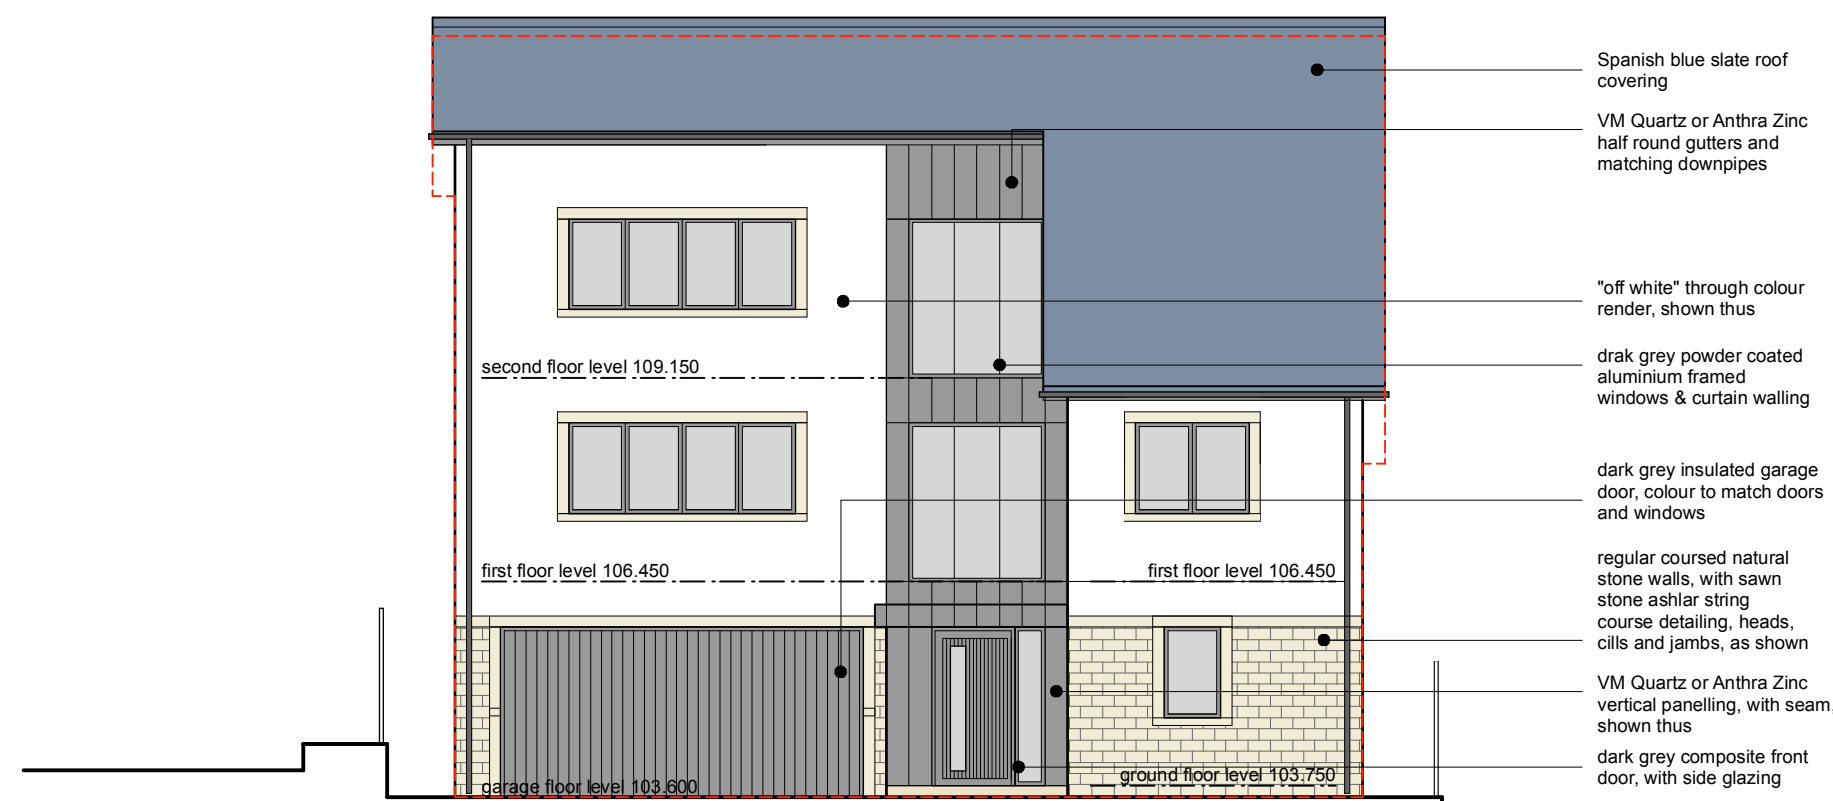


west elevation
scale 1:100

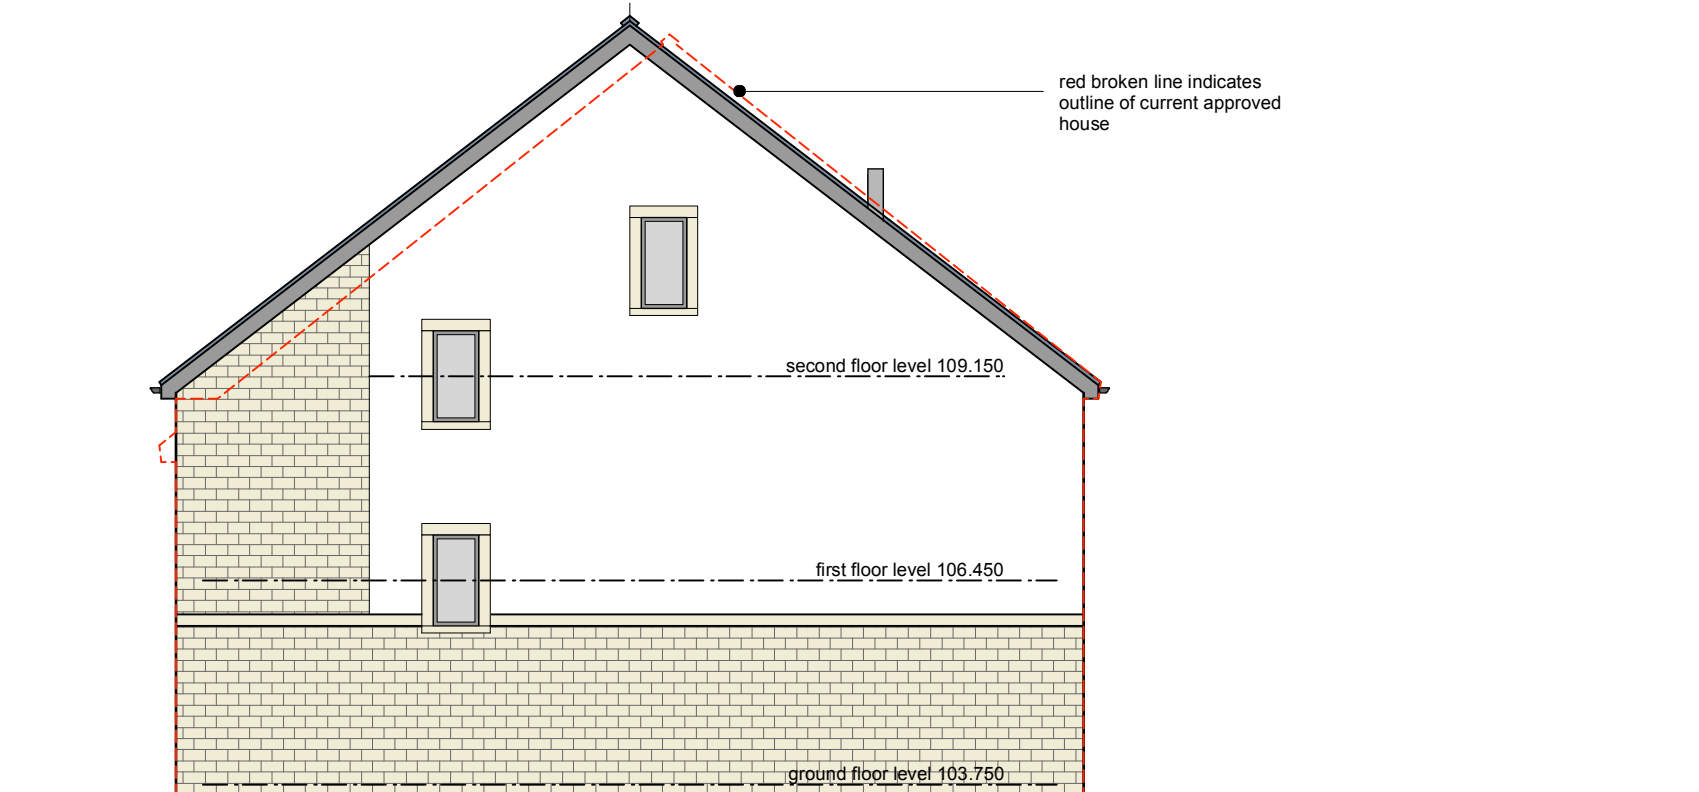


south elevation
scale 1:100




east elevation
scale 1:100

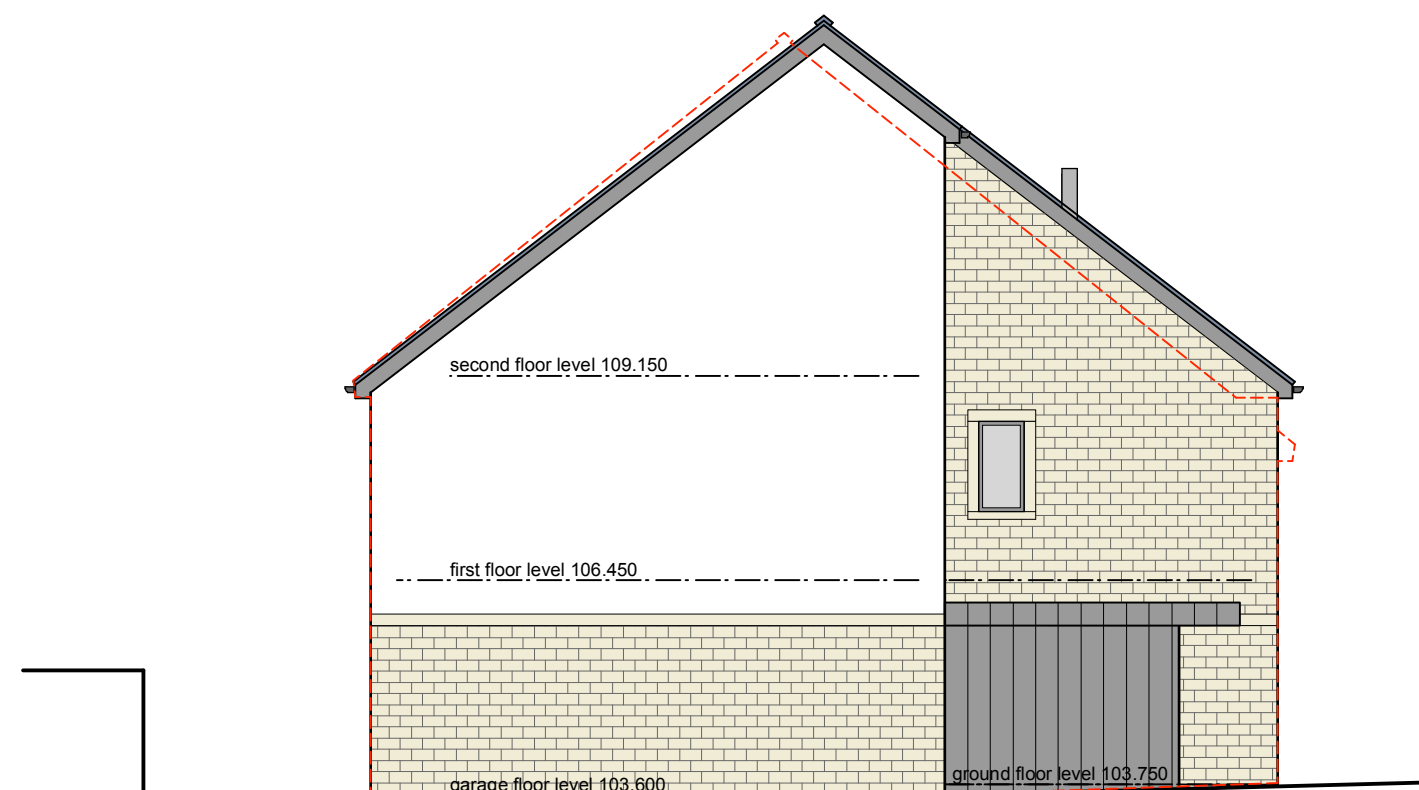

north elevation
scale 1:100

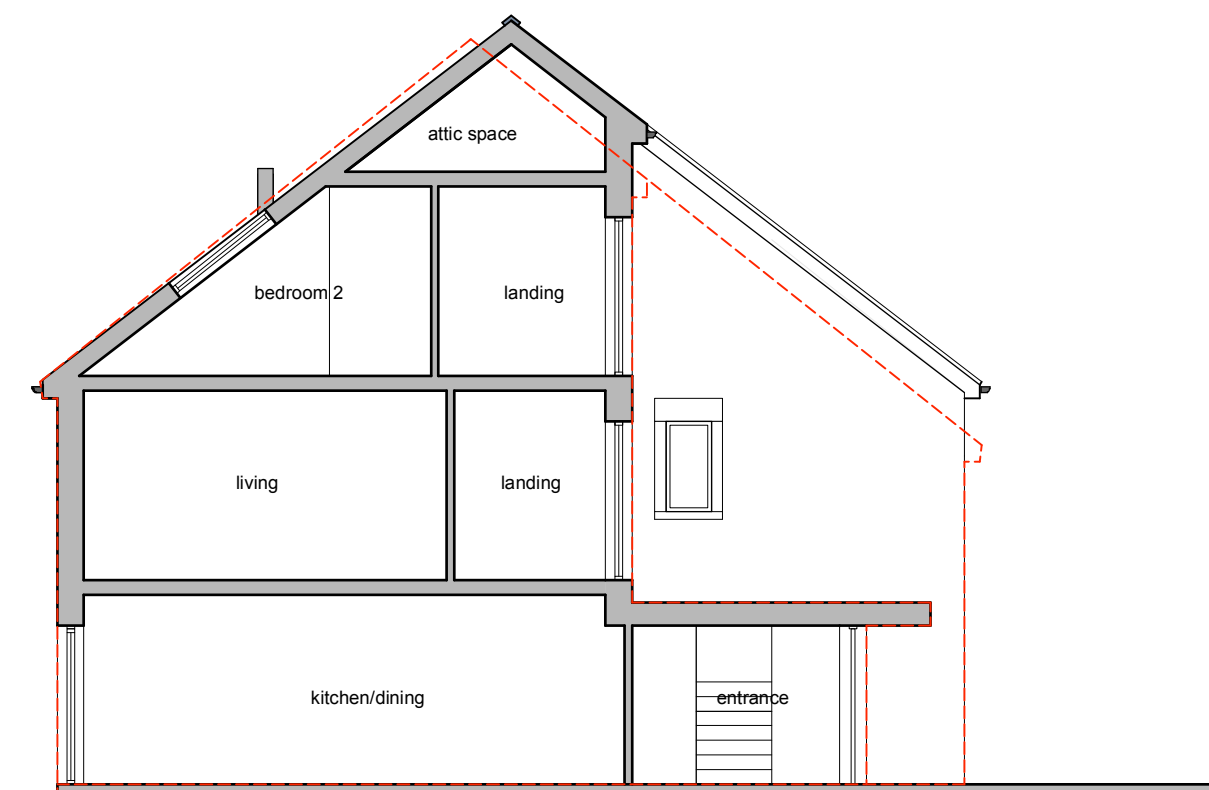

indicative section a-a
scale 1:100

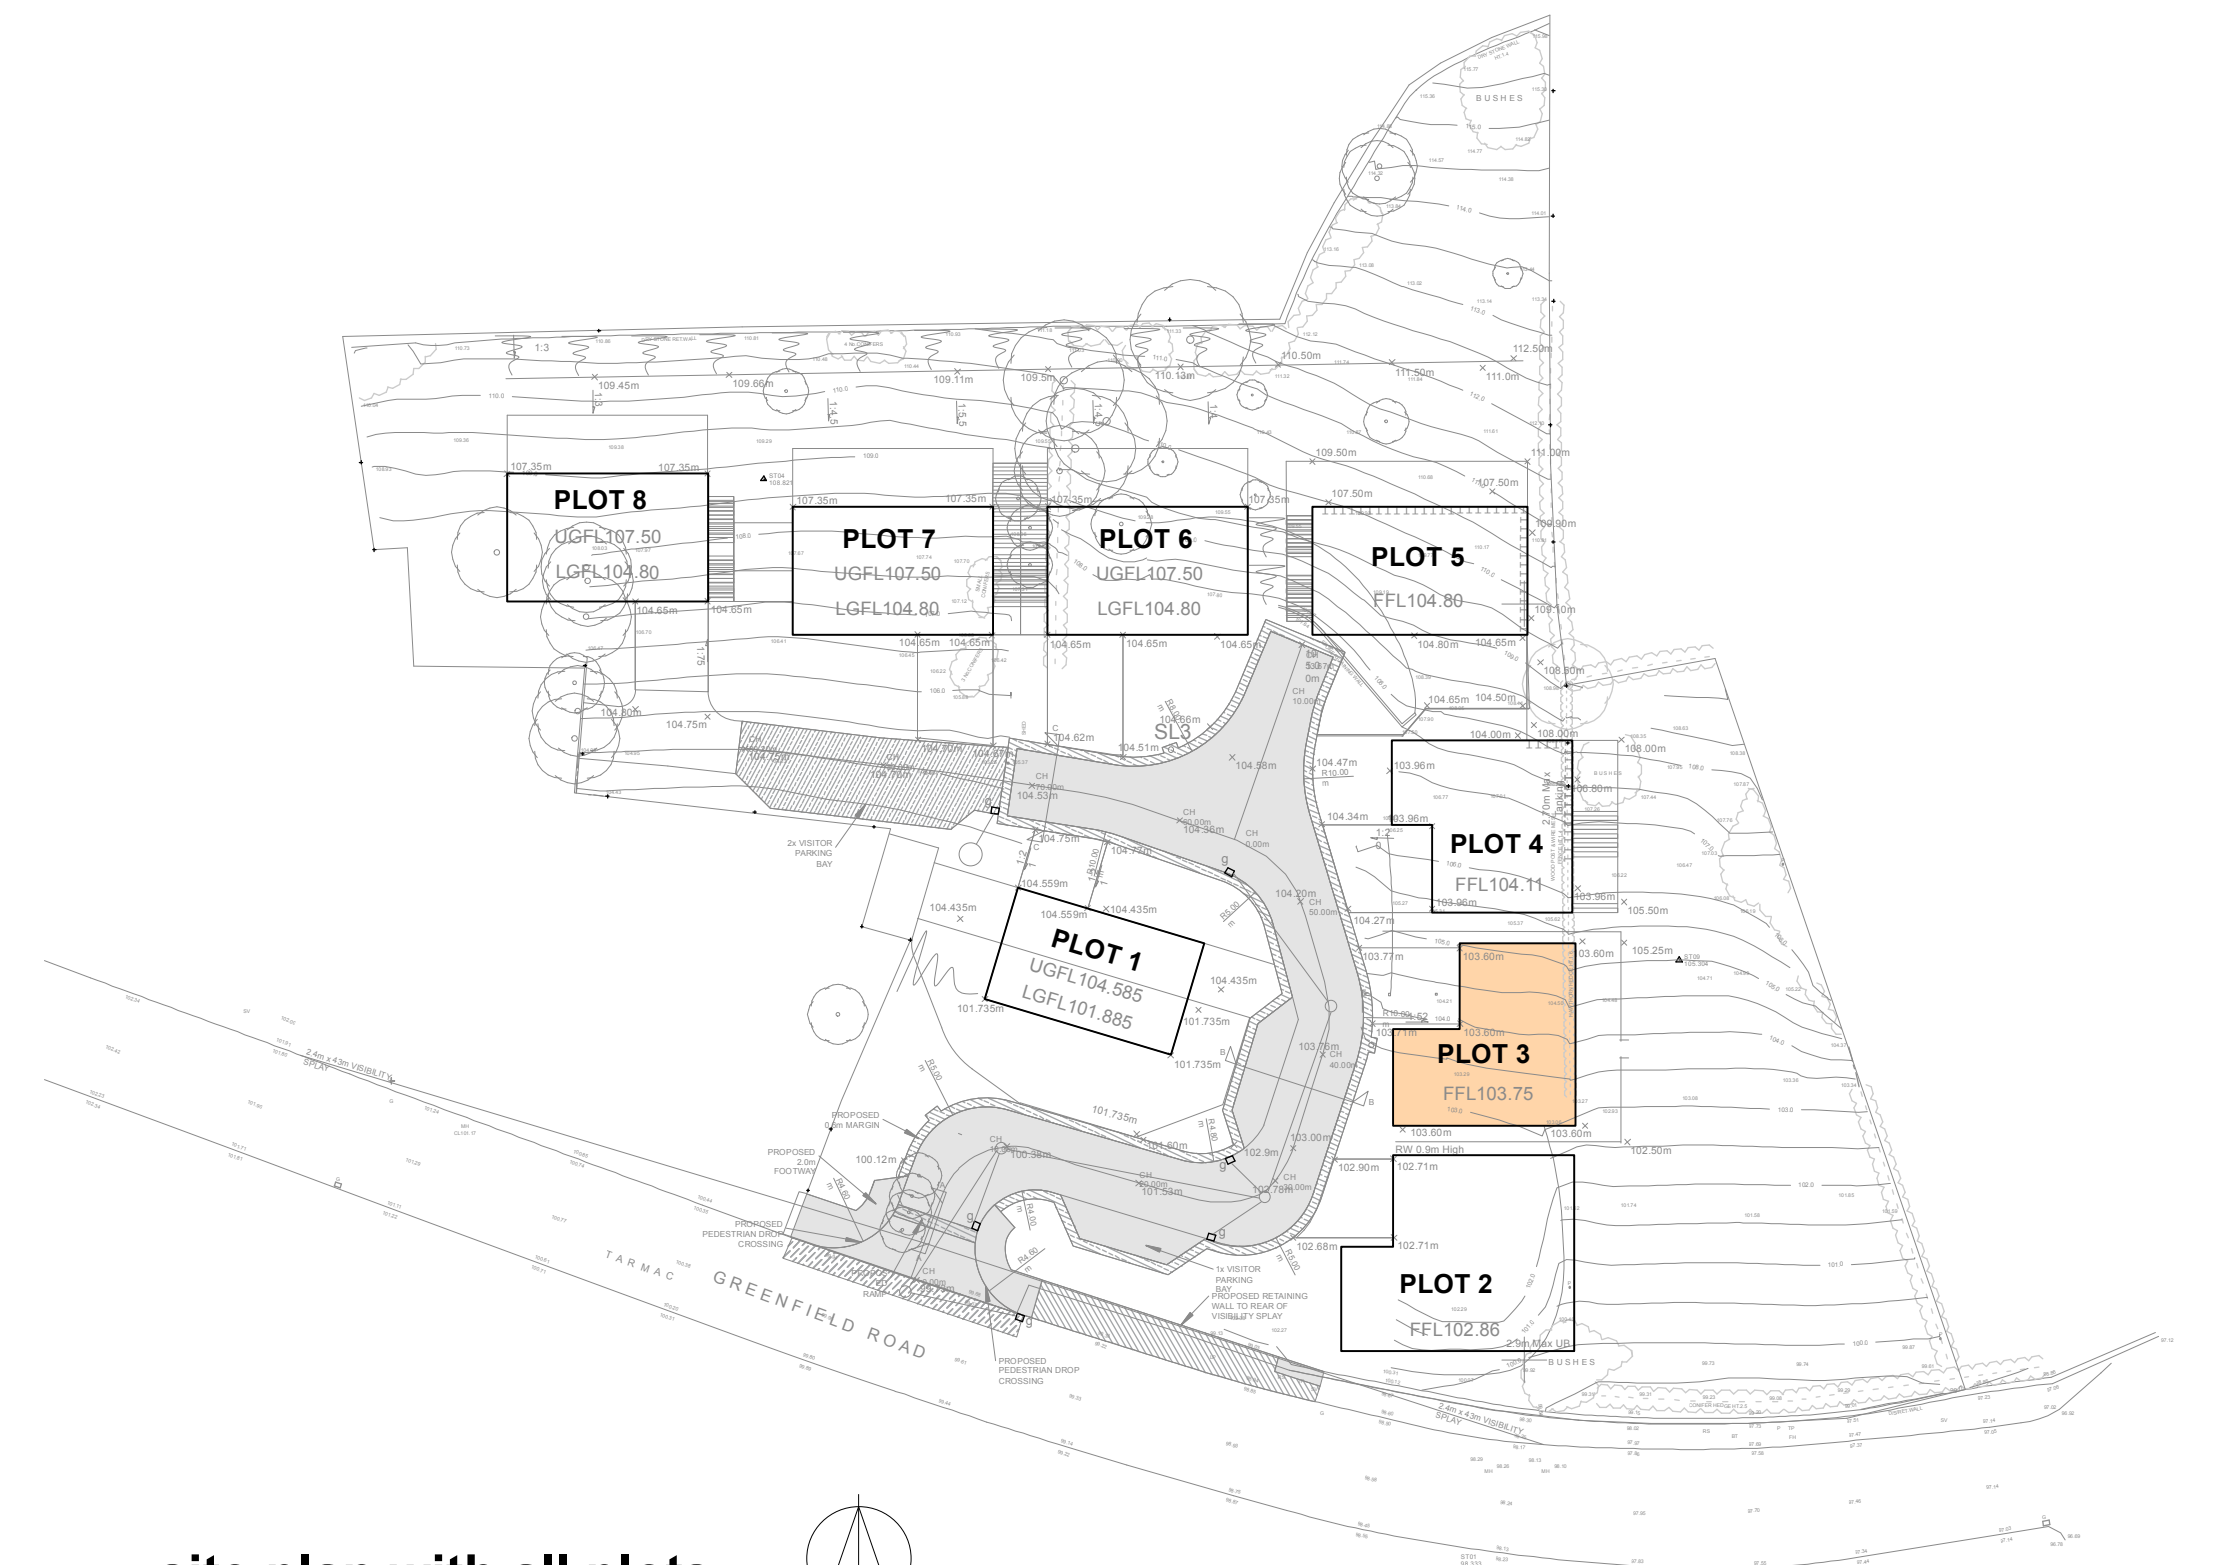

site plan with all plots -
scale 1:500



front (west) elevations plots 4, 3 & 2 -
scale 1:200



rear (east) elevations plots 2, 3 & 4 -
scale 1:200

This drawing has been prepared specifically for the purpose of obtaining Planning Permission and/or Building Regulation Approval. Its suitability for other purposes, without supplementary details and specifications, cannot be guaranteed. The Permissions and/or Approvals are beyond the Architects control, and no guarantee that such will be granted is given or to be inferred by reason of the preparation of this drawing. Only figured dimensions are to be used. All dimensions to be checked on site. This drawing, together with the design is the property and copyright of the Architect and must not be reproduced without prior written permission.

rev.	description	date	drawn	approved
P07	Drawing amended to developers approval - roofline and materials adjusted	26.07.22	LH	NG
P06	Drawing amended to drop eaves to front to reduce amount of render	09.07.19	SHING	NG
P05	Drawing updated with changes to roof specification, to clients comments	22.02.19	NG	NG
P04	Note added for materials specification	21.02.19	NG	NG
P03	Internal adjustments and increasing roof overhang at verge	18.02.19	BM	NG
P02	Minor amendments following comments made by client	01.02.19	BM	NG
P01	Drawing originated	25.01.19	NG	NG

ADP

project Proposed housing development
at
106 Greenfield Road
Holmfirth
HD9 2LP
for
Penistone Homes Ltd

title Plot 03 - GA Drawing
number 18131D-103-P07
scale 1:100 or as shown
size A1

ARCHITECTURE
+ DESIGN
PARTNERSHIP

The Old Police Station 16 Bridge Lane Holmfirth HD9 7AN
T: 01484 685411 E: hello@adp-architects.com
W: www.adp-architects.com

RIBA Chartered Practice