


Only figured dimensions should be used.


Scaled dimensions should be checked with the Architect.

This drawing together with the design, is the property and copyright of the Architect and must not be reproduced without written permission

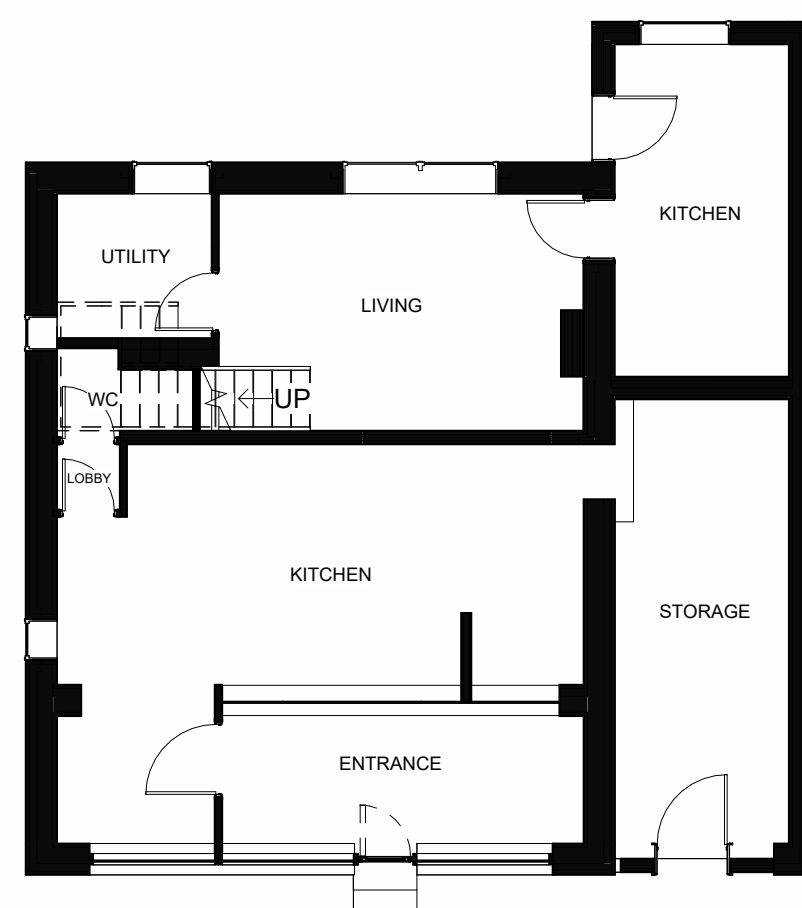


GROUND FLOOR

1 : 100

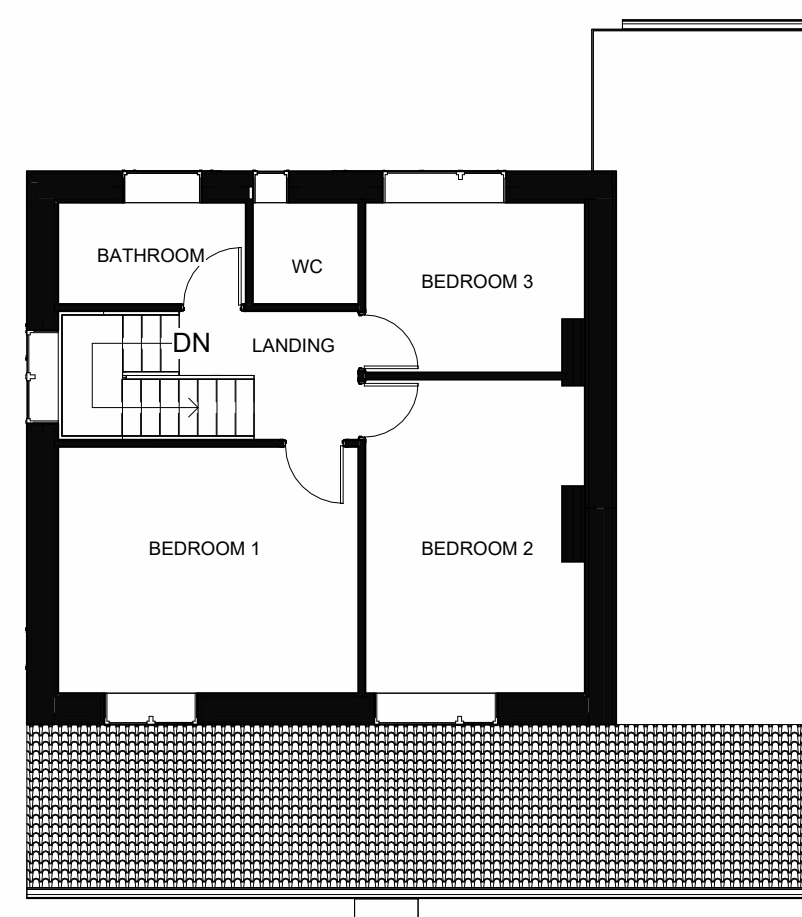


FIRST FLOOR
1 : 100

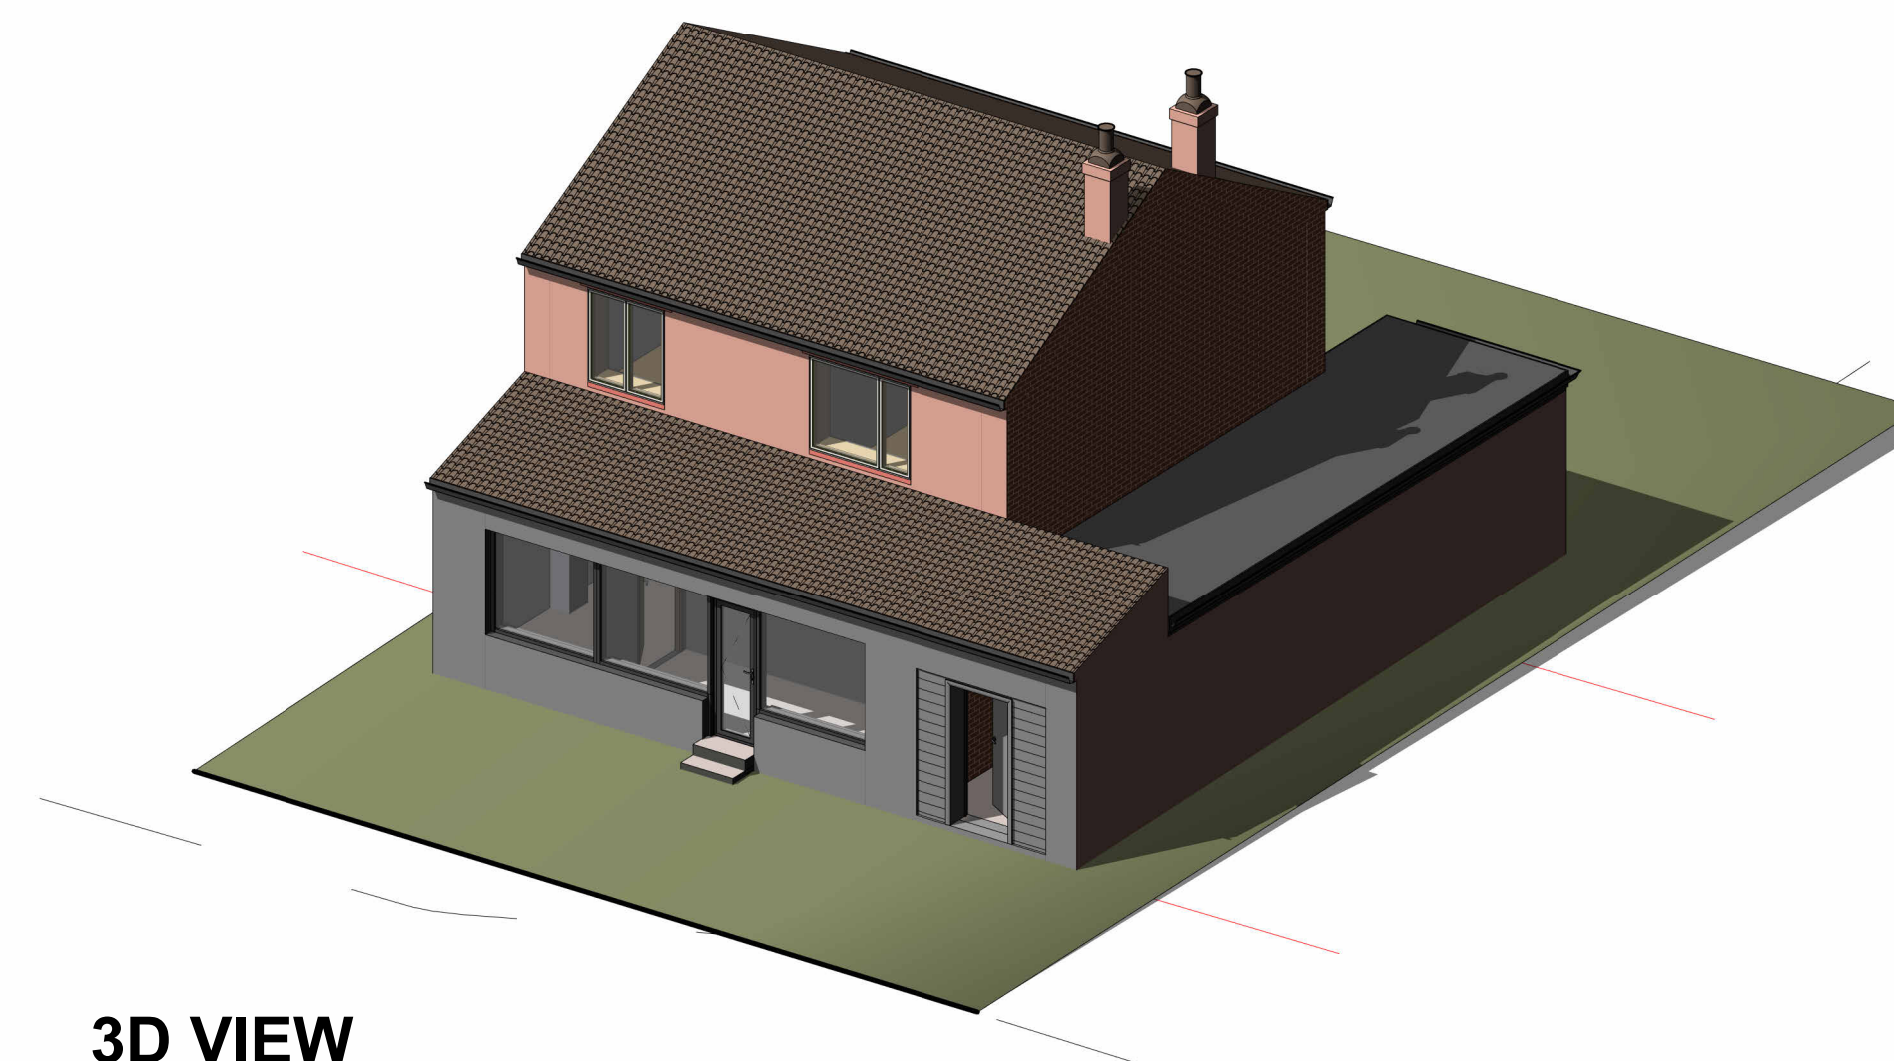


3D VIEW




FRONT ELEVATION
1 : 100

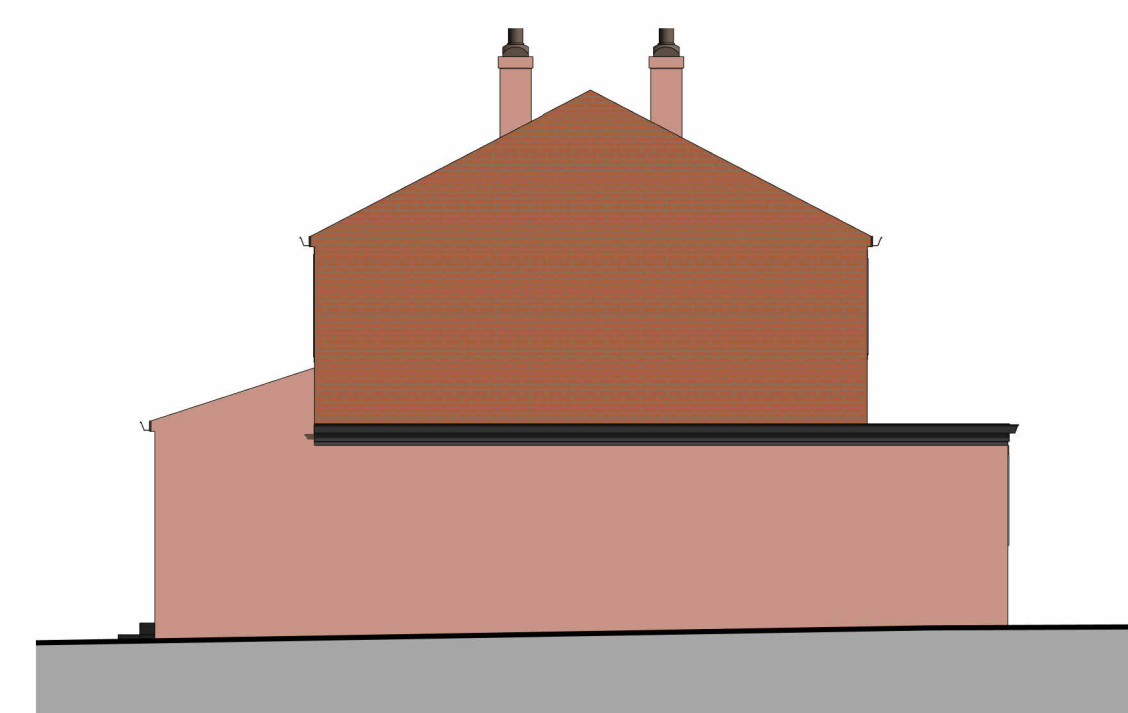


SIDE A ELEVATION
1 : 100

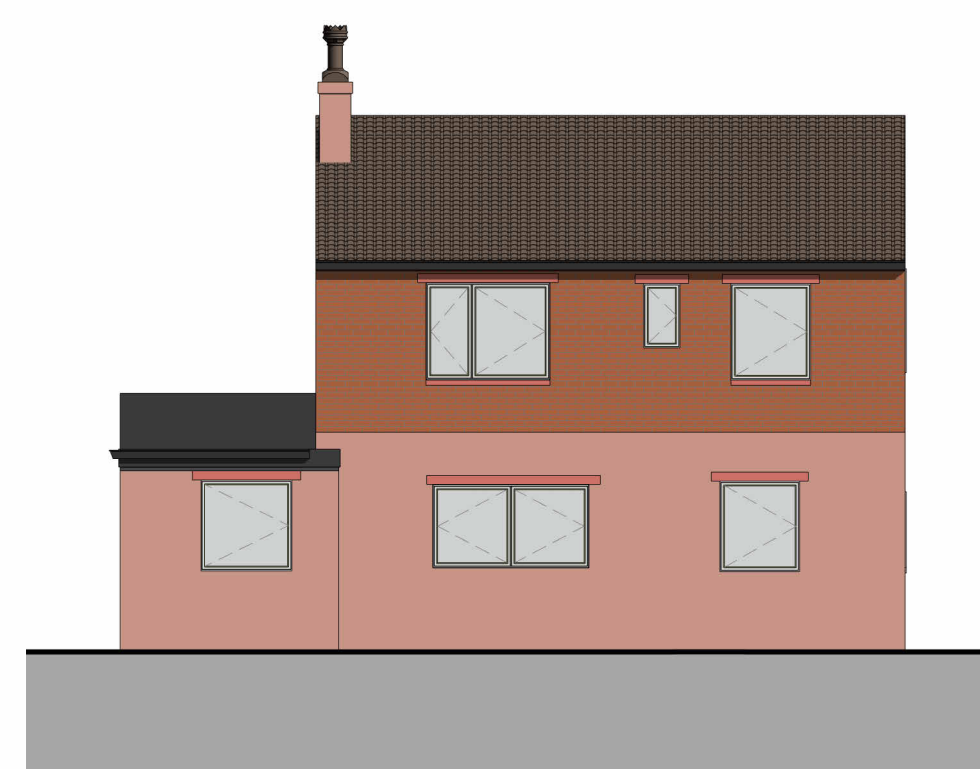

REAR ELEVATION
1 : 100

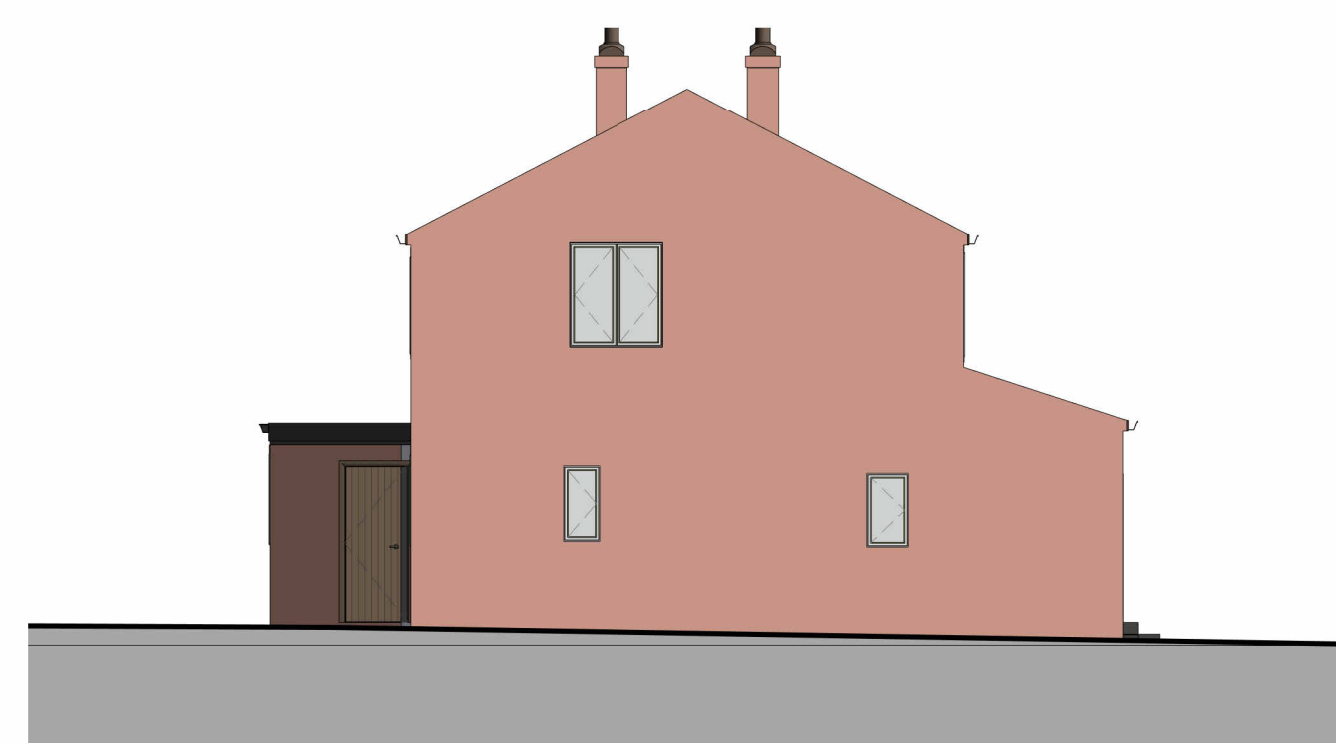

SIDE B ELEVATION
1 : 100

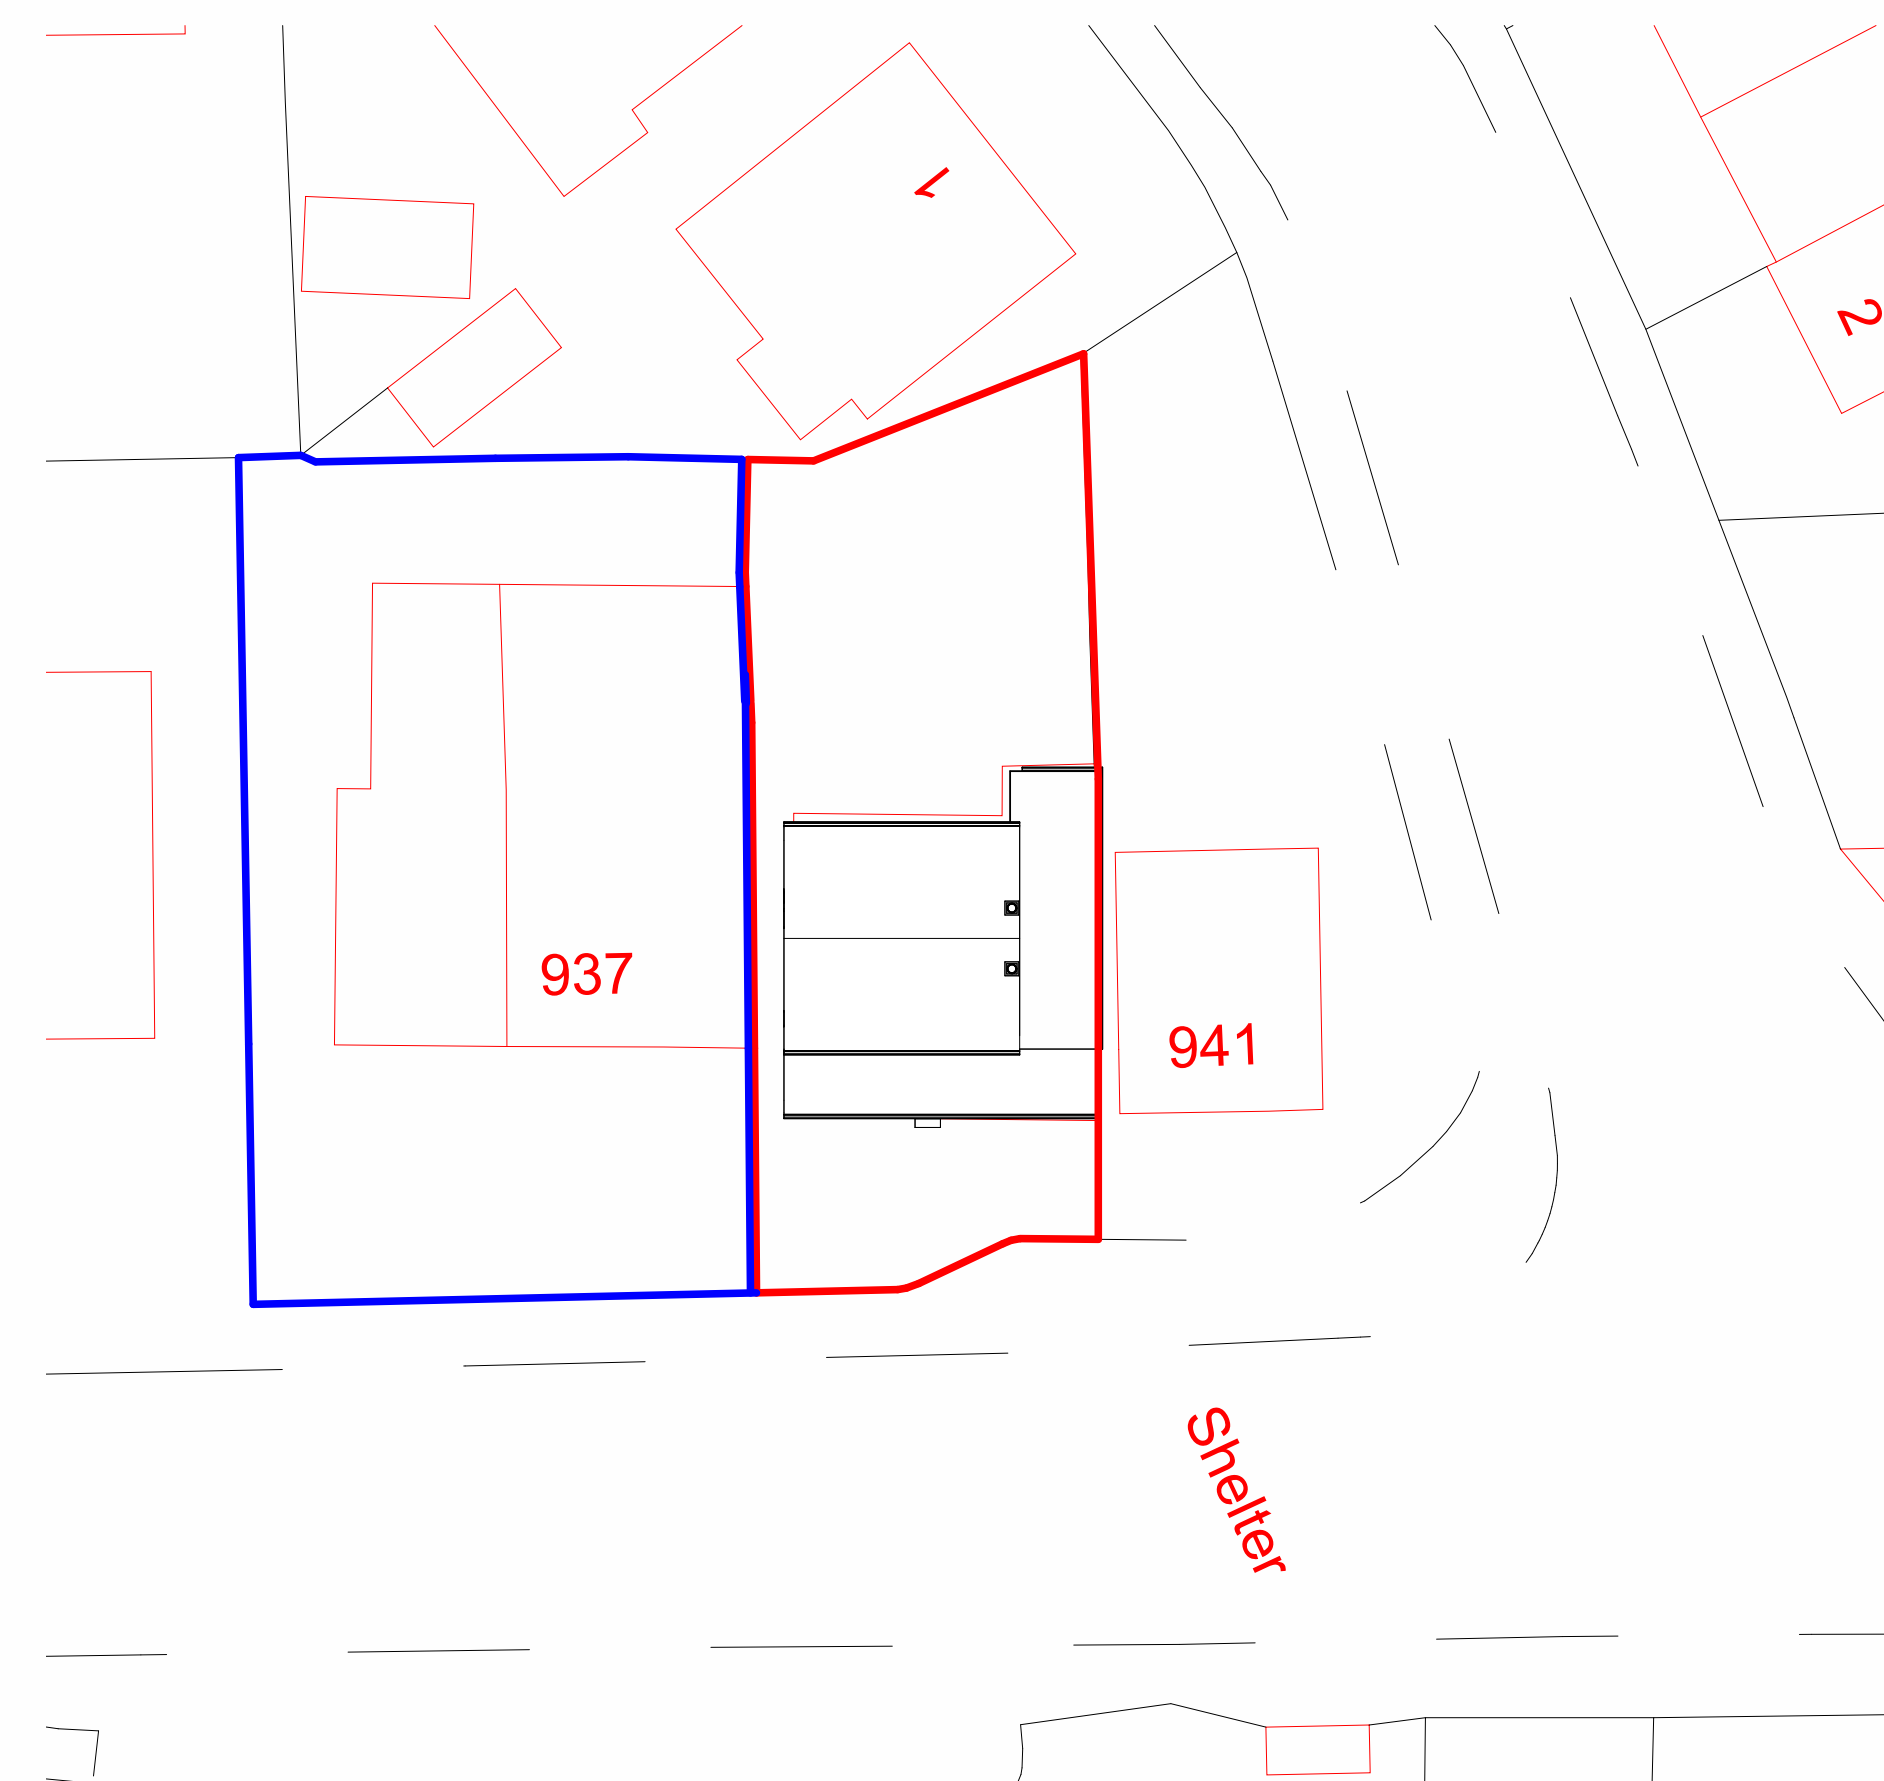

SITE PLAN

1 : 250

DO NOT SCALE OFF THIS DRAWING			
			
acumenarchitects.co.uk		01484 546 000	
Headrow House, Old Leeds Road, Huddersfield, Huddersfield HD1 1SG			
Client			
MR P PATEL			
Project			
939 LEEDS ROAD			
Project No	Drawing No		Rev
2800	(100)01		
Description			
EXISTING PLANS ELEVATIONS & 3D			
Scale As @ A1 Date Drawn JUL 22 Drawn By HB Authorised By JF			
indicated Purpose of Issue Planning ☐ Building Regs ☐ Tender ☐ Construction ☐ Comment ☒ Info ☐			