



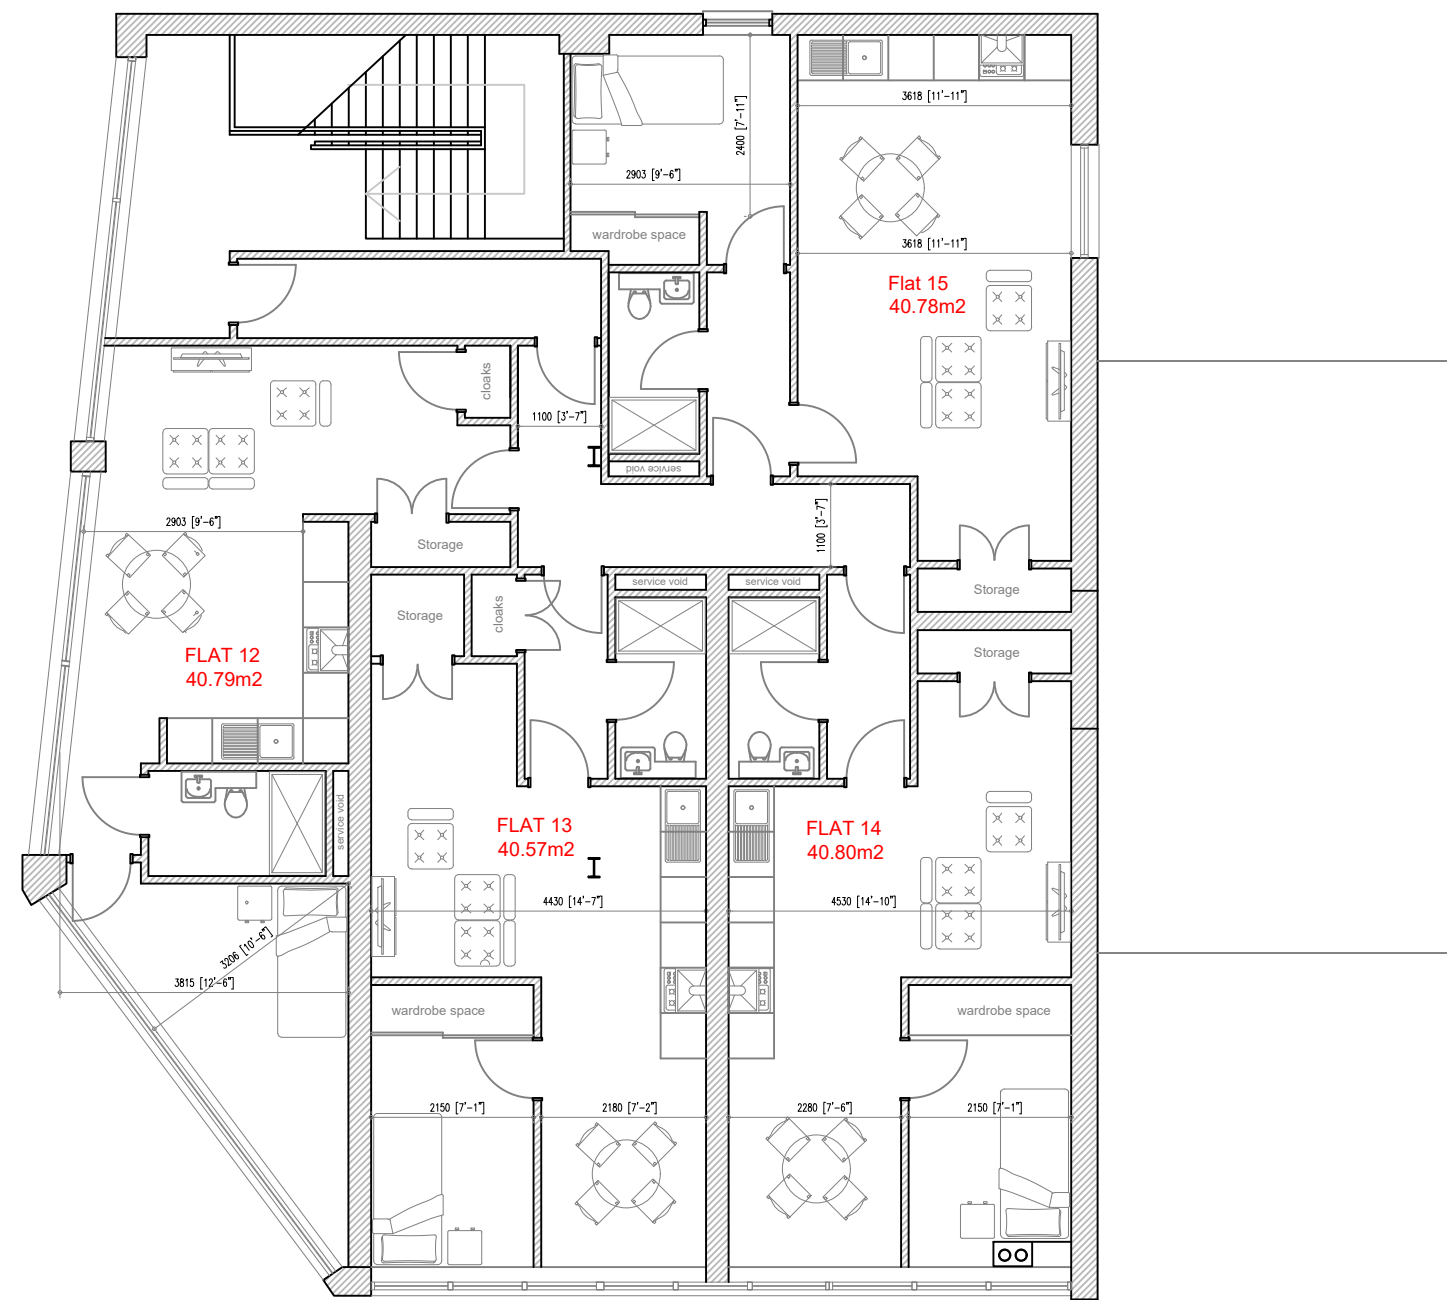

Proposed Second Floor Plan 1:100 @ A2

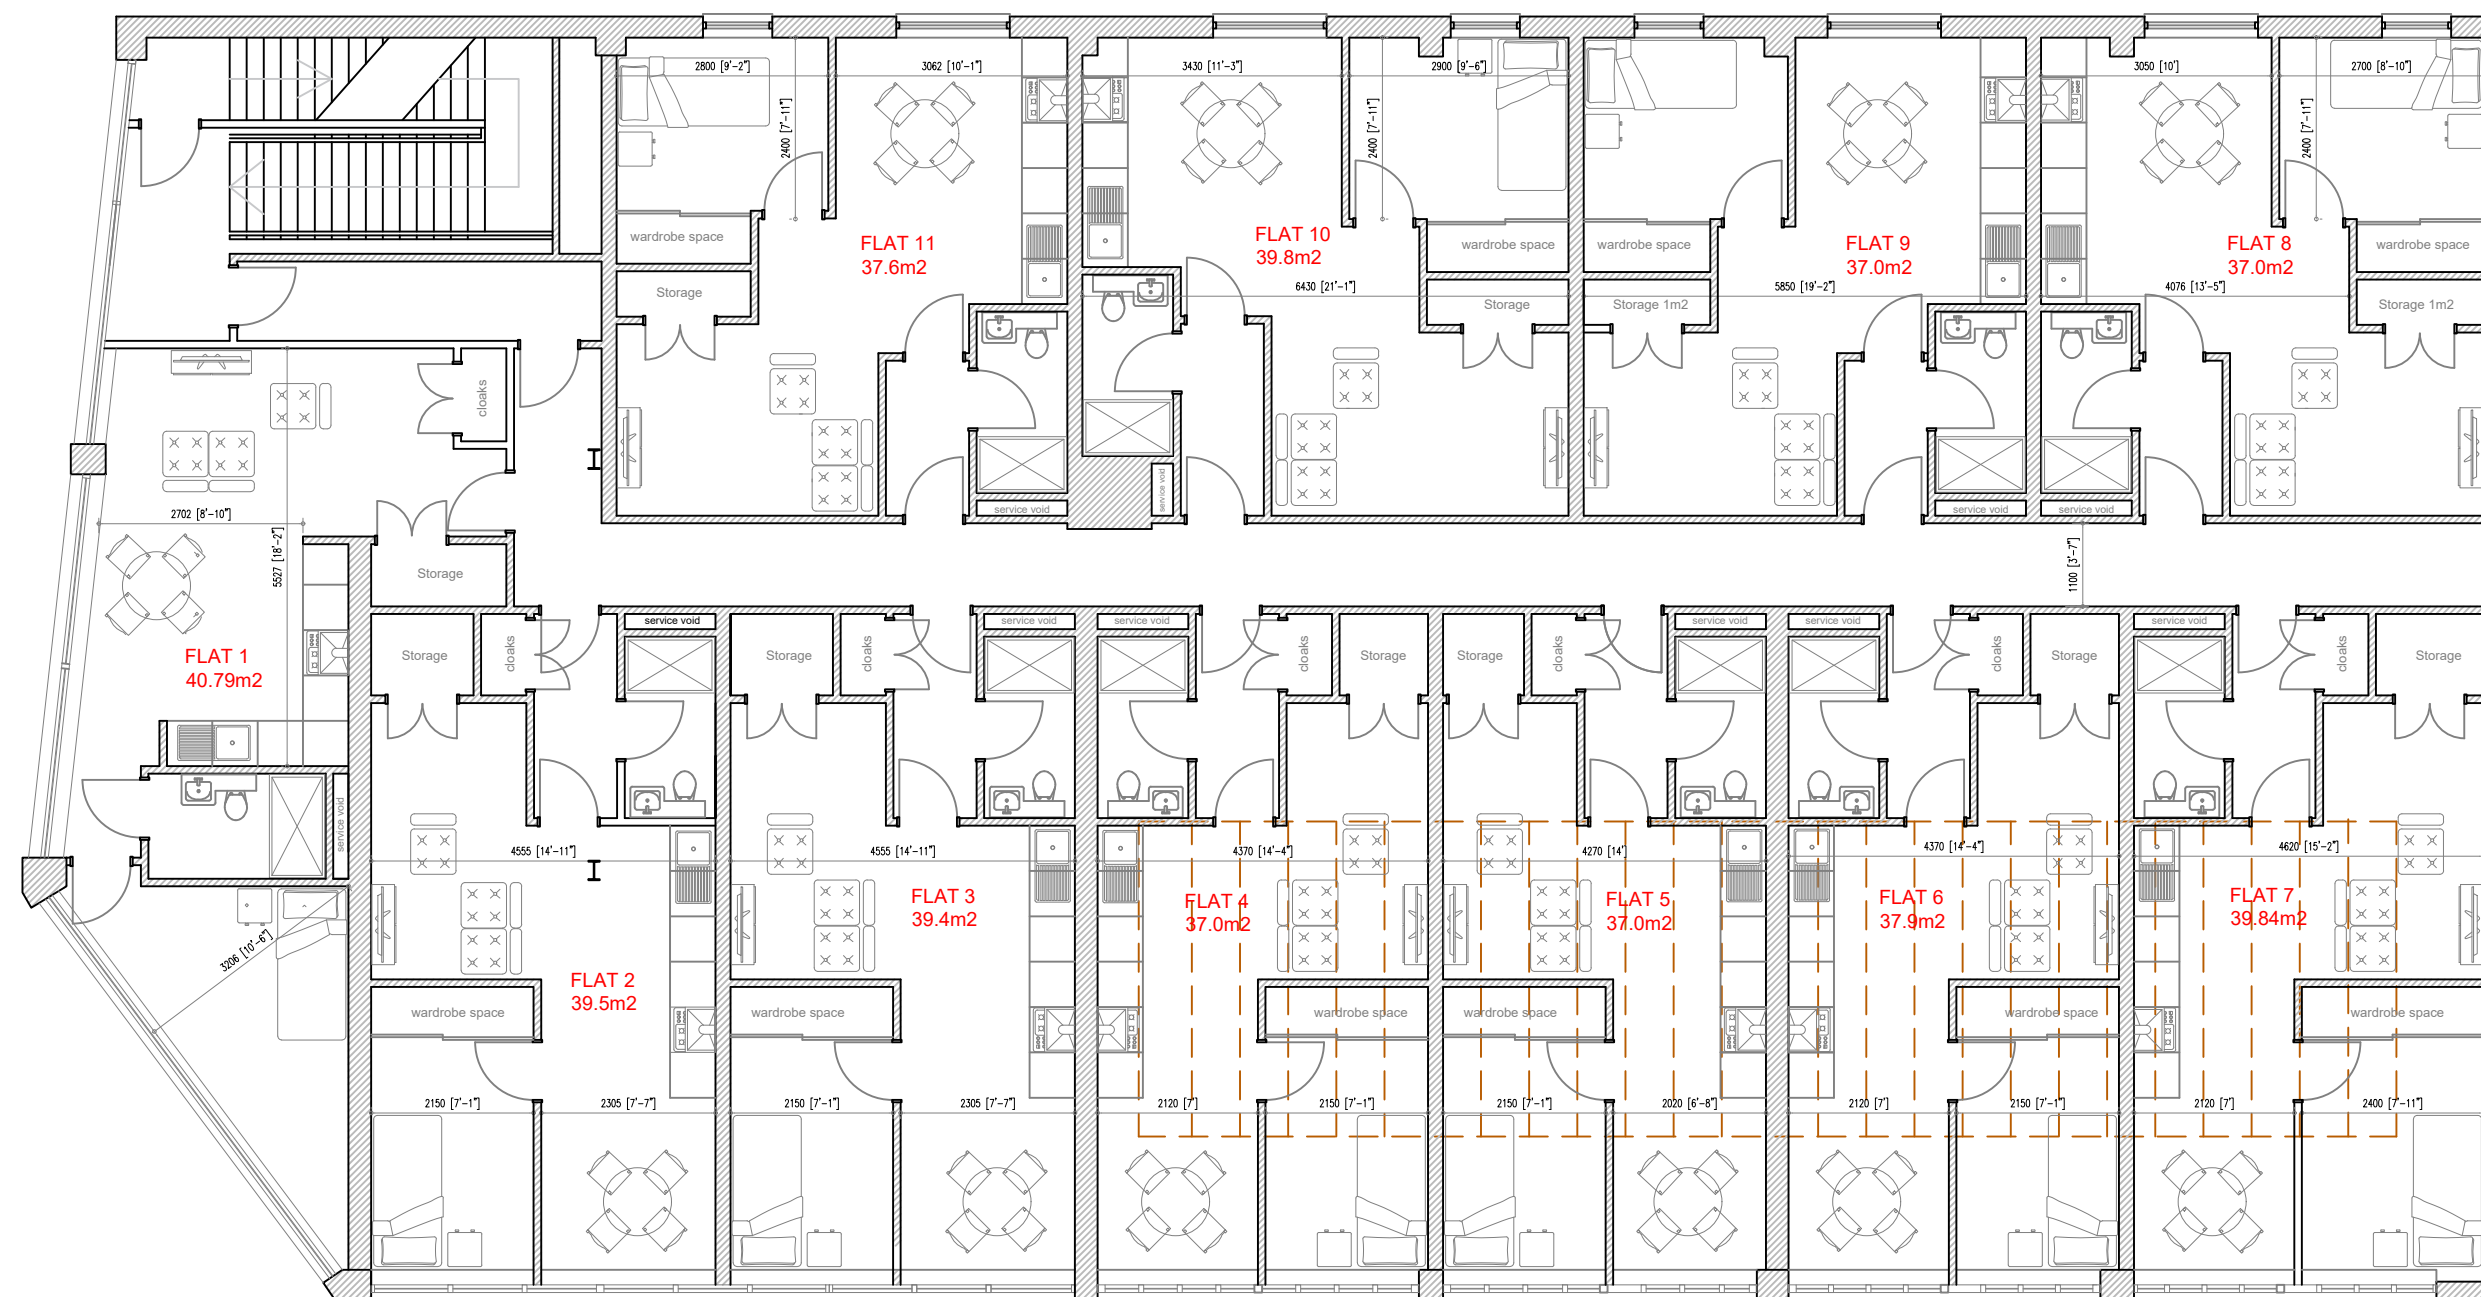

Proposed First Floor Plan 1:100 @ A2

0m 1m 2m 3m 4m 5m  
1:100 @ A2

consultancy  
4t5

architecture . management . design

**CLIENT:**  
Fortis Green HRB Ltd.

**SITE:**  
30 Church Street. Dewsbury.  
West Yorkshire.

**DRAWING:**  
Proposed Upper Floor Dwelling Plans

**DRAWING NUMBER / REVISION:**  
22/FGH001/008(A) Revision B

**SCALE:**  
as stated @ A2

© This drawing remains the copyright and  
intellectual property of Consultancy 4t5 Ltd. and  
may not be copied or used without prior consent