


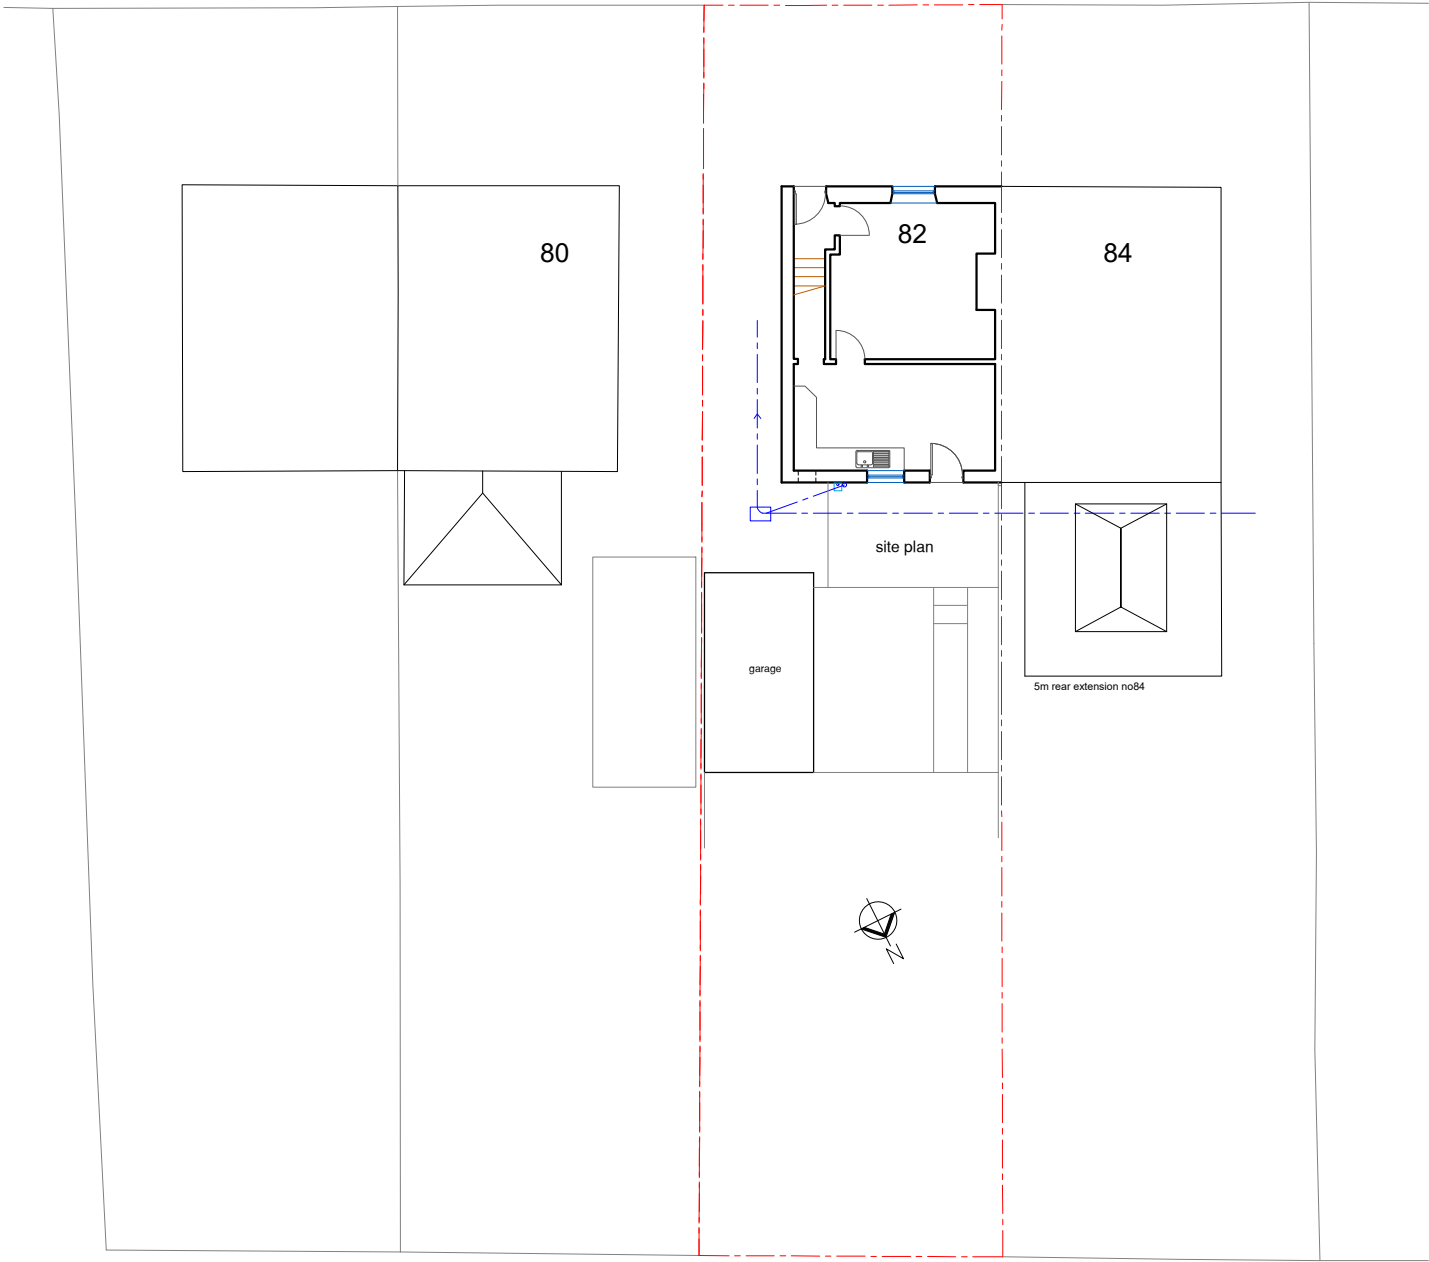

|          |                               |                                             |                   |                 |                   |                     |
|----------|-------------------------------|---------------------------------------------|-------------------|-----------------|-------------------|---------------------|
| Project: | 82 Carr Street, Marsh HD3 4BQ | Title: Rear Extension<br>Existing Site Plan | Drg No:<br>CS02.# | Scale:<br>1:200 | Date:<br>Aug 2022 | Status:<br>Planning |
|----------|-------------------------------|---------------------------------------------|-------------------|-----------------|-------------------|---------------------|