


Carr Street

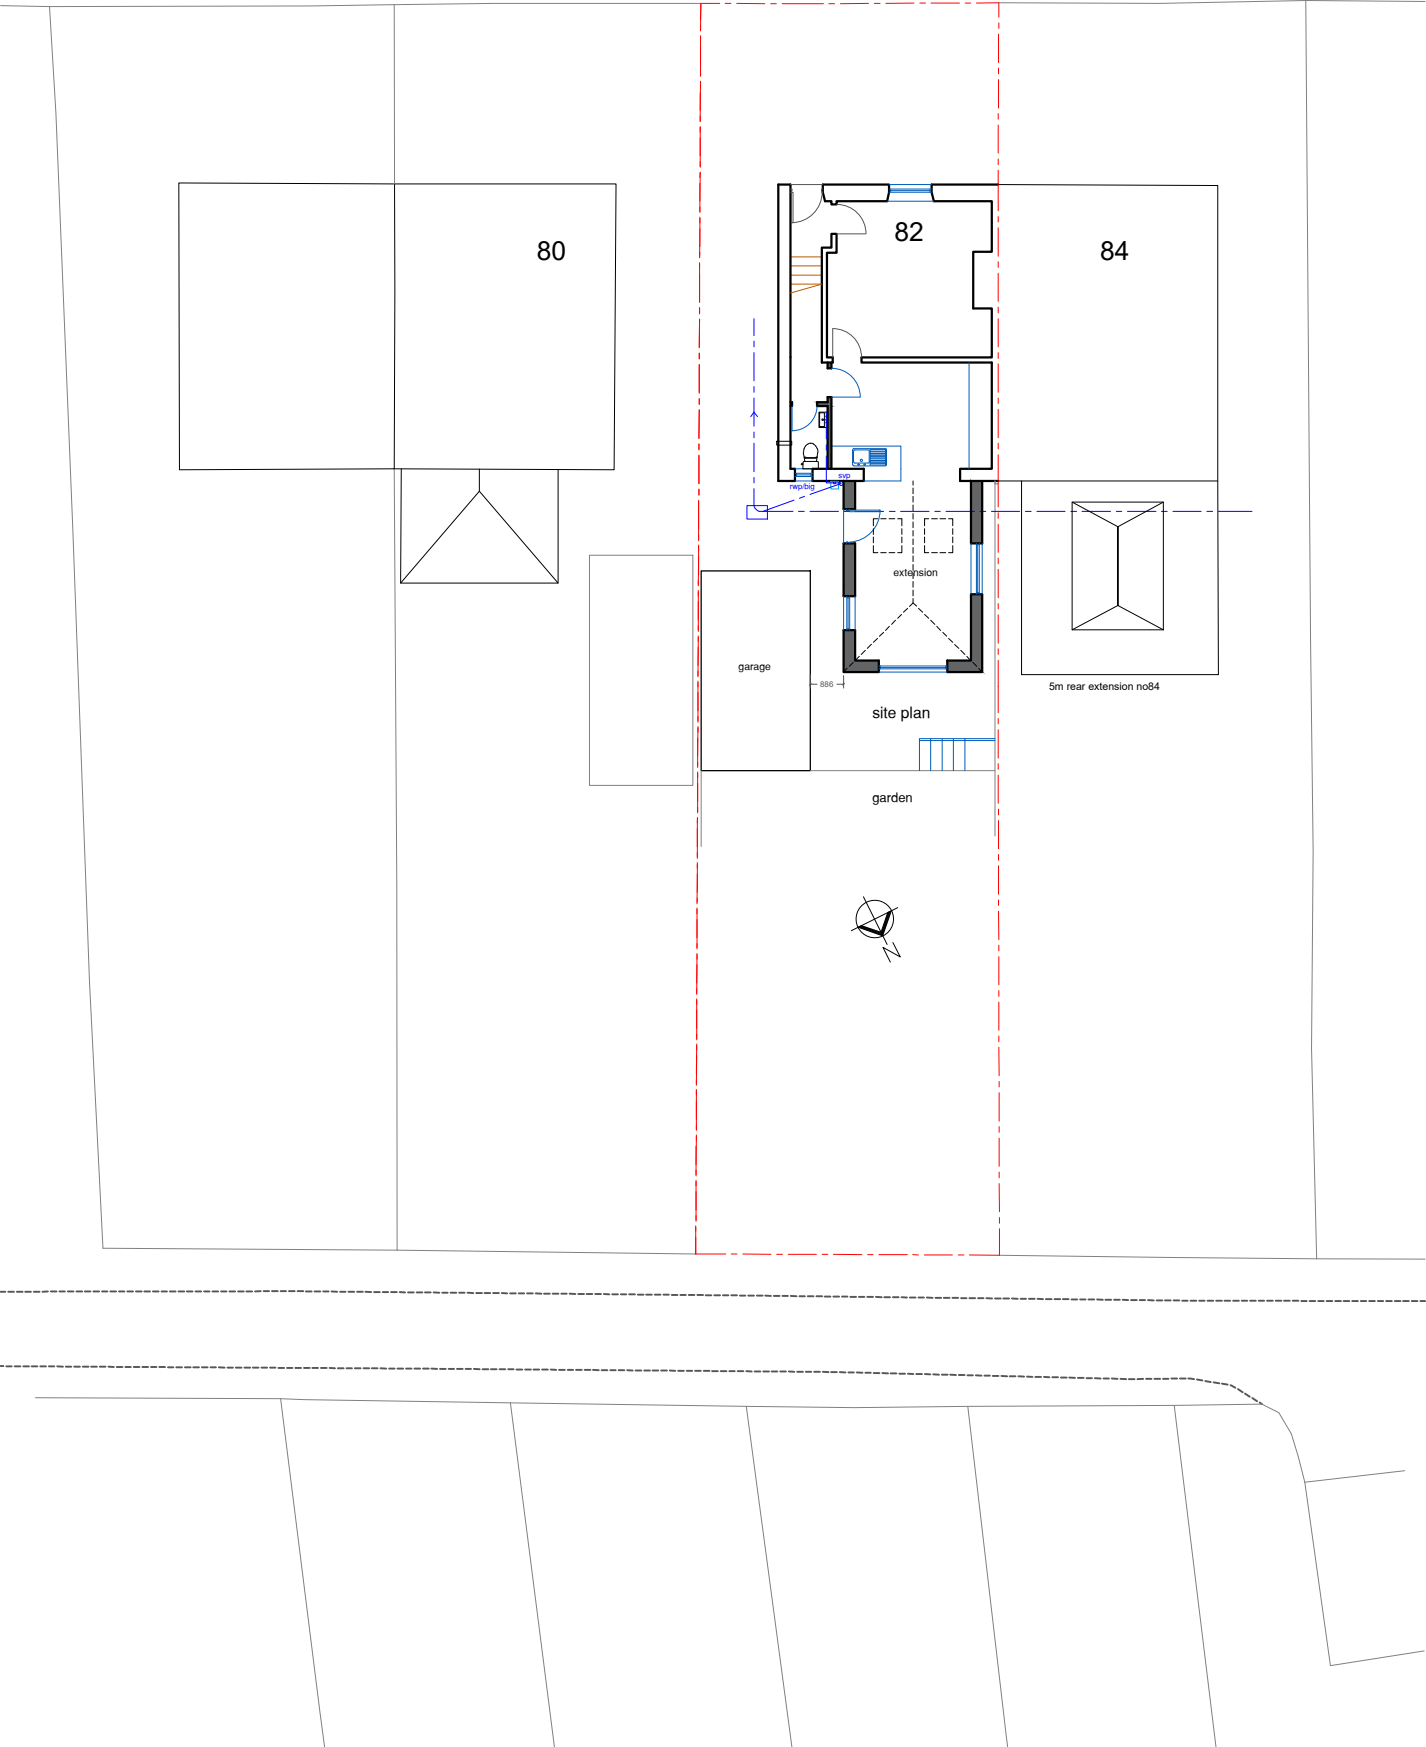

Project:	82 Carr Street, Marsh HD3 4BQ	Title:	Rear Extension Proposed Site Plan	Drg No:	CS04.#	Scale:	1:200	Date:	Aug 2022	Status:	Planning
----------	-------------------------------	--------	--------------------------------------	---------	--------	--------	-------	-------	----------	---------	----------