


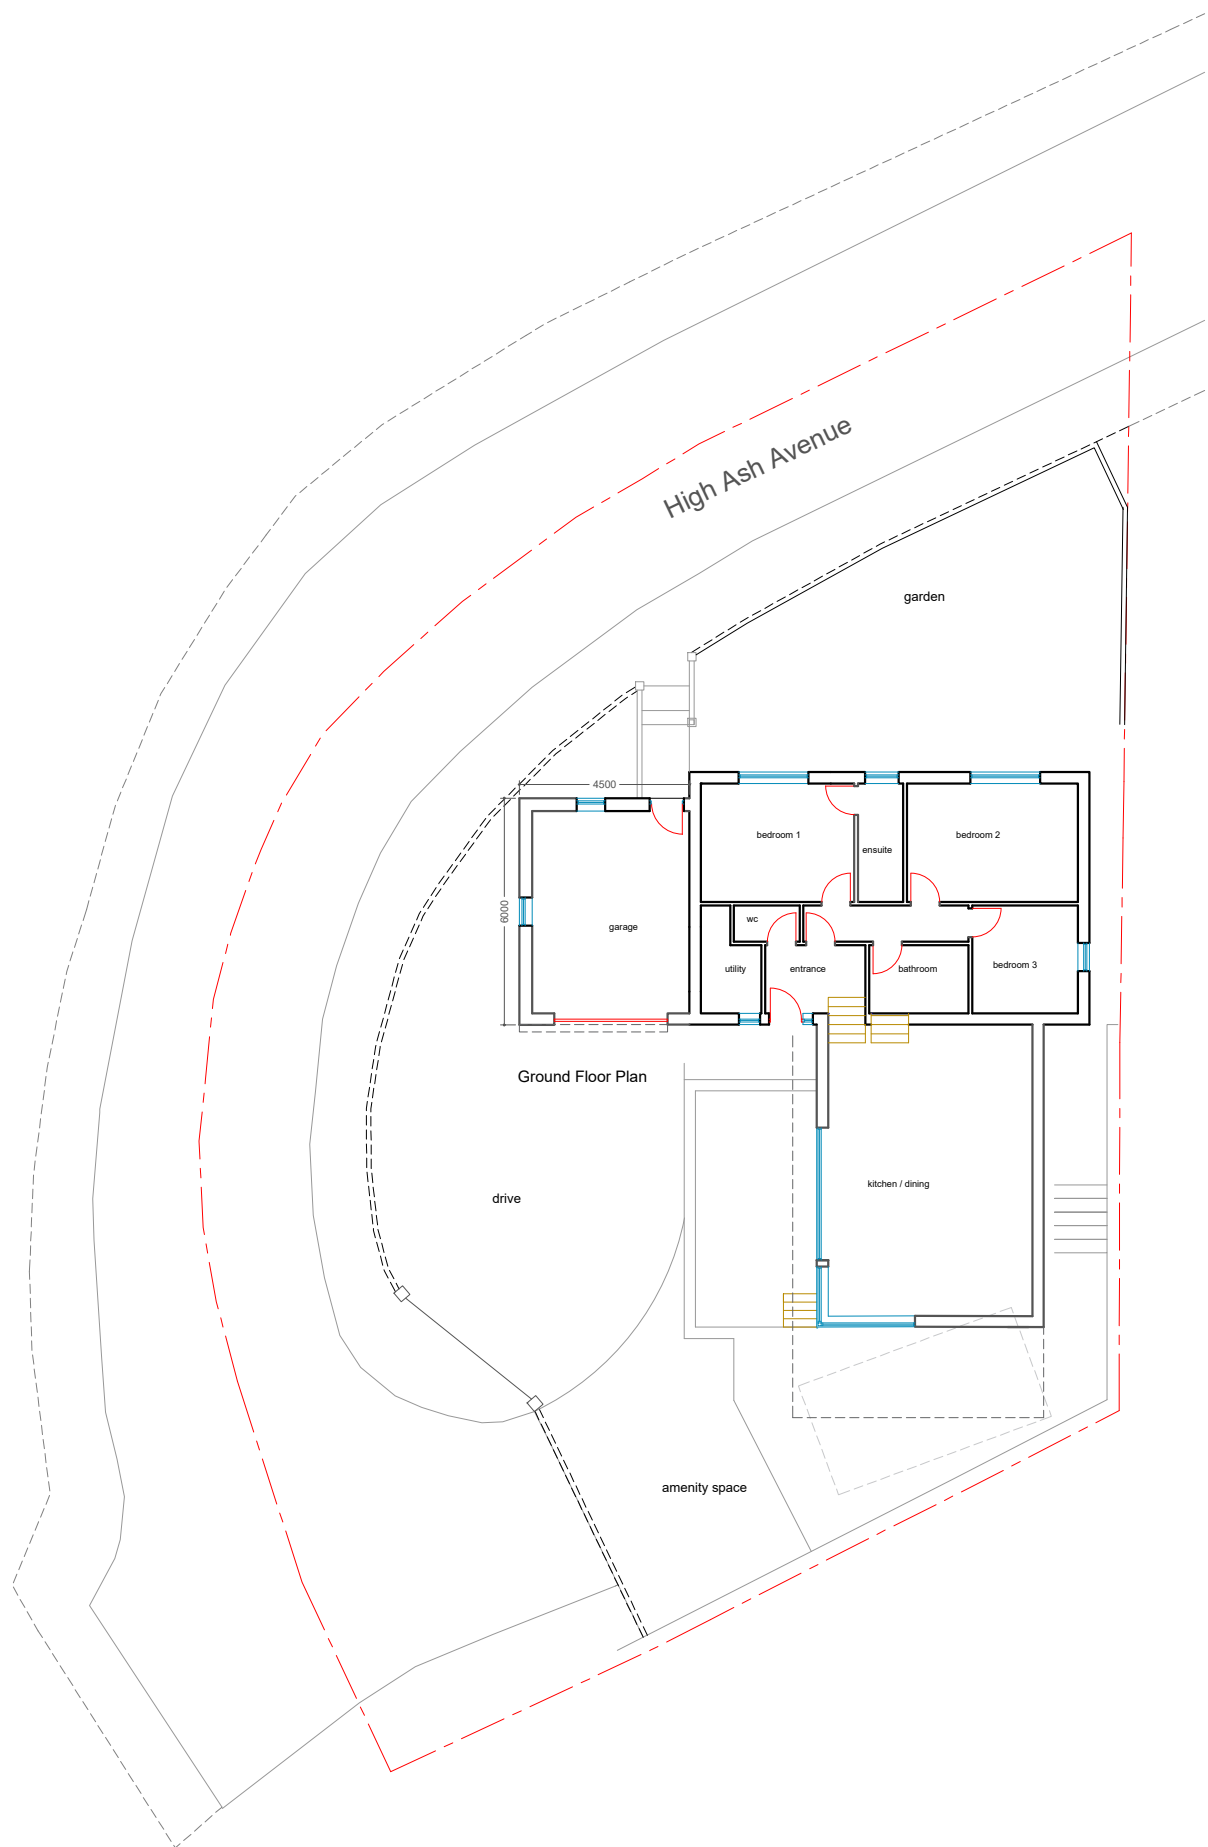

Client:	PRD Builders	Project:	Single Storey Extension	Scale:	1:100	Date:	Aug 2022
Address:	7 High Ash Avenue Clayton West HD8 9QJ	Drg Title:	Existing Site Plan	Drg No:	HAA02	Status:	Planning
				Revision:	#		