




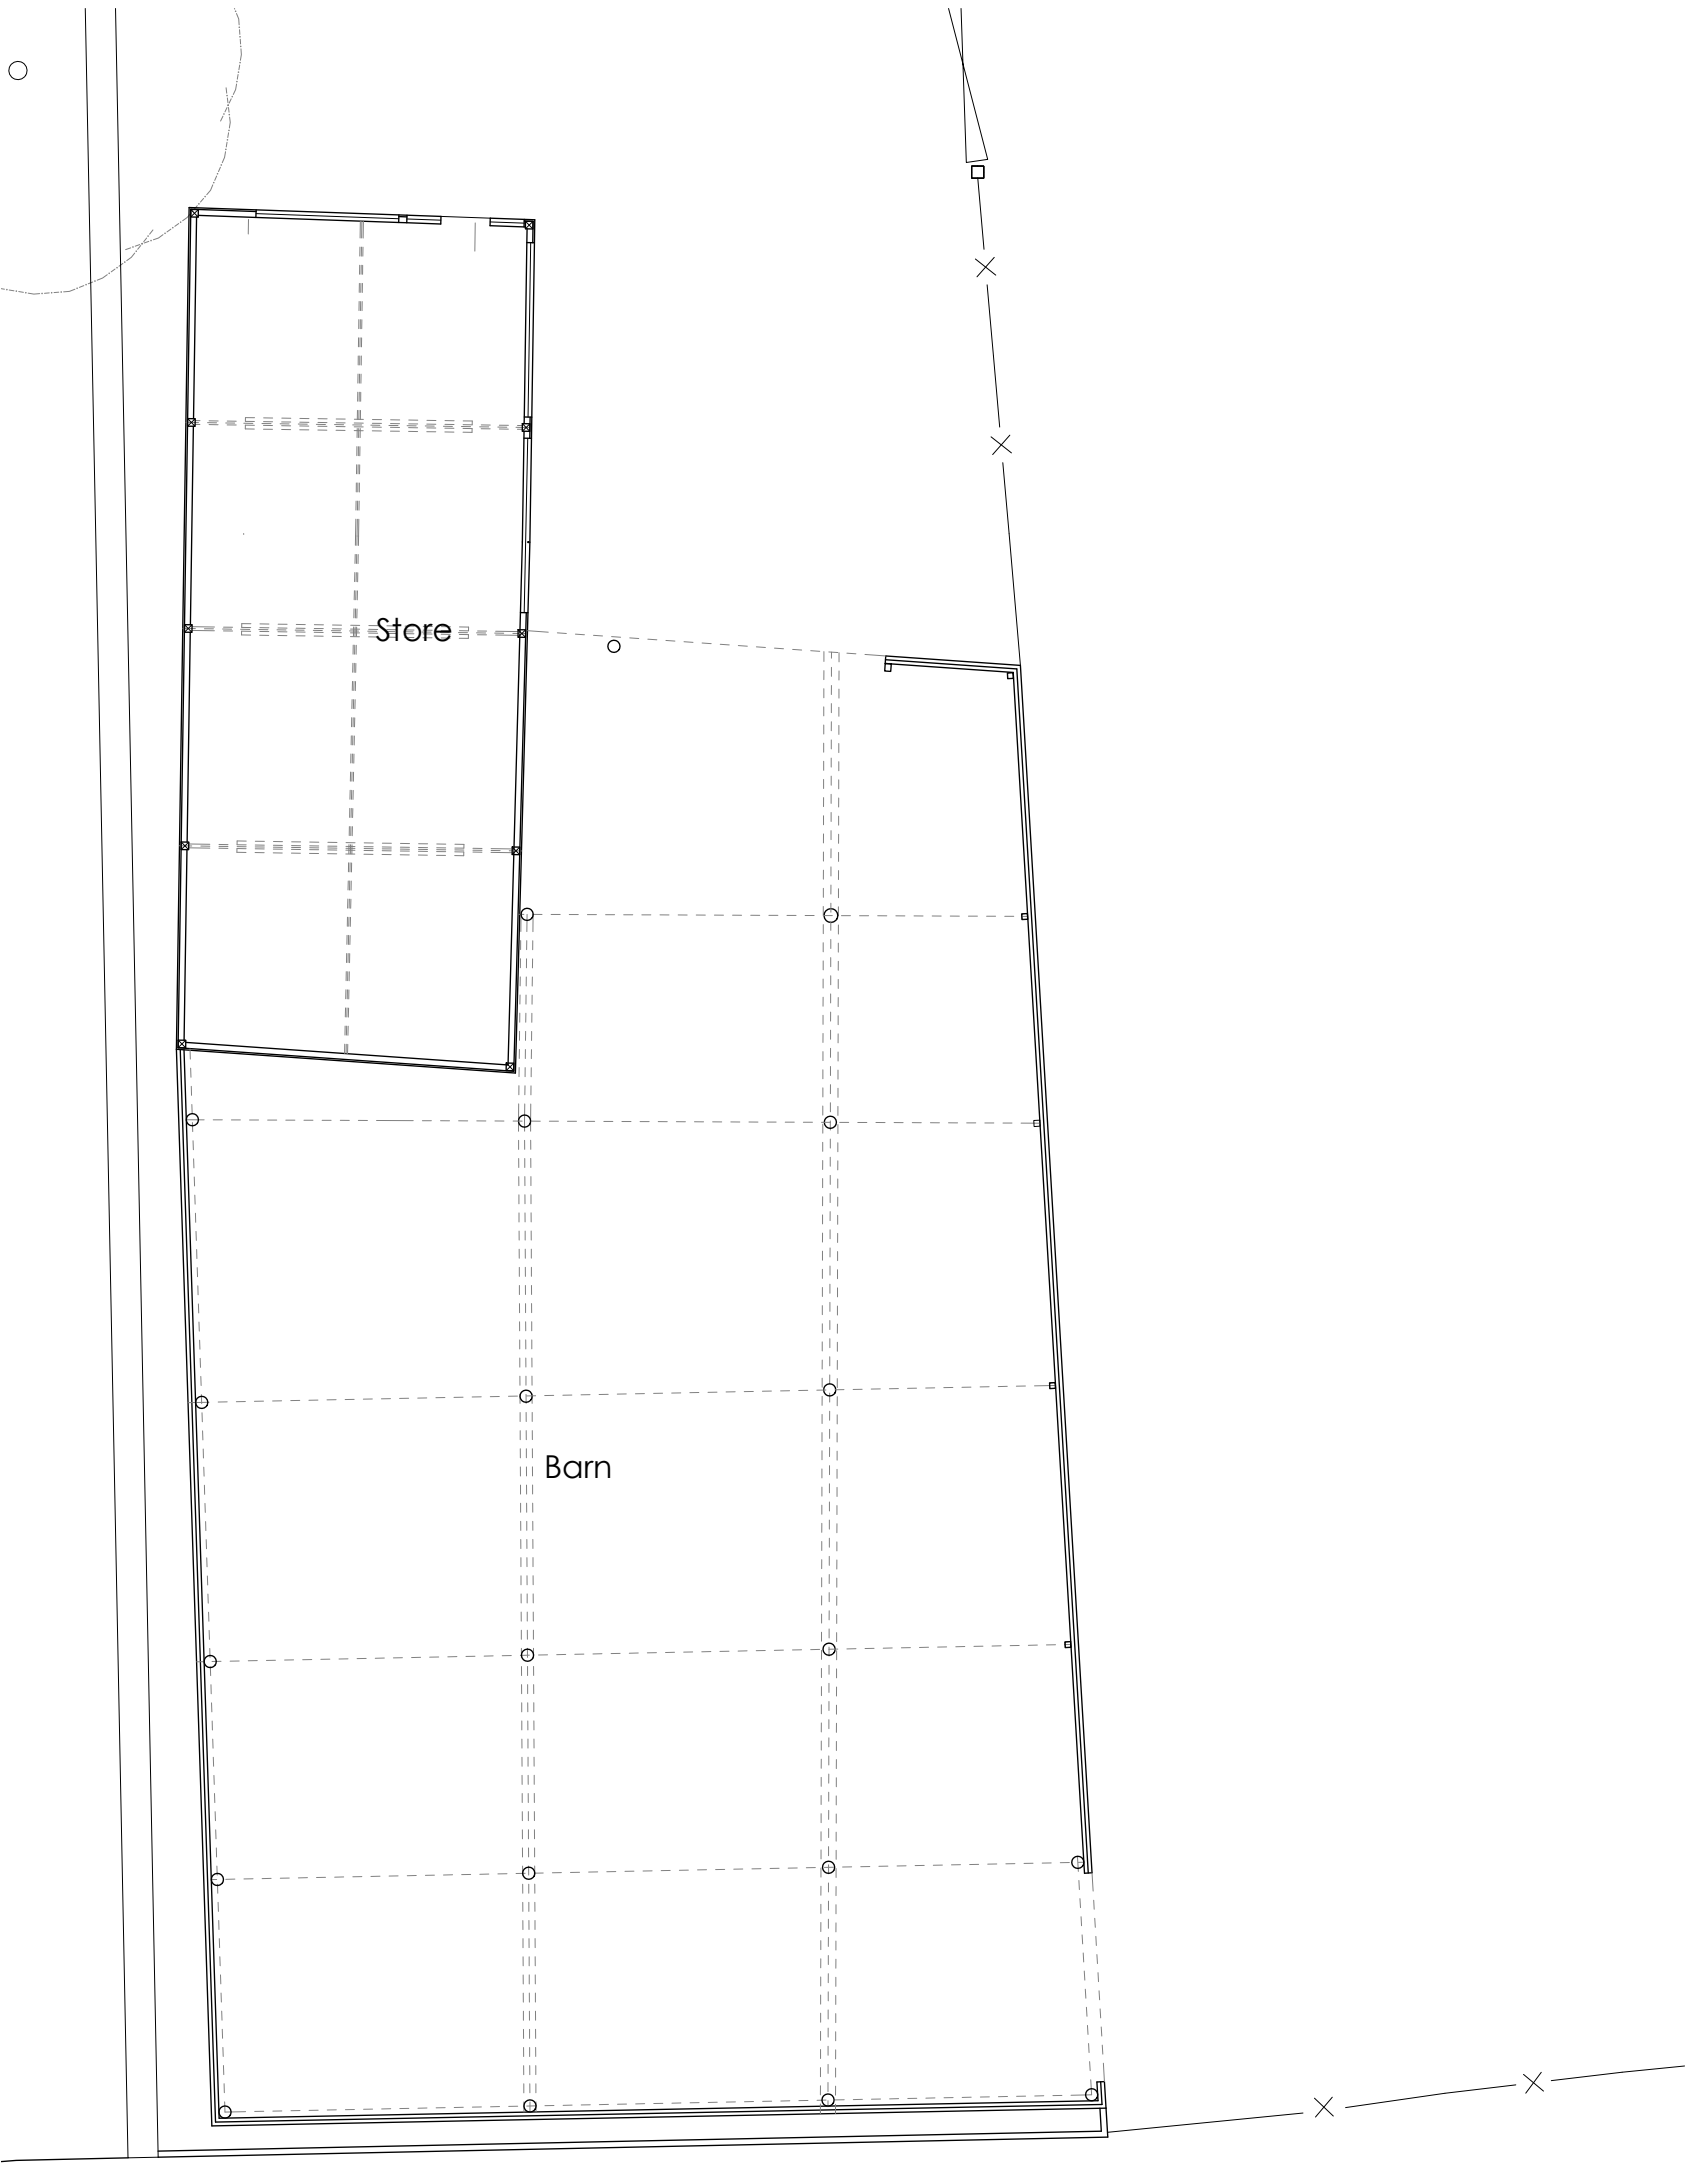


GROUND FLOOR PLAN

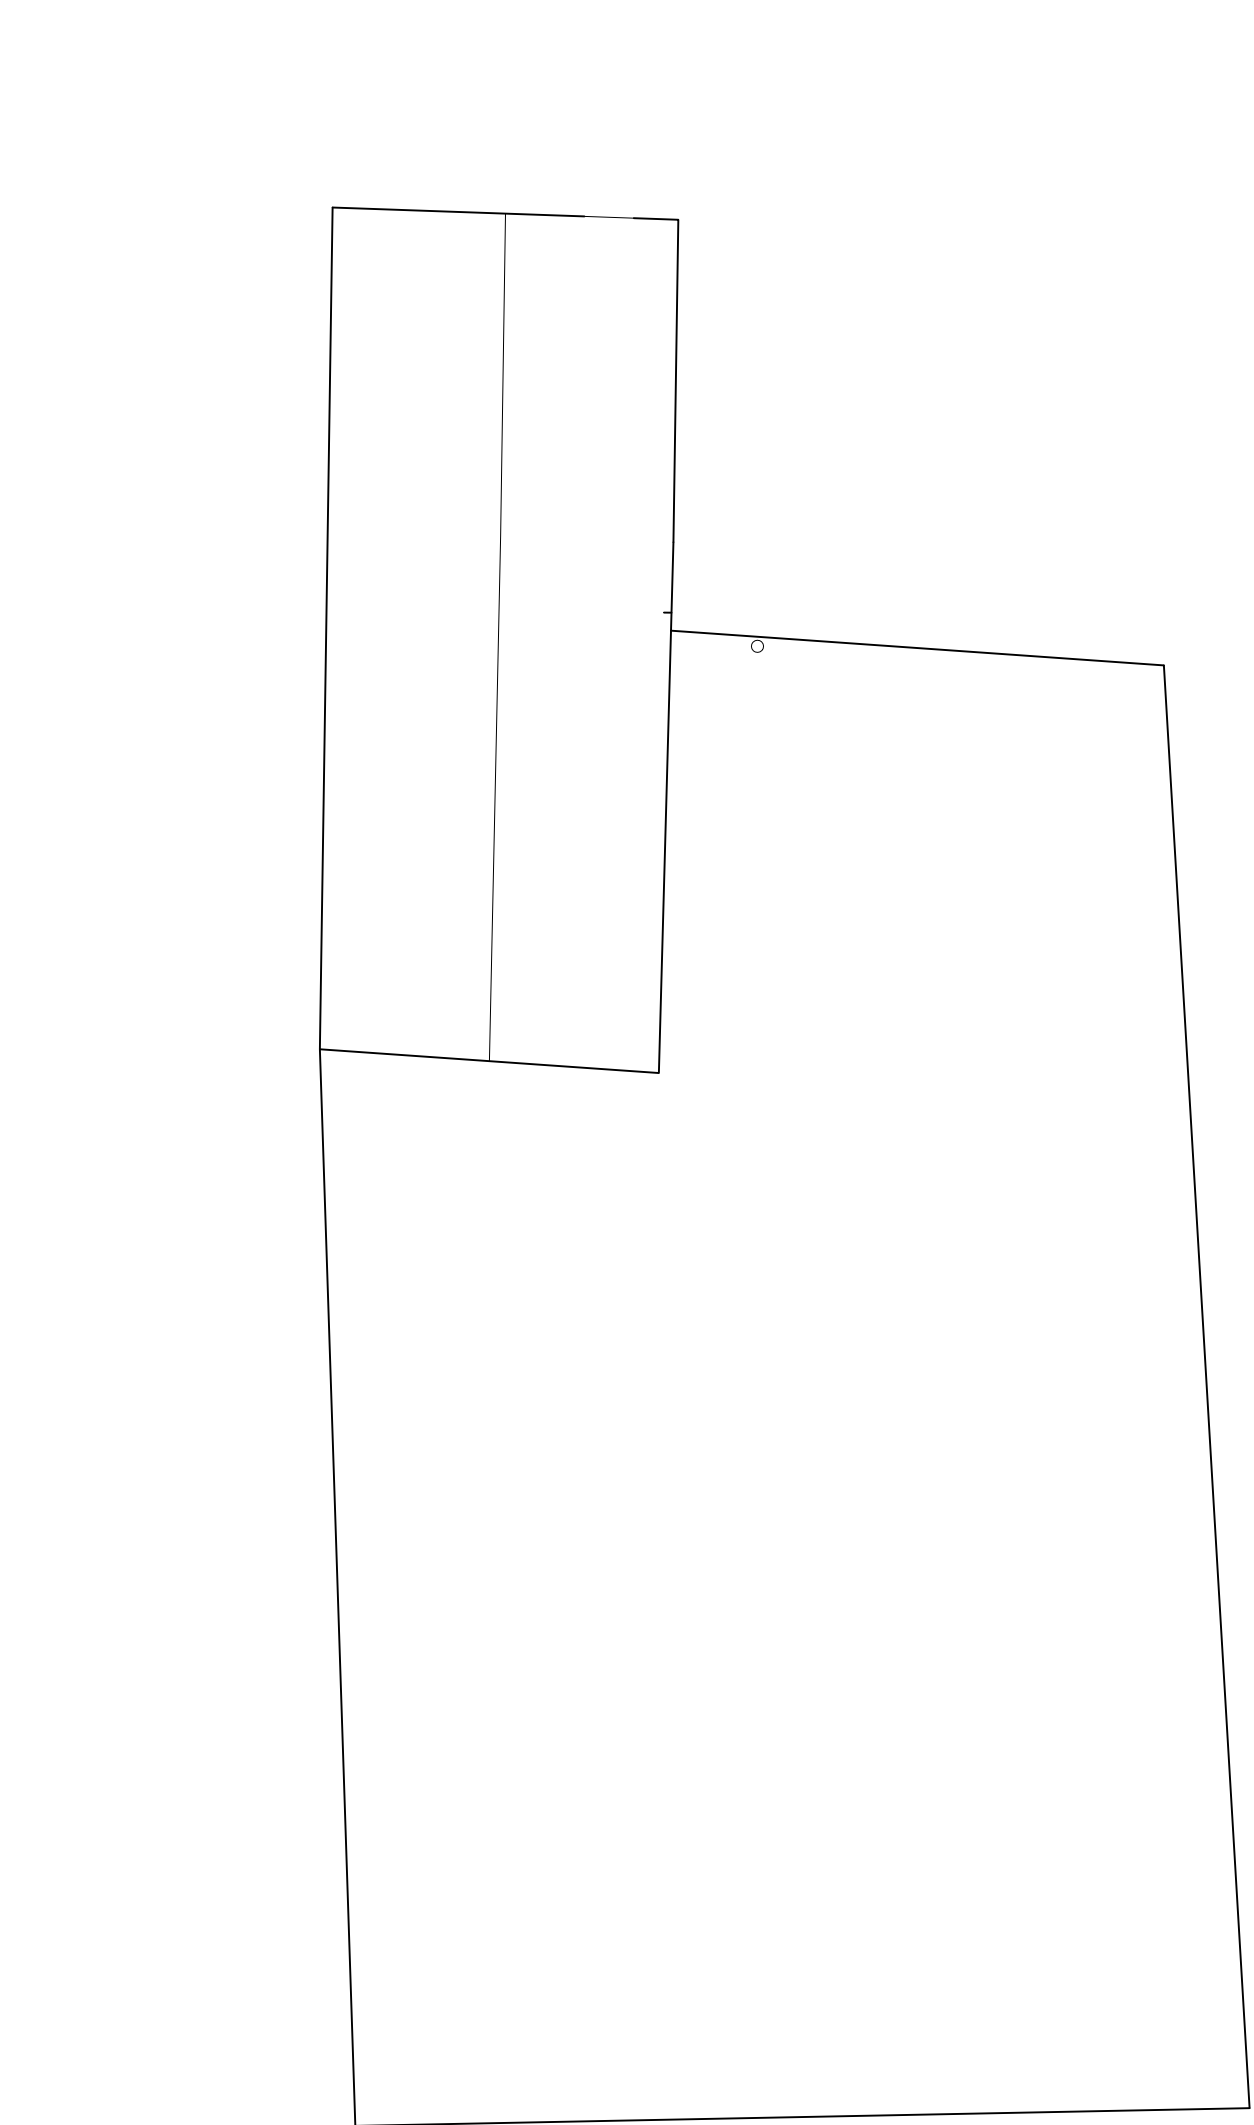


ROOF PLAN

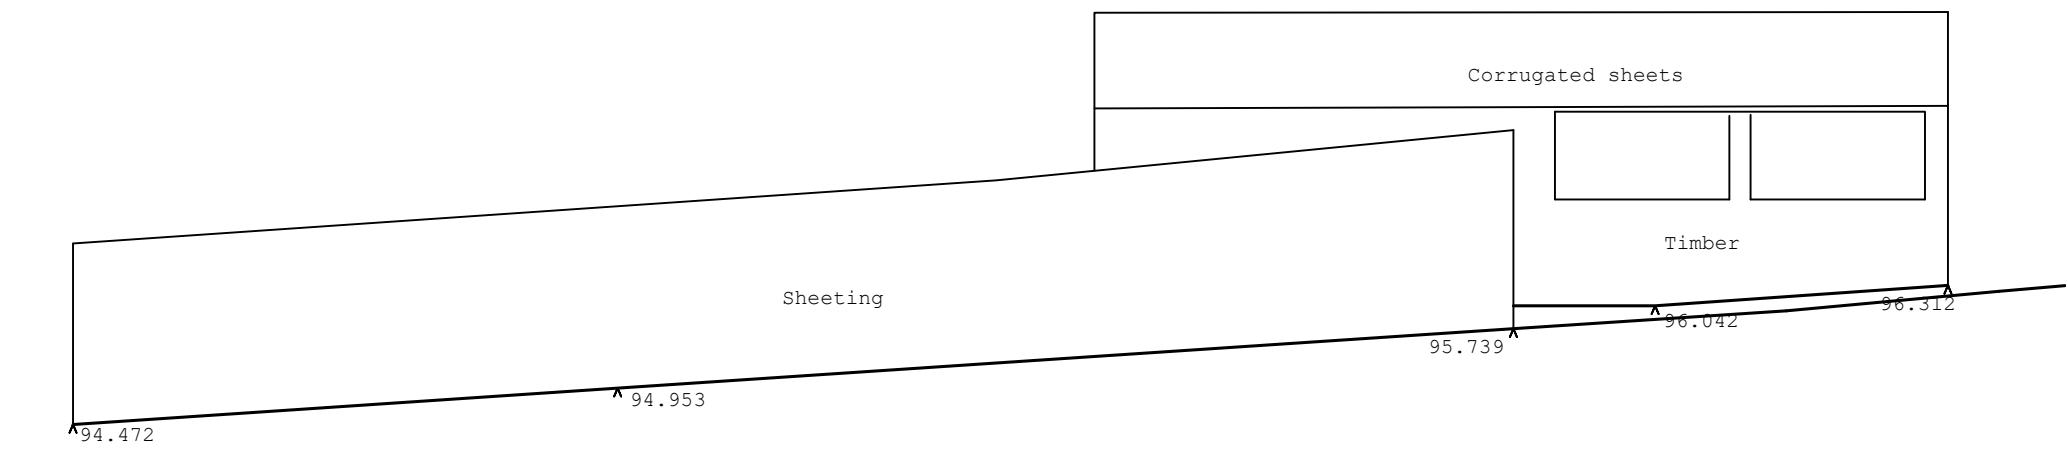


NORTH EAST ELEVATION

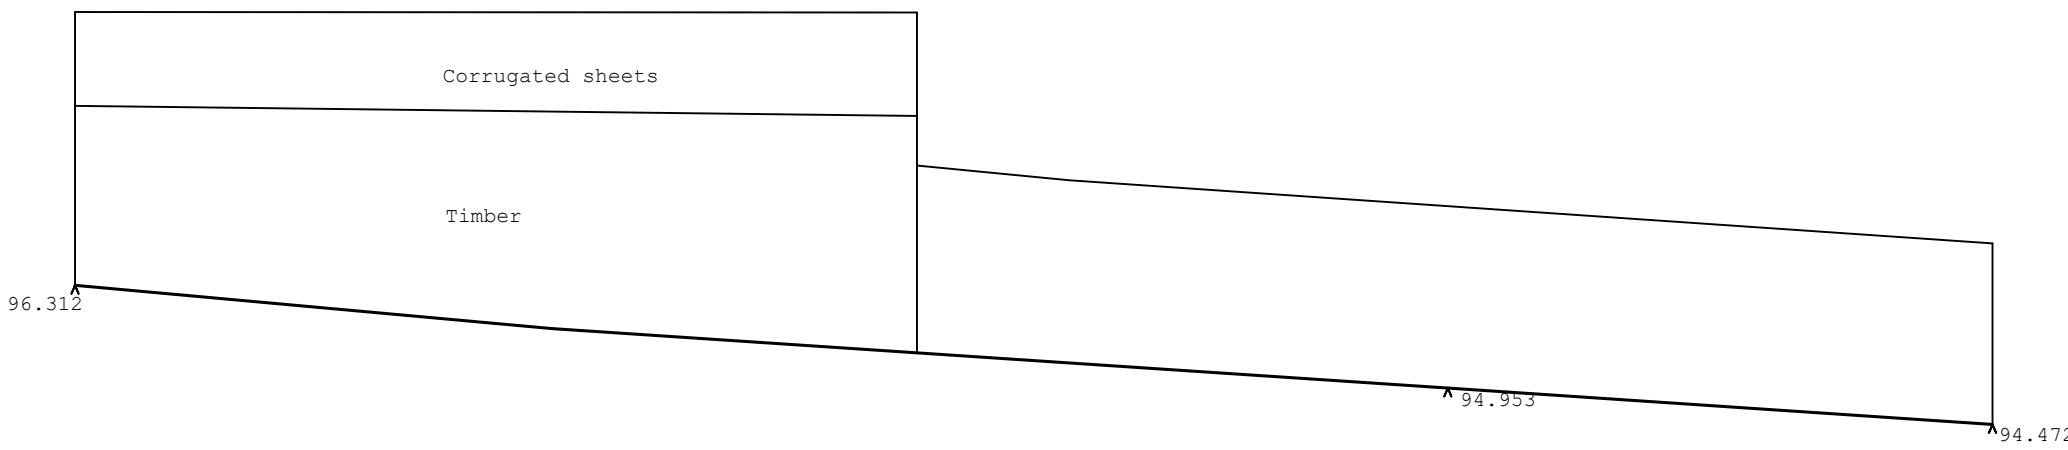

SOUTH WEST ELEVATION

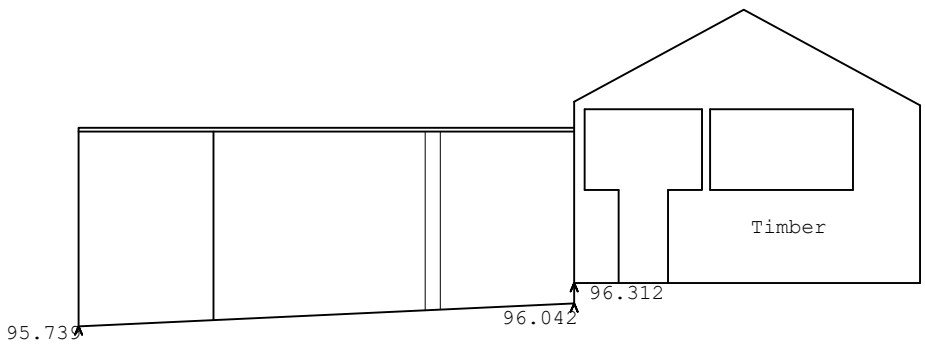

NORTH WEST ELEVATION

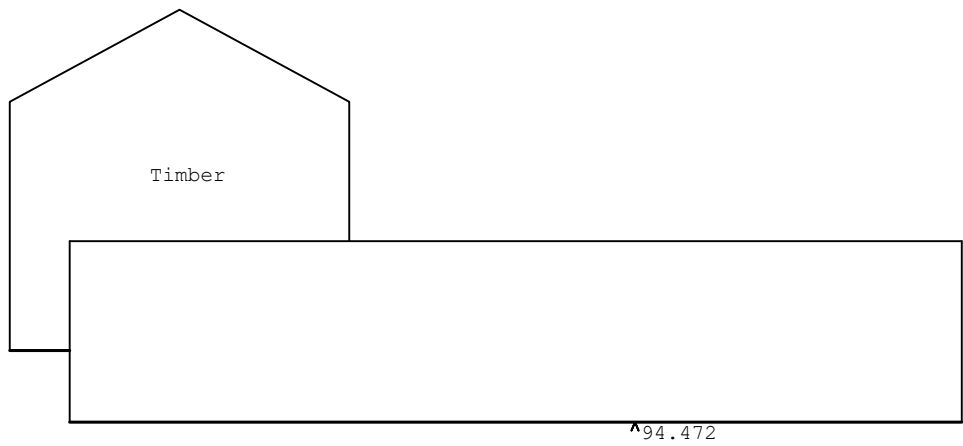

SOUTH EAST ELEVATION



Do not scale from this drawing. Use figured dimensions only.

Contractors to verify all dimensions on site before commencing any work or shop drawings.

If drawings or specifications exceed the quantities taken in any way, Fibre Architects are to be informed before the work is initiated.

All drawn information is based on Ordnance Survey and/or existing record drawings. All content subject to Site Survey, Structural Survey, Site Investigations, Planning and other Statutory Approvals.

This drawing is not to be reproduced in whole or part without the consent of Fibre Architects Ltd.

Fibre Architects Limited Copyright.

AS EXISTING

A General Updates		08/08/22	MO	-
Rev	Description	Date	By	Appr
Project	Domestic Refurbishment	21.009	09/08/21	
749 New Hey Road, Outlane, Huddersfield, HD3 3YL				
Drawing Title	Information as Existing	Scale @ A1	Drawn by	Appr. by
Barn C		As Shown	MO	-
Client	Dominic Waterson	Drawing no	EX0007	Rev
				A

Fibre

ARCHITECTS

First Floor Buckden Mount
8 Thornhill Road
Huddersfield, HD3 3AU

Tel: 01484 544 410
www.fibrearchitects.co.uk
Email: info@fibrearchitects.co.uk