



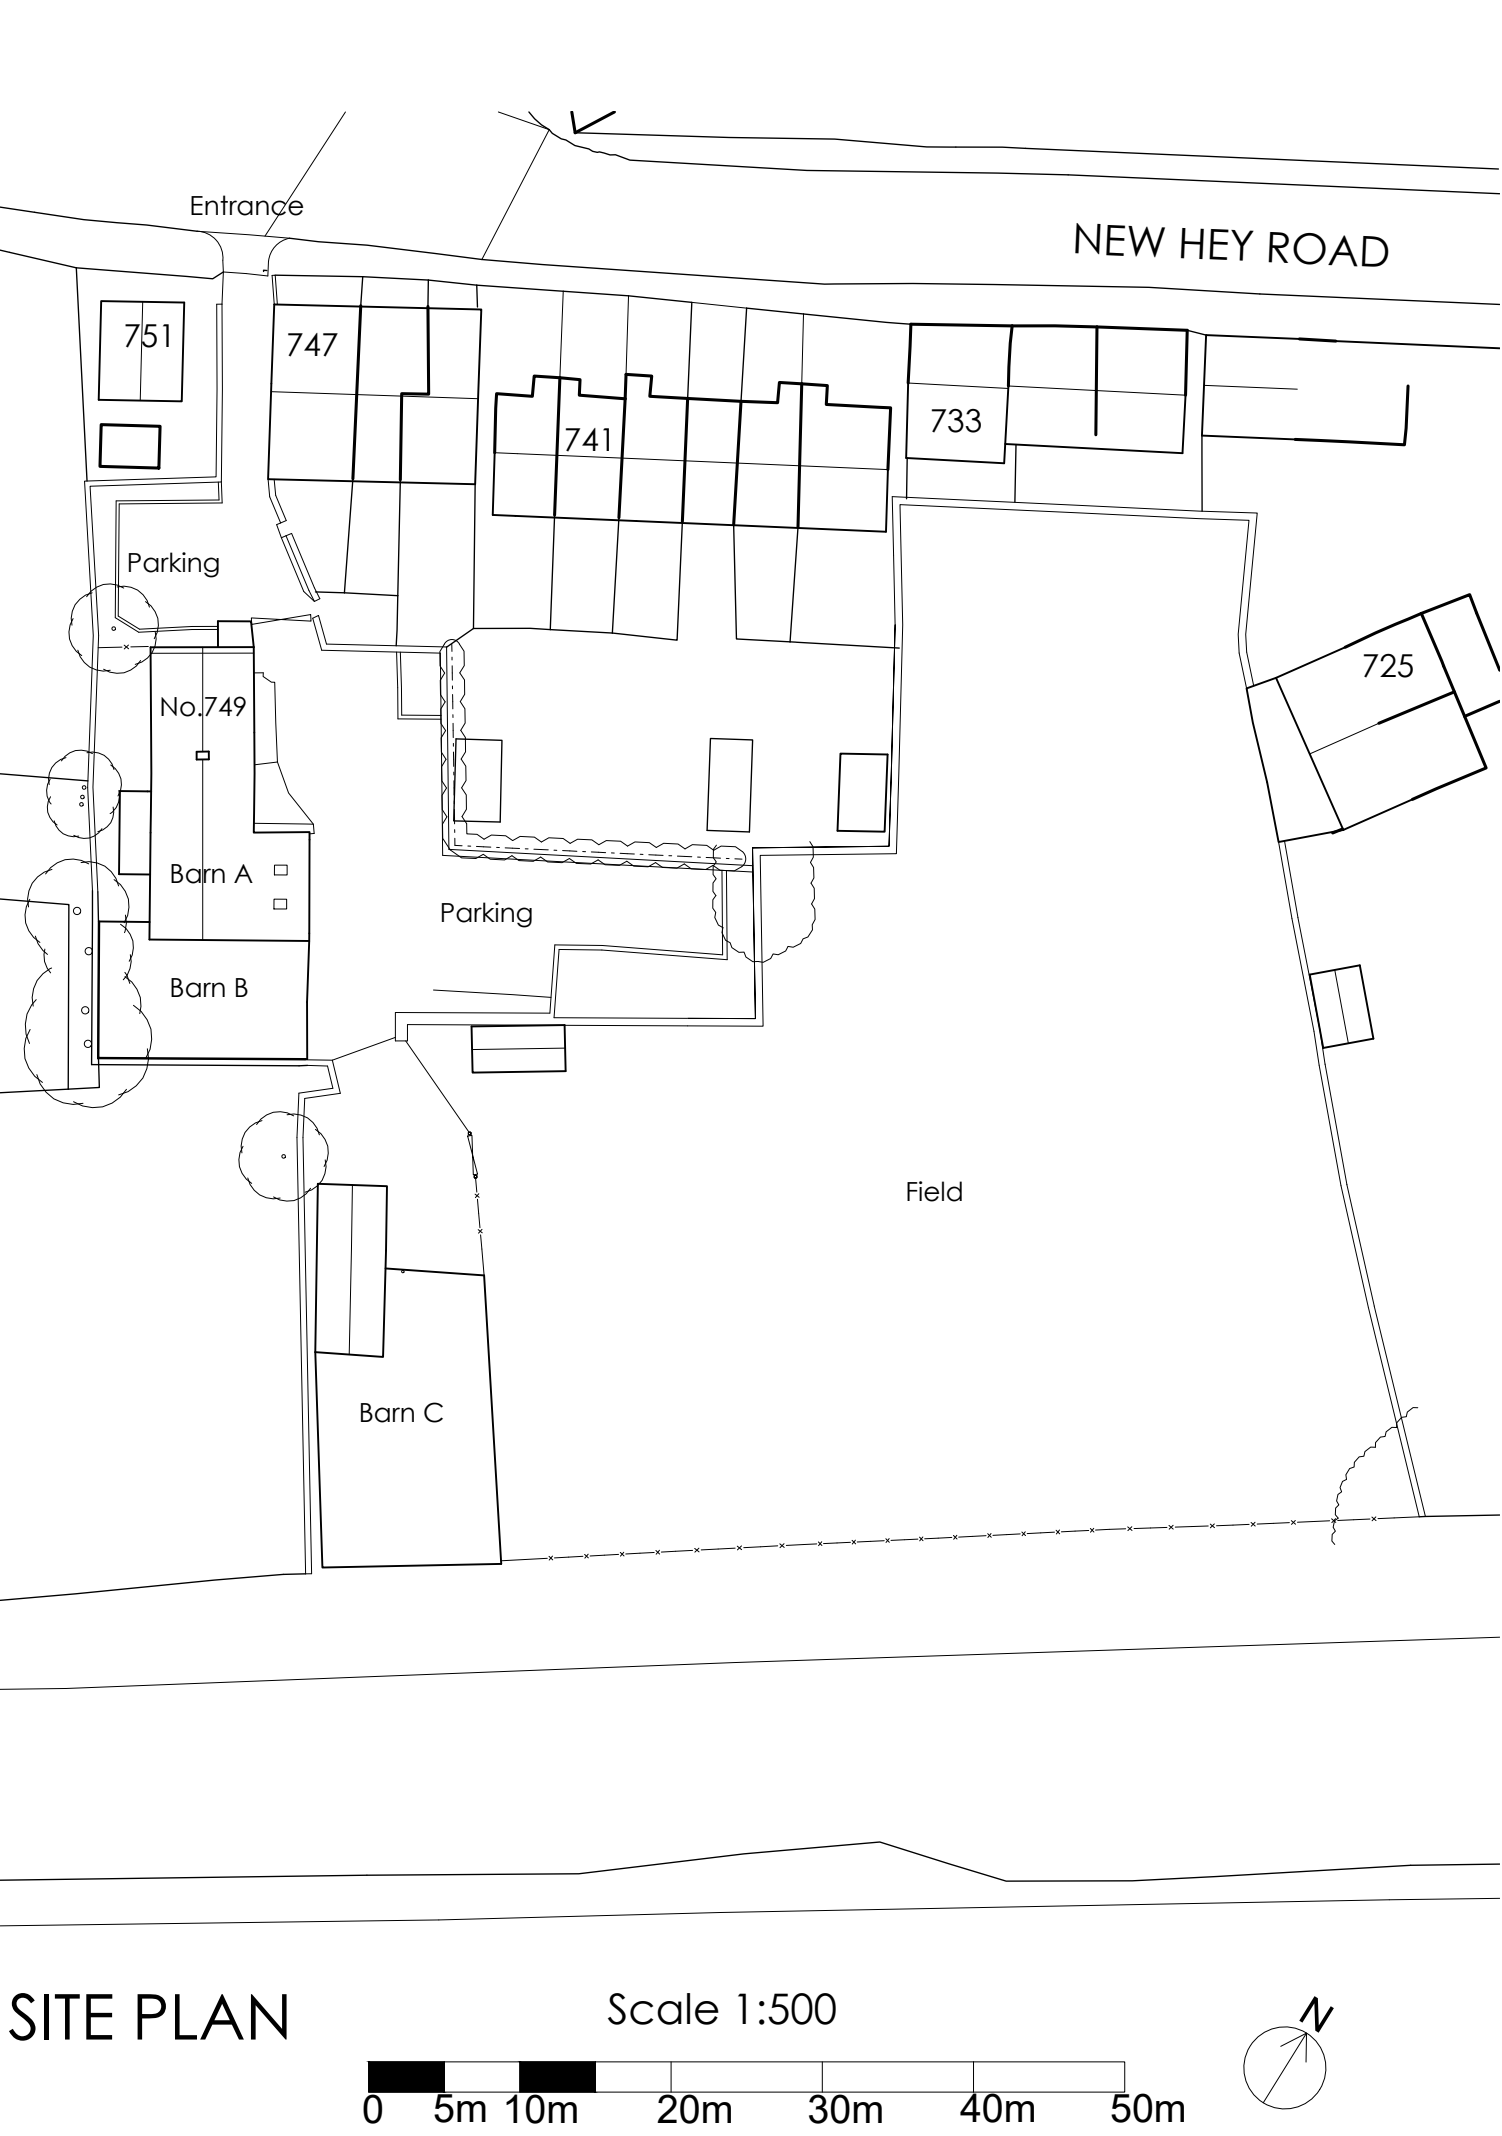


SITE PLAN

Scale 1:500


0 5m 10m 20m 30m 40m 50m

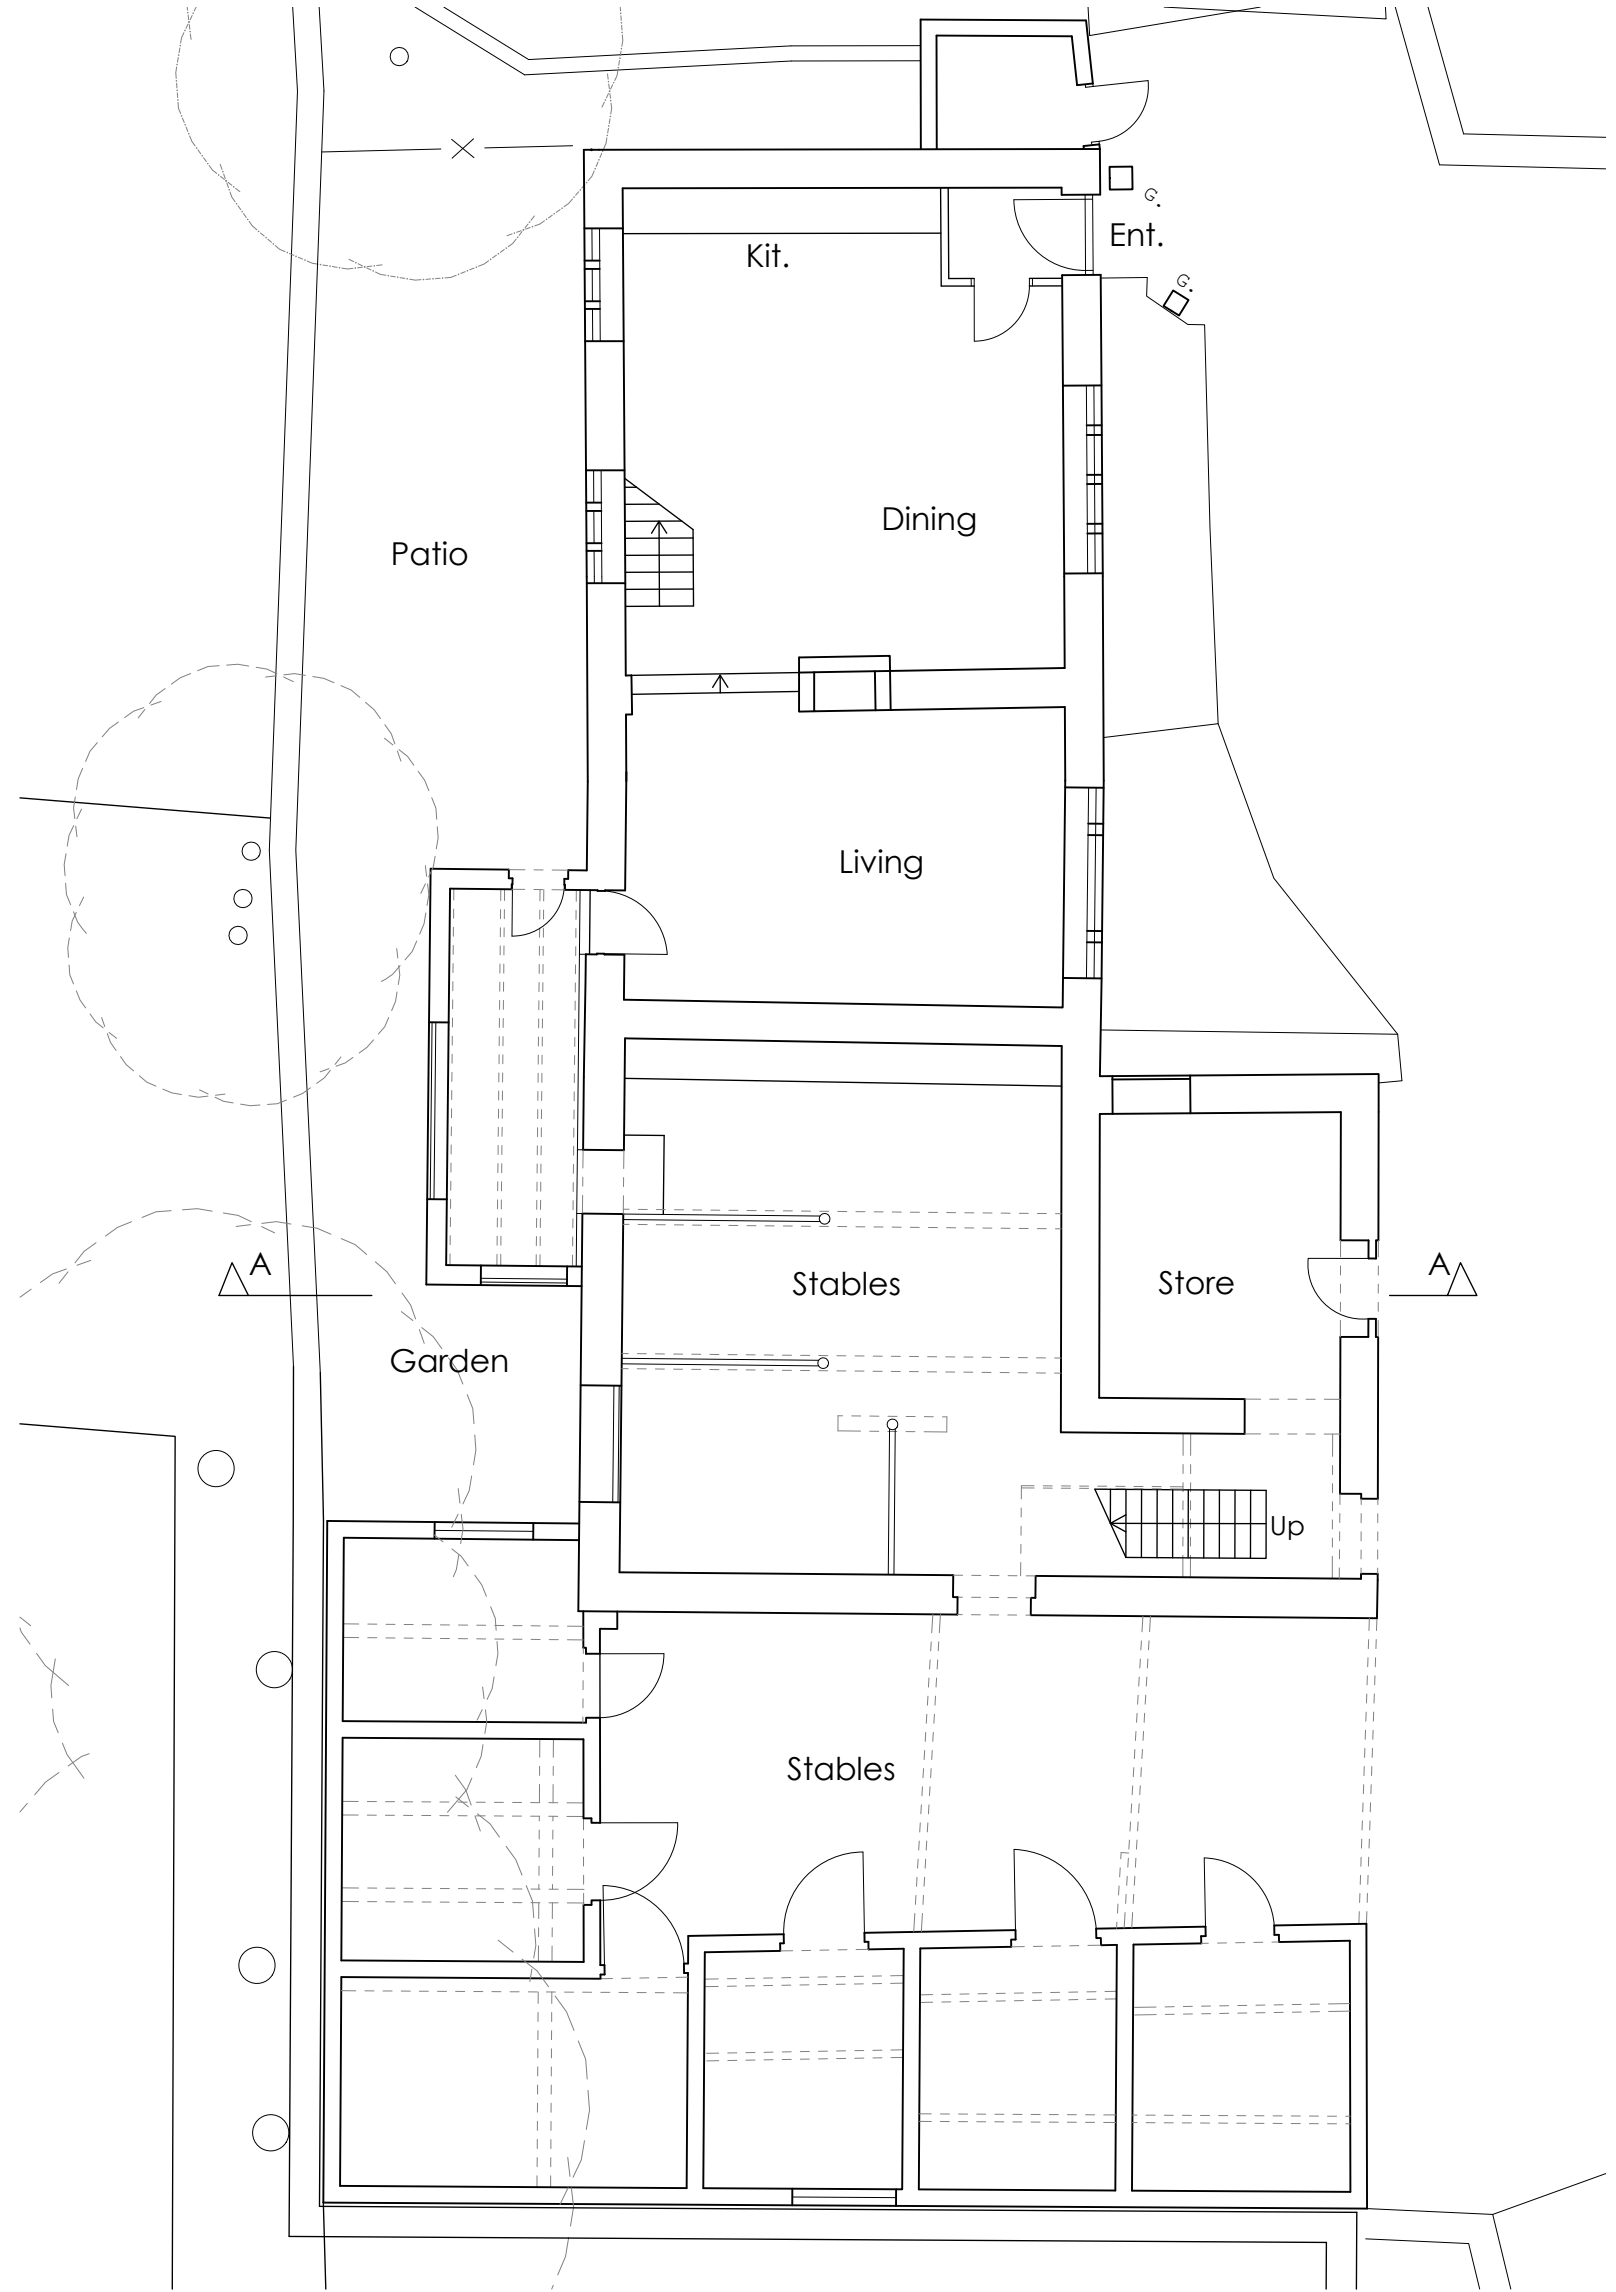

GROUND FLOOR PLAN

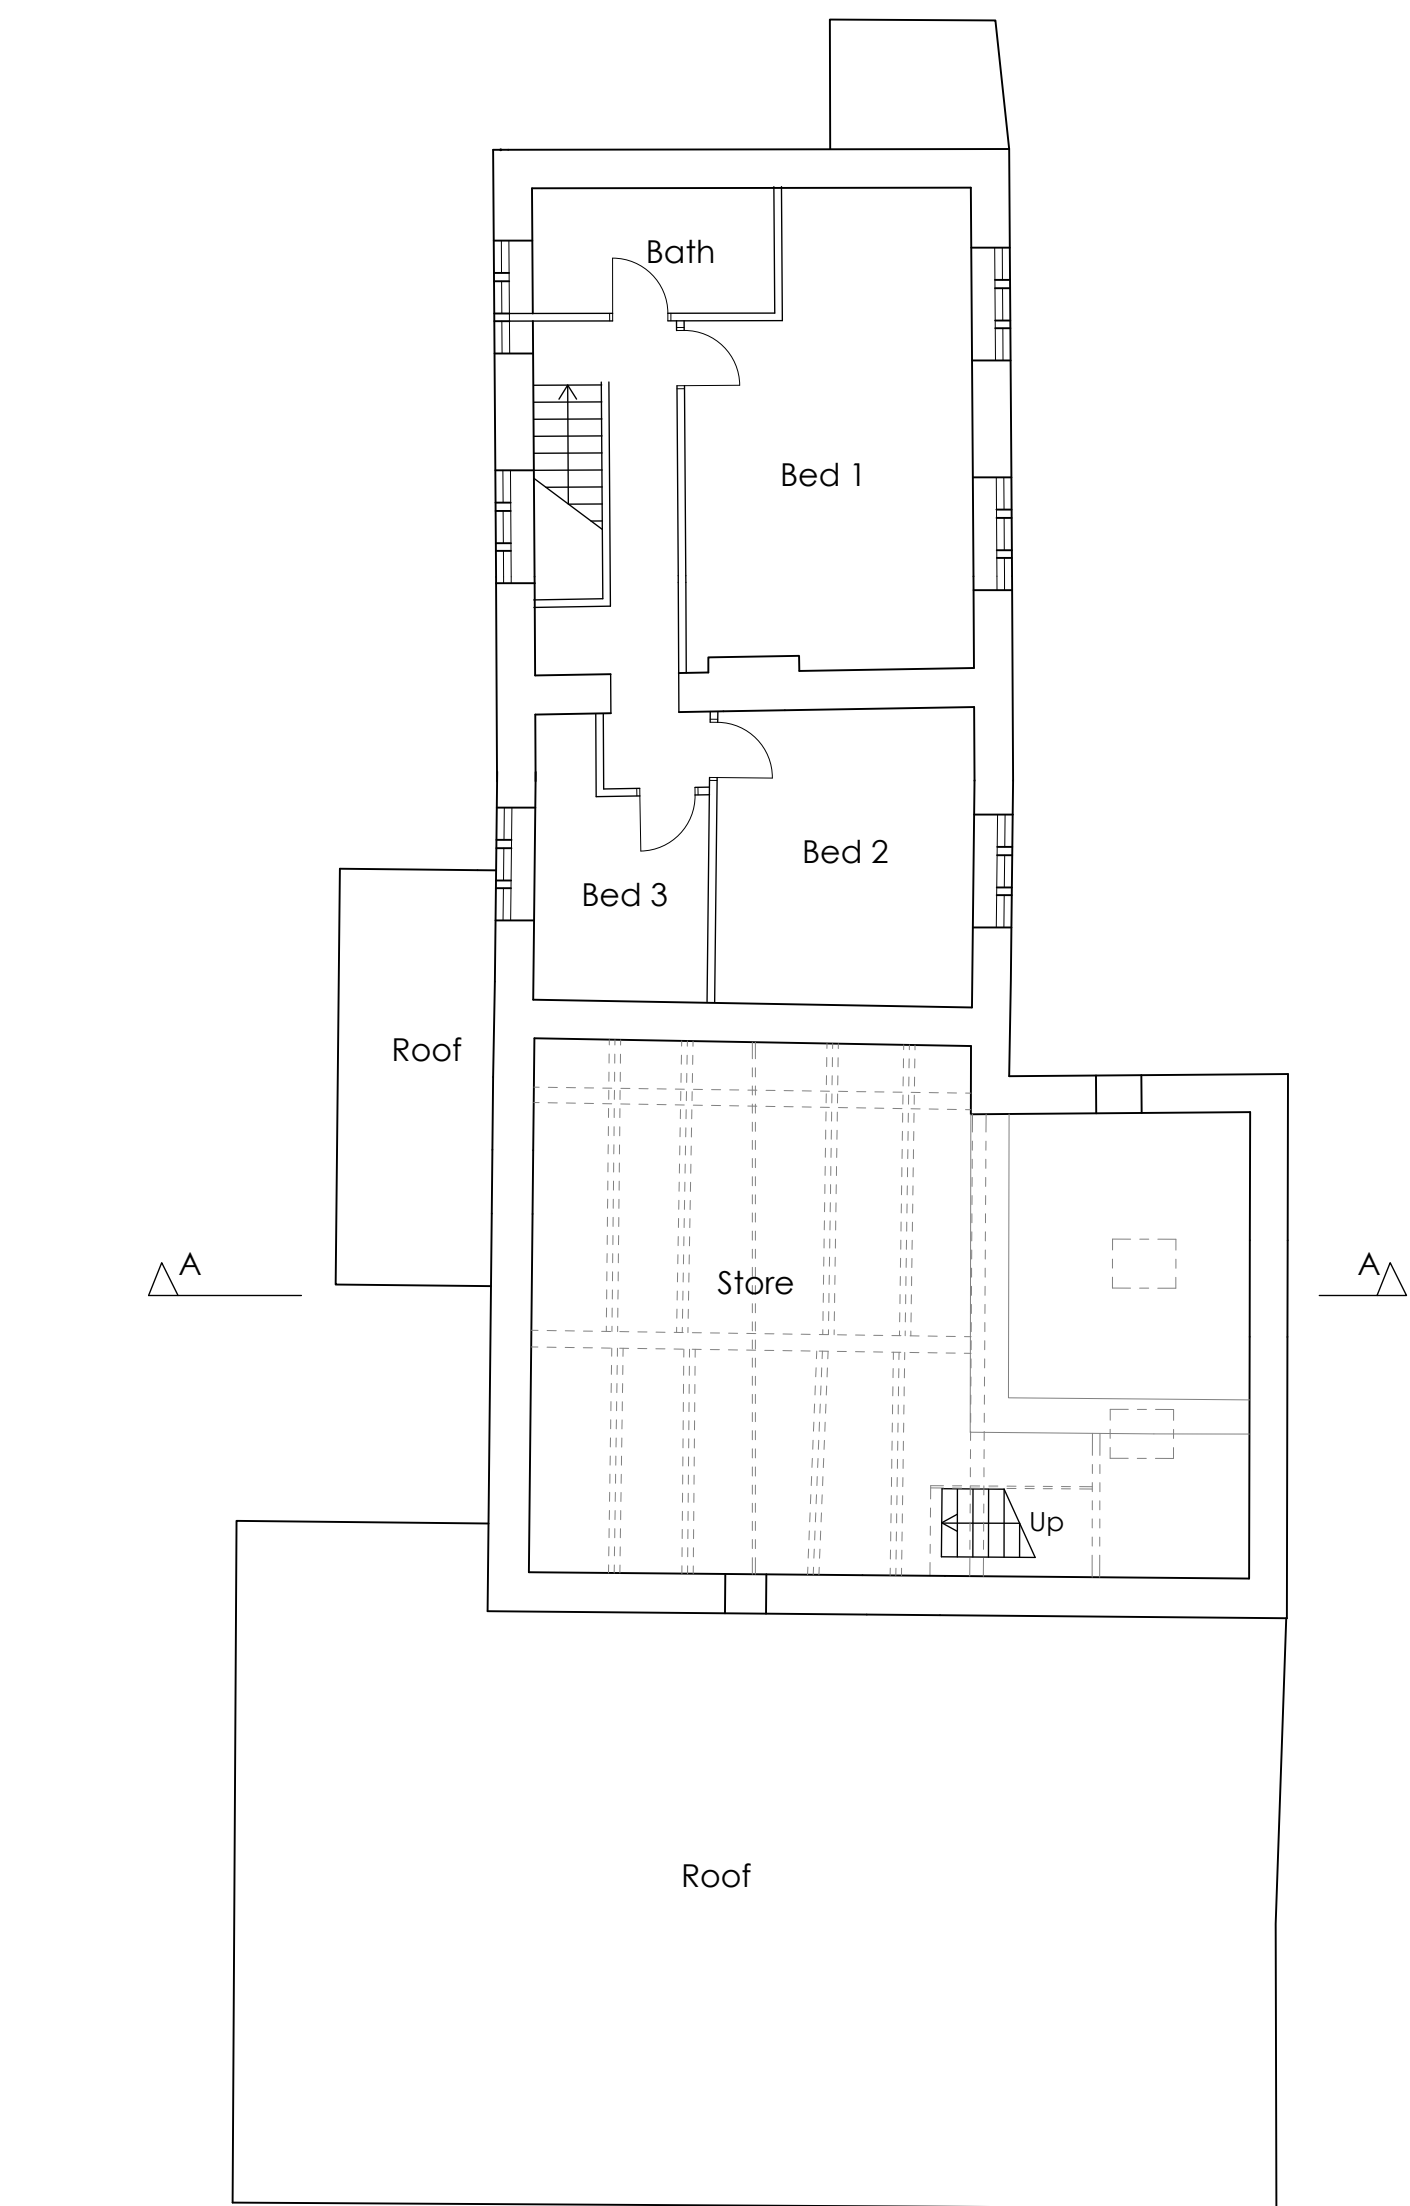


FIRST FLOOR PLAN

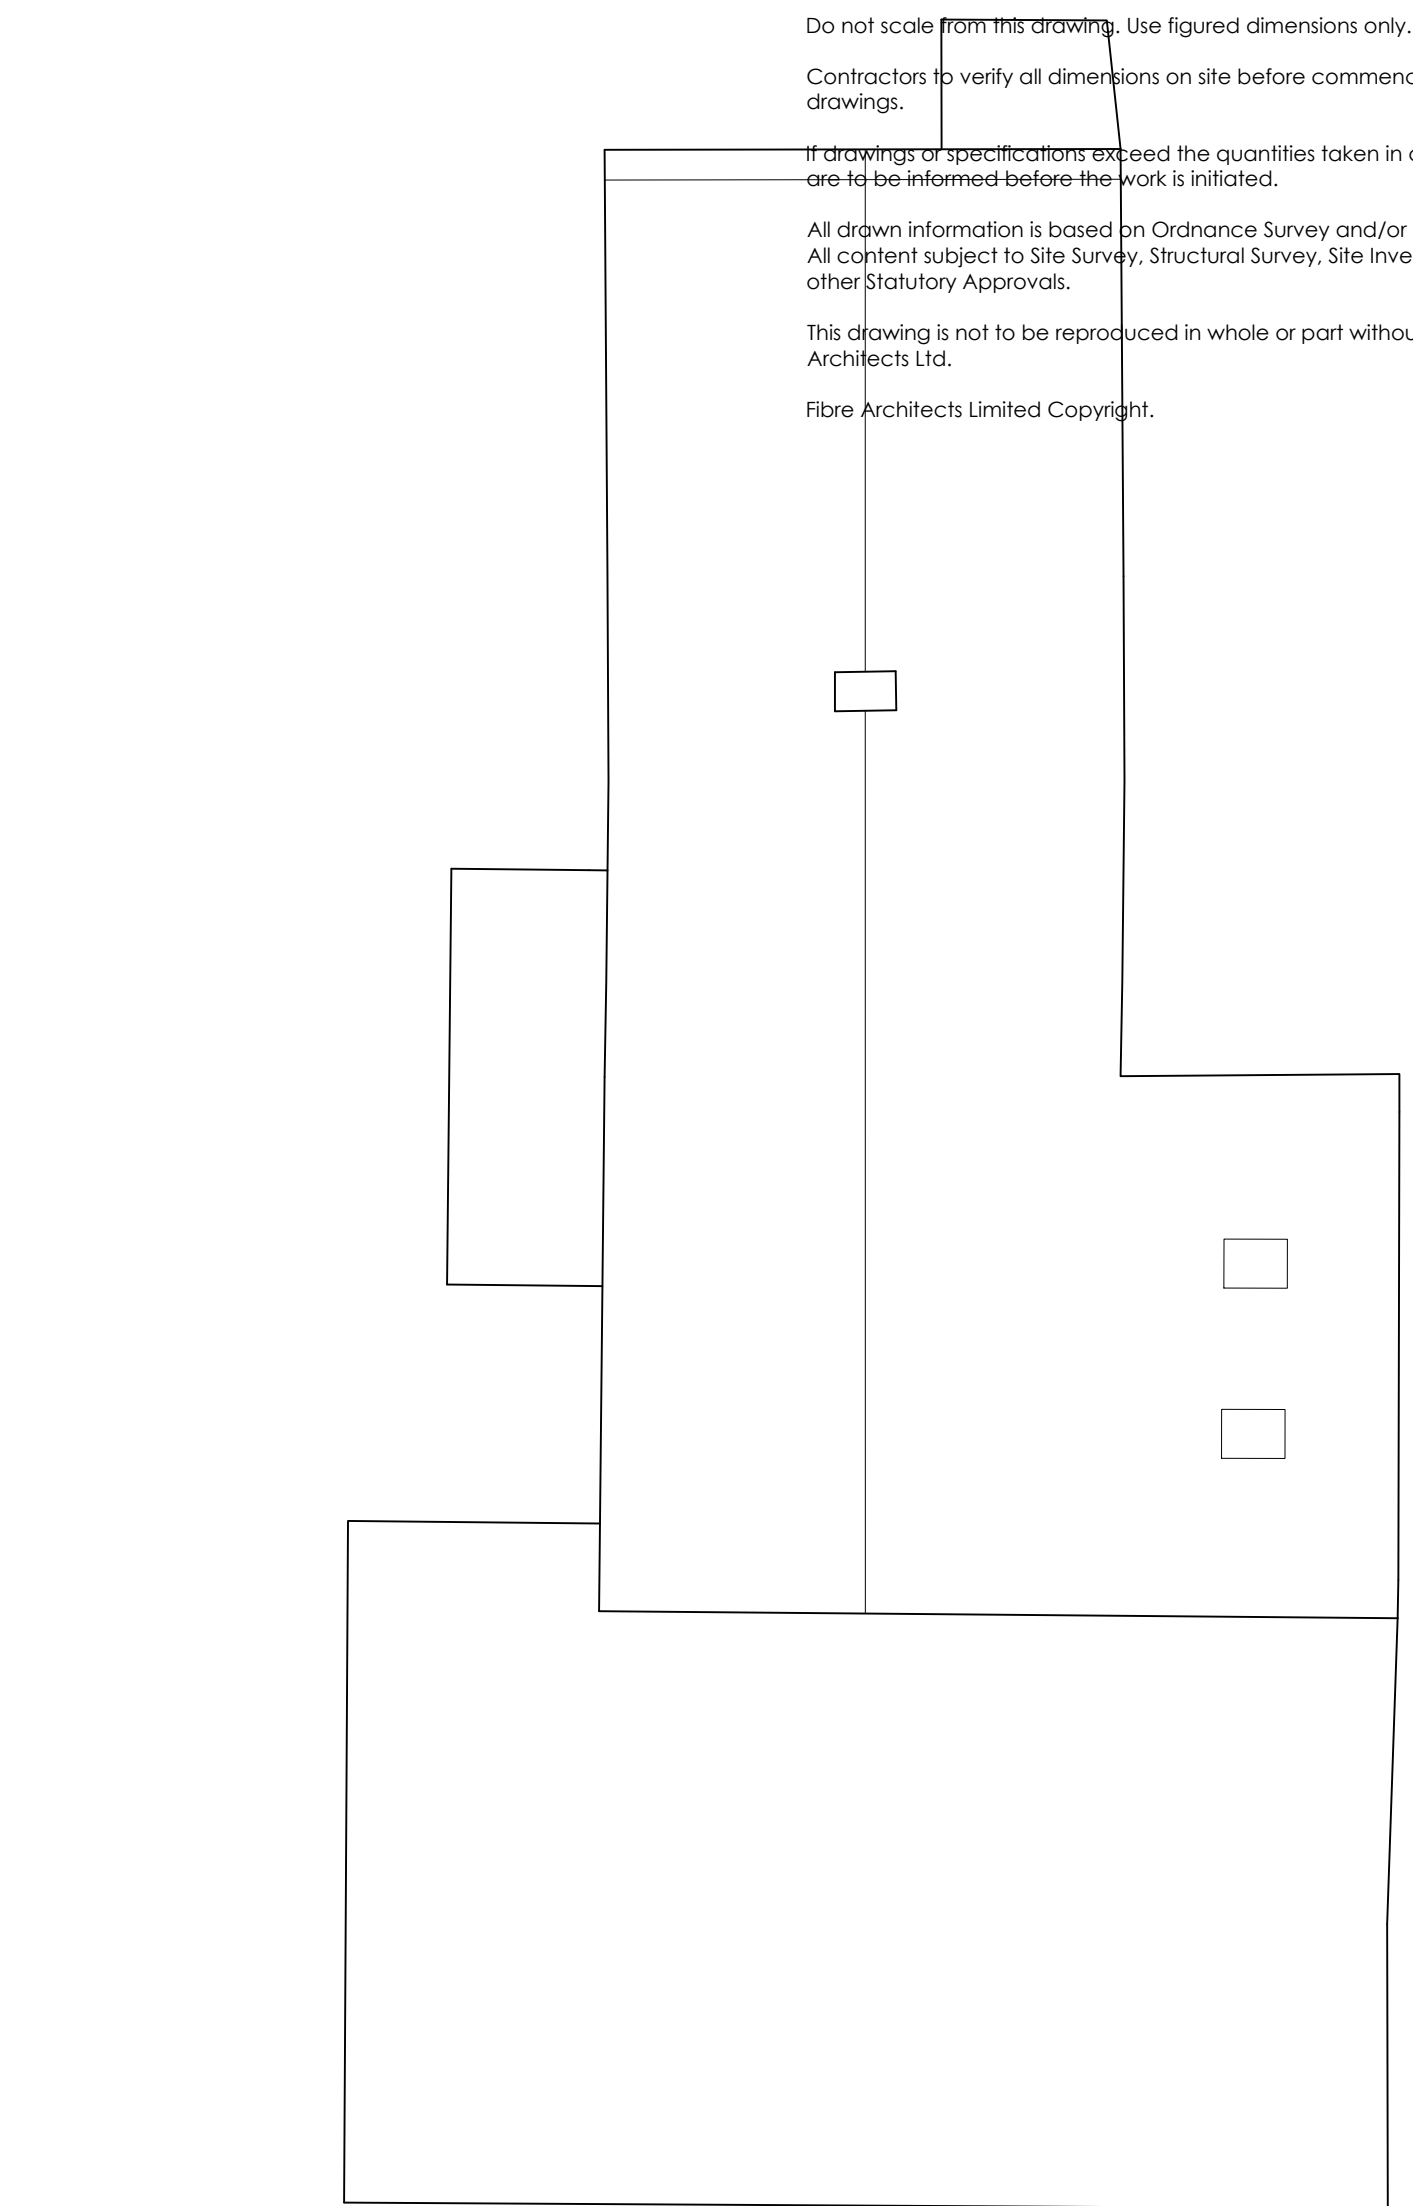

ROOF PLAN




NORTH EAST ELEVATION

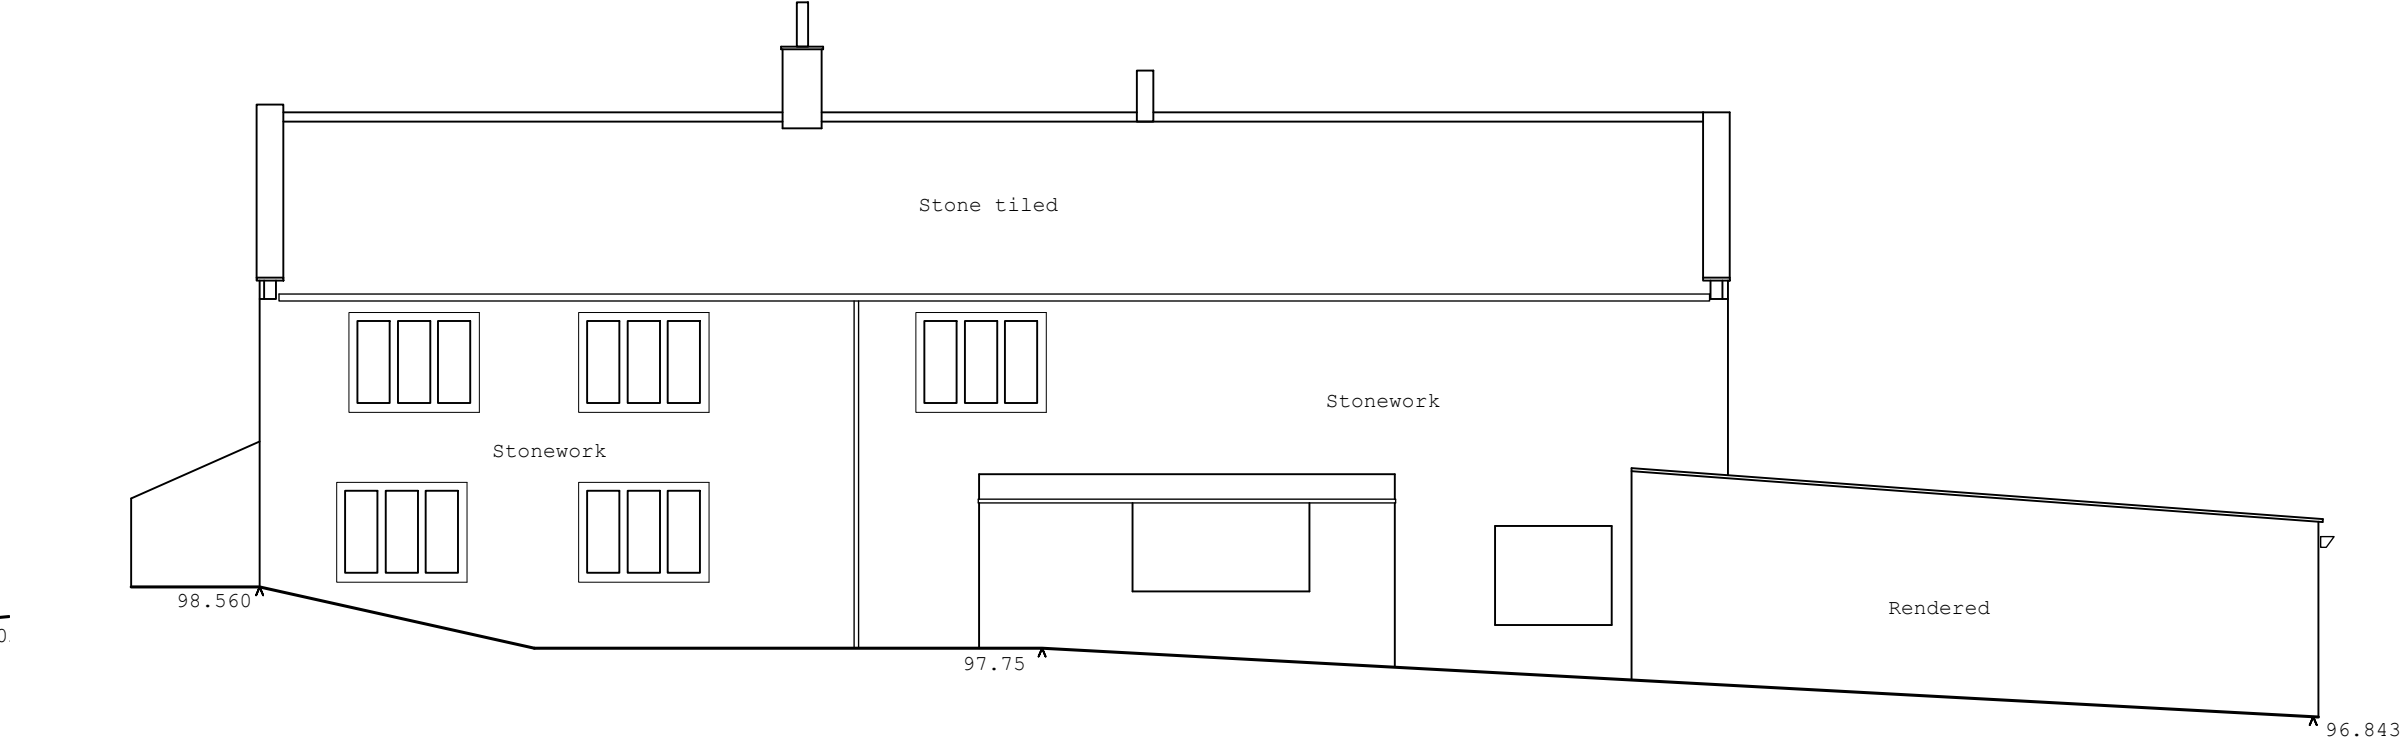


SOUTH WEST ELEVATION

Scale 1:100


0 5m 10m

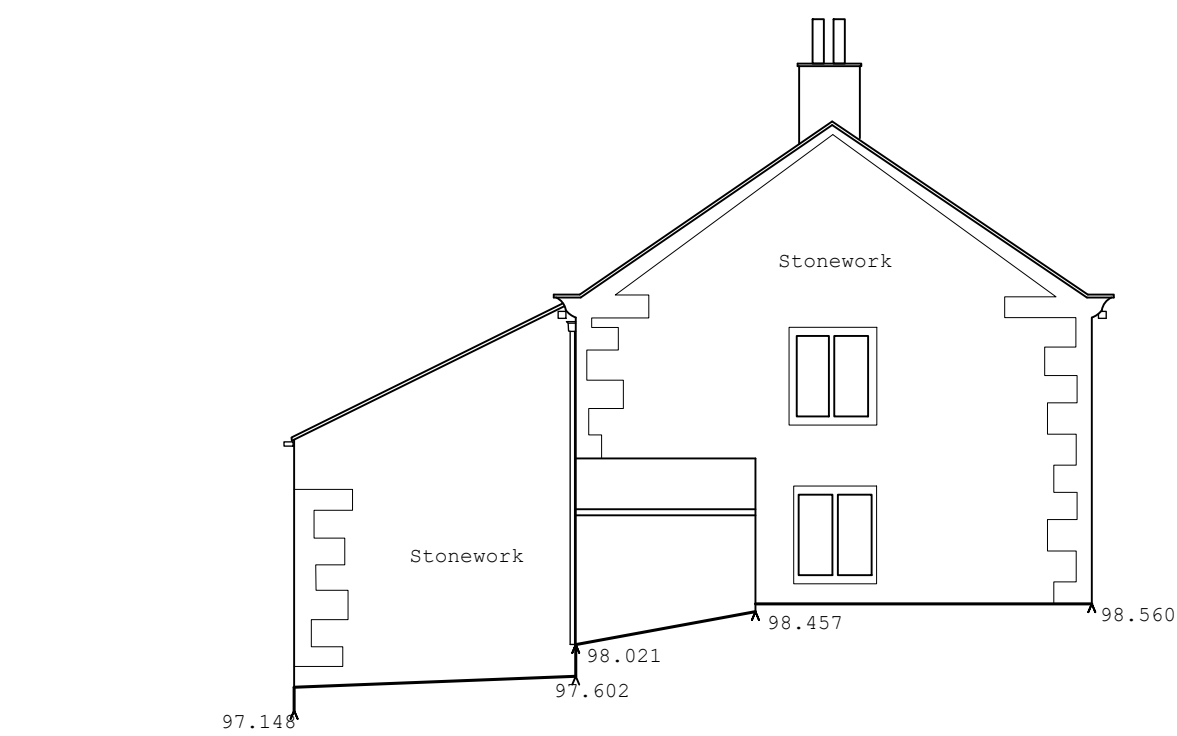

NORTH WEST ELEVATION

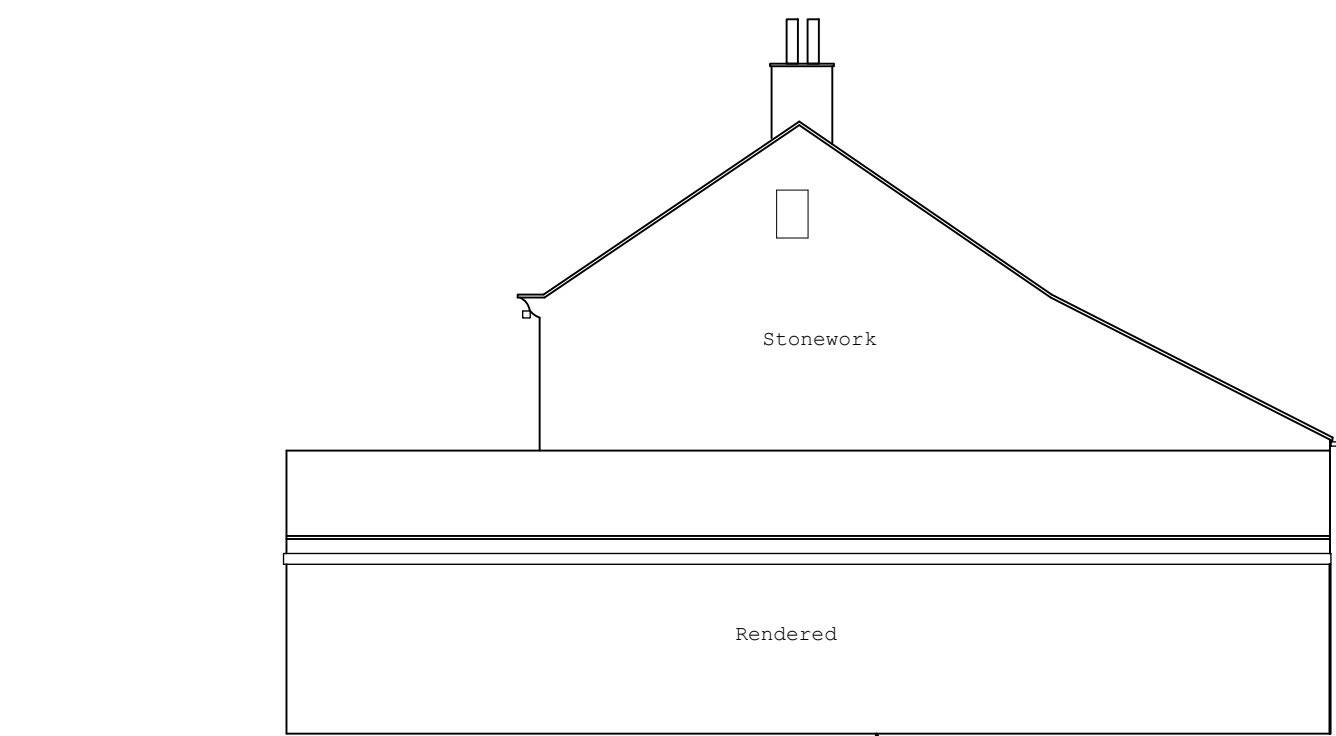

SOUTH EAST ELEVATION

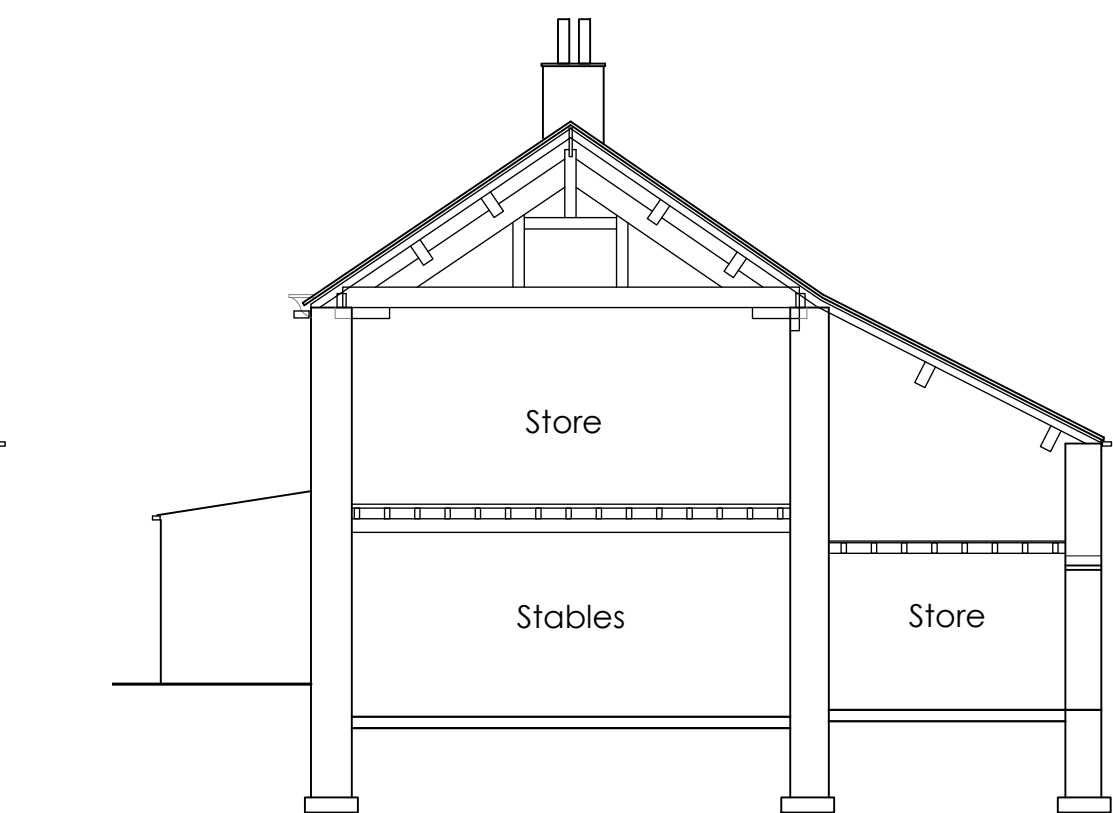

SECTION A-A

AS EXISTING

Do not scale from this drawing. Use figured dimensions only.

Contractors to verify all dimensions on site before commencing any work or shop drawings.

If drawings or specifications exceed the quantities taken in any way, Fibre Architects are to be informed before the work is initiated.

All drawn information is based on Ordnance Survey and/or existing record drawings. All content subject to Site Survey, Structural Survey, Site Investigations, Planning and other Statutory Approvals.

This drawing is not to be reproduced in whole or part without the consent of Fibre Architects Ltd.

Fibre Architects Limited Copyright.

A General Updates		08/08/22	MO	-
Rev	Description	Date	By	Appr
1	Project Domestic Refurbishment	21.009	MO	09/08/21
2	749 New Hey Road, Outlane, Huddersfield, HD3 3YL	As Shown	MO	-
3	Information as Existing	As Shown	MO	-
4	House and Barns A+B	As Shown	MO	-
5	Client Dominic Waterson	EX0006	MO	A

First Floor Buckden Mount
8 Thornhill Road
Huddersfield, HD3 3AU

Tel: 01484 544 410
www.fibrearchitects.co.uk
Email: info@fibrearchitects.co.uk