



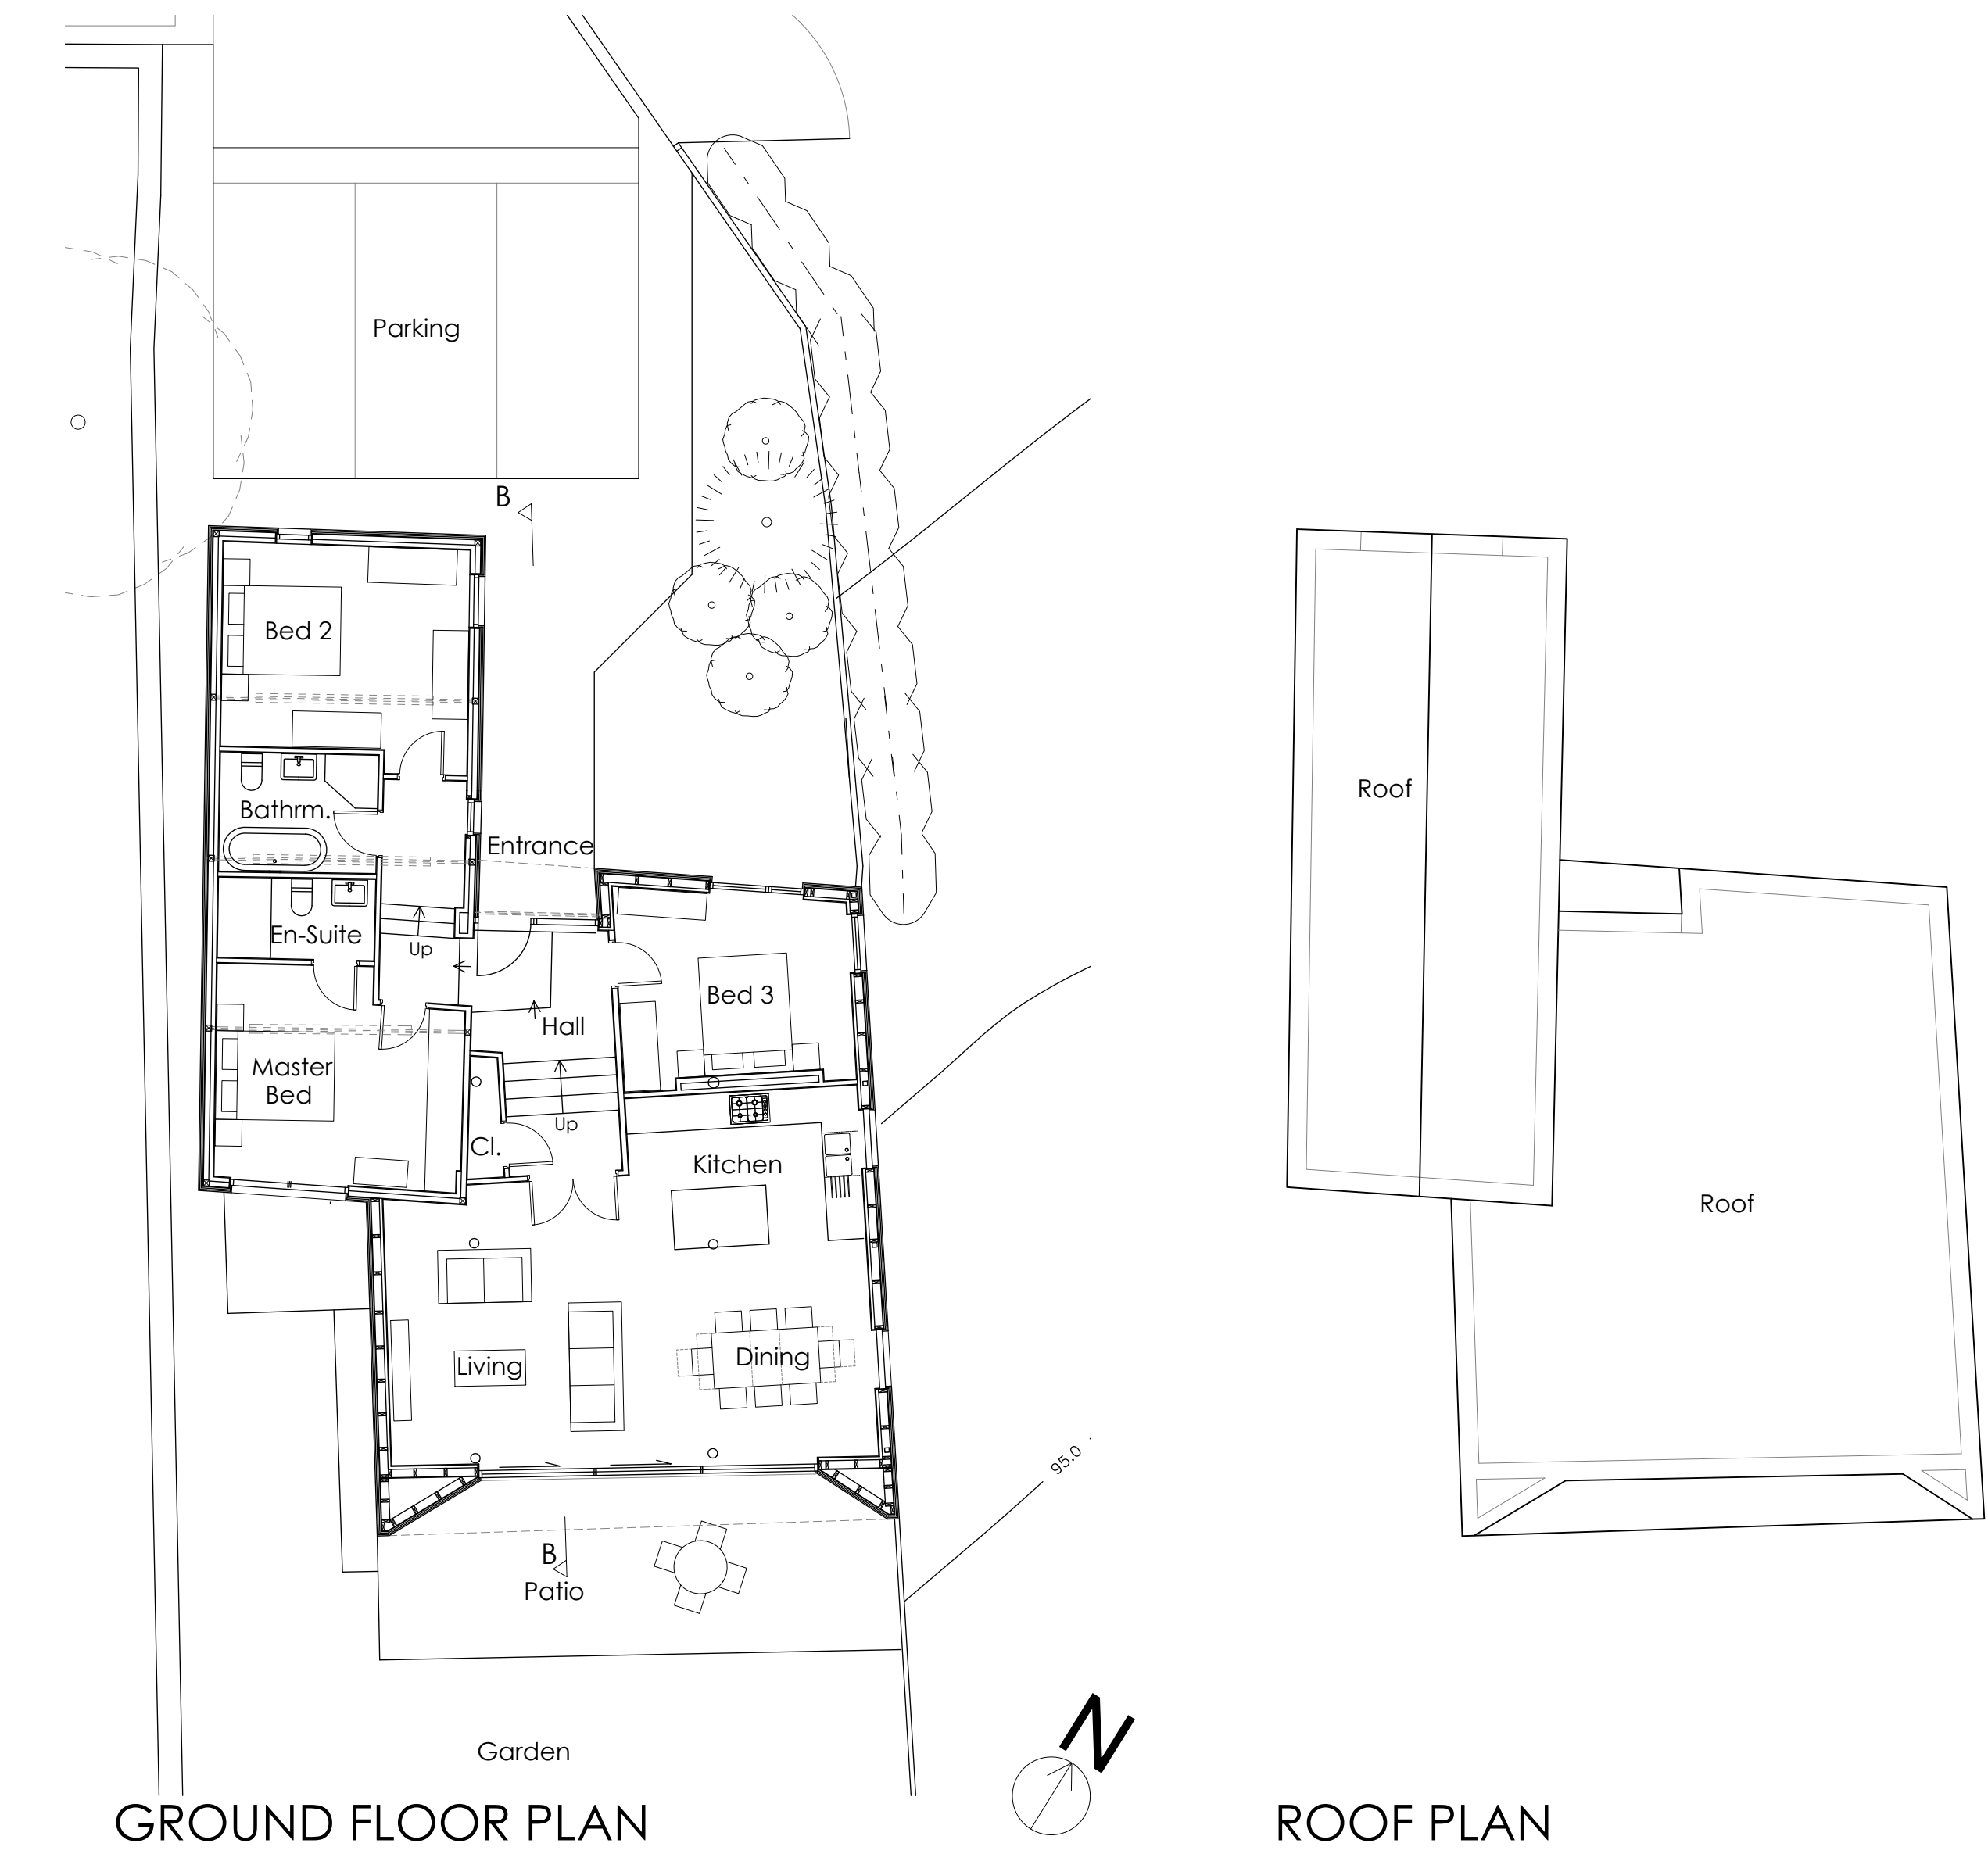

GROUND FLOOR PLAN
HOUSE-TYPE C - CONVERTED BARN

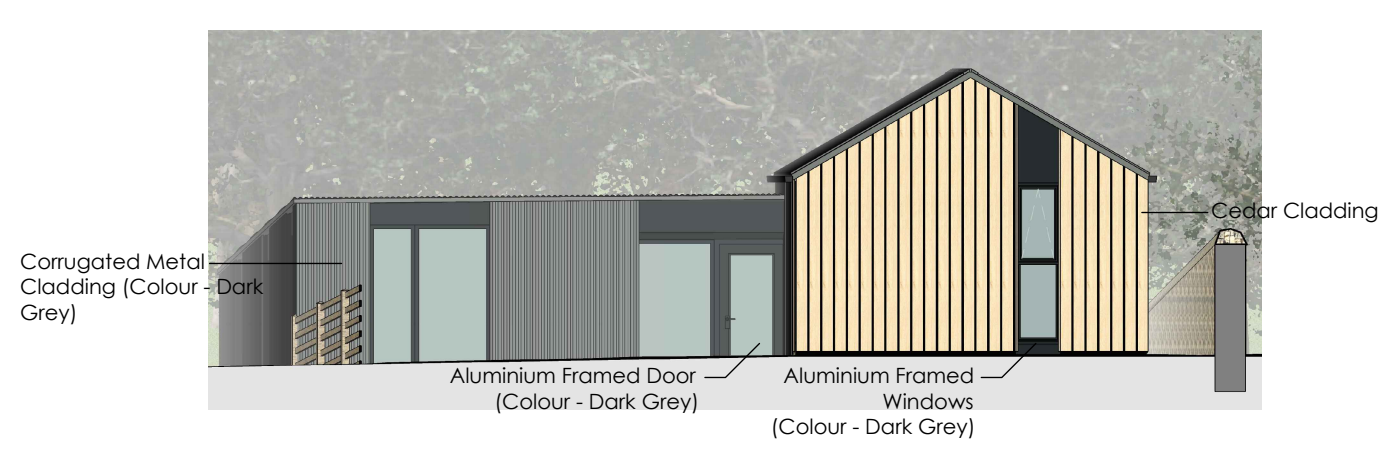

NORTH WEST ELEVATION




SOUTH EAST ELEVATION




NORTH EAST ELEVATION




SOUTH WEST ELEVATION

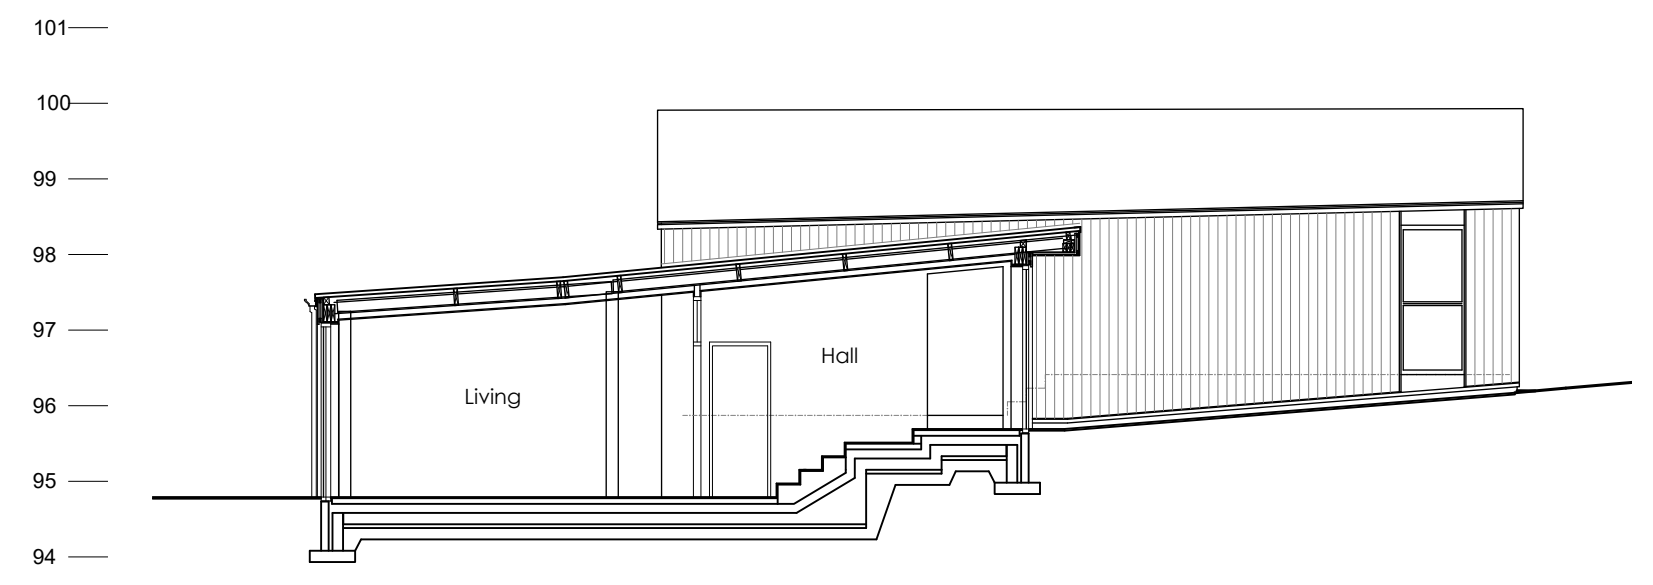


SECTION B-B

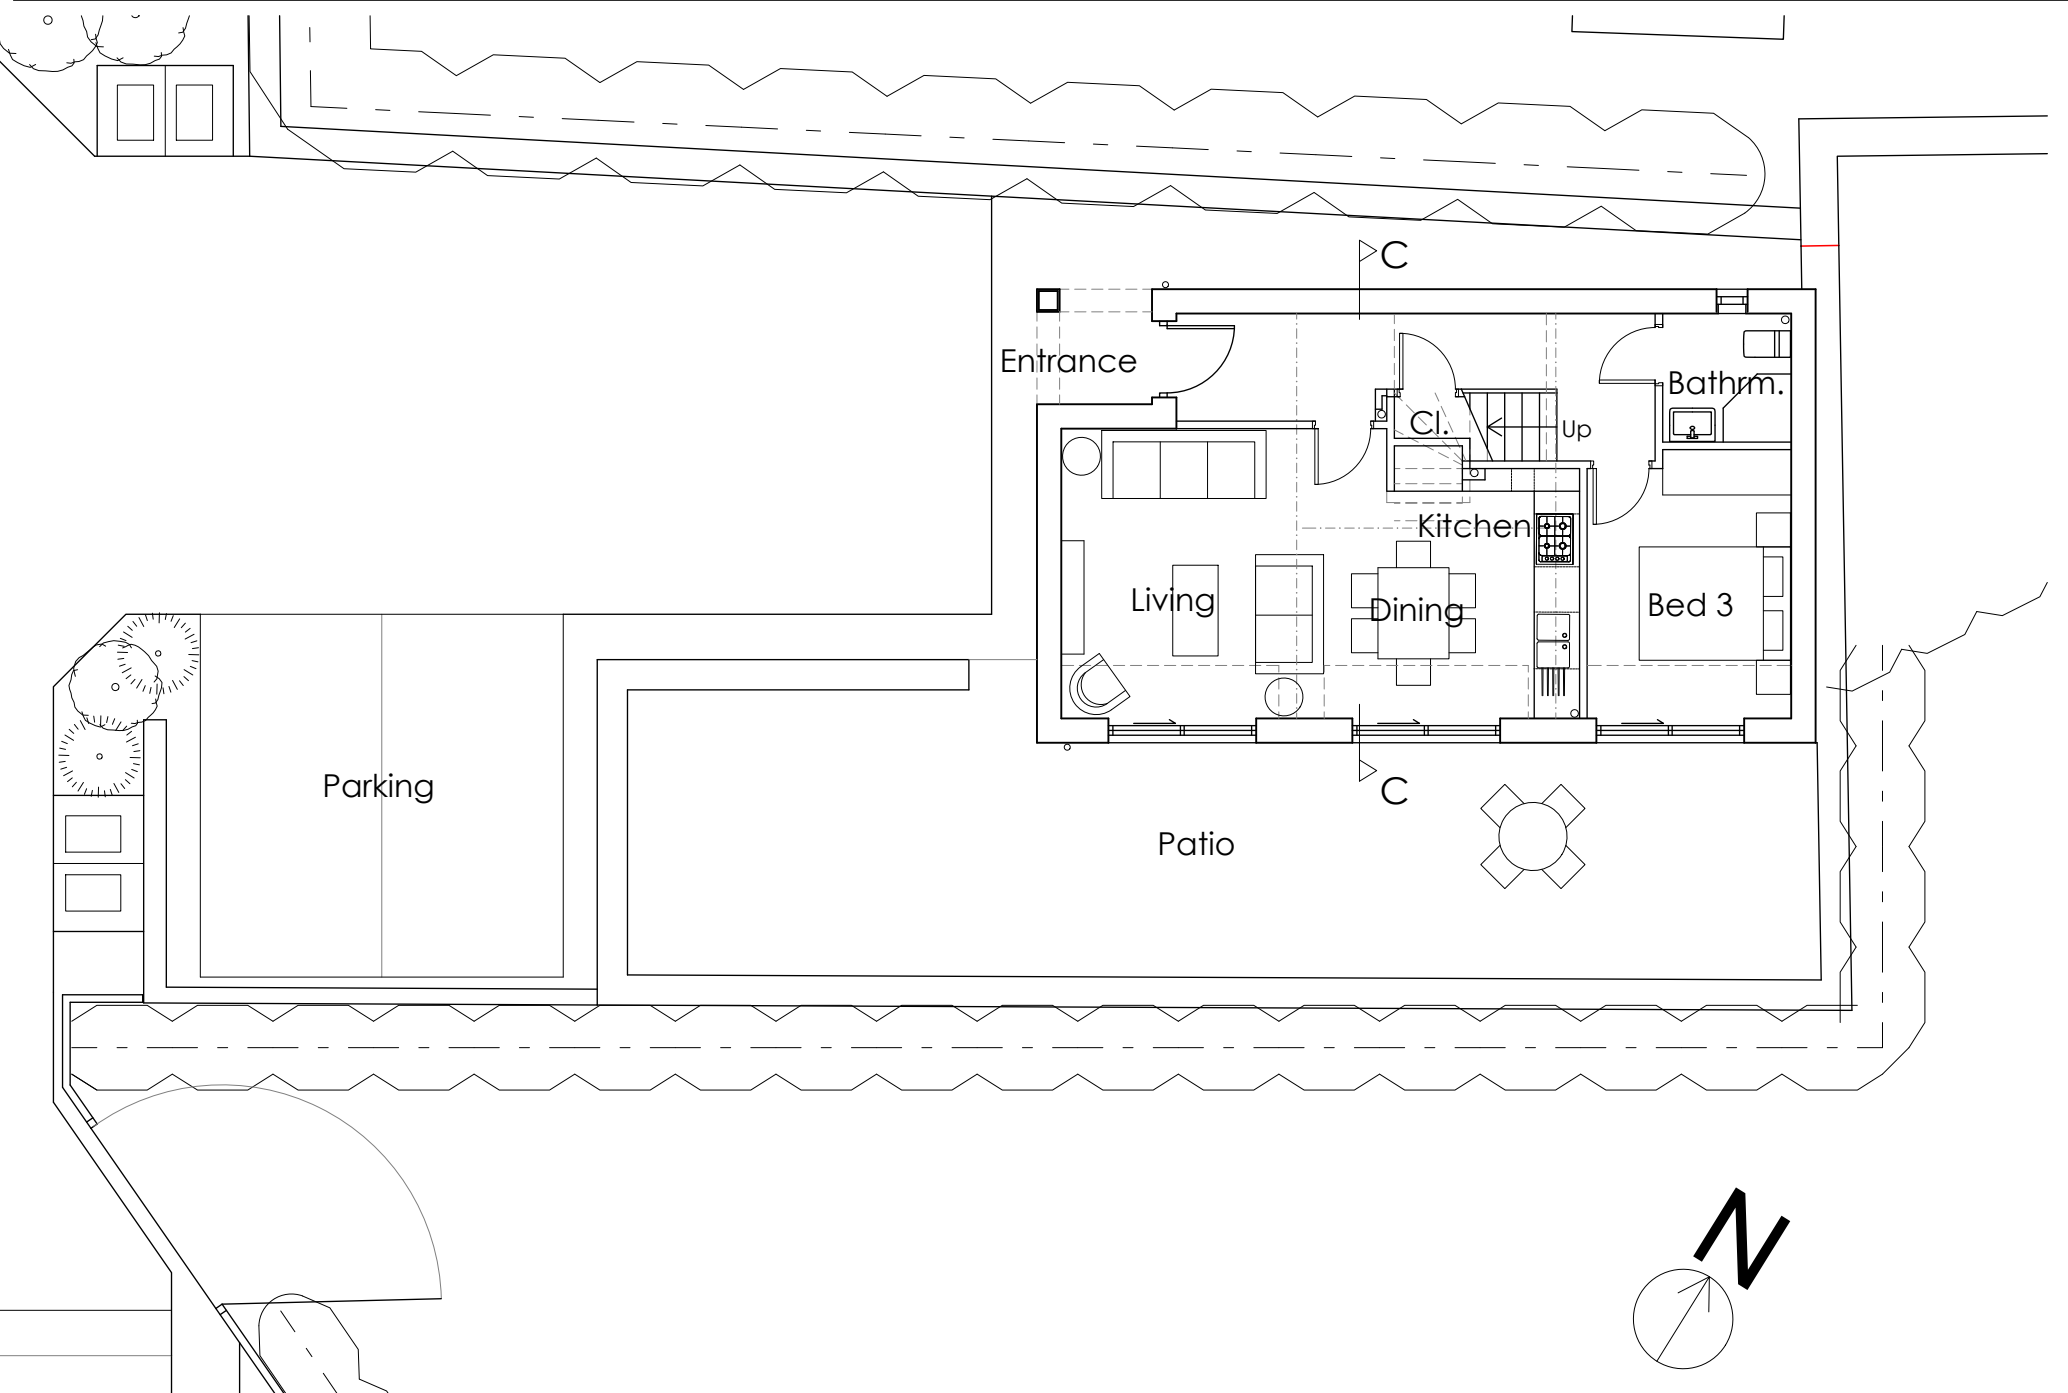

GROUND FLOOR PLAN
HOUSE-TYPE D - NEW-BUILD DWELLING

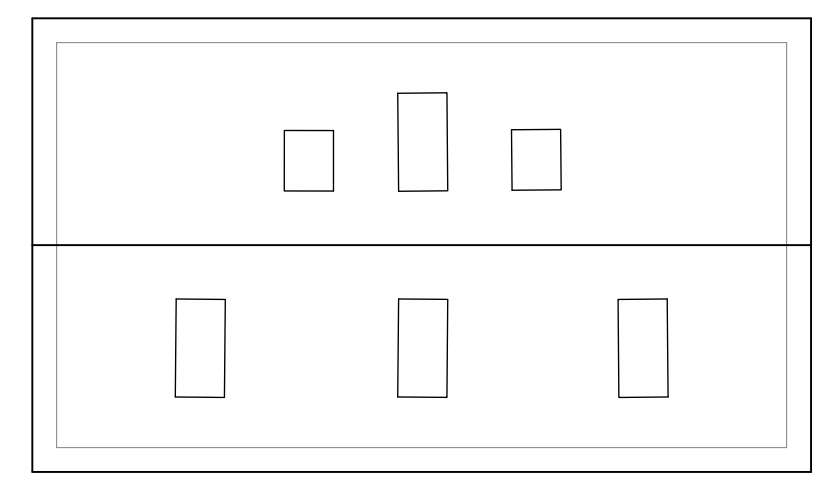

ROOF PLAN

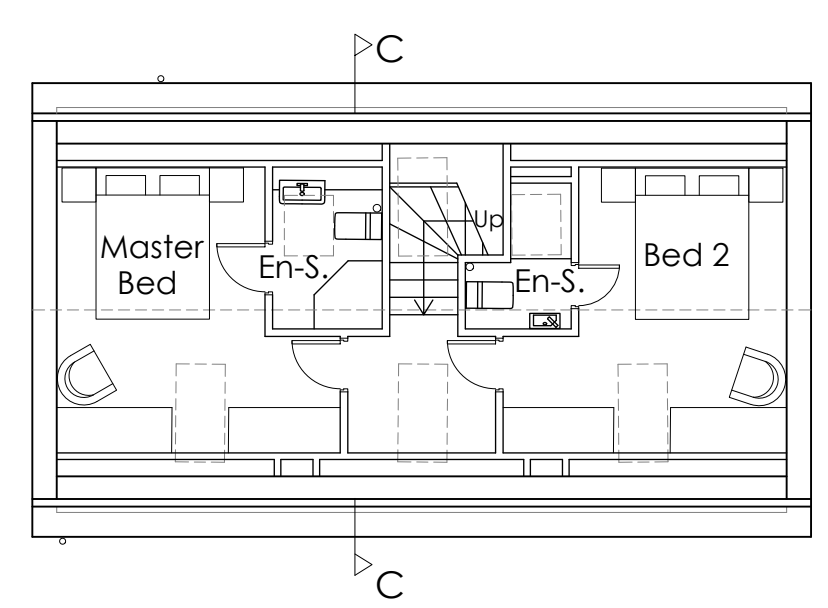


FIRST FLOOR PLAN




SOUTH WEST ELEVATION




SOUTH EAST ELEVATION

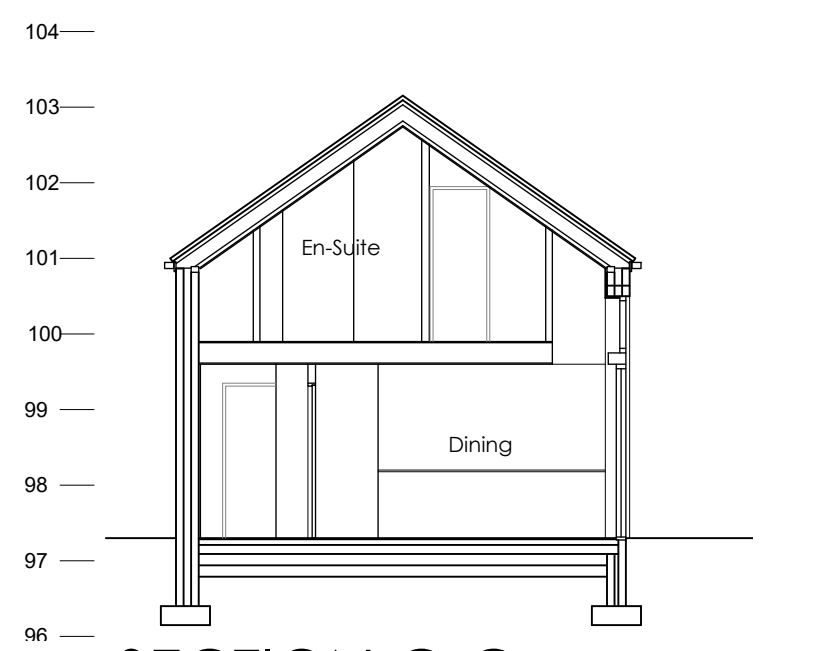

SECTION C-C

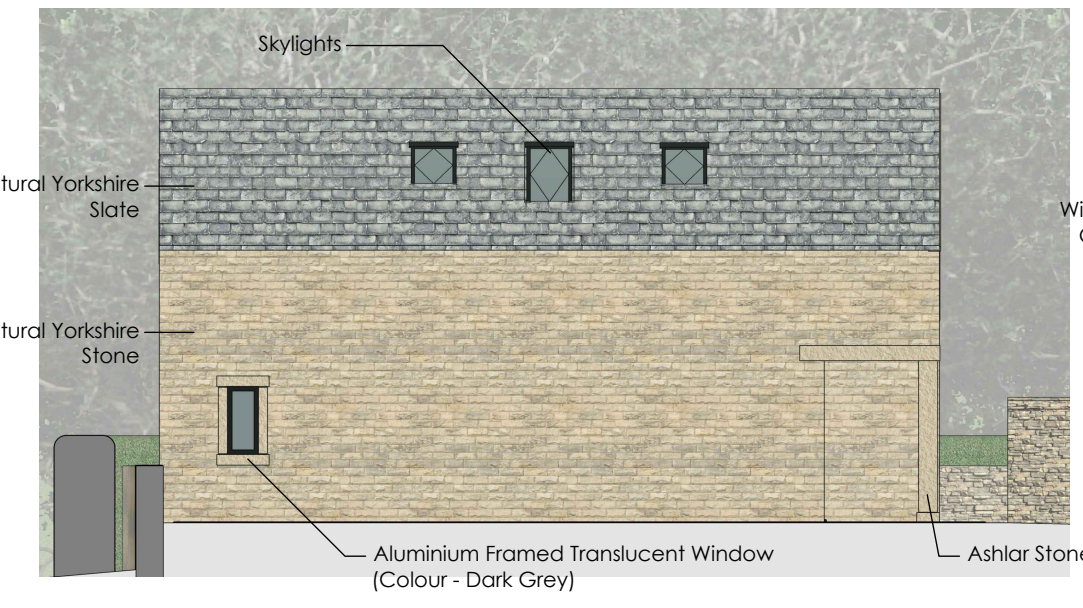

NORTH WEST ELEVATION

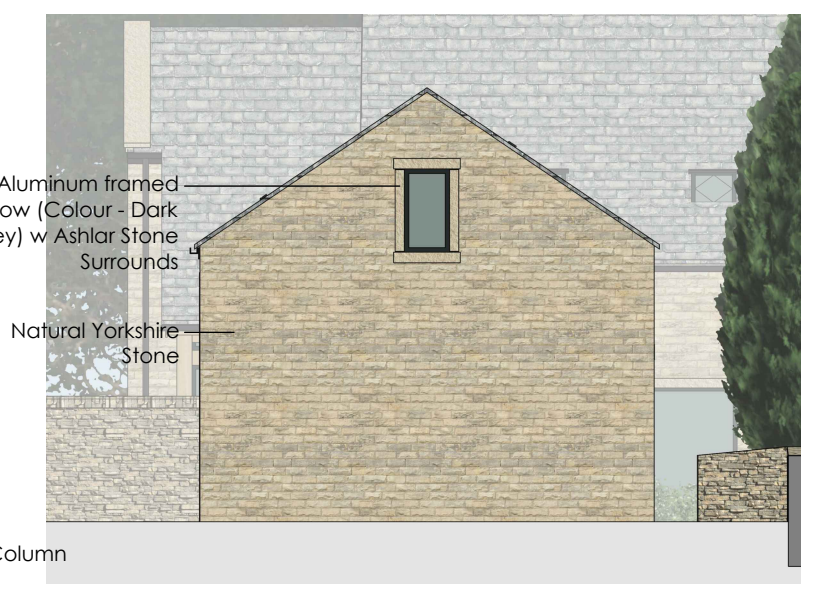

NORTH EAST ELEVATION

Scale 1:100
0 5m 10m

Do not scale from this drawing. Use figured dimensions only.
Contractors to verify all dimensions on site before commencing any work or shop drawings.
If drawings or specifications exceed the quantities taken in any way, Fibre Architects are to be informed before the work is initiated.
All drawn information is based on Ordnance Survey and/or existing record drawings. All content subject to Site Survey, Structural Survey, Site Investigations, Planning and other Statutory Approvals.
This drawing is not to be reproduced in whole or part without the consent of Fibre Architects Ltd.
Fibre Architects Limited Copyright.

Rev	Description	Date	By	Appr
1	Project Domestic Refurbishment 749 New Hey Road, Outlane, Huddersfield, HD3 3YL	21.009	09/08/21	
2	Information as Proposed	As Shown	MO	
3	Client Dominic Waterson	AL0007		

Fibre
ARCHITECTS

First Floor Buckden Mount
8 Thornhill Road
Huddersfield, HD3 3AU

Tel: 01484 544 410
www.fibrearchitects.co.uk
Email: info@fibrearchitects.co.uk

AS PROPOSED