


Ridge Level
of No. 85

Eaves Level
of No. 85

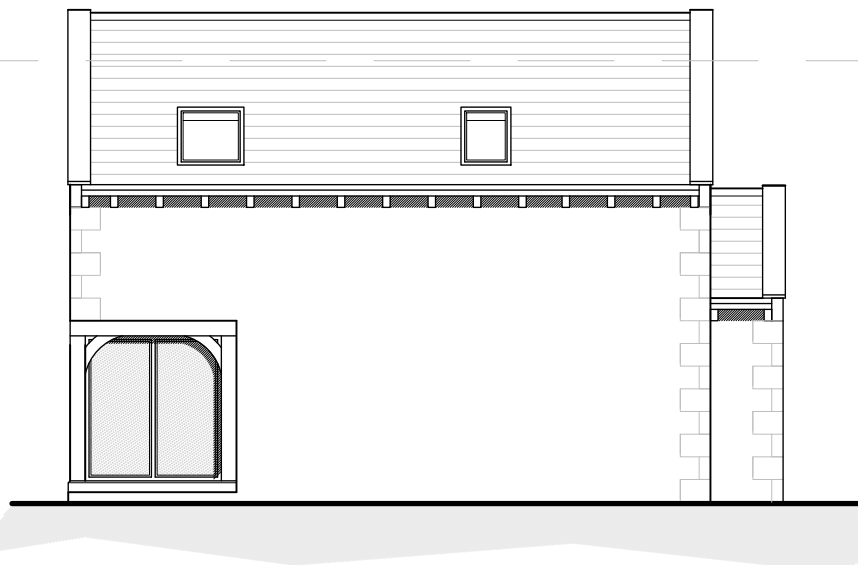


Proposed North West
Facing Front Elevation
Scale 1:100



Proposed North East
Facing Rear Elevation
Scale 1:100



Proposed South East
Facing Side Elevation
Scale 1:100

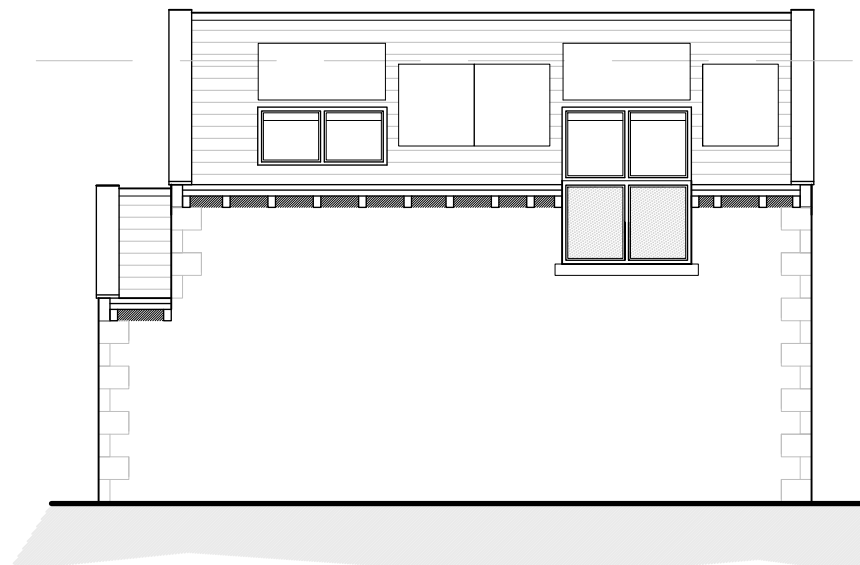


Proposed South West
Facing Side Elevation
Scale 1:100

PROPOSED MATERIALS


- MASONRY – NATURAL COURSED STONE
- ROOF TILES – ARTSTONE TILES
- DOORS – COLOURED PVCu
- WINDOWS – COLOURED PVCu
- RAINWATER GOODS – BLACK PVCu
- SOFFIT's & FASCIA's – WHITE PVCu

NOTES


1. No dimensions to be scaled.
IF IN DOUBT ASK.
2. All dimensions must be checked and
verified on site by the Contractor prior
to the commencement of works and
Hinchliffe Architecture & Design Ltd. to
be notified of any discrepancies.
3. The copyright of these drawings
remains the property of Hinchliffe
Architecture & Design Ltd. They must
not be reproduced in any way without
prior written consent from the originator
(Hinchliffe Architecture & Design Ltd.)

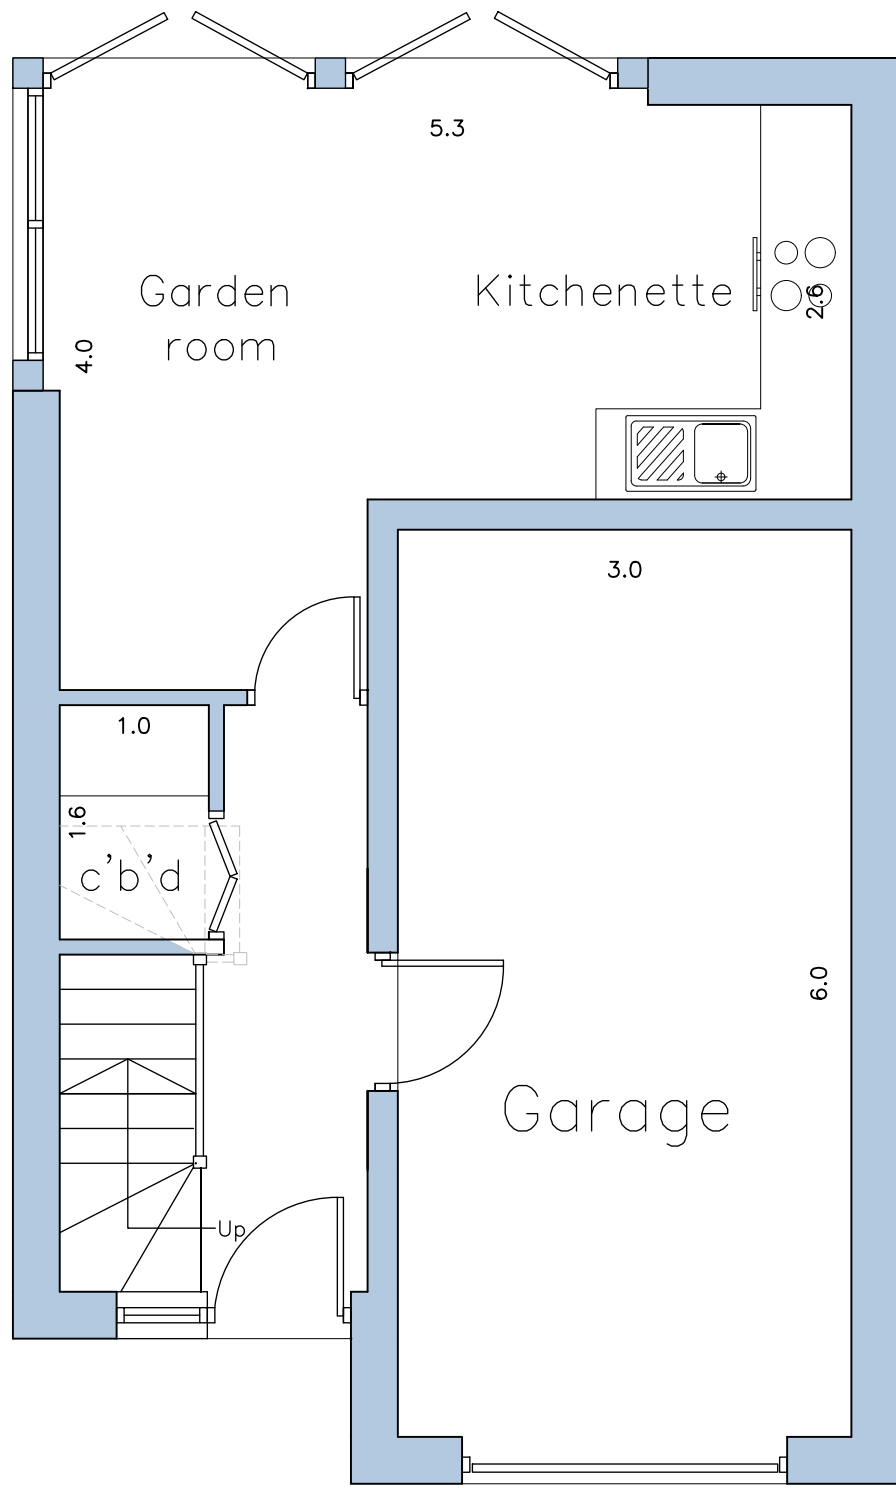

Proposed Ground Floor Layout
Scale 1:50

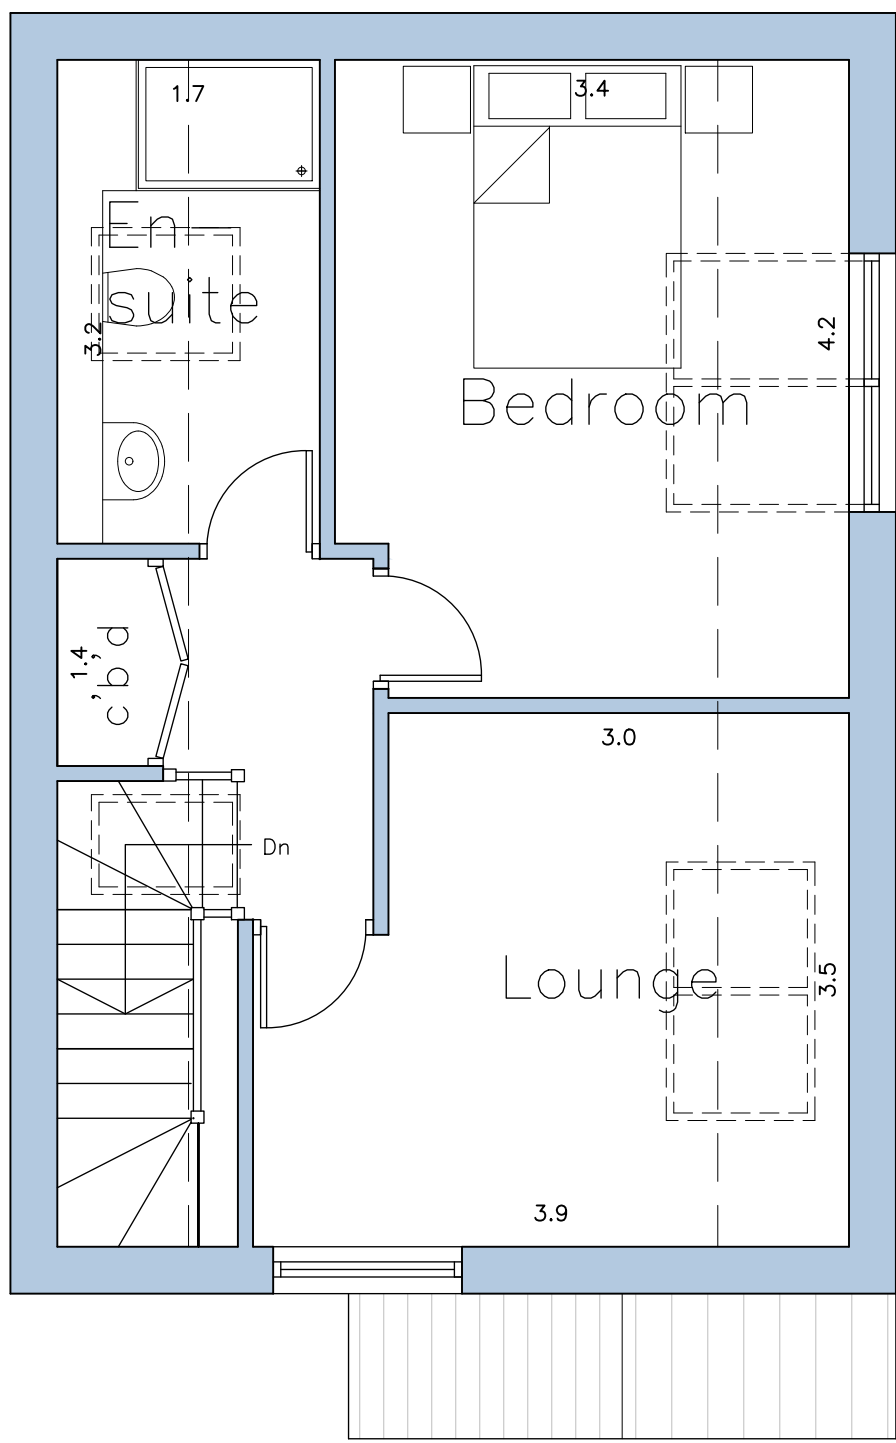

Proposed First Floor Layout
Scale 1:50

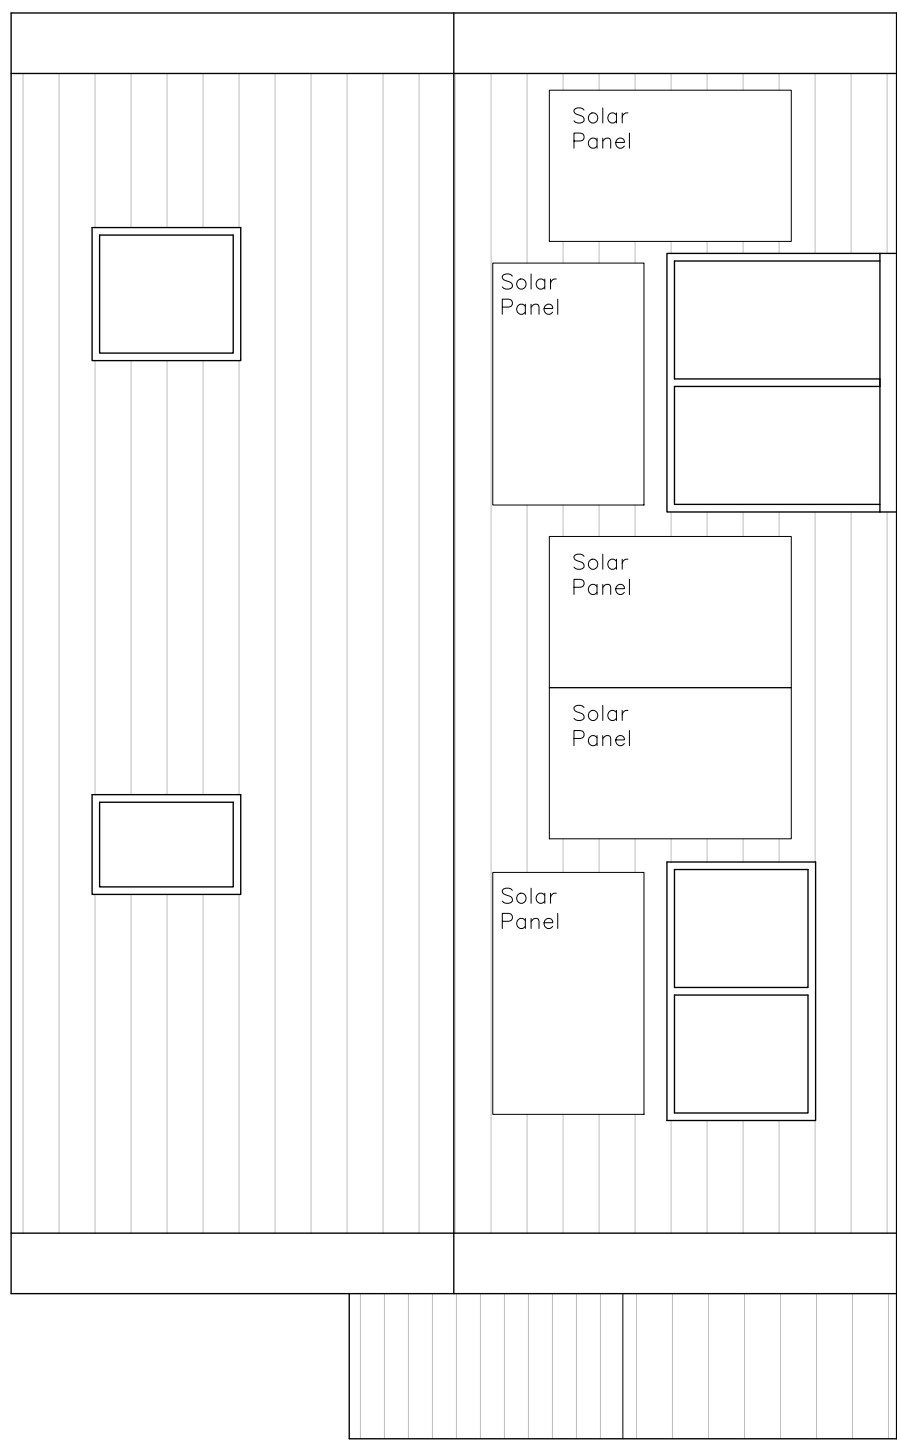

Proposed Roof Layout
Scale 1:50

B	24.08.2022	Amendments to clients brief
A	22.08.2022	Amendments to clients brief

Rev.	Date	Description
------	------	-------------

Status
PLANNING



hinchliffe
architecture
& design

Hinchliffe A&D
24 Carr View Road
Hepworth
Holmfirth
West Yorkshire
HD9 1HS

01921 937 192
01484 533 744
info@hinch-architecture.co.uk
www.hinch-architecture.co.uk

Client
J. NEWTON

Project
85 MARSH LANE
SHEPLEY
HUDDERSFIELD
W. YORKSHIRE
HD8 8AP

Drawing Title
PROPOSED FLOOR PLANS
AND ELEVATIONS

Scale (at A1)	Date
AS SHOWN	AUG 2022

Drg. no.	Rev.
131-22-PL03	B

