




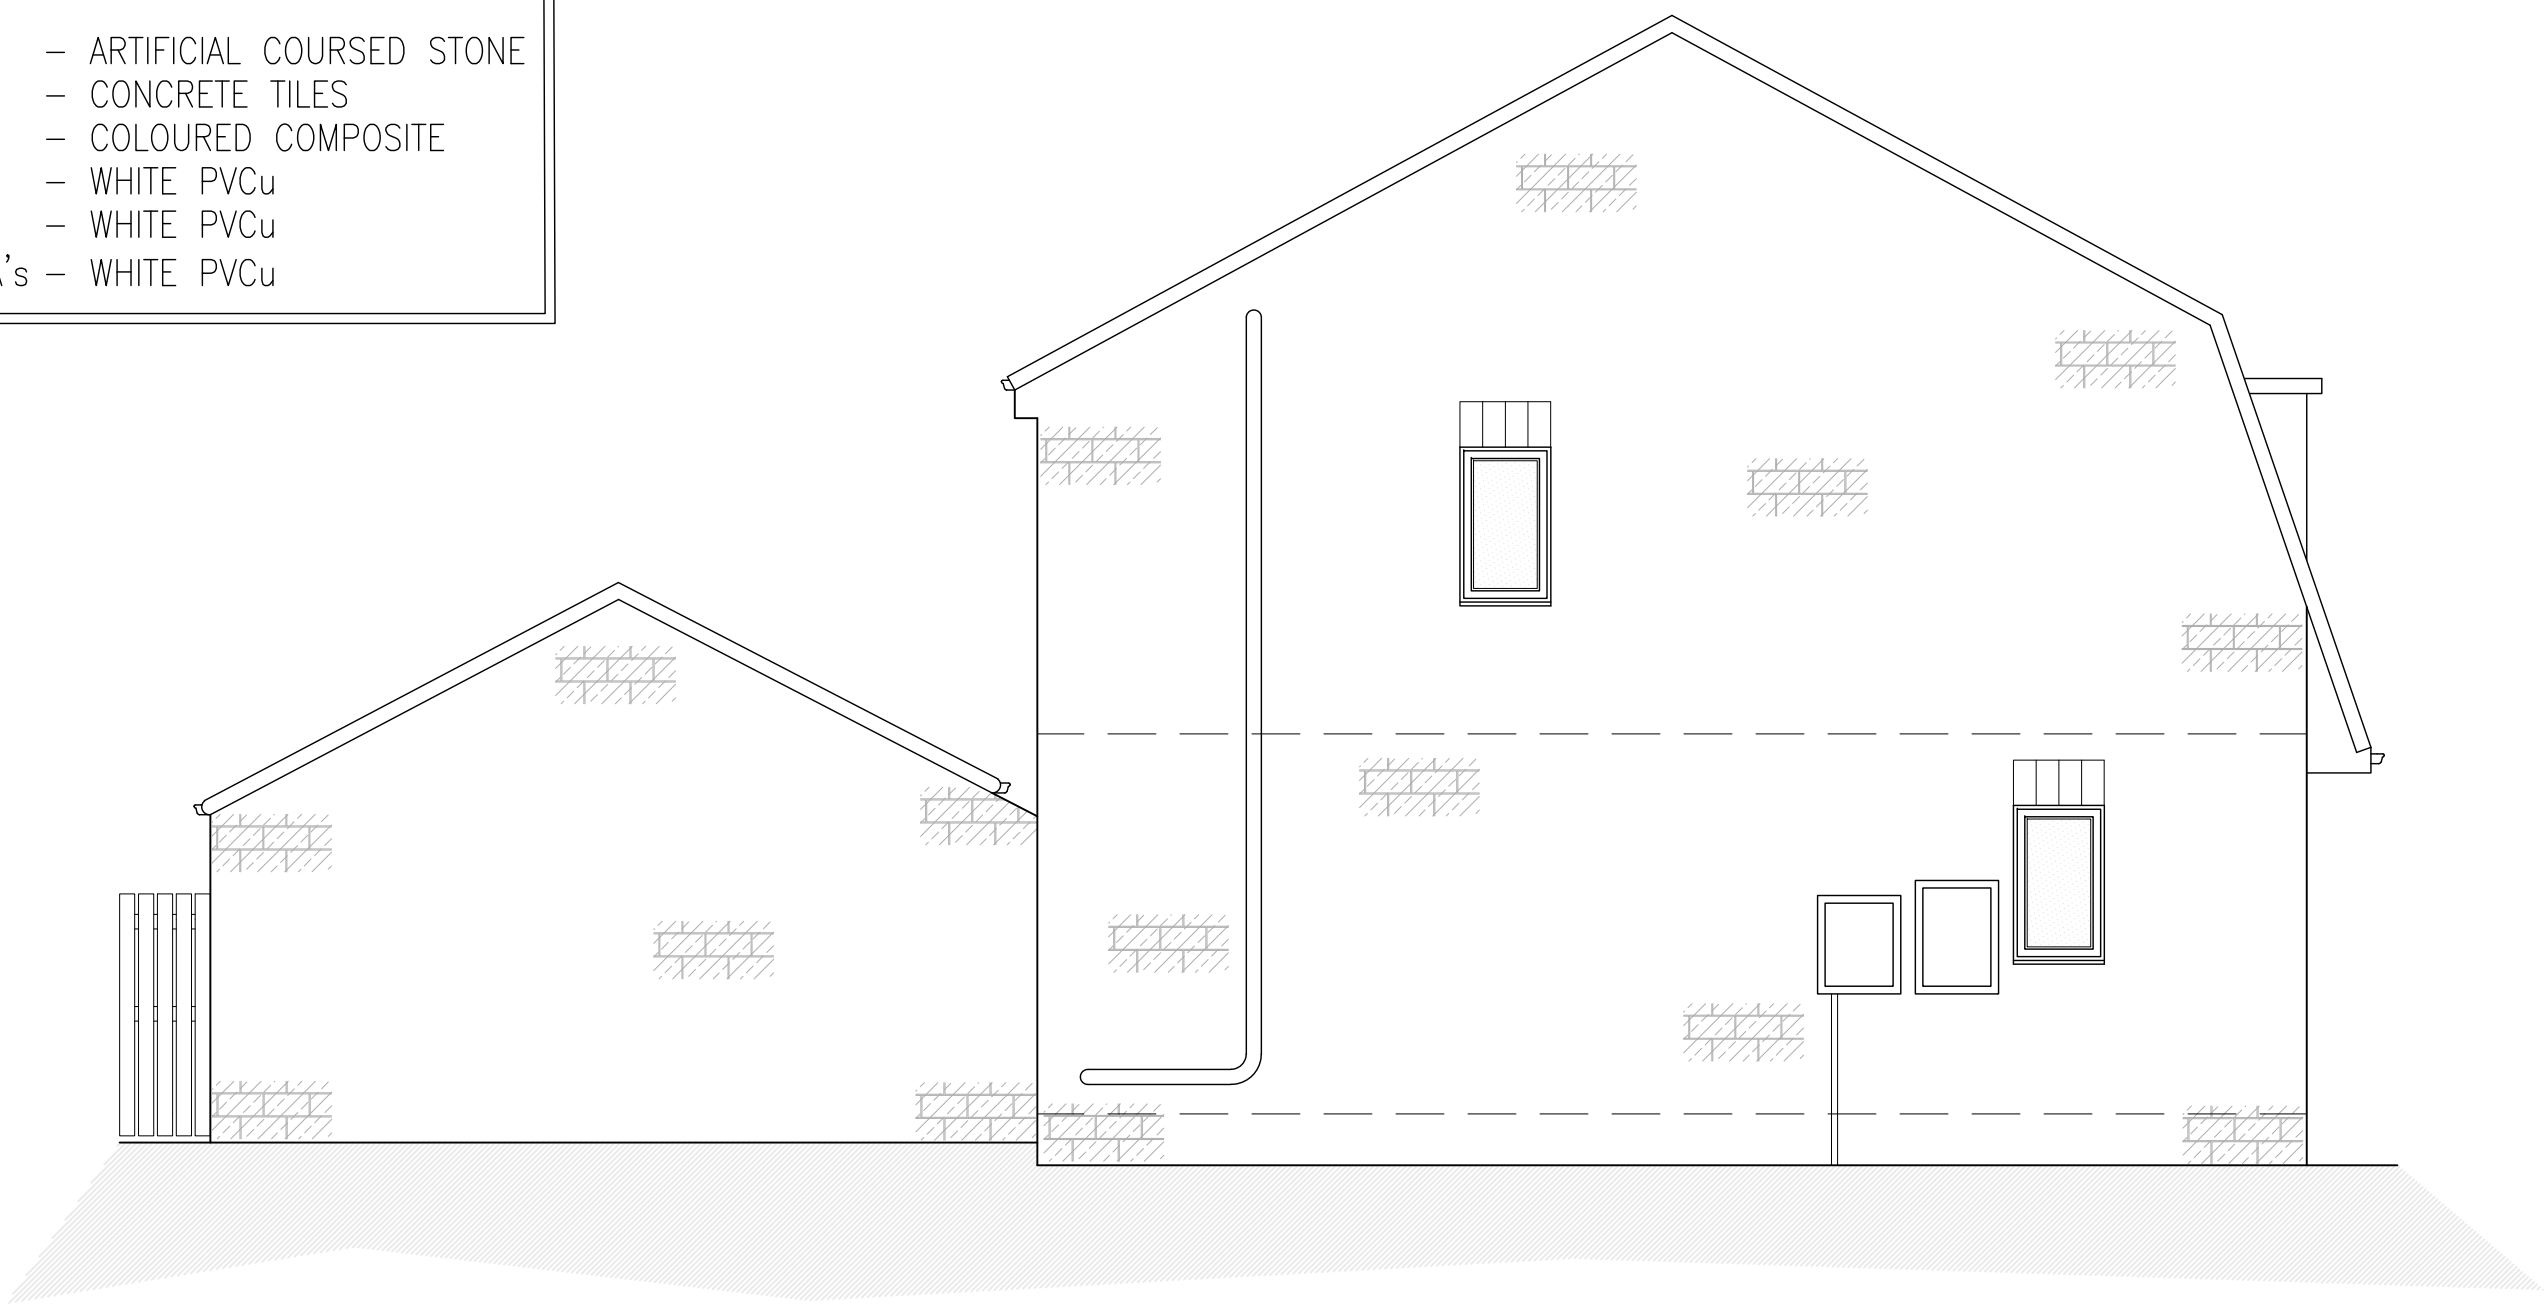


Existing North West
Facing Front Elevation
Scale 1:50

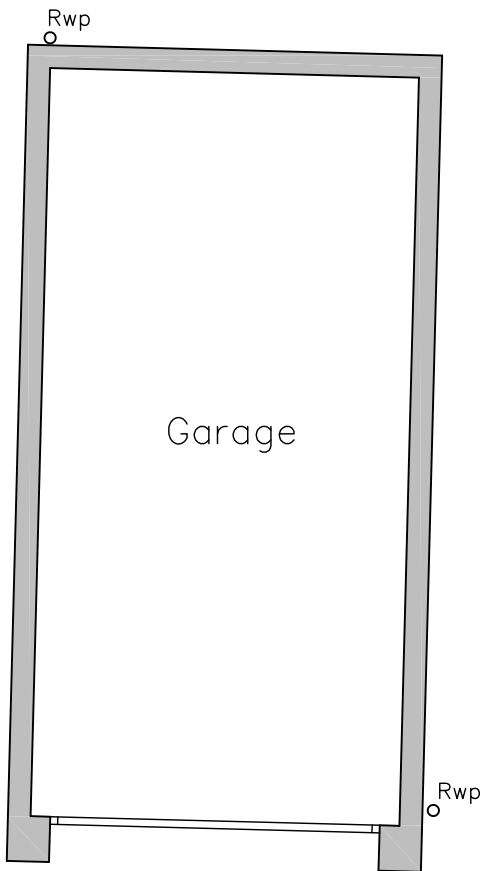


Existing North East
Facing Rear Elevation
Scale 1:50

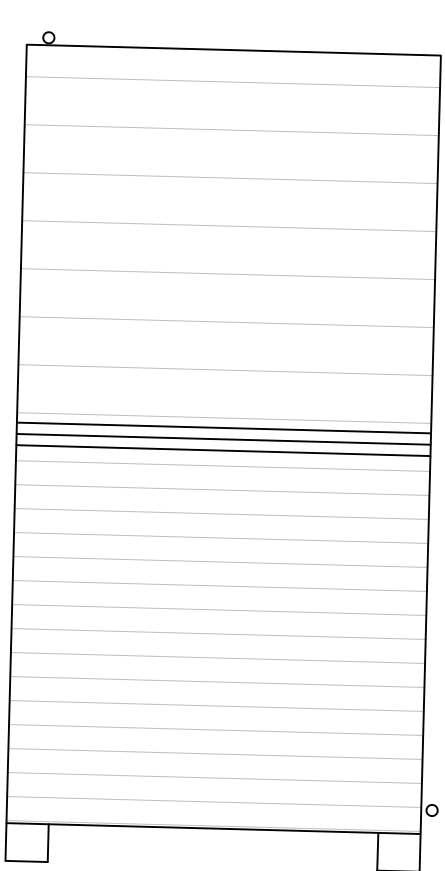


Existing South East
Facing Side Elevation
Scale 1:50

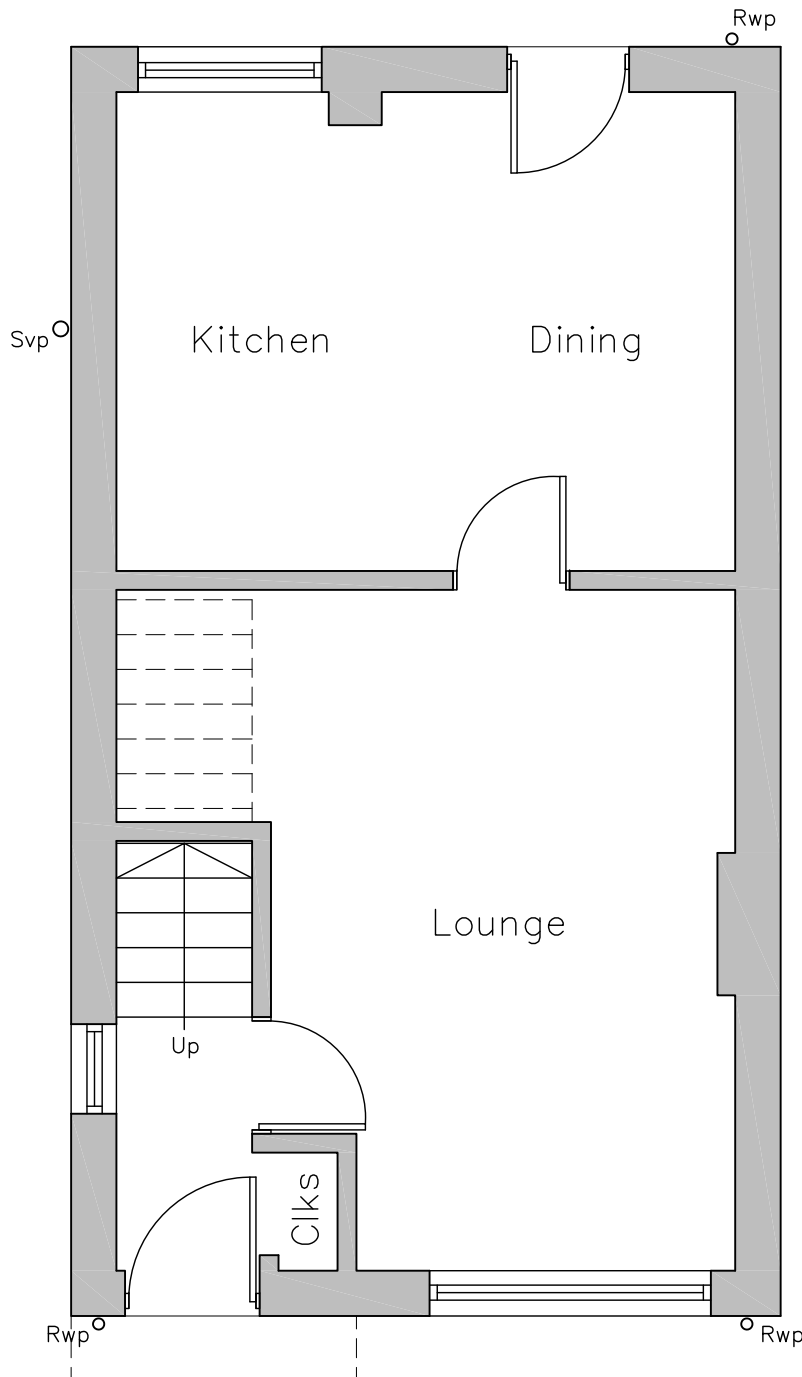

Existing Ground Floor Layout
Scale 1:50

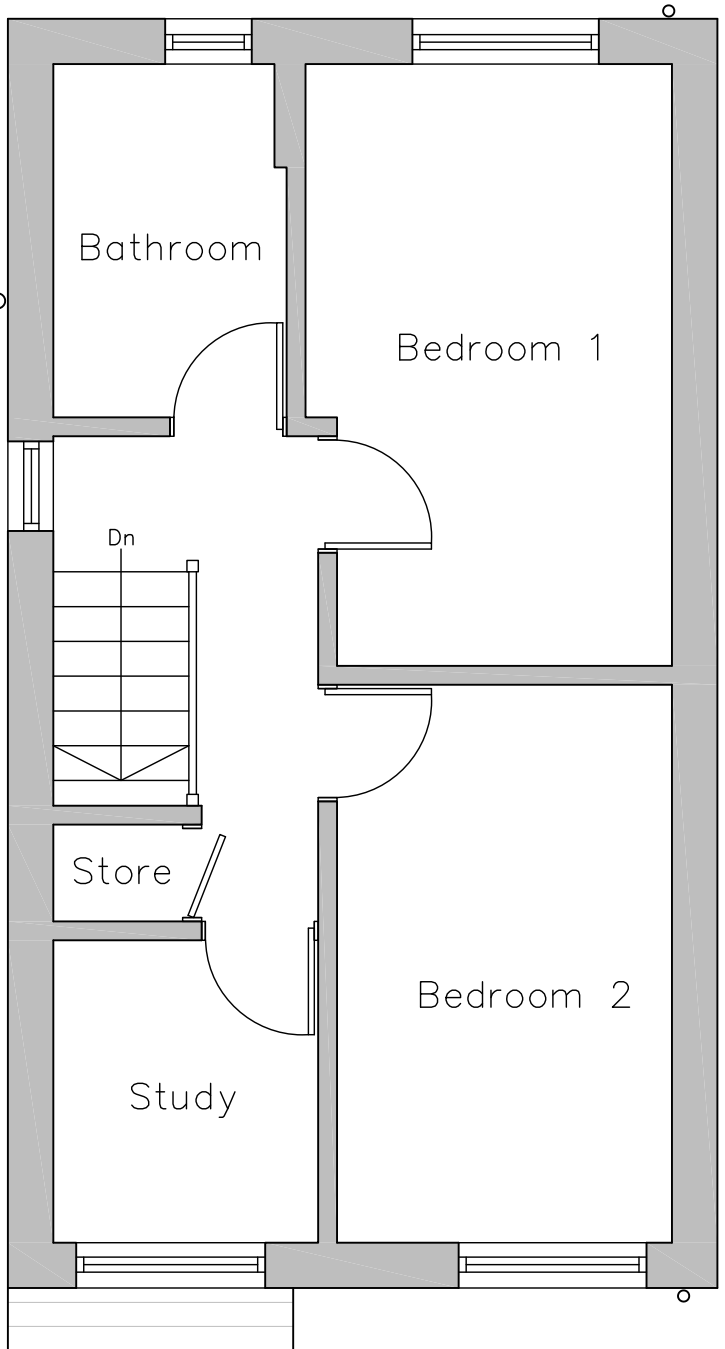

Existing First Floor Layout
Scale 1:50

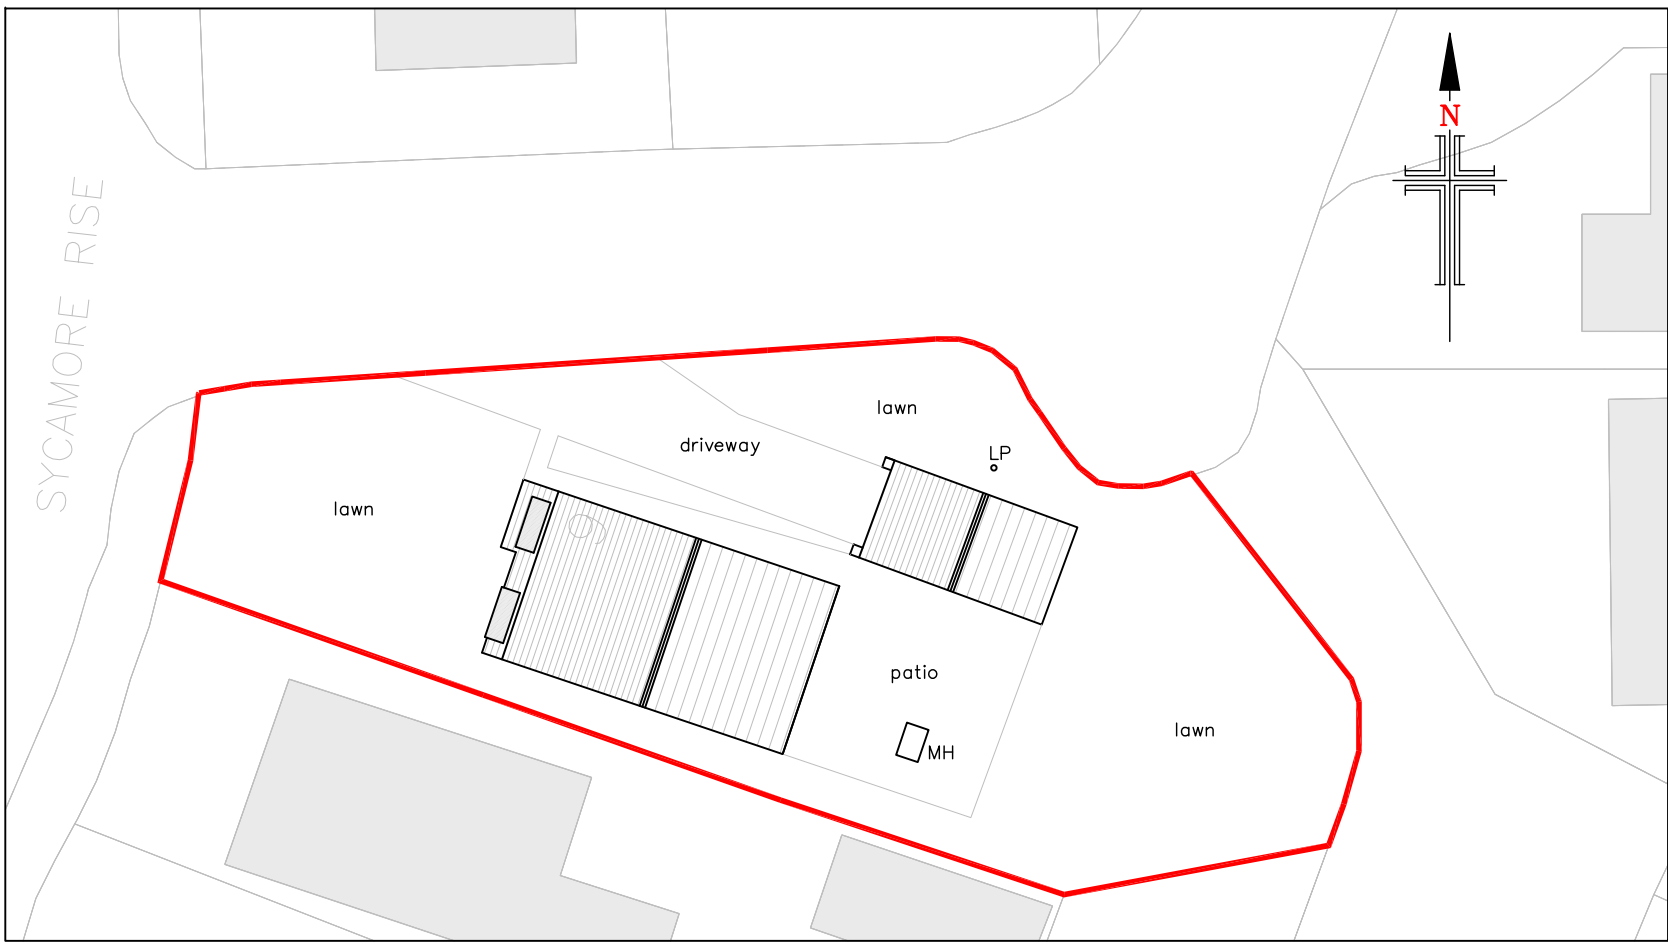

Existing Site Plan
Scale 1:200

- EXISTING MATERIALS
- MASONRY – ARTIFICIAL COURSED STONE
 - ROOF TILES – CONCRETE TILES
 - DOORS – COLOURED COMPOSITE
 - WINDOWS – WHITE PVCu
 - RAINWATER GOODS – WHITE PVCu
 - SOFFIT'S & FASCIA'S – WHITE PVCu

- NOTES
1. No dimensions to be scaled.
IF IN DOUBT ASK.
 2. All dimensions must be checked and
verified on site by the Contractor prior
to the commencement of works and
Hinchliffe Architecture & Design Ltd. to
be notified of any discrepancies.
 3. The copyright of these drawings
remains the property of Hinchliffe
Architecture & Design Ltd. They must
not be reproduced in any way without
prior written consent from the originator
(Hinchliffe Architecture & Design Ltd.)

H A & D
DRAFT

07/08/22		FIRST ISSUE	
Rev.	Date	Description	
Status			
PLANNING			
<div><div>hinchliffe architecture & design</div><div><small>Hinchliffe A&D 24 Carr View Road Holmfirth West Yorkshire HD9 7JL</small><div><small>07921 907 142 01654 520 764 info@hinch-architecture.co.uk www.hinch-architecture.co.uk</small></div></div></div>			
Client			
Mr R. GILES & Ms J. BIRKBY			
Project			
6 SYCAMORE RISE HOLMFIRTH W. YORKSHIRE HD9 7TJ			
Drawing Title			
EXISTING FLOOR PLANS, ELEVATIONS & SITE PLAN			
Scale (at A1)		Date	
AS SHOWN		SEP 2022	
Drg. no.			Rev.
132-22-PL01			A