






LOCATION PLAN
SCALE 1:1250

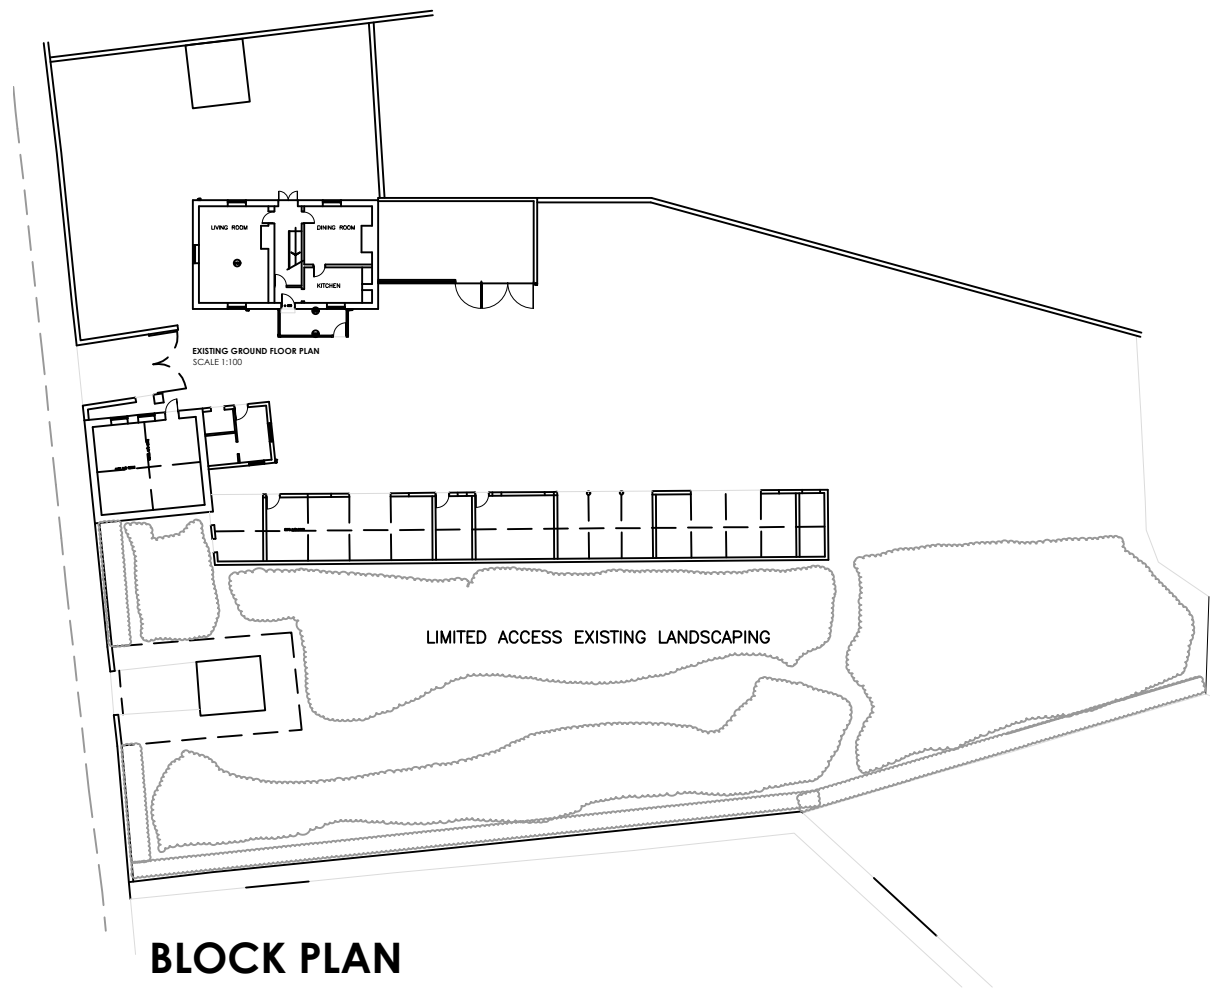

BLOCK PLAN
SCALE 1:500

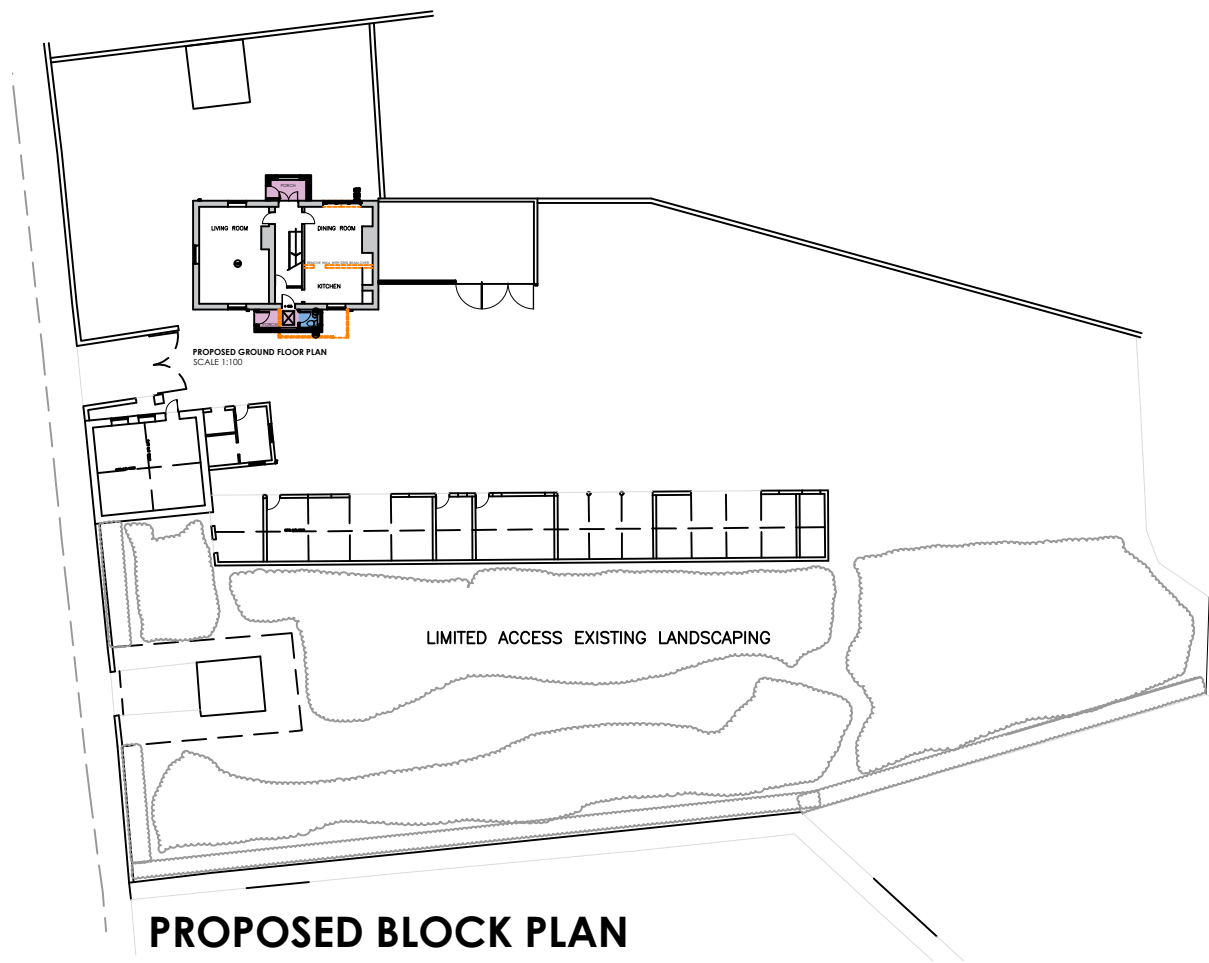

PROPOSED BLOCK PLAN
SCALE 1:500

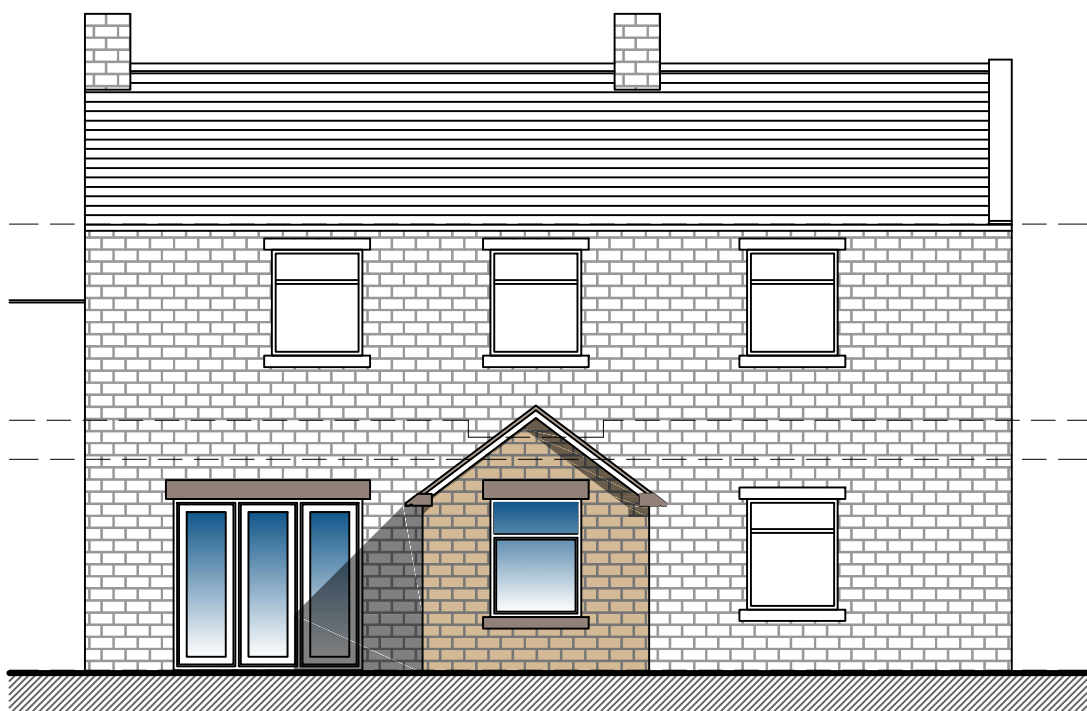


PROPOSED FRONT ELEVATION
SCALE 1:100



PROPOSED SIDE ELEVATION
SCALE 1:100




PROPOSED REAR ELEVATION
SCALE 1:100

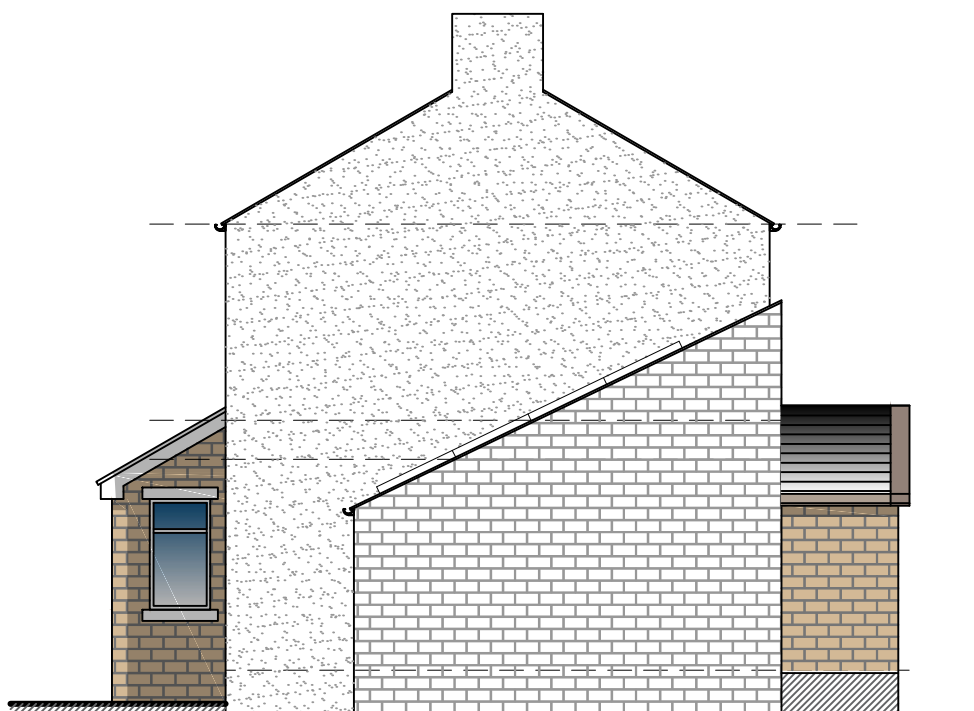

PROPOSED SIDE ELEVATION
SCALE 1:100




EXISTING FRONT ELEVATION
SCALE 1:100

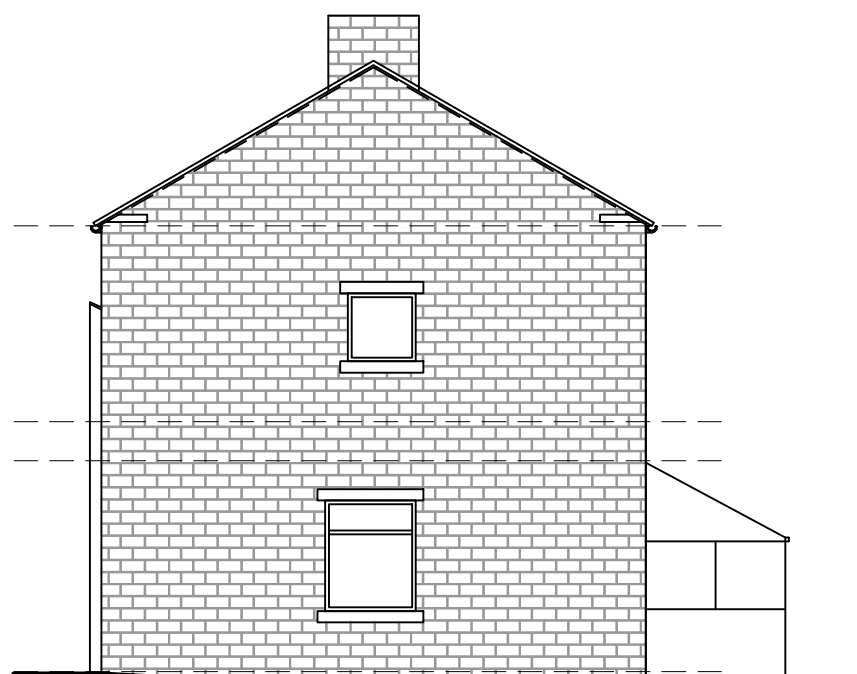

EXISTING SIDE ELEVATION
SCALE 1:100



EXISTING REAR ELEVATION
SCALE 1:100

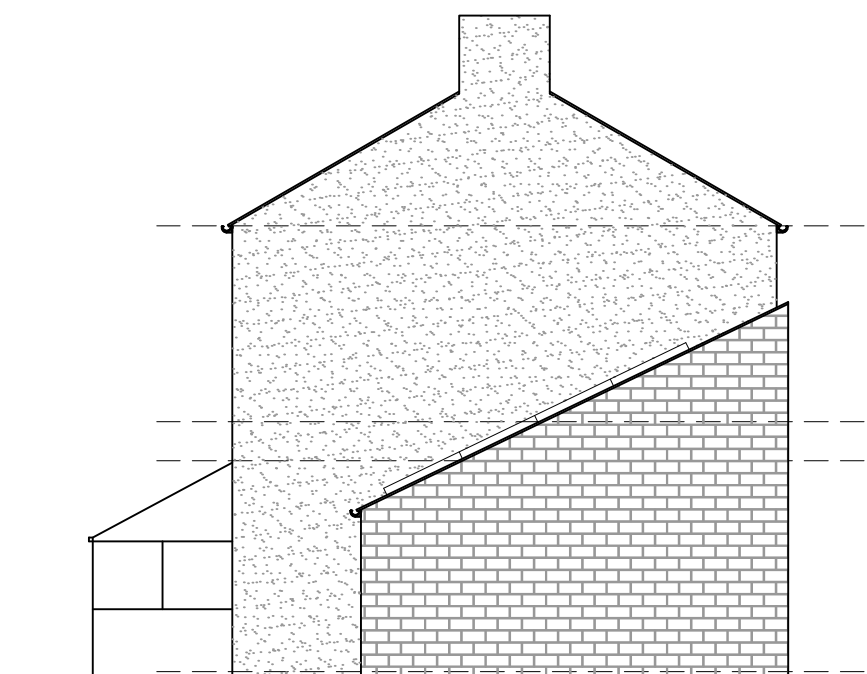

EXISTING SIDE ELEVATION
SCALE 1:100

PLEASE NOTE THESE DRAWINGS ARE FOR
PLANNING AND BUILDING REGULATION
PURPOSED ONLY

NOTE:
THE CONTRACTOR IS TO CHECK AND VERIFY ALL BUILDING AND SITE
DIMENSIONS, LEVELS AND SEWER INVERT LEVELS AT CONNECTION
POINTS BEFORE WORKS COMMENCE.

ALL DRAWINGS MUST BE READ WITH AND CHECKED AGAINST ANY
STRUCTURAL AND / OR OTHER SPECIALIST DRAWINGS PROVIDED.

ALL WORKS TO COMPLY WITH BRITISH STANDARDS, CODES OF PRACTICE,
CURRENT BUILDING REGULATIONS AND CARRIED OUT TO THE
SATISFACTION OF THE BUILDING INSPECTOR. ALL MATERIALS TO
COMPLY WITH THE RELEVANT BRITISH STANDARDS

NOTE:
ALL DIMENSIONS ARE NOTIONAL AND TO BE CHECKED AND VERIFIED
PRIOR TO COMMENCING ANY BUILDING WORKS

A	PROPOSED BLOCK PLAN	07/10/2022	SR
	REVISIONS	DATE	BY

RIYAT ASSOCIATES LTD
Architectural Designers and Planning Consultants
Benson House, 14 Benson Street, Leeds LS7 1BL
Telephone: 0113 2455492 Fax: 0113 2443800 E-Mail:
info@psriyat.com


Client:
MR A IDRIZI

Project
PROPOSED ALTERATIONS AND EXTENSION AT
44 WOODHOUSE HILL, HUDDERSFIELD HD2 1DL


Drawing:
EXISTING AND PROPOSED PLANS AND
ELEVATIONS

Scale:	As Shown @ A1	Drawing No.	3646/01
Date:	SEP 2022		
Drawn by:	SR	A	

© Copyright Riyat Associates Ltd

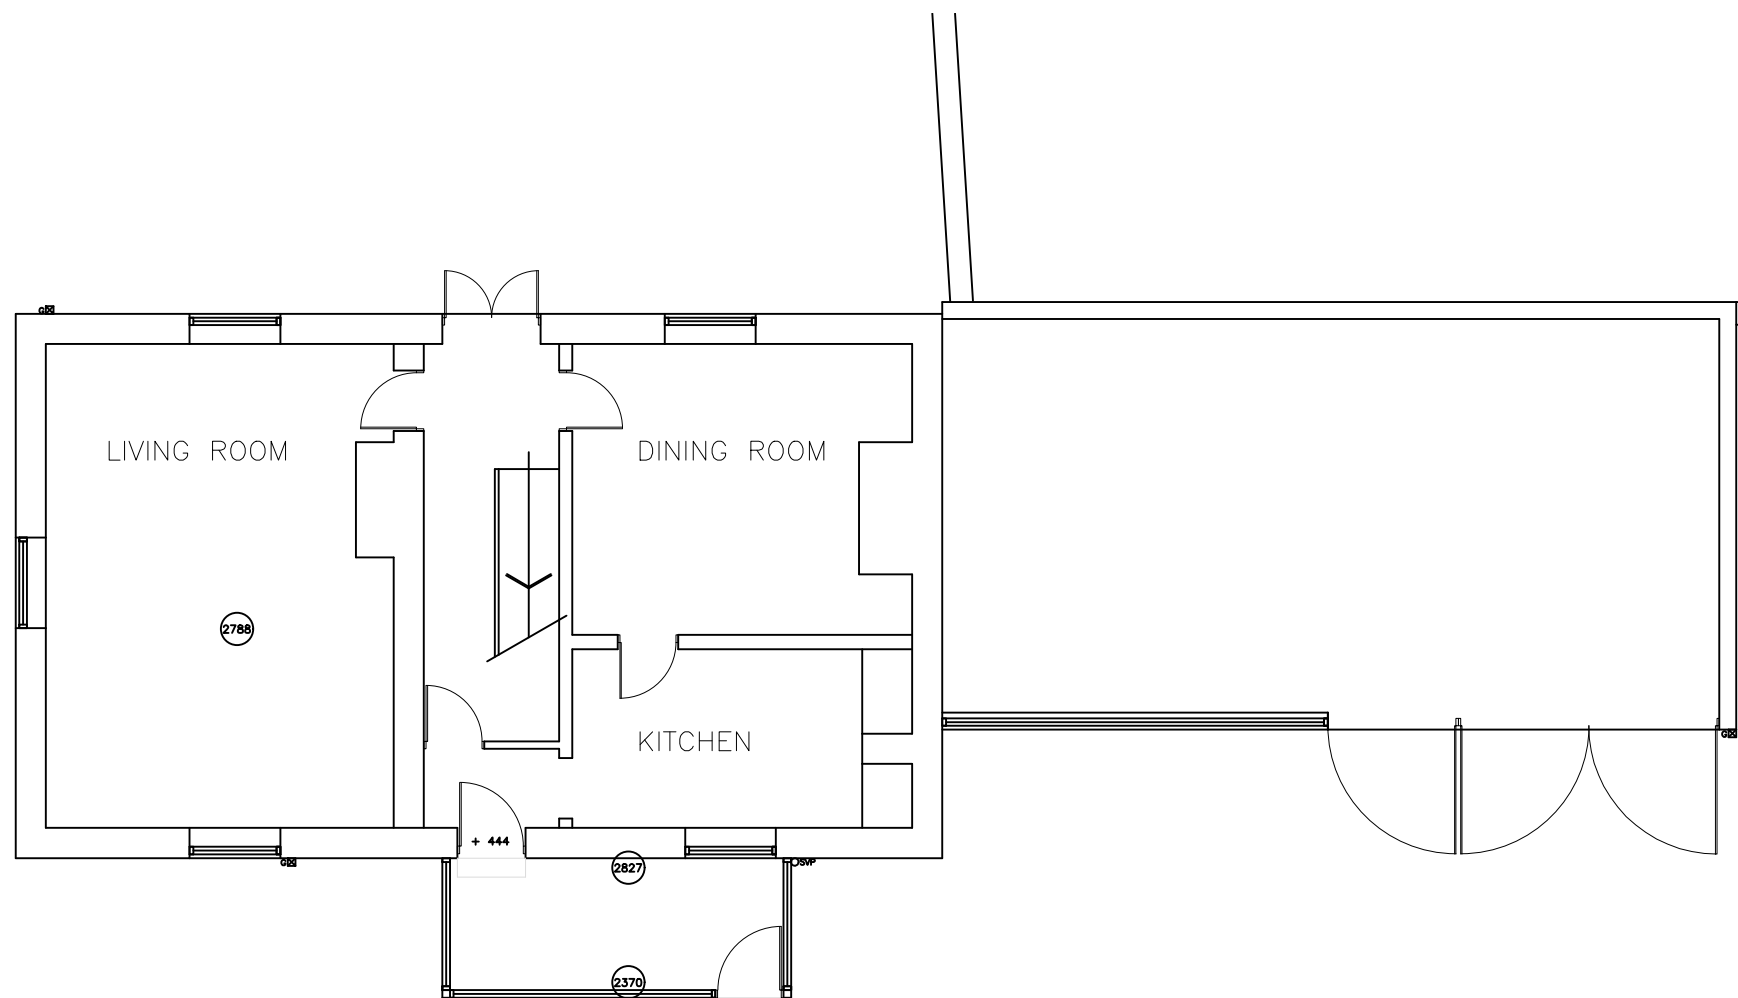

EXISTING GROUND FLOOR PLAN
SCALE 1:100

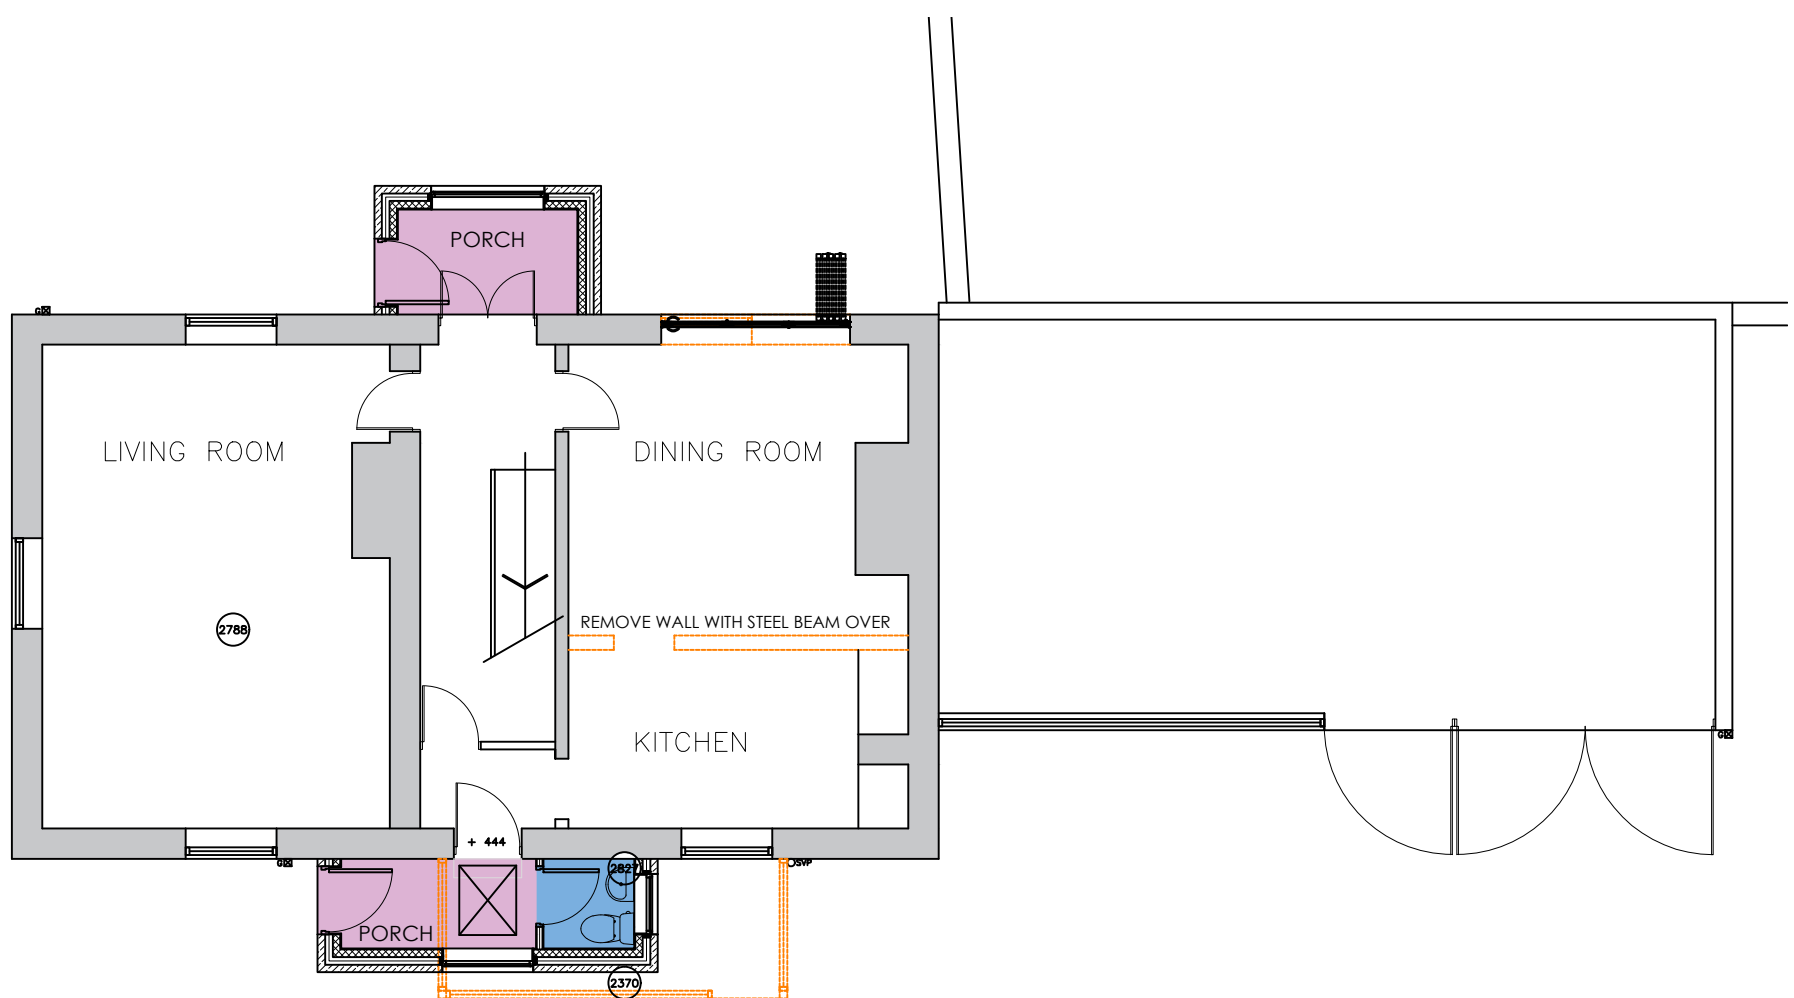

PROPOSED GROUND FLOOR PLAN
SCALE 1:100