



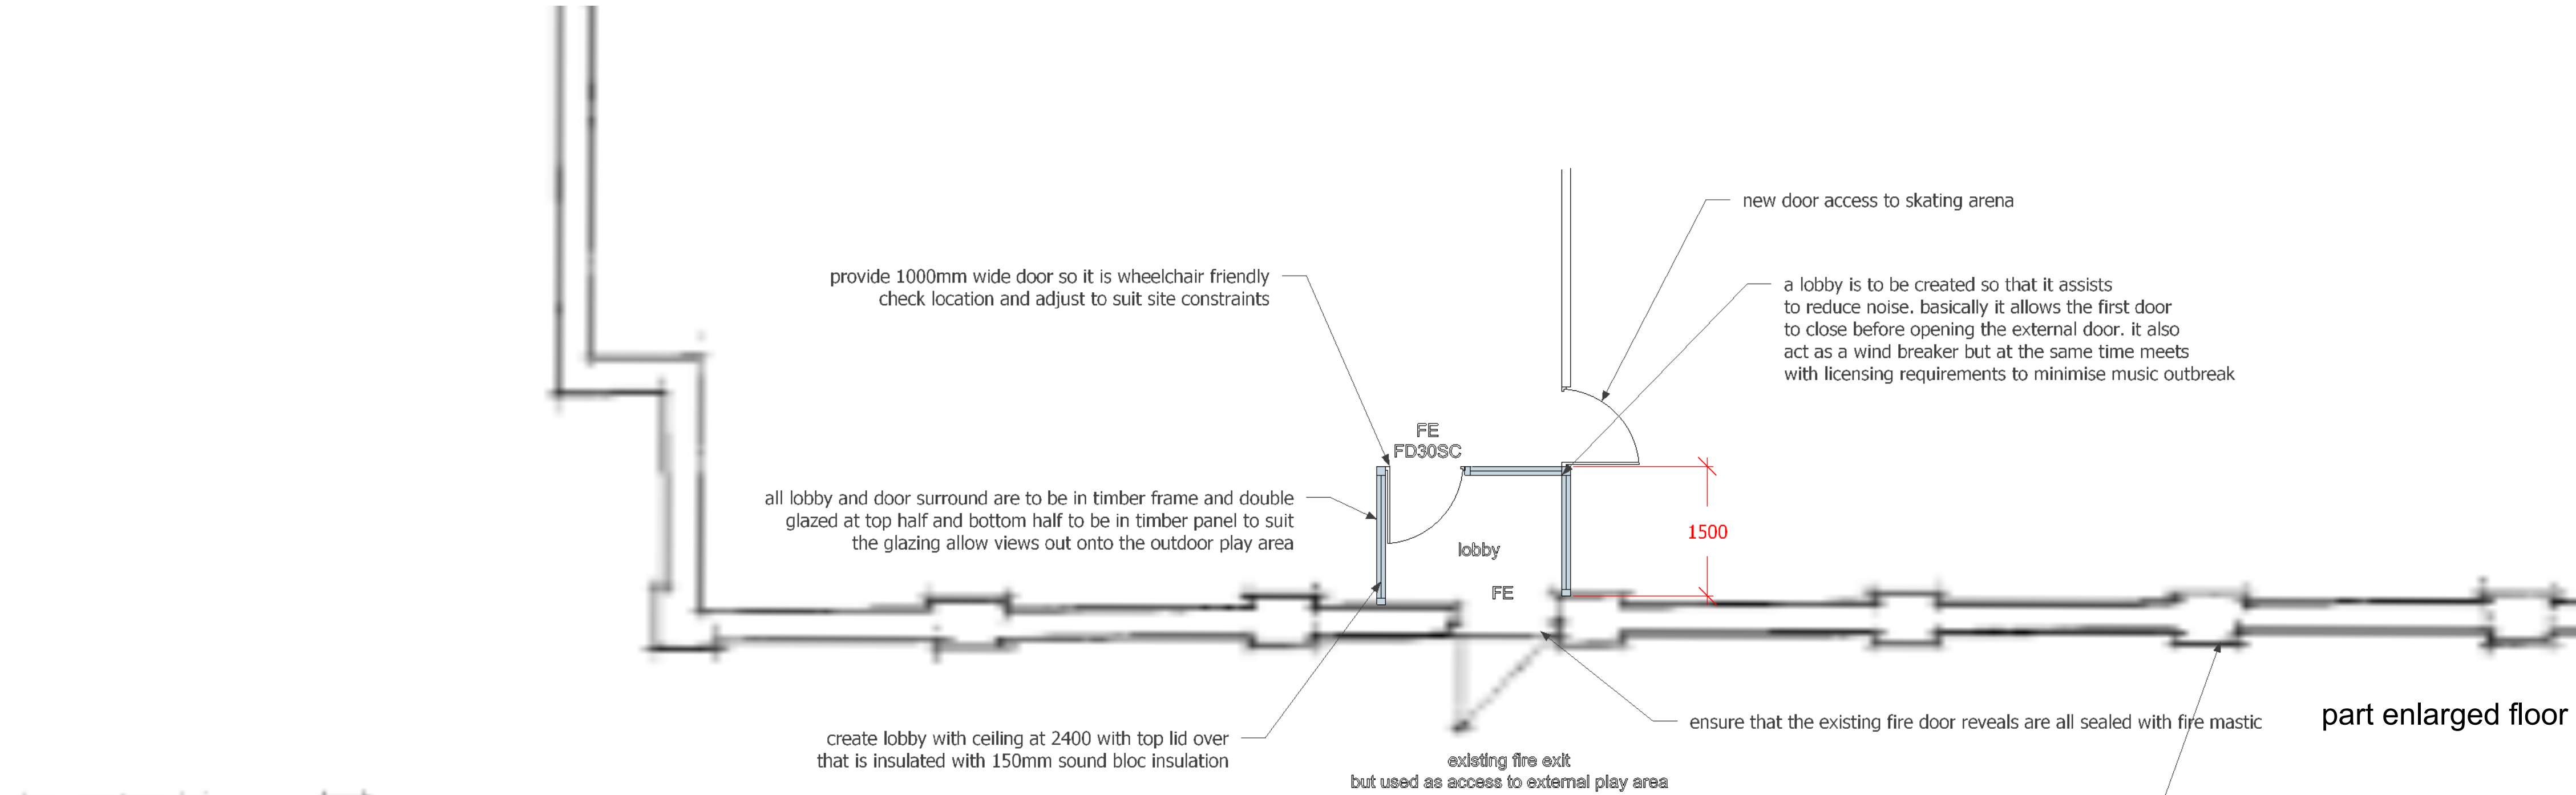

part enlarged floor plan 1:50

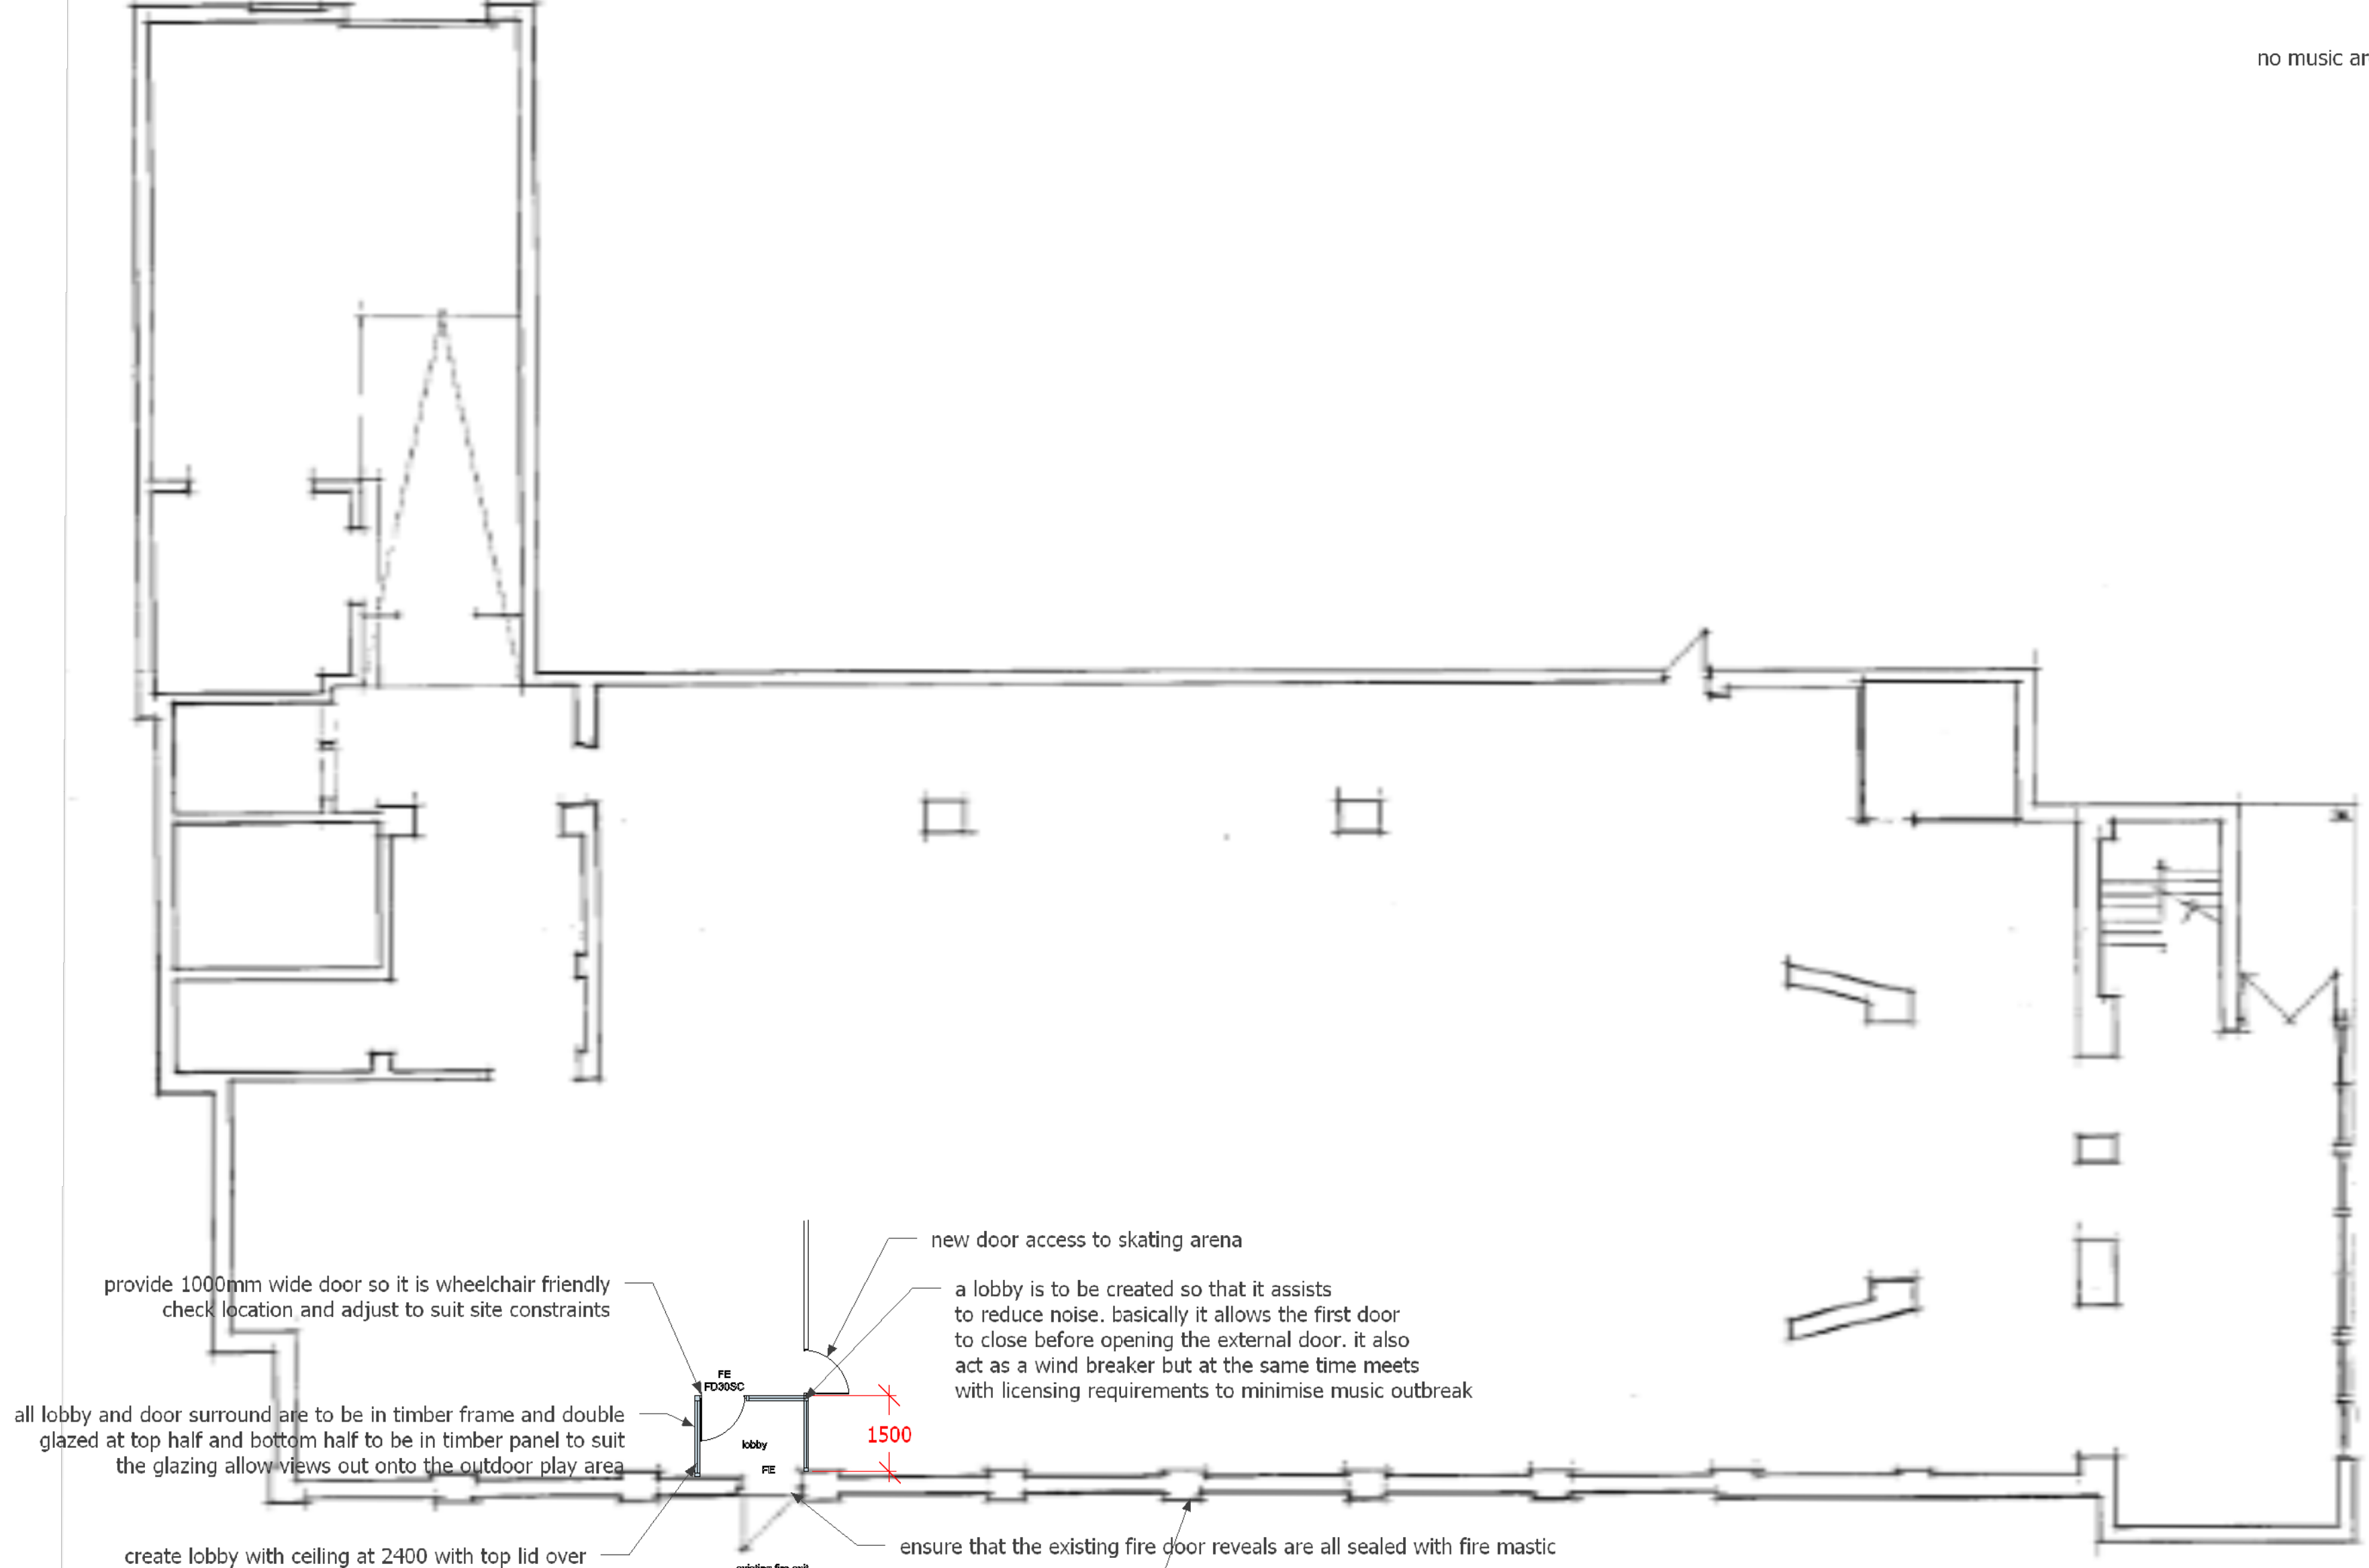

overall Ground floor plan 1:100



Playworld
land at rear of 140, Westbourne Road
Marsh
Huddersfield

Project No. 2022
Enquiry 39

Project Title
proposed floor plan with lobby to minimise noise outbreak

Drawn By MC
Reviewed By MC
Scale 1:100 and 1:50 @A1 size
Date 4/11/2022

Drawn No. 115
Reviewed Title
Revision

Important Notice
Do not scale off this drawing. Critical dimensions should be checked on site prior to works commencing. Unintentional errors should be brought to the company's attention as soon as they become apparent. Failure to do so could render the contractor liable for subsequent losses. Copyright in this drawing and any work executed from this drawing remains the property of Jade3 Architecture Ltd.