

NOTES

This drawing has been prepared specifically for the purpose of obtaining Planning and or Building Regulations Approval. Its suitability for other purposes without additional supplementary details and specifications cannot be guaranteed.

All dimensions are to be checked on site, any discrepancies are to be reported to the designer before work commences. Use only figured dimensions.

All structural components shown are indicative only. Details / calculations of structural members are to be provided by the Structural Engineer.

This drawing is not to be copied or divulged to a third party without written permission.

Render to extension and existing dwelling

Concrete tiles to match existing dwelling


Stonework below floor level

All work to be carried out on applicants land.


Legal boundary to be confirmed on site prior to commencement




Front Elevation

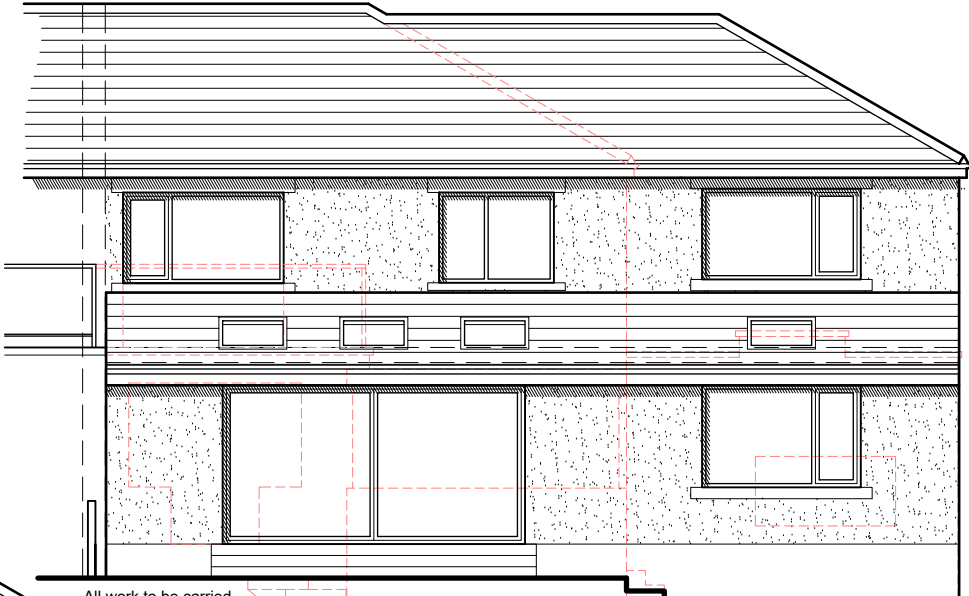


Rear Elevation

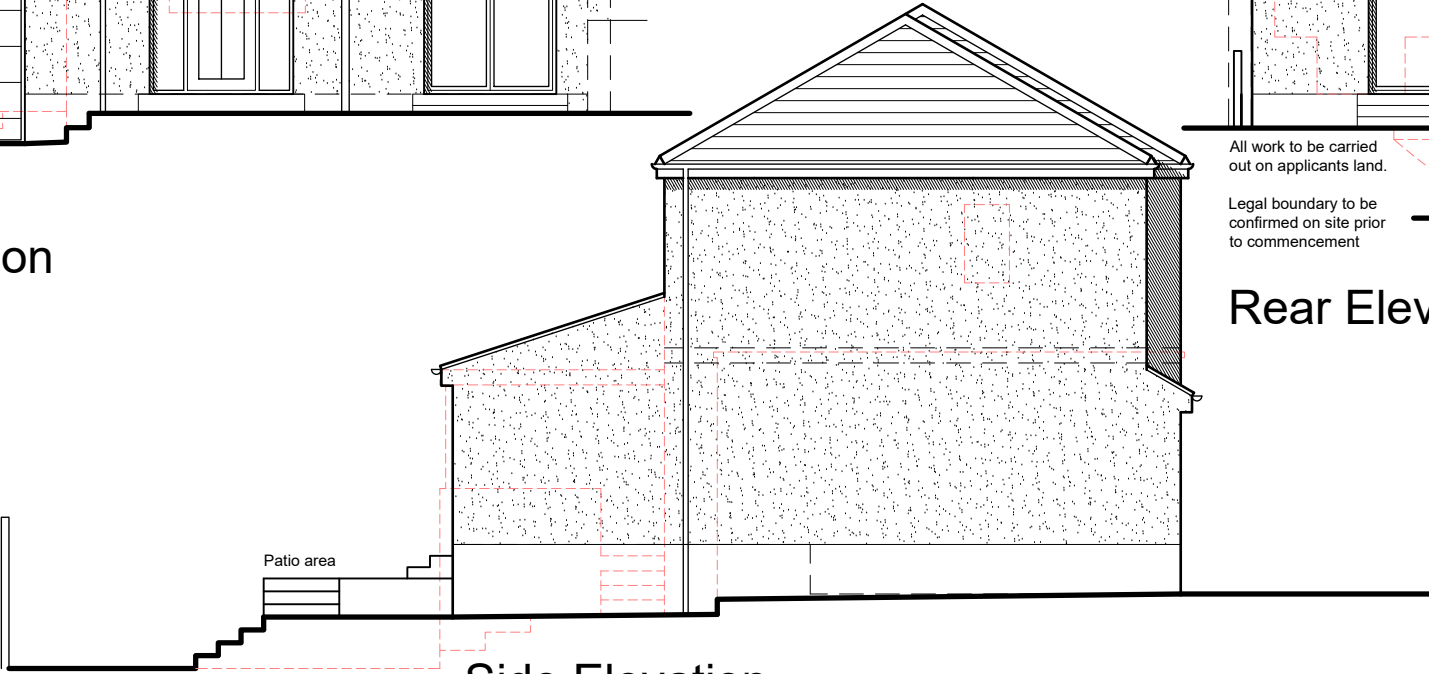


Side Elevation

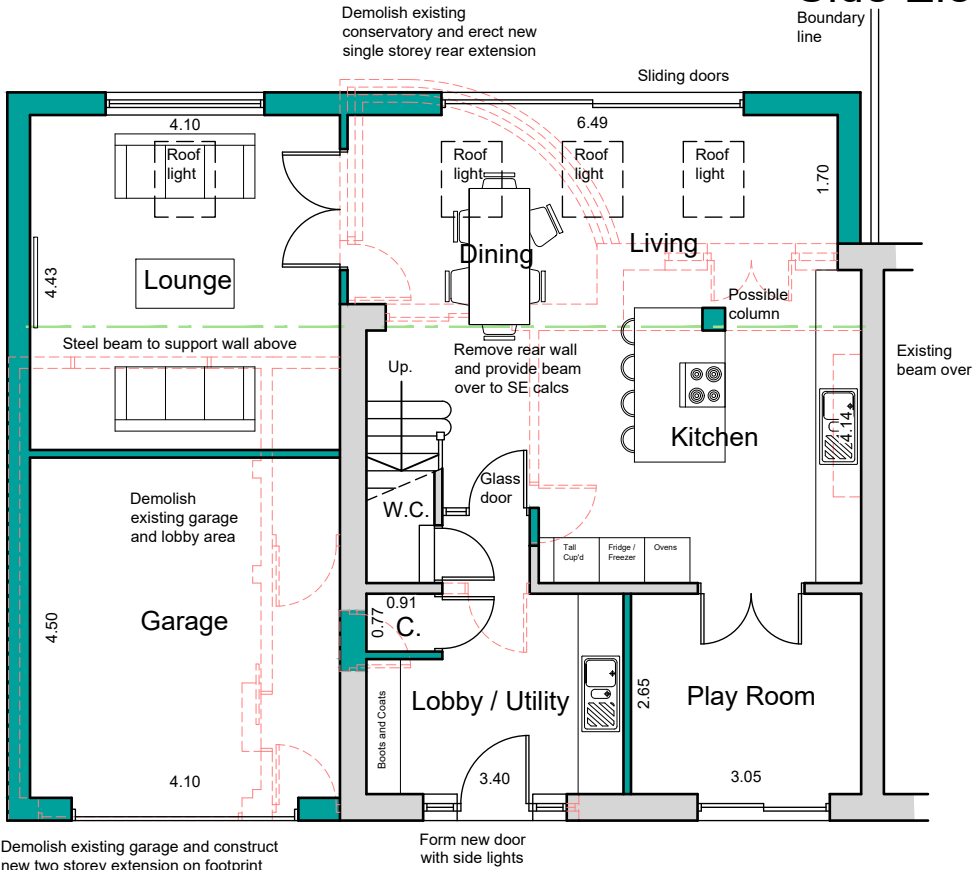

Ground Floor Plan

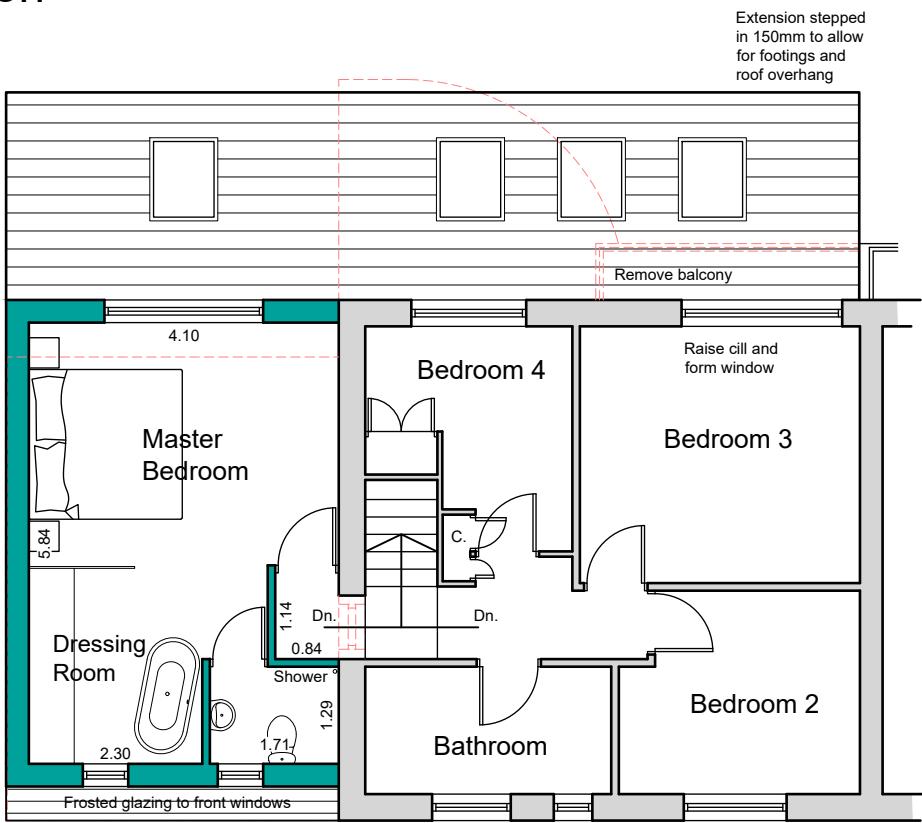

First Floor Plan

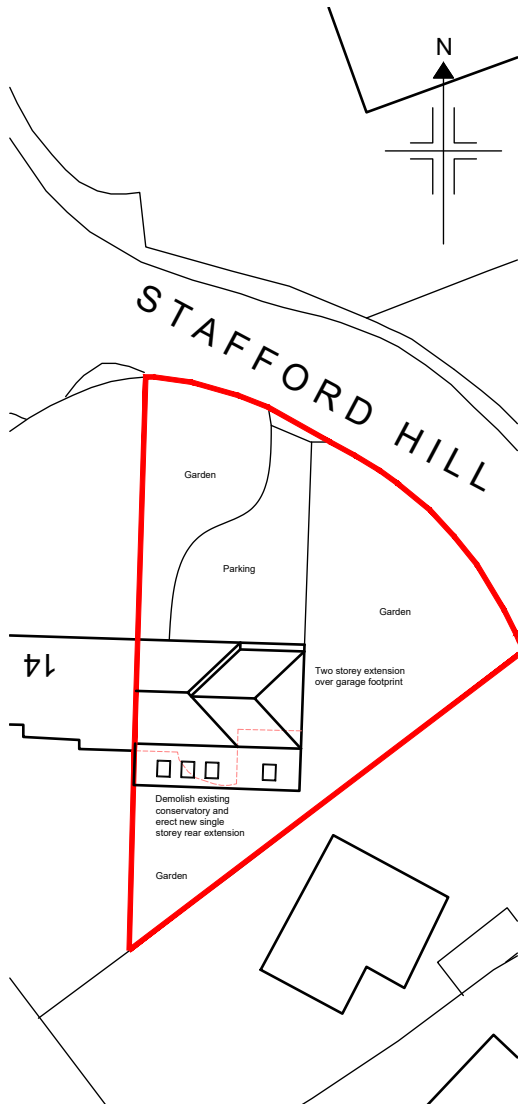

Heneghan ARCHITECTURE
enquiries@heneghanarchitecture.com
www.heneghanarchitecture.com

Revisions		
P01	Preliminary Issue	02.08.22
P02	Client amendments	06.10.22

Project:
Extensions and Alterations

at 16 Stafford Hill Lane
Kirkheaton
Huddersfield

for Mr & Mrs. Humphries

Proposed Plans and Elevations

Purpose of issue: PLANNING

Drawn	DRH
Date	August 2022
Scales	1:100 @ A3
Drawing No.	22122 - 0102 - P02