



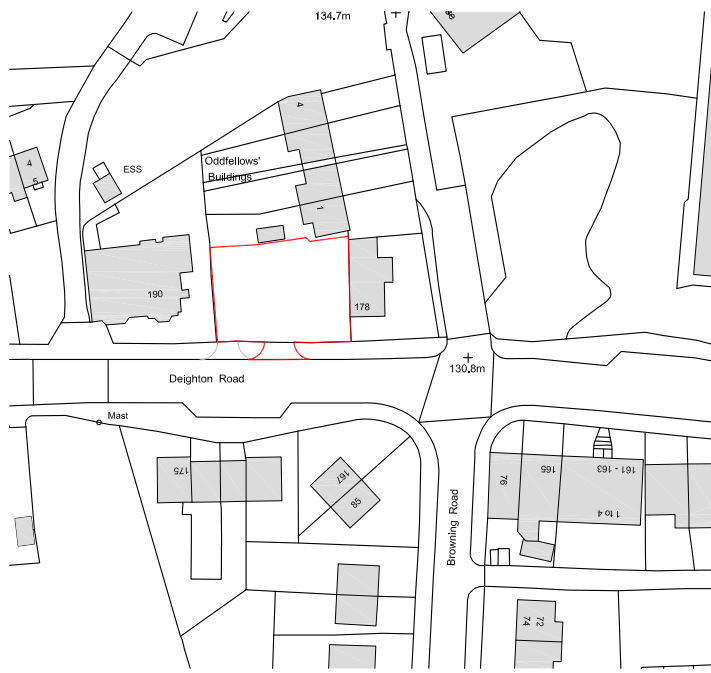

Location Plan (1.1250 @ A3)

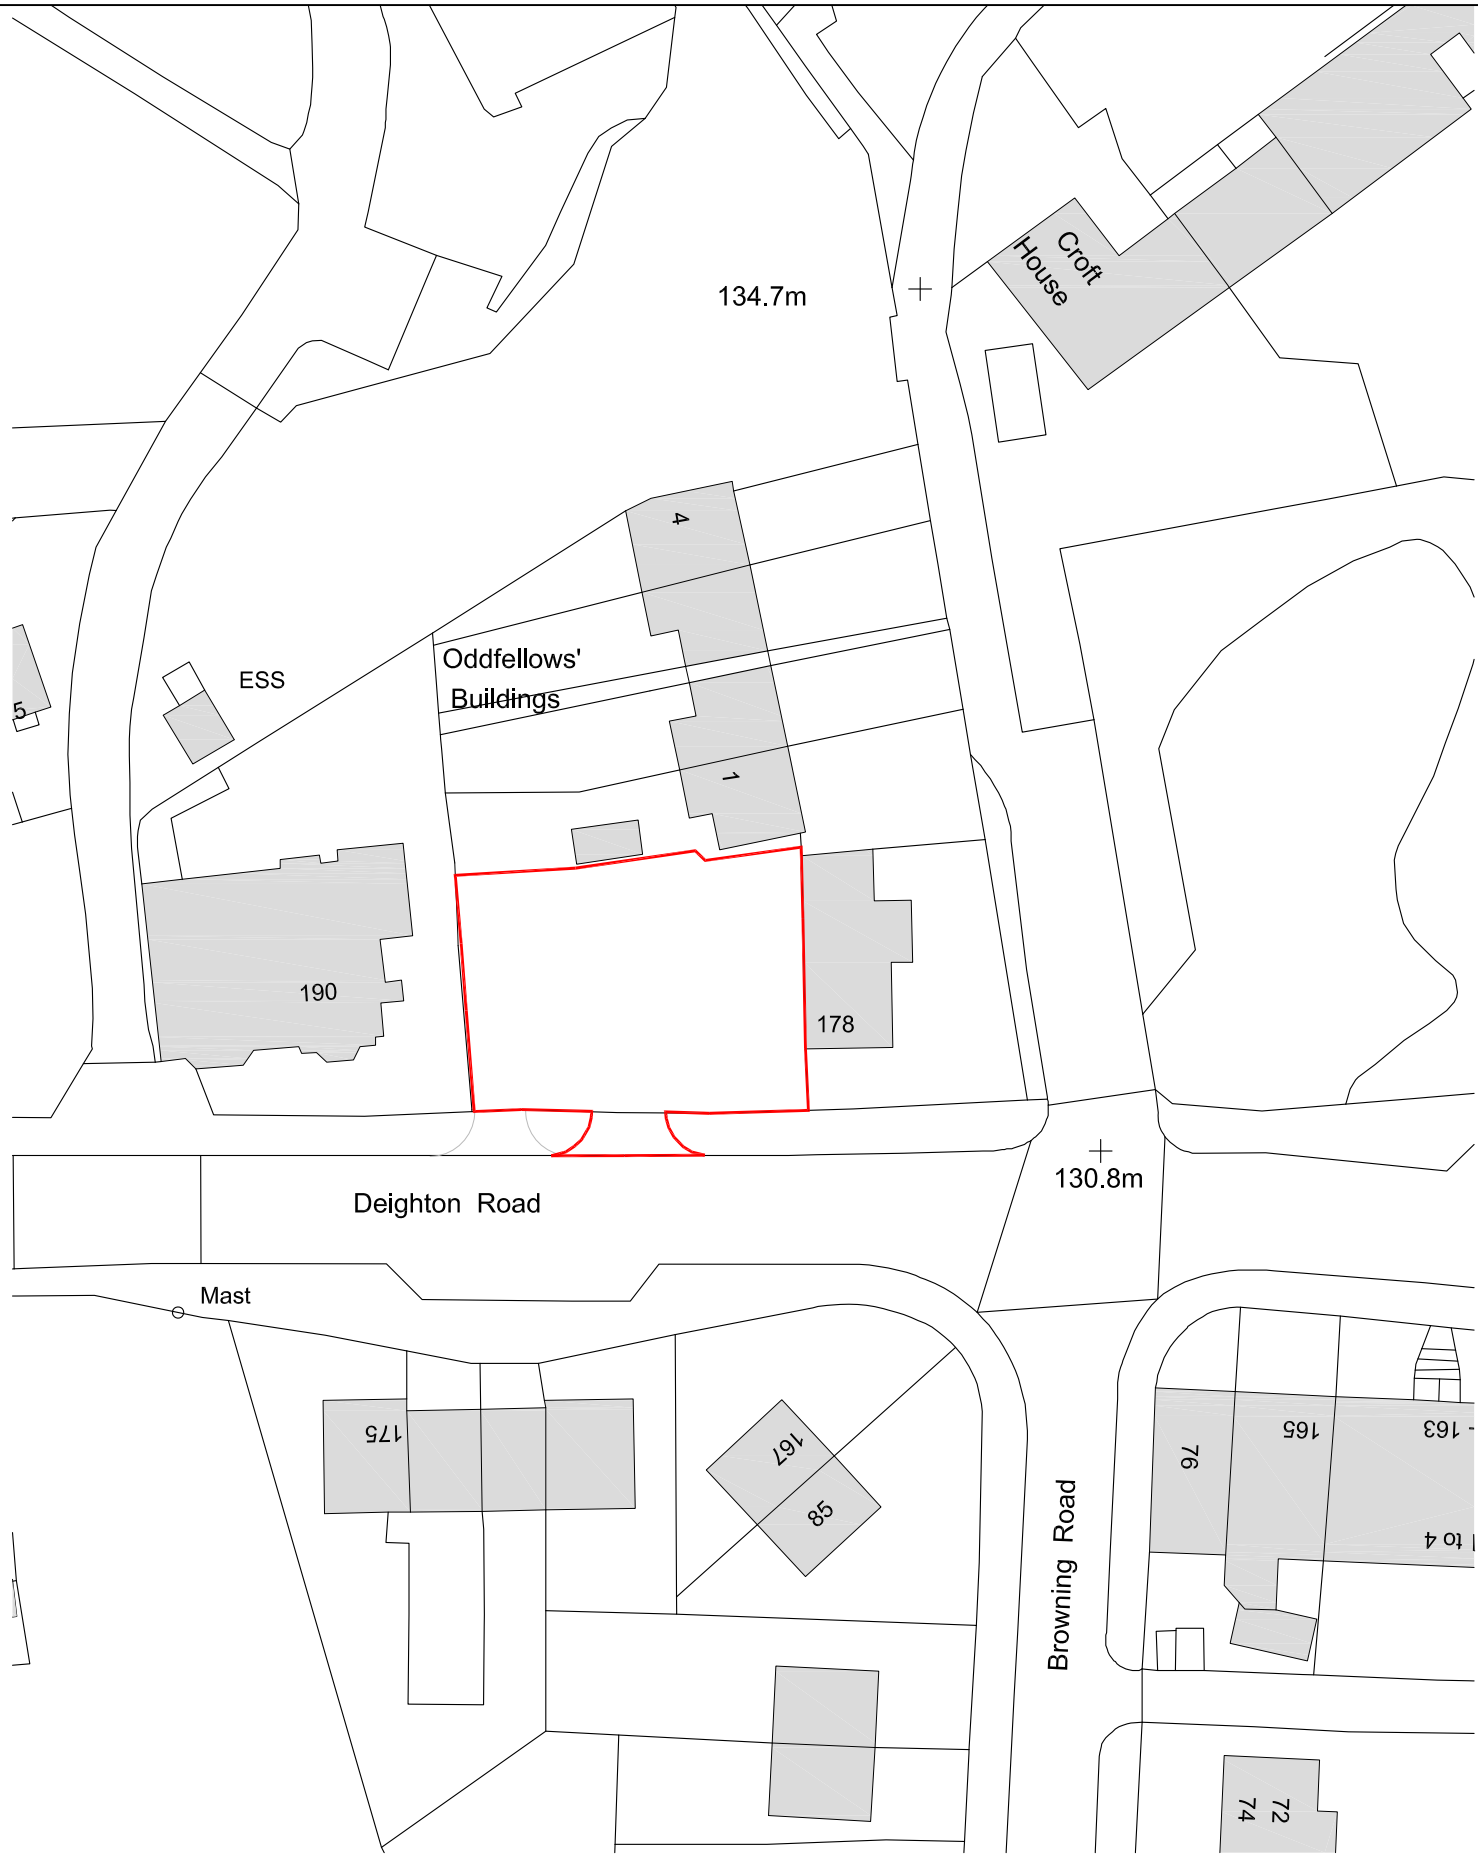

Existing Site Plan (1.500 @ A3)

Location Plan (1.500 @ A3)



CLIENT Mr J Tully				
PROJECT 188 Deighton Rd, Huddersfield				
DRAWING TITLE Location Plan and Existing Site Plan				
SCALE 1.100 @ A3	DATE OF ORIGIN 04.07.21	PROJECT NO. 150	DRAWING NO. AP001	REVISION B