





Proposed Site Plan (1:500 @ A3)

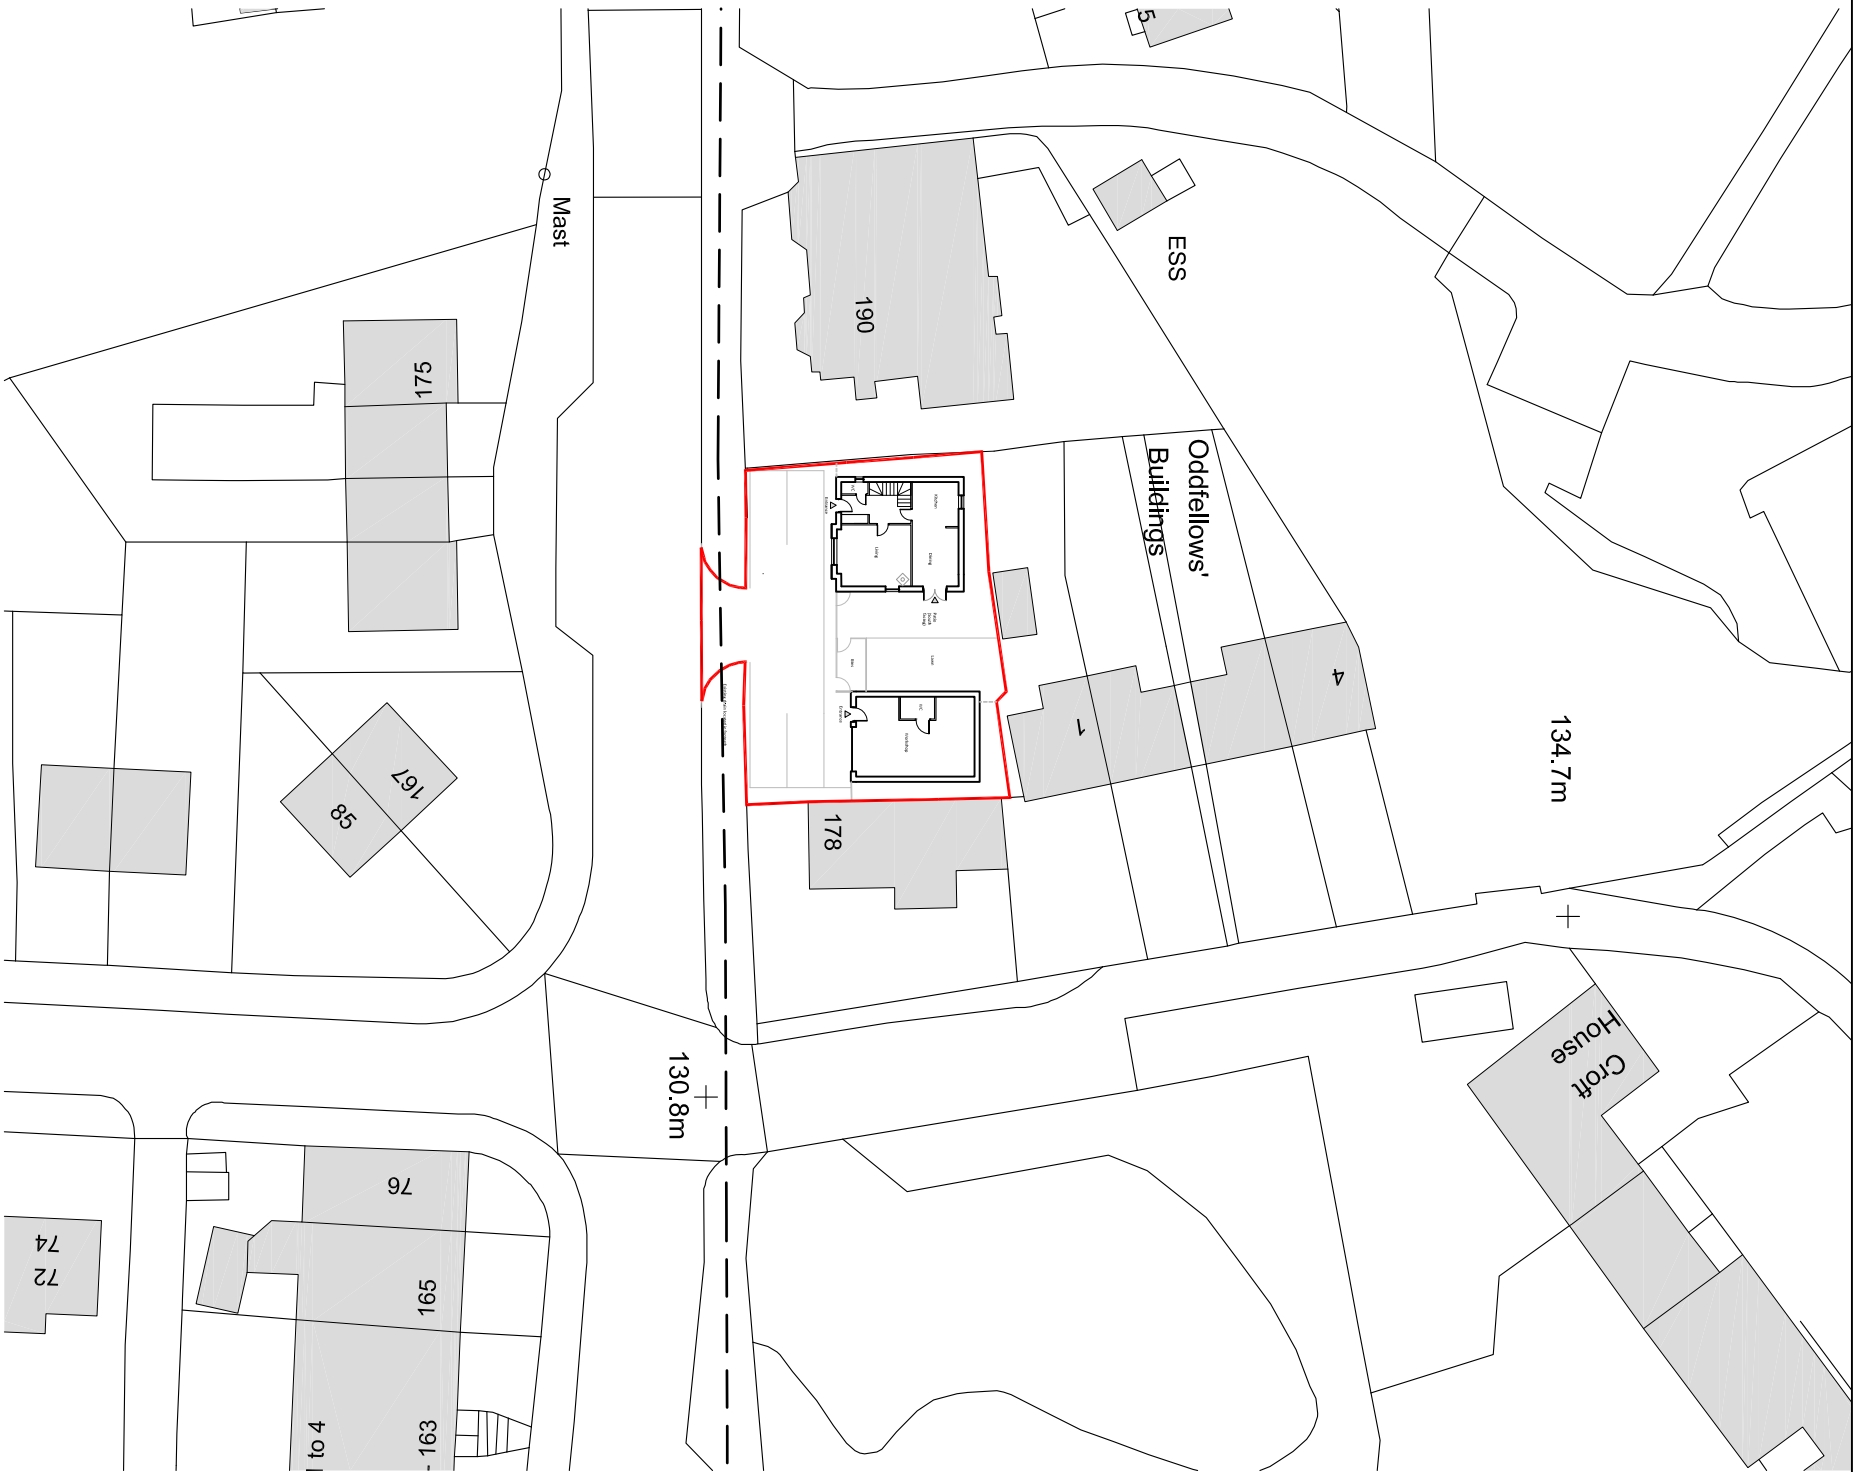

1:500 @ A3

 

|                               |                |             |             |          |
|-------------------------------|----------------|-------------|-------------|----------|
| PROJECT                       |                |             |             |          |
| Mr J Tully                    |                |             |             |          |
| 188 Deighton Rd, Huddersfield |                |             |             |          |
| DRAWING TITLE                 |                |             |             |          |
| Proposed Site Plan            |                |             |             |          |
| SCALE                         | DATE OF DESIGN | PROJECT No. | DRAWING No. | REVISION |
| 1:500 @ A3                    | 04.07.21       | 150         | AP005       | H        |