

This drawing is ONLY intended to be used for the purpose stated and forms part of a series that is to be read in conjunction with details and specifications and where necessary other consultants information.

Deviating from these drawings without consultation and/or agreement with the employer is unacceptable. This drawing is indicative and exact dimensions should be checked and confirmed on site by the nominated contractor or competent persons prior to commencement of building works, ordering of materials or setting out. Any discrepancies should be reported in advance and in writing to SDA Architecture Ltd. Where in doubt ask, and do not proceed with the works in the event of a drawing discrepancy.

Do not scale from this drawing unless trained to use a scale ruler - only work from written and checked dimensions.

For all structural aspects please refer to Structural Engineers project information and cross reference all drawings, details and calculations with the architectural drawing prior to commencement of building works.

This drawing is the property of SDA Architecture Ltd and copyright reserved by them. This drawing is not to be used, copied or disclosed by or to any unauthorised persons without prior written authorisation consent from SDA Architecture Ltd.

SDA Architecture Ltd is a trading name of Style Design and Architecture Ltd and holds no responsibility or liability for any works carried out on site.

Status:

Planning

Project Information:

Client: Mr Chris and Mrs Tina Walker

Project Title: Corn Mill Barn Plot 2

Project Address: Shelley, Huddersfield, HD8 8JJ

Project Stage: RIBA Stage 3 - Spatial Coordination

Date of Drawing: 21/04/2022

Drawing Information:

Original Author: MF
Checked by: SH
Drawing Sheet Size: A1 (594 x 841)
Drawing Scale: 1:100
Site Area Hectare:
Extension Area CIL (m2):
Drawing Title:

Ground Floor as 'Proposed'


Project Number:	Drawing Number:	Revision:
371	3-11-PP	A

Drawing Registry


Rev.	Date	Description	Author	Checker
A	26/07/2022	DEP Landscaping incorporated into plan as well as Wilcher ecology recommendations.	SH	

Boundary Plan as 'Proposed'

Scale 1:500


 


SCALE BAR 1:500

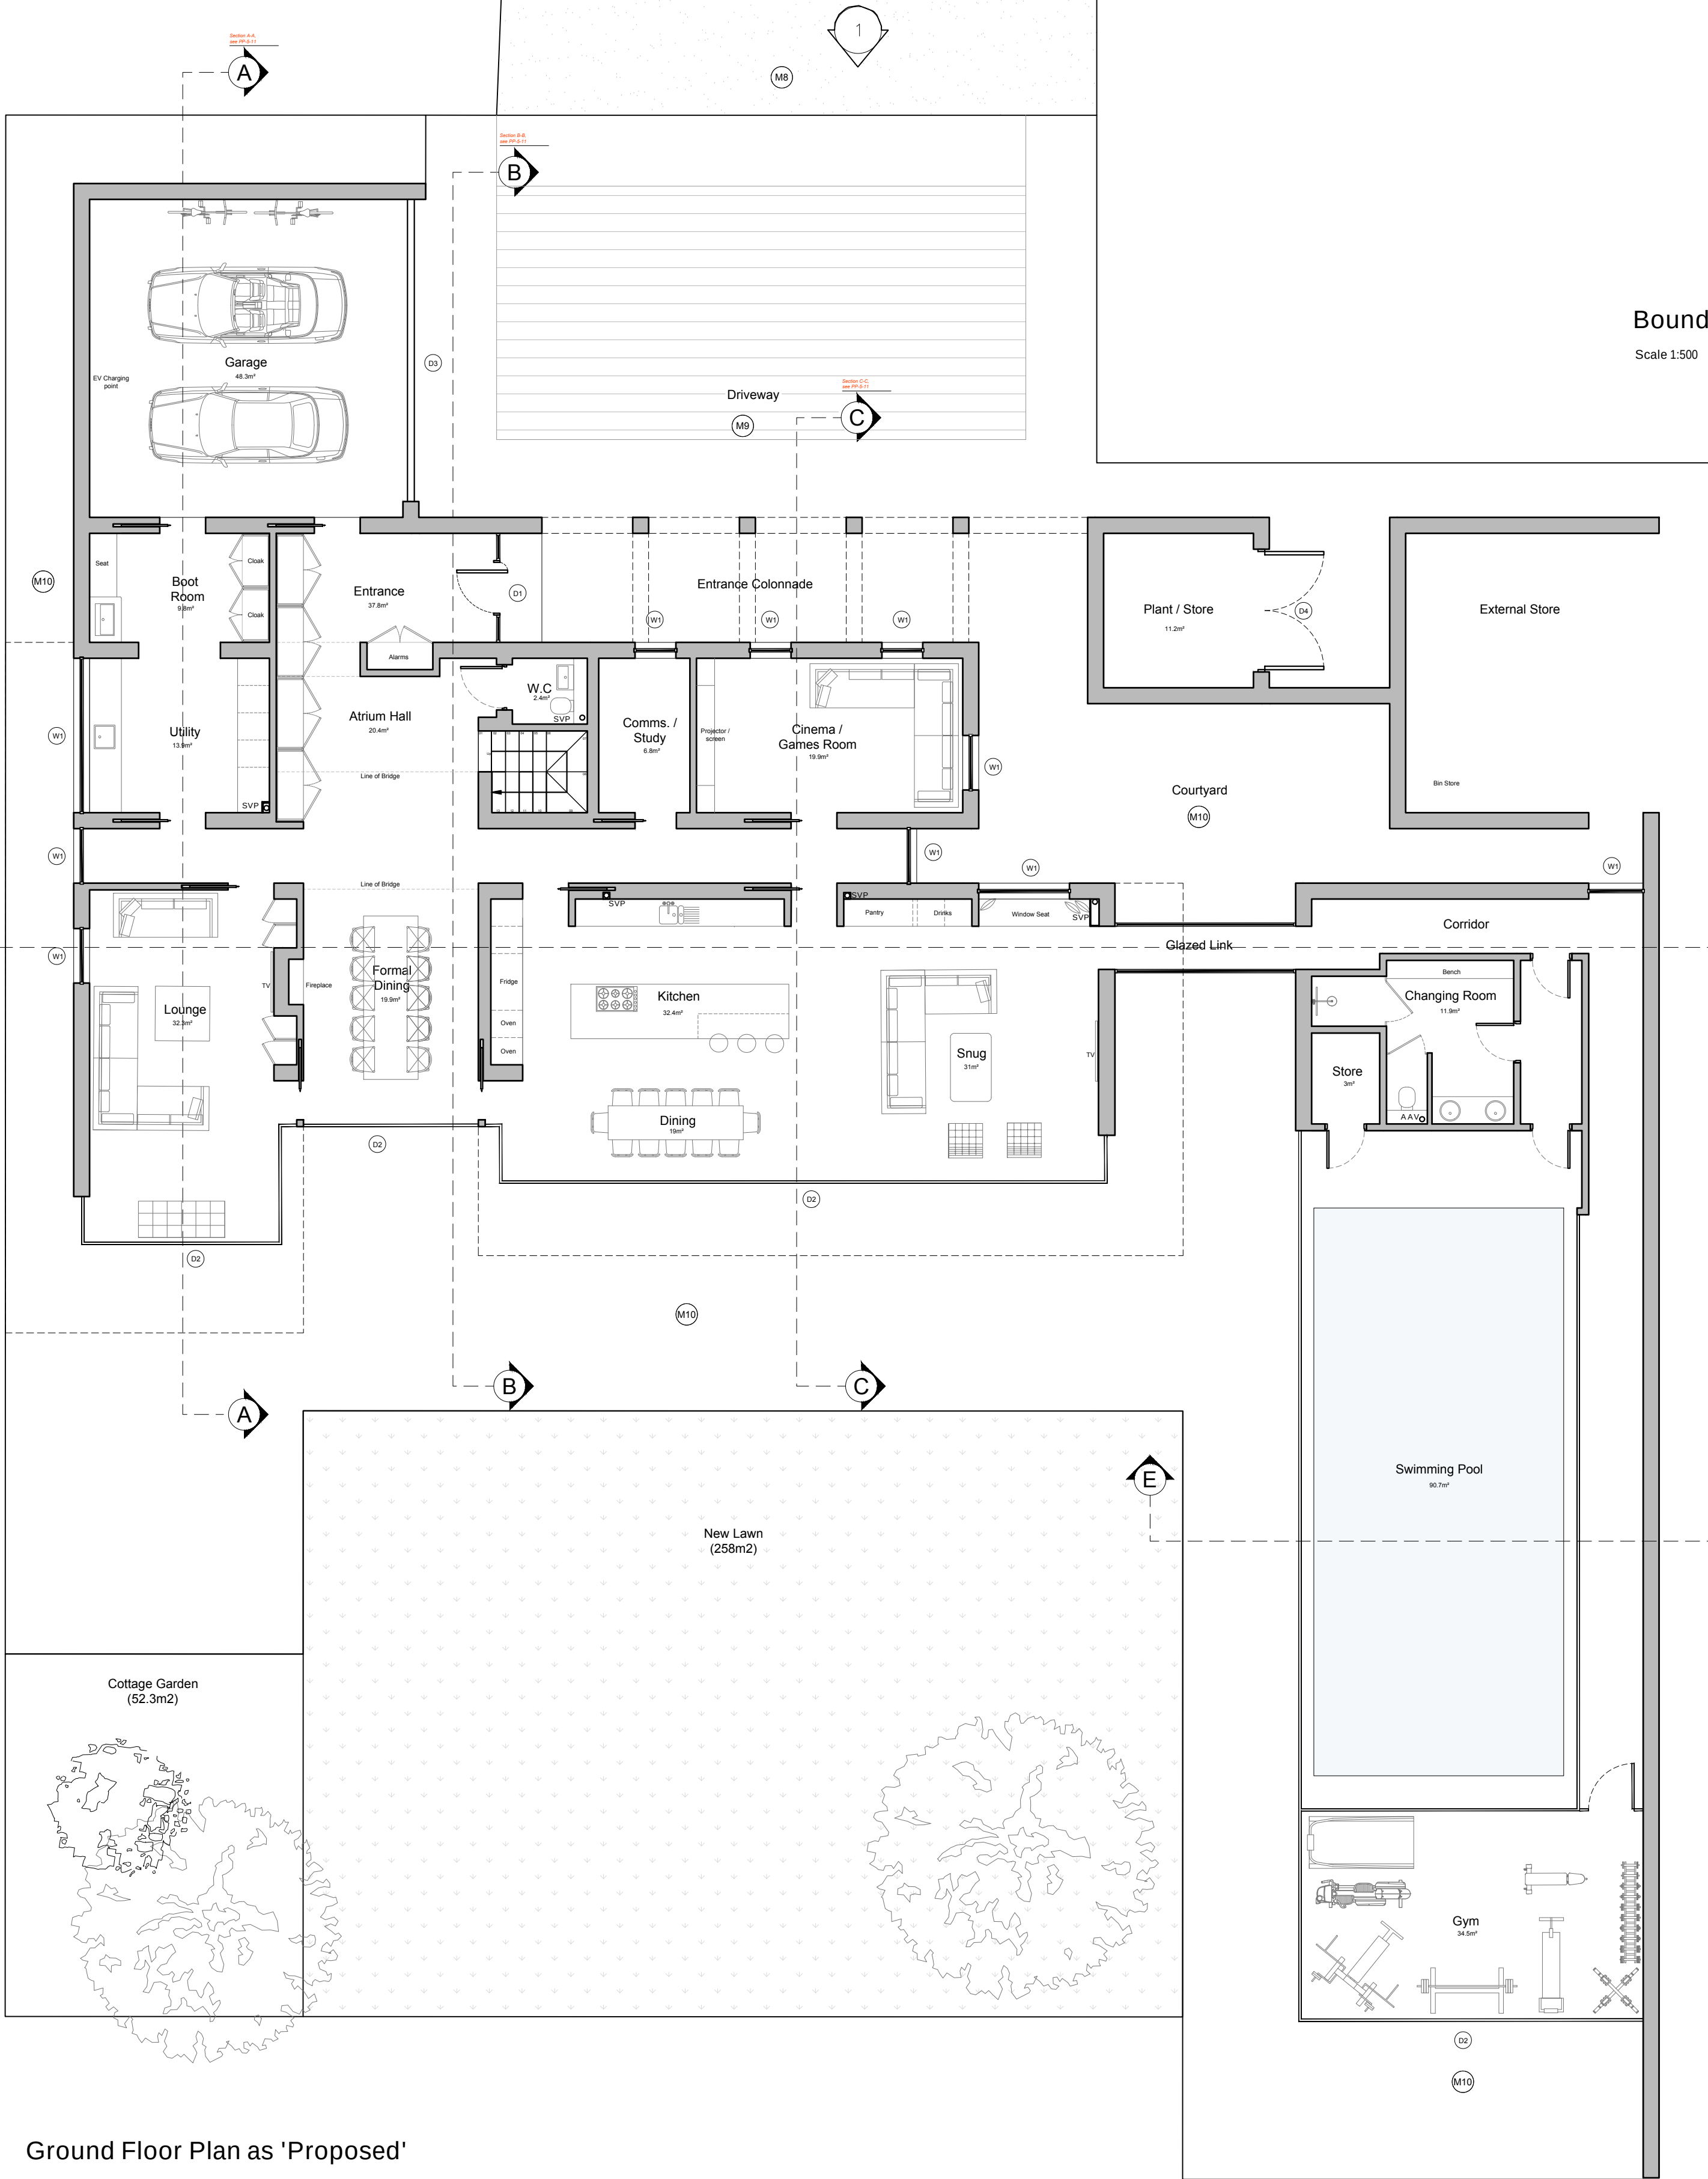


Ground Floor Plan as 'Proposed'

Scale 1:100

 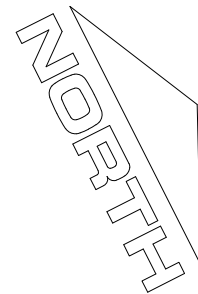

SCALE BAR 1:100

- Material Legend
- (M1) Buff Semi-dry stone walling
 - (M2) Board marked concrete banding
 - (M3) Wild flower - Green Roofing
 - (M4) Frameless glass balustrade
 - (M5) Single Ply / Bitumen membrane
 - (M6) 1FE Schwegler Stone Bat Access Panel
 - (M7) 17B Schwegler Swift Nest Box
 - (M8) Gravel driveway Blue / Grey
 - (M9) Tumbled, natural stone setts
 - (M10) Permeable, natural stone paving
- Door Legend
- (D1) Solid Entrance Security Door
 - (D2) Slimline aluminium framed, double glazed sliding doors (Matt Finish RAL 9005)
 - (D3) Stained vertical timber up and over garage door
 - (D4) Stained vertical timber double hinged doors, ledged and braced.
- Window Legend
- (W1) Slimline aluminium framed, double glazed sliding Windows (Matt Finish RAL 9005)
 - (W2) Structural glazed link

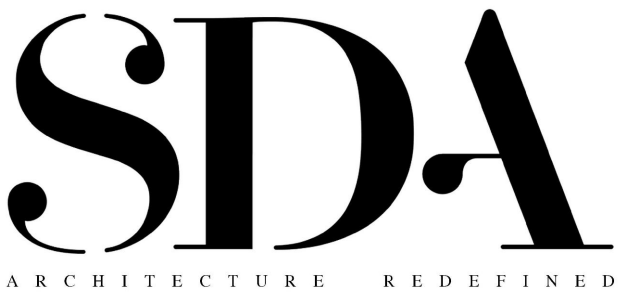

Head Office: Ashley House, 29 Queens Road, Chorley, Lancashire, PR7 2JU
Tel: 01257 481 132 Web: www.sdarchitect.co.uk Email: contact@sdarchitect.co.uk
Company Registration: 502287 V.A. Registration: 10 969 53
Copyright © 2023 Style Design & Architecture Ltd. All Rights Reserved