


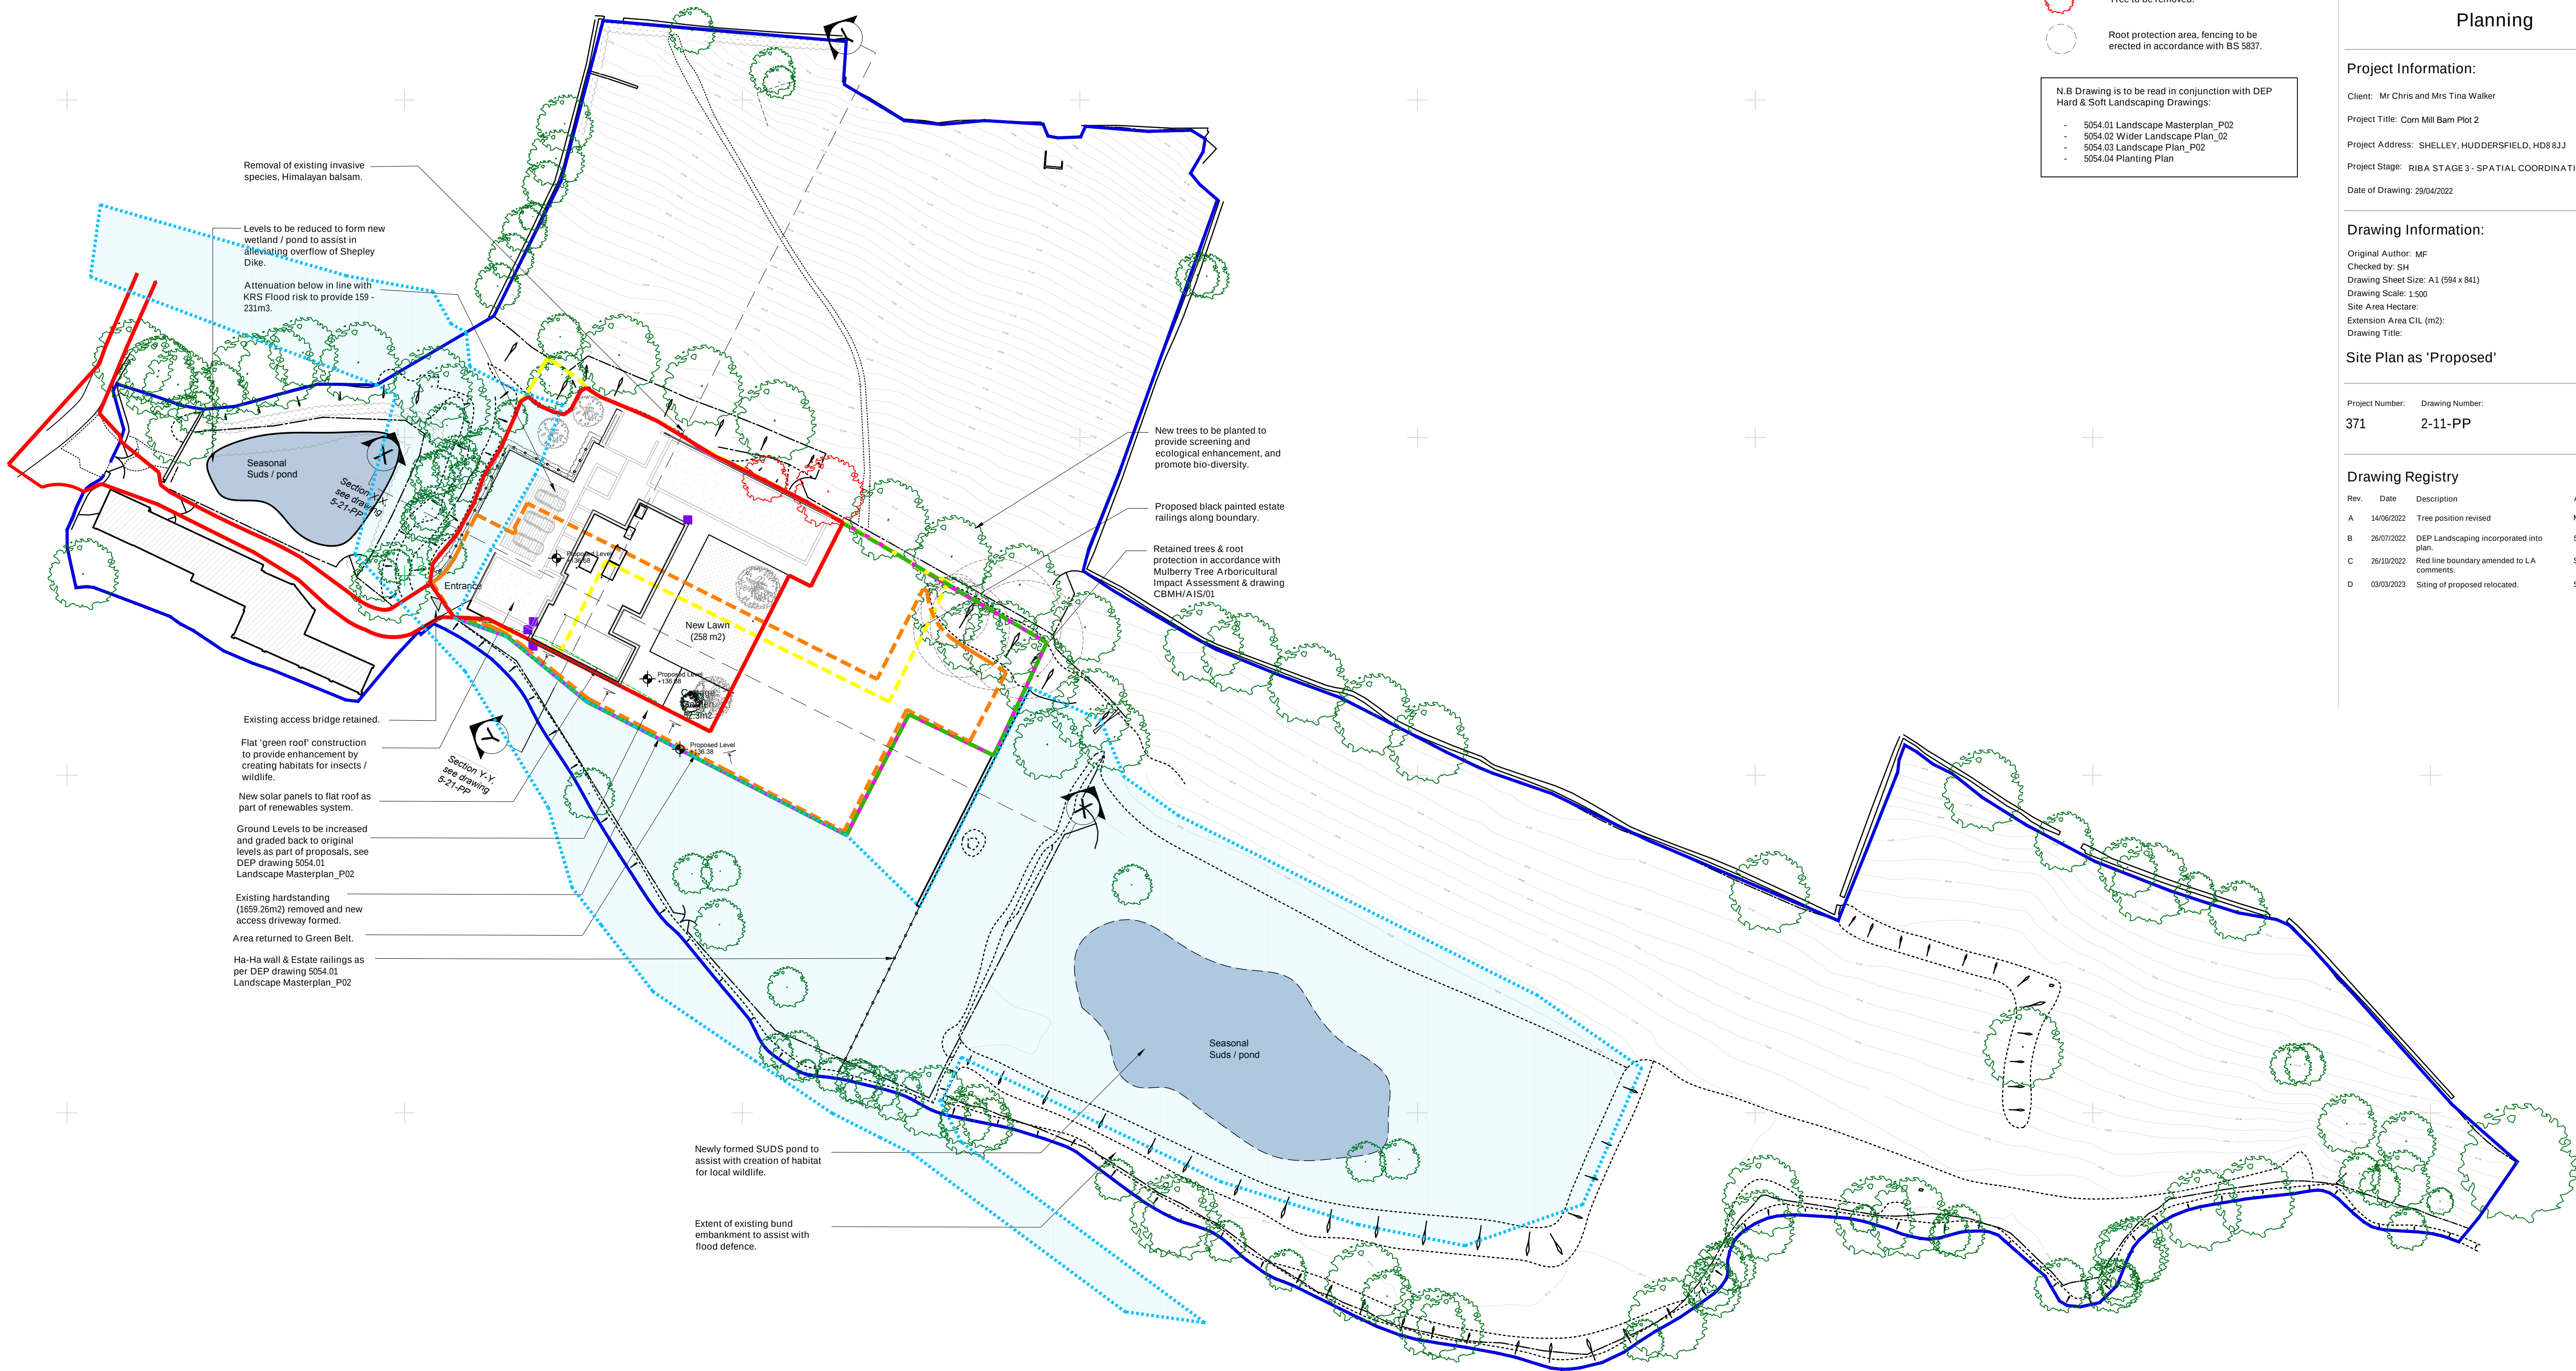

Legend

- Site ownership boundary.
- Application Site (Area 1797.4m²)
- Previously approved application boundary Ref: 2019/62/93372/E (Area 1797.5m²)
- 1:100 Year (+30%) Flood Outline as Per KRS Environmental Flood Risk Assessment. (Note: +136.38)
- Location of Bat & Bird Boxes in line Whitcher EclA document.
- Tree to be removed.
- Root protection area, fencing to be erected in accordance with BS 5837.

N.B Drawing is to be read in conjunction with DEP Hard & Soft Landscaping Drawings:

- 5054.01 Landscape Masterplan_P02
- 5054.02 Wider Landscape Plan_02
- 5054.03 Landscape Plan_P02
- 5054.04 Planting Plan

This drawing is ONLY intended to be used for the purpose stated and forms part of a series that is to be read in conjunction with details and specifications and where necessary other consultants information.

Deviating from these drawings without consultation and/or agreement with the employer is unacceptable. This drawing is indicative and exact dimensions should be checked and confirmed on site by the nominated contractor or competent person's prior to commencement of building works, ordering of materials or setting out. Any discrepancies should be reported in advance and in writing to SDA Architecture Ltd. Where in doubt ask, and do not proceed with the works in the event of a drawing discrepancy.

Do not scale from this drawing unless trained to use a scale ruler - only work from written and checked dimensions.

For all structural aspects please refer to Structural Engineers project information and cross reference all drawings, details and calculations with the architectural drawing prior to commencement of building works.

This drawing is the property of SDA Architecture Ltd and copyright reserved by them. This drawing is not to be used, copied or disclosed by or to any unauthorised persons without prior written authorisation consent from SDA Architecture Ltd.

SDA Architecture Ltd is a trading name of Style Design and Architecture Ltd and holds no responsibility or liability for any works carried out on site.

Status:

Planning

Project Information:

Client: Mr Chris and Mrs Tina Walker

Project Title: Corn Mill Barn Plot 2

Project Address: SHELLEY, HUDDERSFIELD, HD8 8JJ

Project Stage: RIBA STAGE 3 - SPATIAL COORDINATION

Date of Drawing: 29/04/2022

Drawing Information:

Original Author: MF

Checked by: SH

Drawing Sheet Size: A1 (594 x 841)

Drawing Scale: 1:500

Site Area Hectare:

Extension Area CIL (m²):

Drawing Title:

Site Plan as 'Proposed'

Project Number:	Drawing Number:	Revision:
371	2-11-PP	D


Drawing Registry

Rev.	Date	Description	Author	Checked
A	14/06/2022	Tree position revised	MF	SH
B	26/07/2022	DEP Landscaping incorporated into plan.	SH	SH
C	26/10/2022	Red line boundary amended to L.A comments.	SH	SH
D	03/03/2023	Siting of proposed relocated.	SH	SH

Site Plan as 'Proposed'

Scale 1:500

NORTH

 

SCALE BAR 1:500

SDA
ARCHITECTURE REDEFINED

Head Office: Astley House, 29 Queens Road, Chorley, Lancashire, PR7 1LJ
Tel: 0207 442 1122 Web: www.southside.co.uk Email: contact@southside.co.uk
Company Registration: 030380 VAT Registration: 281969153
Copyright © 2023 Style Design & Architecture Ltd - All Rights Reserved