


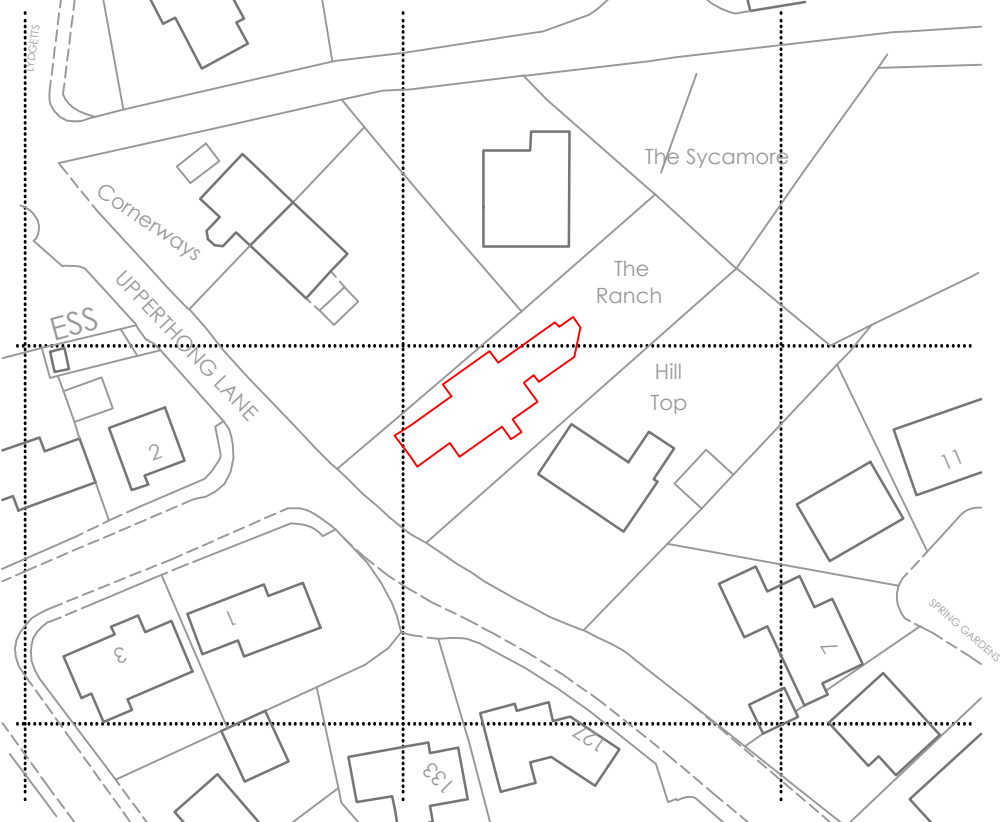

Location Plan Scale 1:1000




Ordnance Survey (c) Crown Copyright 2022. All rights reserved. Licence number 100022432

Site Survey Control & Datum Information

Grid Orientation:
Survey related to Ordnance Survey "OSGB15" at control point H01
and the survey data was processed on a plane grid. (No Scale Factor)
Level Datum:
OS Orthometric Hts

Control & Datum Information

Co-ordinates and levels are based upon OSGB 1936 National Grid (OSGB36) and Ordnance Survey Datum Newlyn (ODN).
They are derived using real-time on site GPS survey, that utilises the National Grid Transformation OSTN15GB and the National Geoid Model OSGM15GB.
The data obtained for use in this drawing involved the use of real-time GPS survey and total station survey.
Contours are shown at 0.5m intervals.

 

Survey Control Co-ordinates				
Reference	East	North	Elevation	Description
GPS01	413008.524	408363.862	267.84	Survey Station
GPS02	412995.773	408378.983	269.13	Survey Station
GPS03	412977.918	408388.242	270.81	Survey Station
GPS04	413026.783	408408.322	267.75	Survey Station
GPS05	413034.381	408409.907	267.14	Survey Station
H01	413008.537	408363.857	267.81	Survey Station
H02	412995.771	408379.015	269.17	Survey Station
H03	412977.903	408388.251	270.84	Survey Station
H04	413007.891	408381.857	269.33	Survey Station
H04A	413011.799	408385.196	268.87	Survey Station
H05	413019.837	408391.665	268.55	Survey Station

Rev	Description			By	Date
Surv.	Drawn	Date	Chkd	Date	
NH	NH	23.03.22			

This drawing may not be reproduced, made use of or issued to a third party without permission of:

Hinchliffe Architecture & Design Ltd

Hinchliffe Architecture & Design Ltd
24 Carr View Road, Hepworth, Holmfirth, HD9 1HX

Holden
Surveys Ltd
Topographical Building & Site Surveys - CAD Services

T: 0773 4936469 E: holdensurveys@msn.com

Title. Site Plan

Site. 142 Upperthorpe Lane
Holmfirth
HD9 3UZ

COMPUTER GENERATED DRAWING - DO NOT ALTER

Dwg No. HADL_10_Upperthorpe Lane

Sheet No. 1

SCALE	1/100	REV.	
-------	-------	------	--