
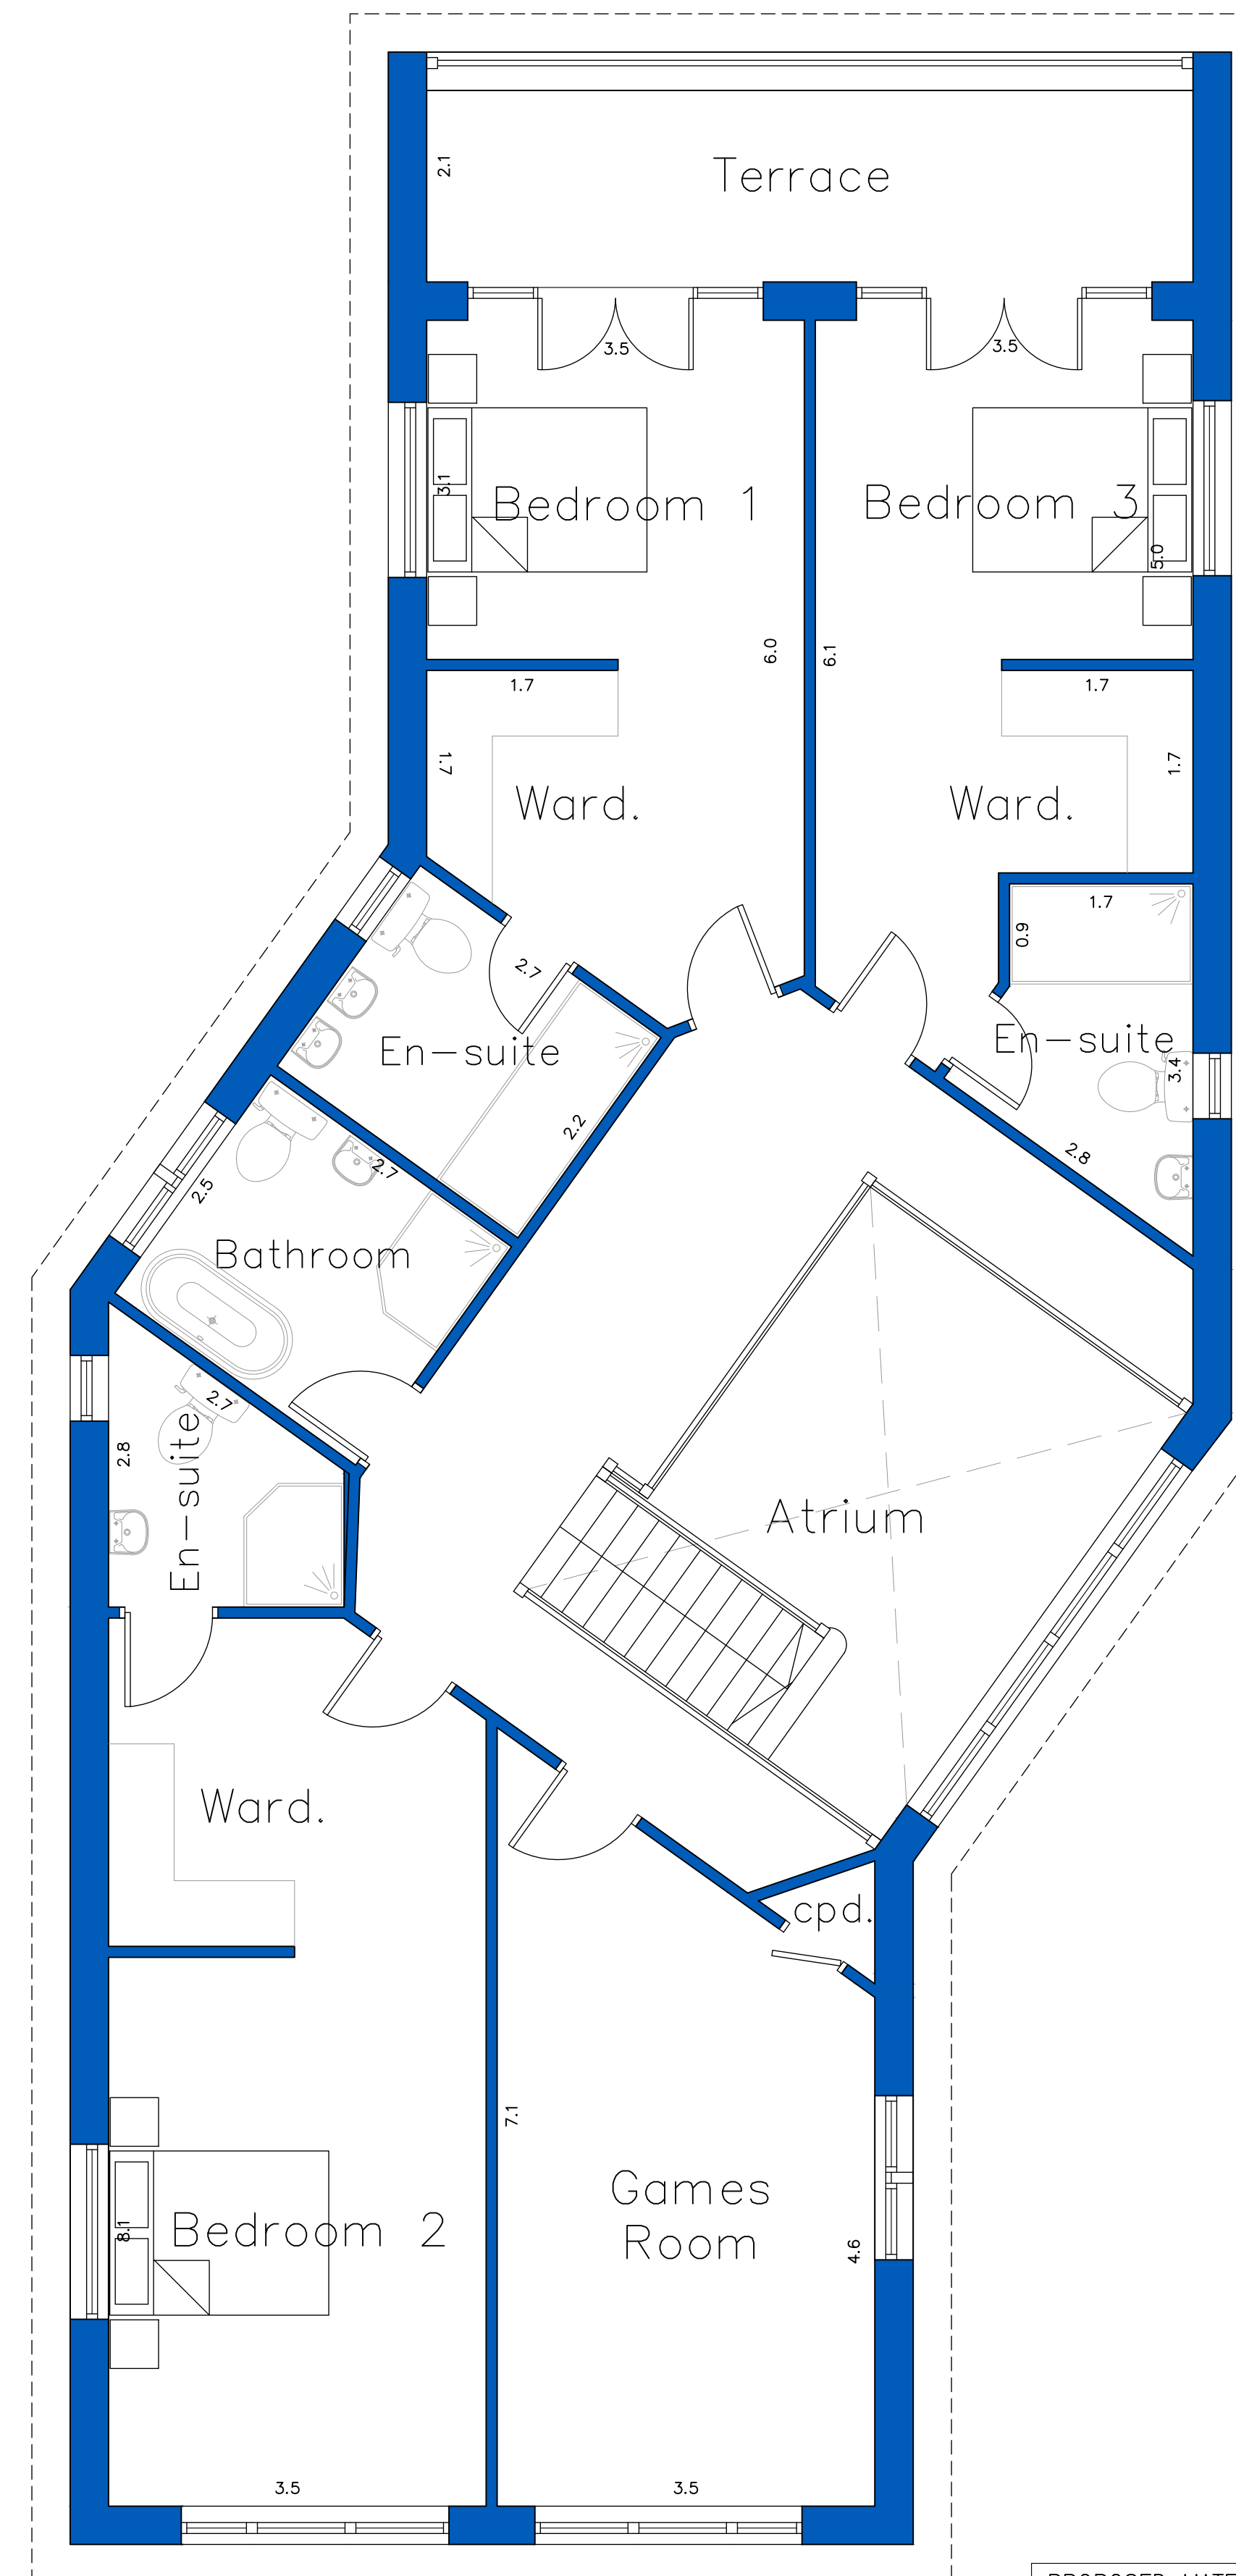


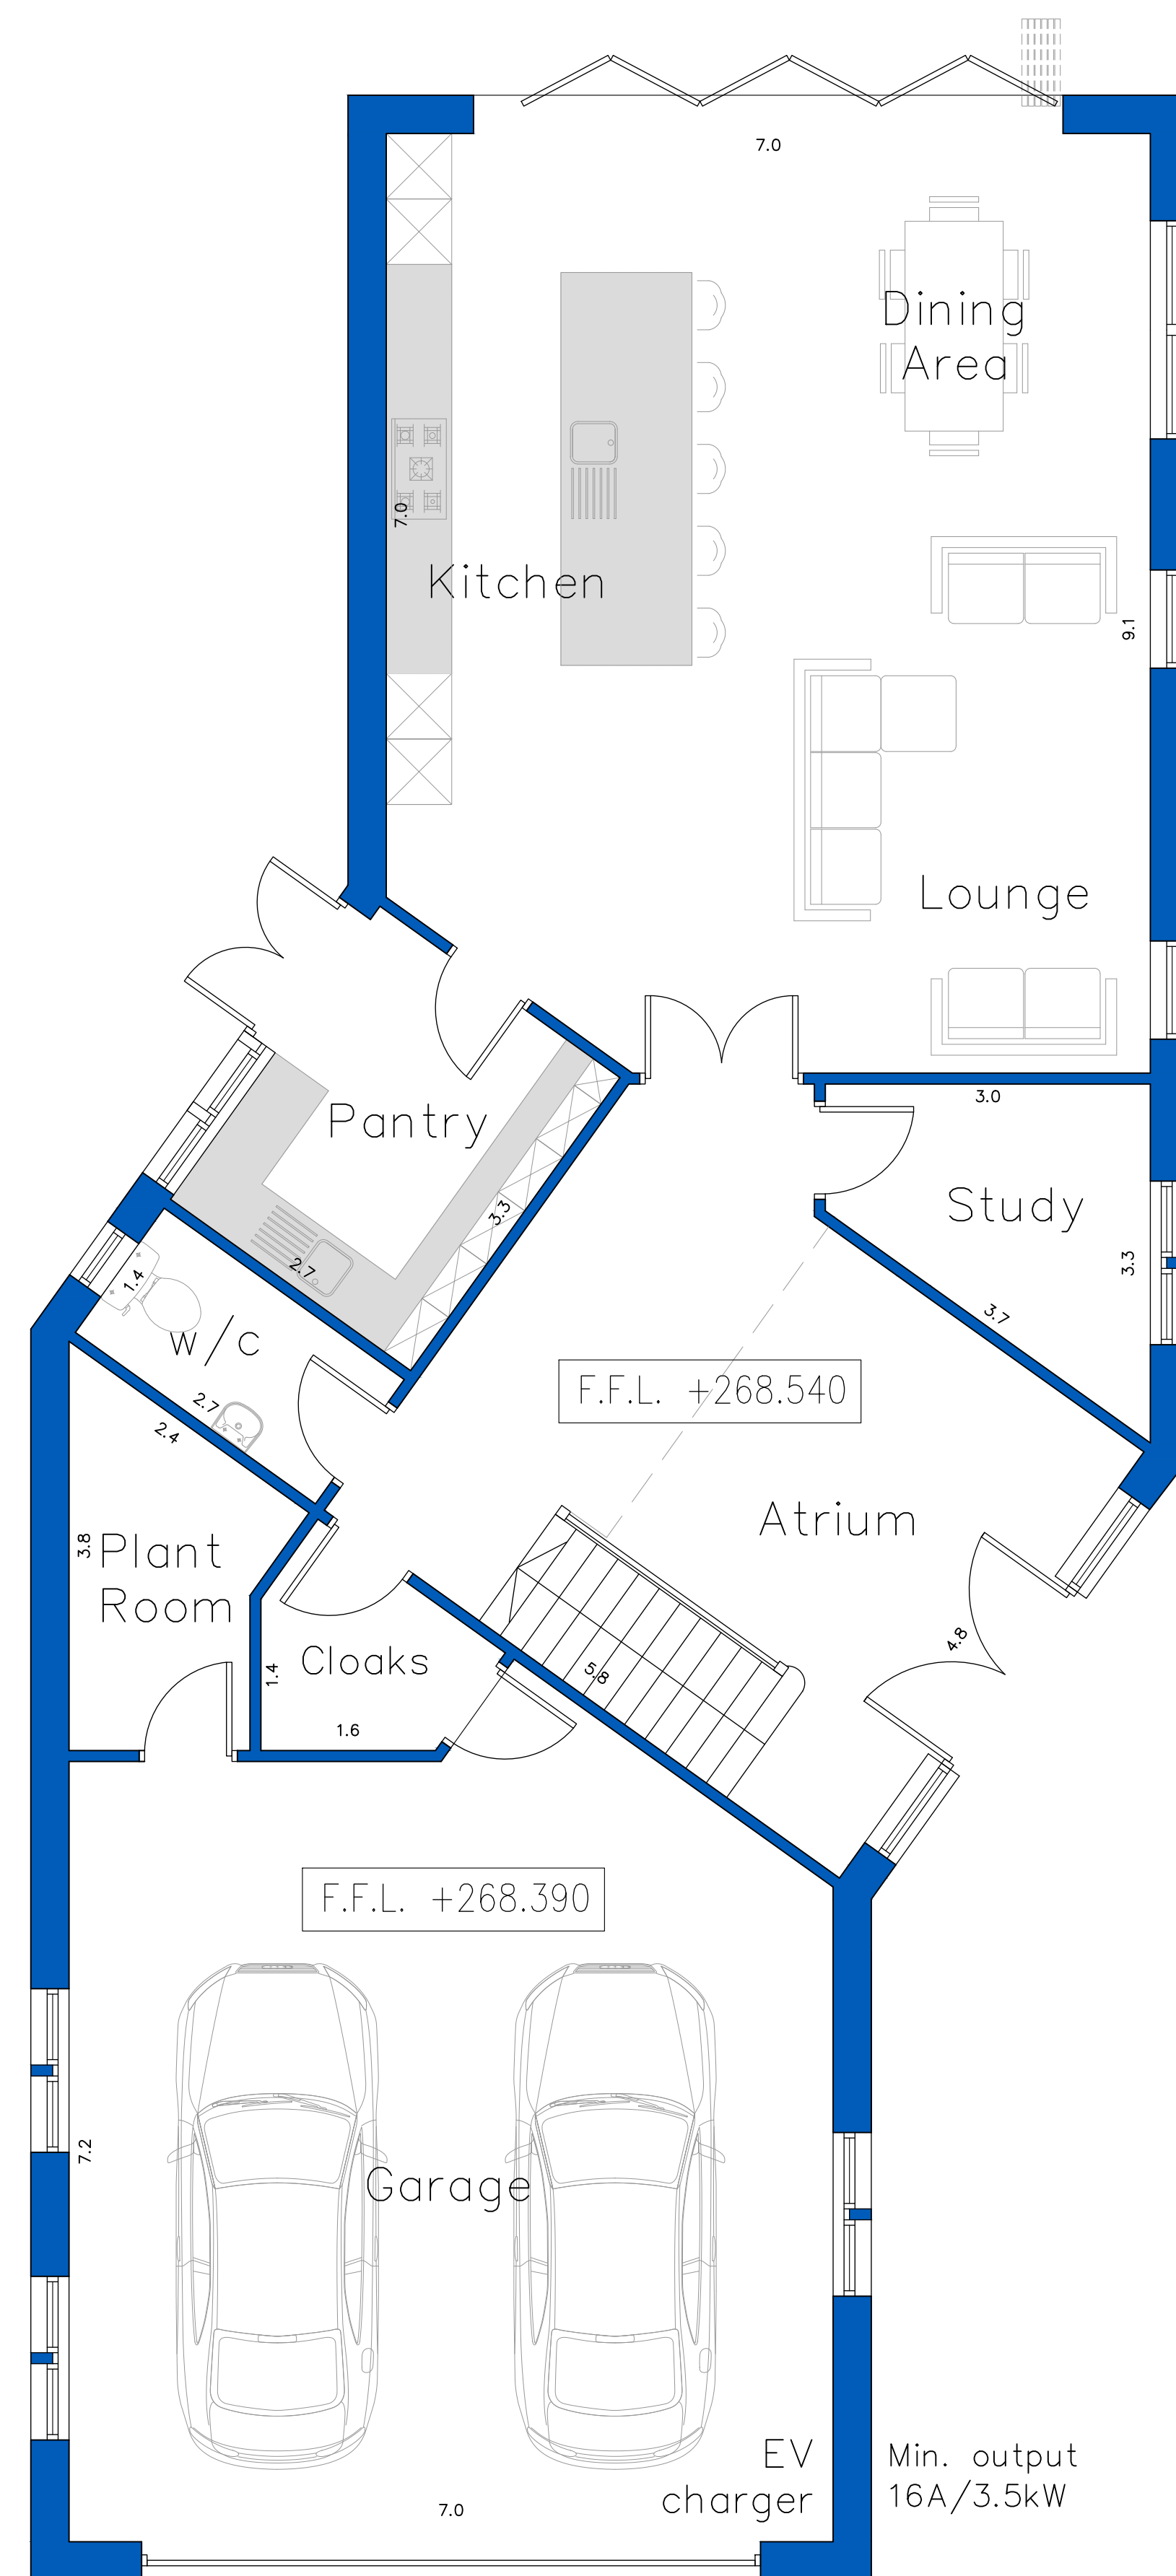

PROPOSED MATERIALS

- MASONRY
 - NATURAL COURSED STONE
 - ASHLAR BANDING COURSE
 - THROUGH COLOURED RENDER
- ROOF TILES
 - GRAPHITE SLATE
- DOORS
 - GREY PVCu/ALUMINIUM
- WINDOWS
 - GREY PVCu
- RAINWATER GOODS
 - GREY PVCu

NOTES

1. No dimensions to be scaled.
IF IN DOUBT ASK.

2. All dimensions must be checked and verified on site by the Contractor prior to the commencement of works and Hinchliffe Architecture & Design Ltd. to be notified of any discrepancies.

3. The copyright of these drawings remains the property of Hinchliffe Architecture & Design Ltd. They must not be reproduced in any way without prior written consent from the originator (Hinchliffe Architecture & Design Ltd.)

E	01/11/22	F.F.L. ADDED.
D	10/08/22	DRAWING REVISED FOLLOWING RECEIPT OF CLIENT COMMENTS RECEIVED 31.07.2022.
C	26/07/22	DRAWING REVISED FOLLOWING RECEIPT OF CLIENT COMMENTS RECEIVED 17.07.2022.
B	21/06/22	DRAWING REVISED FOLLOWING RECEIPT OF CLIENT COMMENTS RECEIVED 09.06.2022.
A	26/05/22	DRAWING REVISED FOLLOWING RECEIPT OF CLIENT COMMENTS RECEIVED 24.05.2022.
Rev.	Date	Description

Status PLANNING



Client
MR & MRS R. HUBBOLD

Project
142 UPPERTHONG LANE
UPPERTHONG
HOLMFIRTH
HD9 3UZ

Drawing Title

PROPOSED FLOOR PLANS

Scale (at A1)	Date
AS SHOWN	28.04.2022
Drwg. no.	Rev.
109-22-PL02	E