




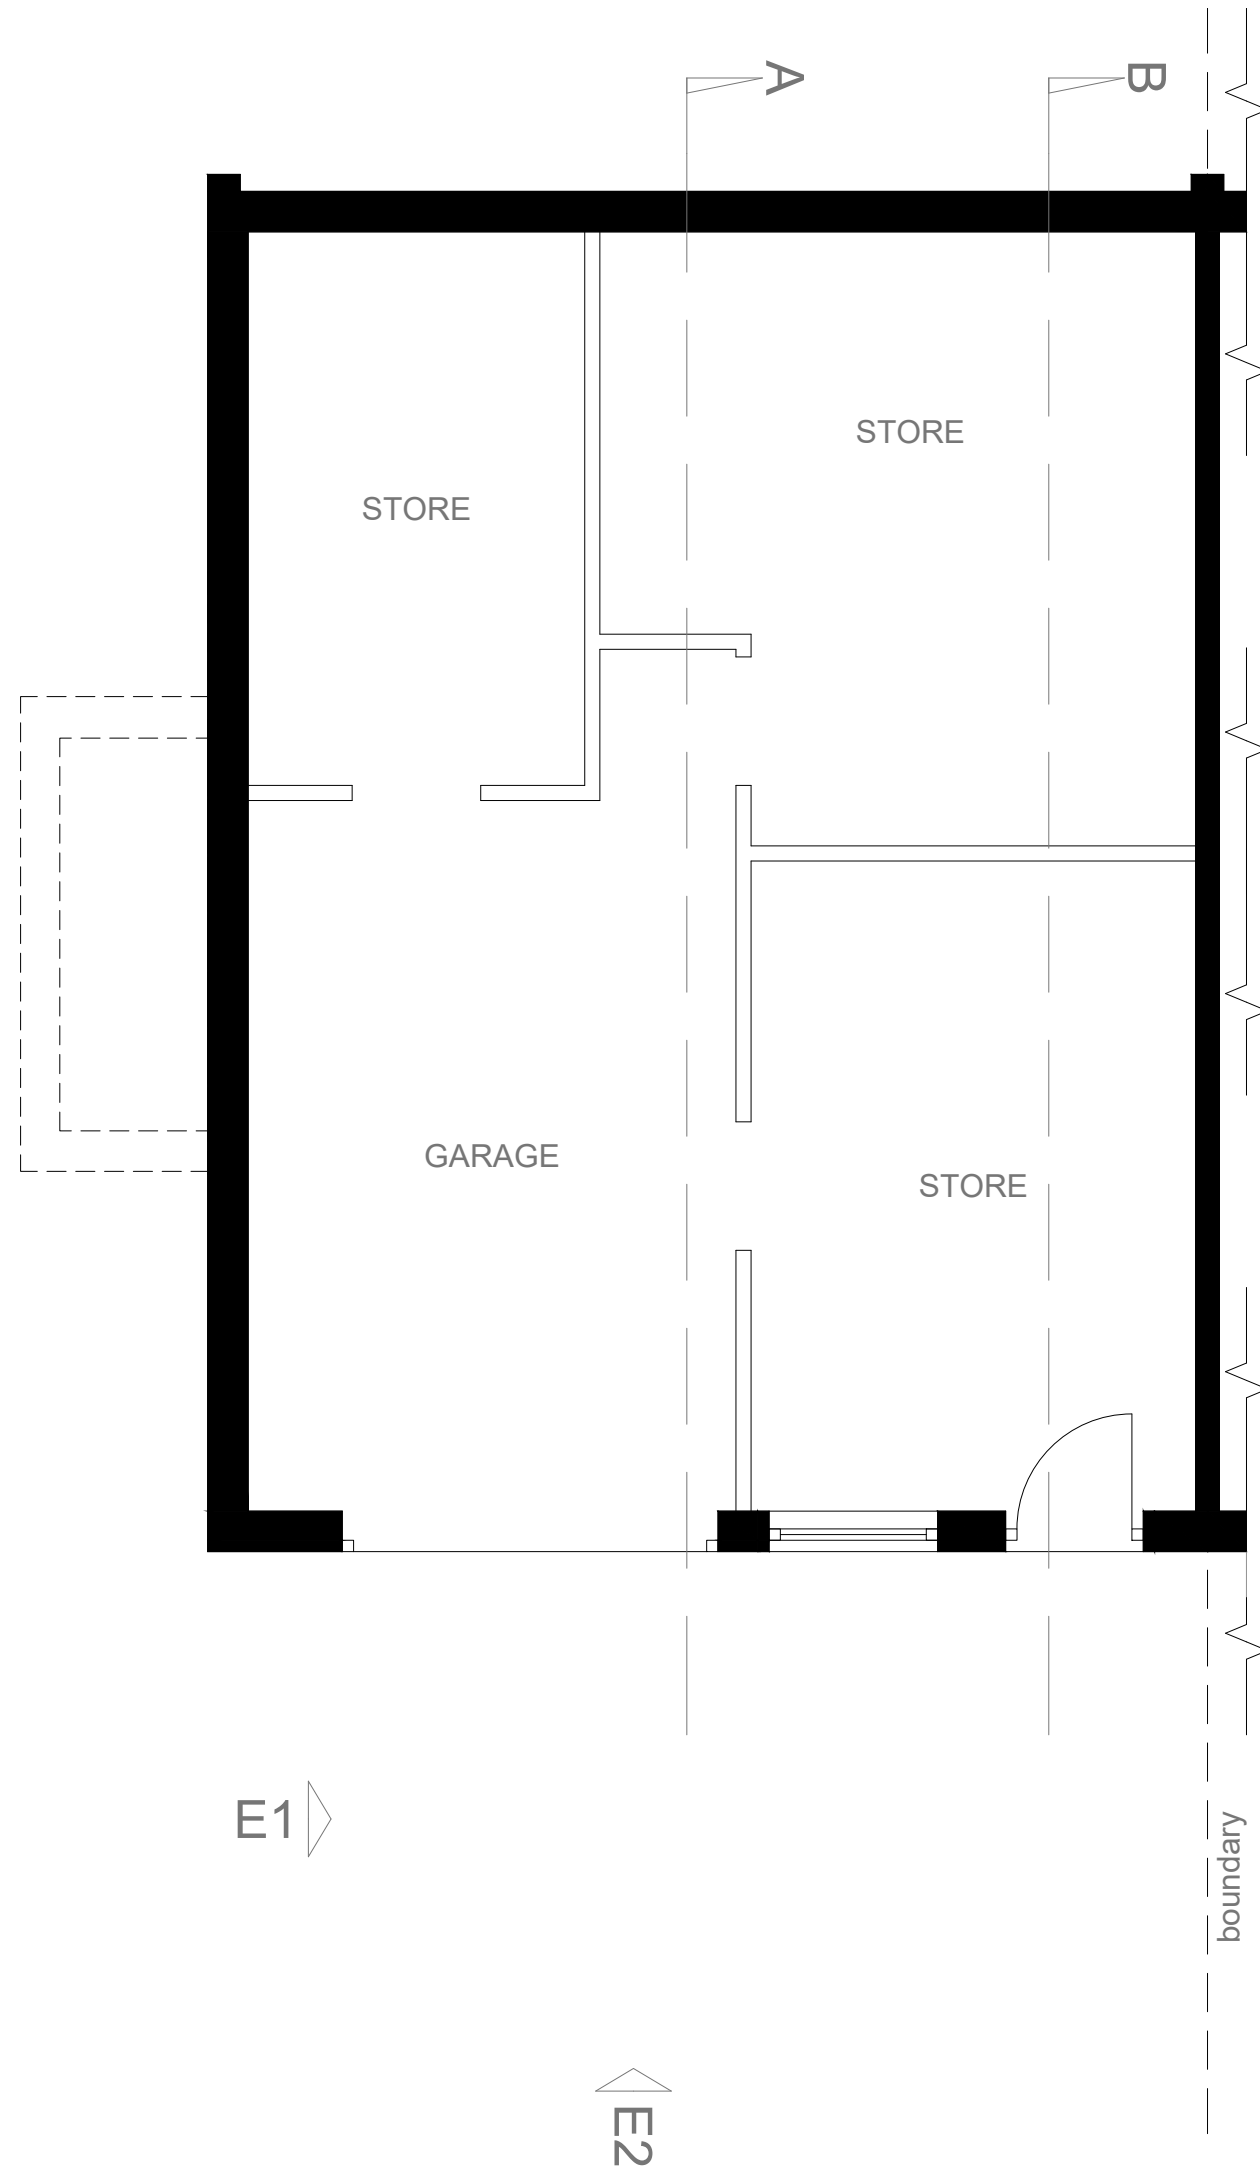


-1 LOWER GROUND FLOOR PLAN AS EXG
1:50

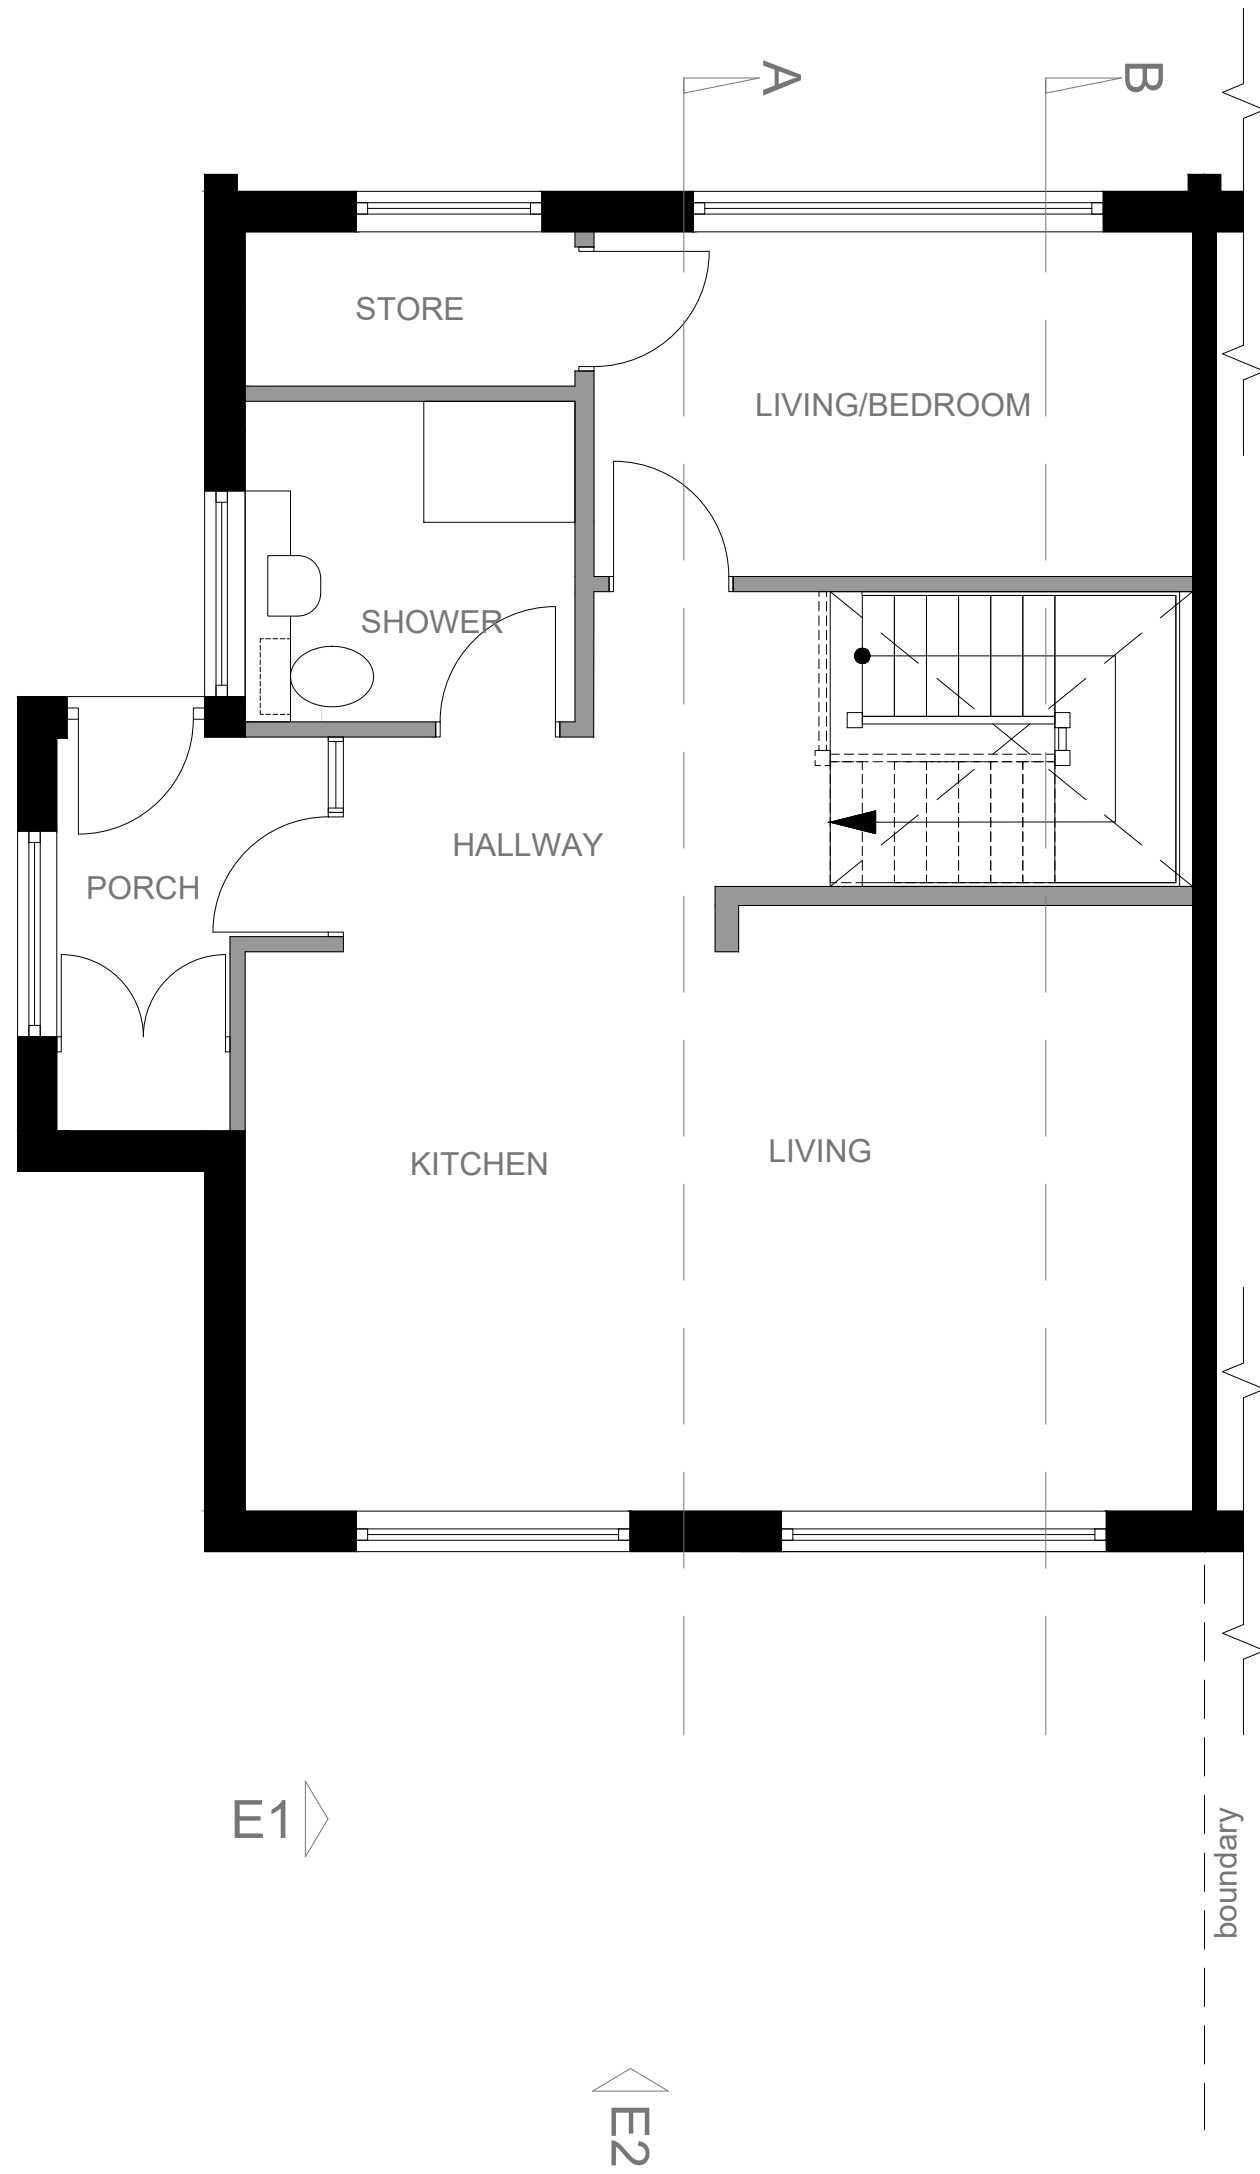

0 GROUND FLOOR PLAN AS EXISTING
1:50

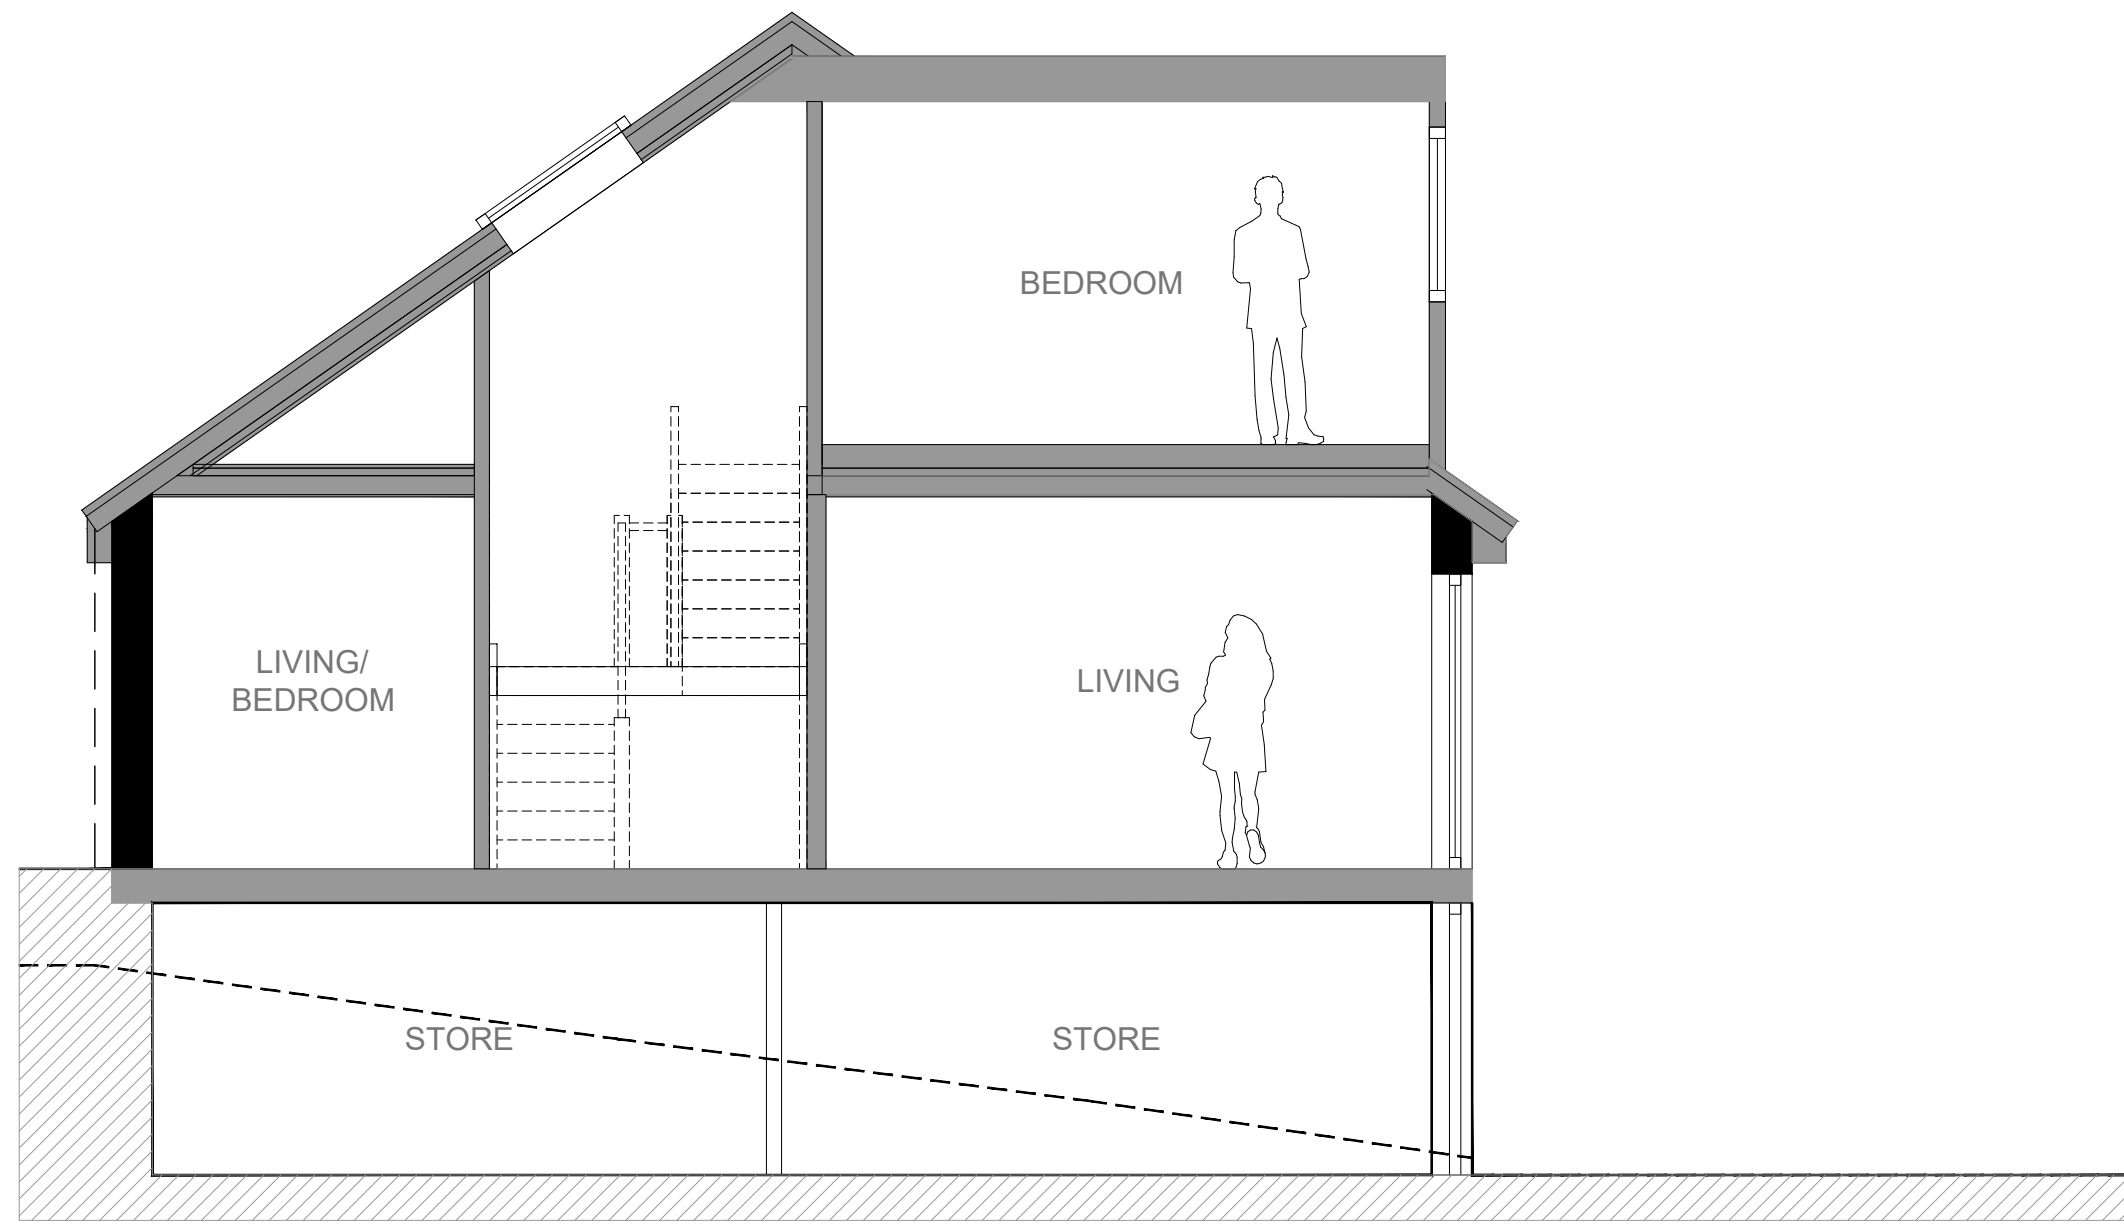

B SECTION B AS EXISTING
1:50

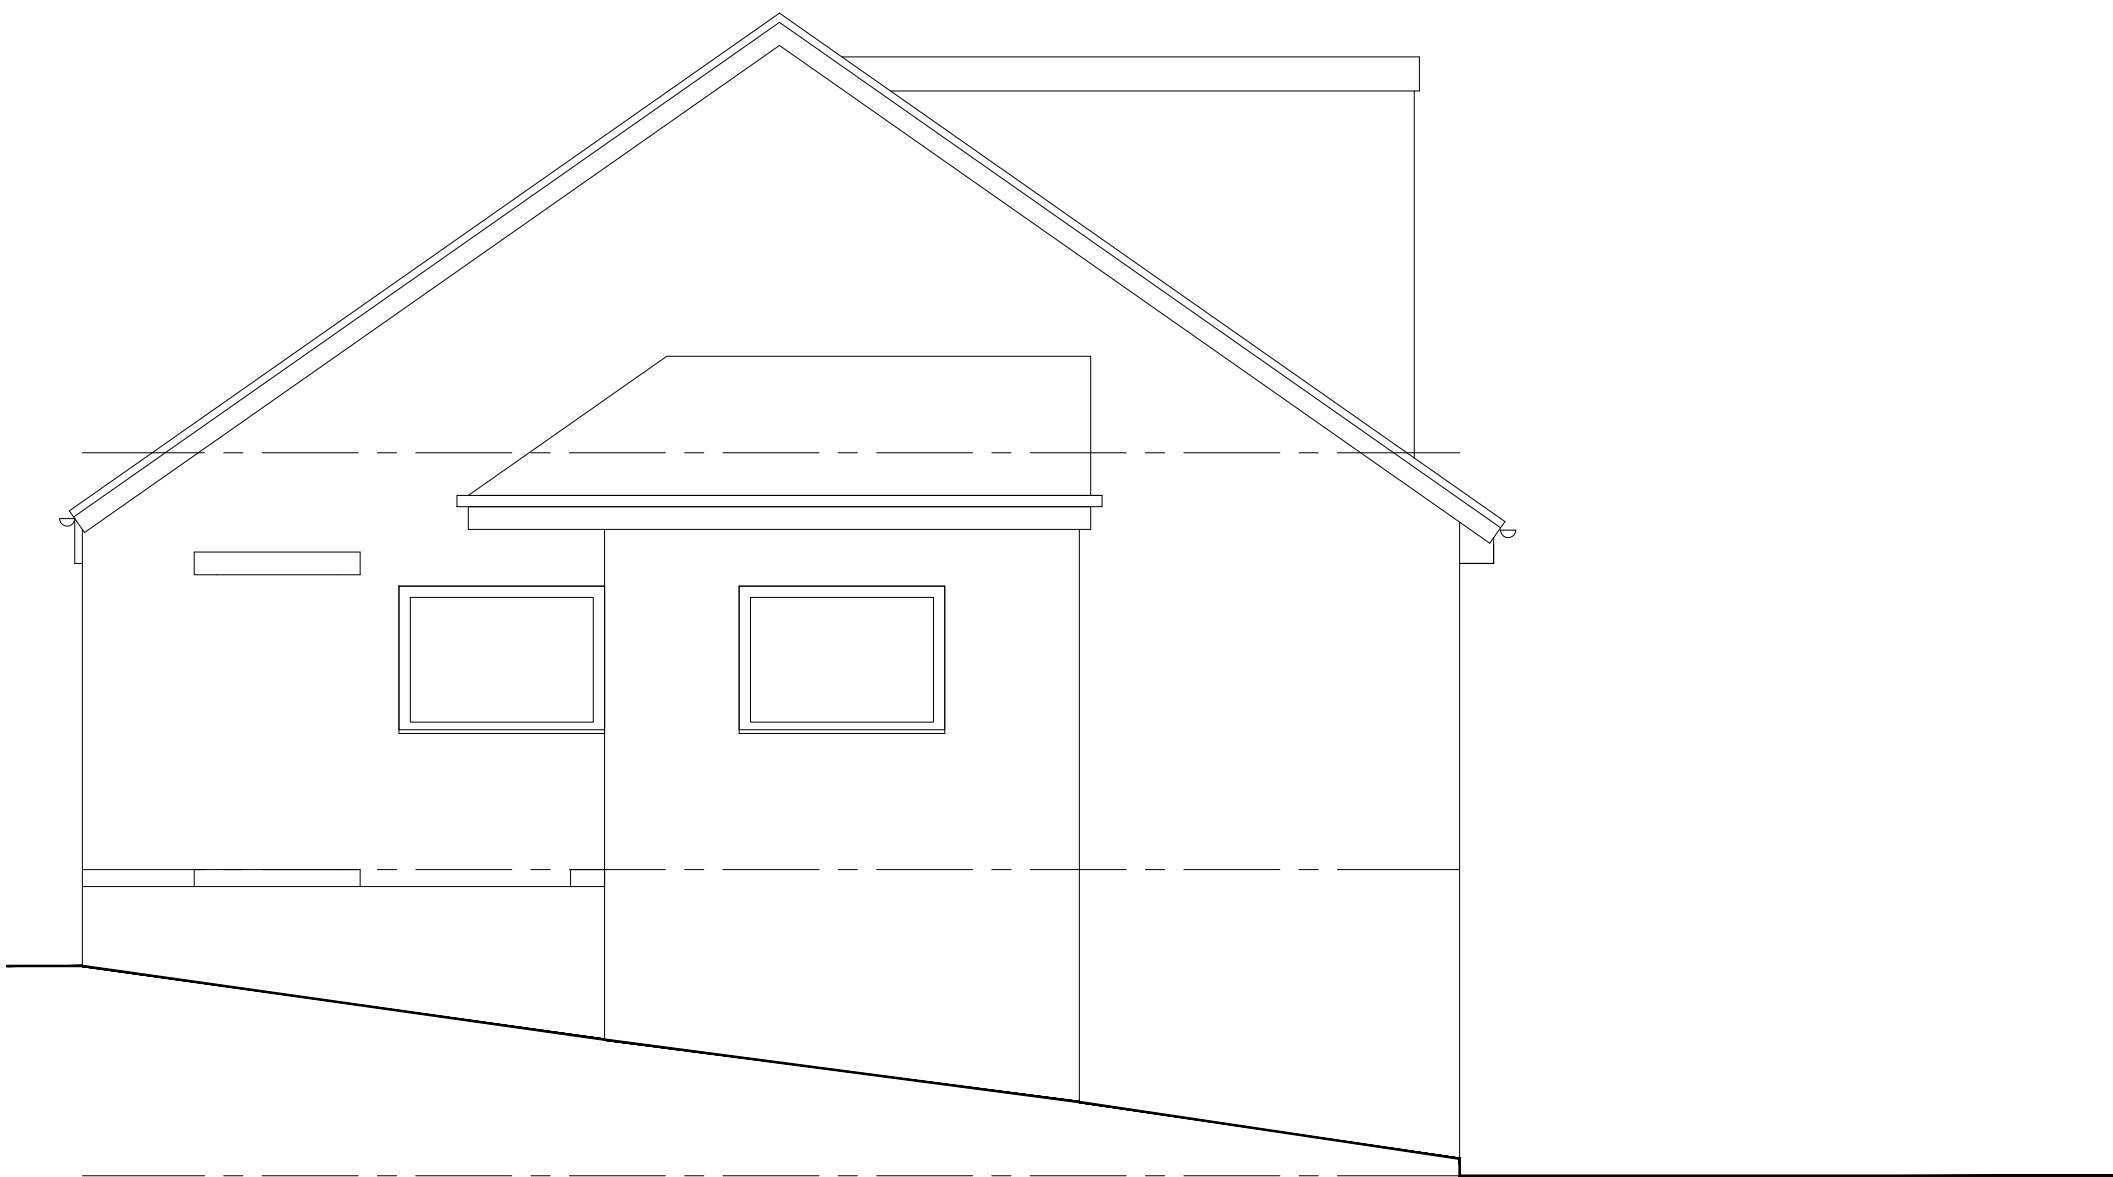


E1 ELEVATION 1 AS EXISTING
1:50



E2 ELEVATION 2 AS EXISTING
1:50

Rev	Description	Date
1		

 NORTH

  0m 0.5 1 2 Scale 1:50

MOArchitecture

Client J Field & L Brearley			
Project External Deck to 82 Wakefield Road Clayton West			
Drawing As Existing General Arrangement			
Project no.	MOA 2119	Scale 1:50	Size A1
Drawing no.	[10] 05	Revision -	Status FA

This drawing is to be read in conjunction with all related drawings. All dimensions must be checked and verified on site. Notify MOA immediately of any discrepancies. Copyright retained by MOA unless expressly stated otherwise. Do not copy without permission. To be used for the stated purpose only. MayOne Design Architecture Project Management Ltd. Contact: info@mayonedesign.co.uk