




Proposed Site Plan 1:200

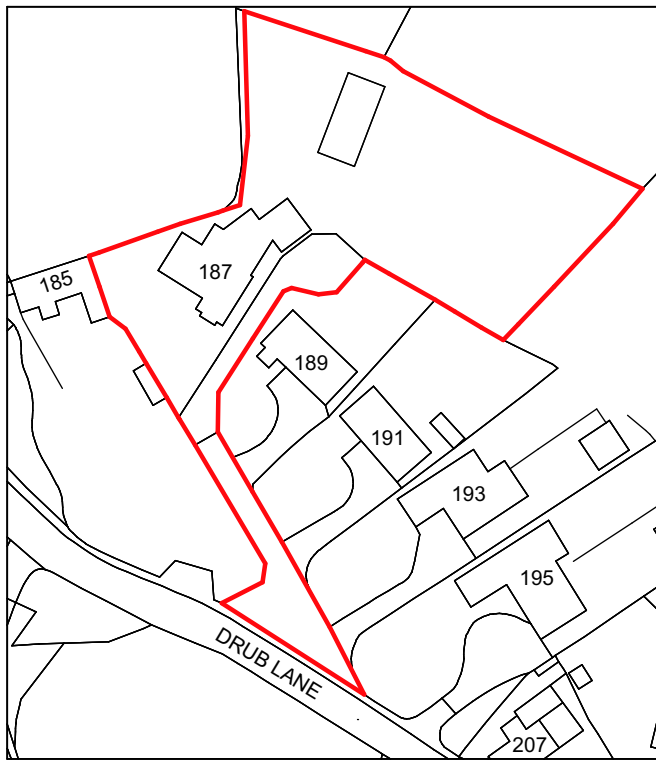

Proposed Site Location Plan 1:1250



Proposed Site Block Plan 1:500

Contractor must verify all dimensions on site before commencing any work or shop drawings. If this drawing exceeds the quantities taken in any way, the building designers are to be informed before the work is initiated. Only figured dimensions to be taken from this drawing. Do not scale off this drawing. Drawing based on Ordnance Survey and/or existing record drawings - design and drawing content subject to Site Survey, Structural Survey, Site Investigations, Planning and Statutory Requirements and Approvals. All drainage layouts are schematic and invert levels must be established prior to construction.

Rev A 18.11.2022 - Red line boundary updated as per planners comments. BS

Project Status: PLANNING ONLY



4 Rushmead Court, Ossett, WF5 0NZ
tel: 01924 275 594
web: www.transformarchitects.co.uk email: info@transformarchitects.co.uk

Project Address: 187 Drub Lane
Gomersal
BD19 4BZ

Client: Mr & Mrs Gray

Drawing Title: Proposed Site Plan A1

Scale: 1:200, 1:1250, 1:500

Date: 31.10.2022

Drawn By: MNB

Drawing Number: T1200 - PL05

Revision: Rev A