




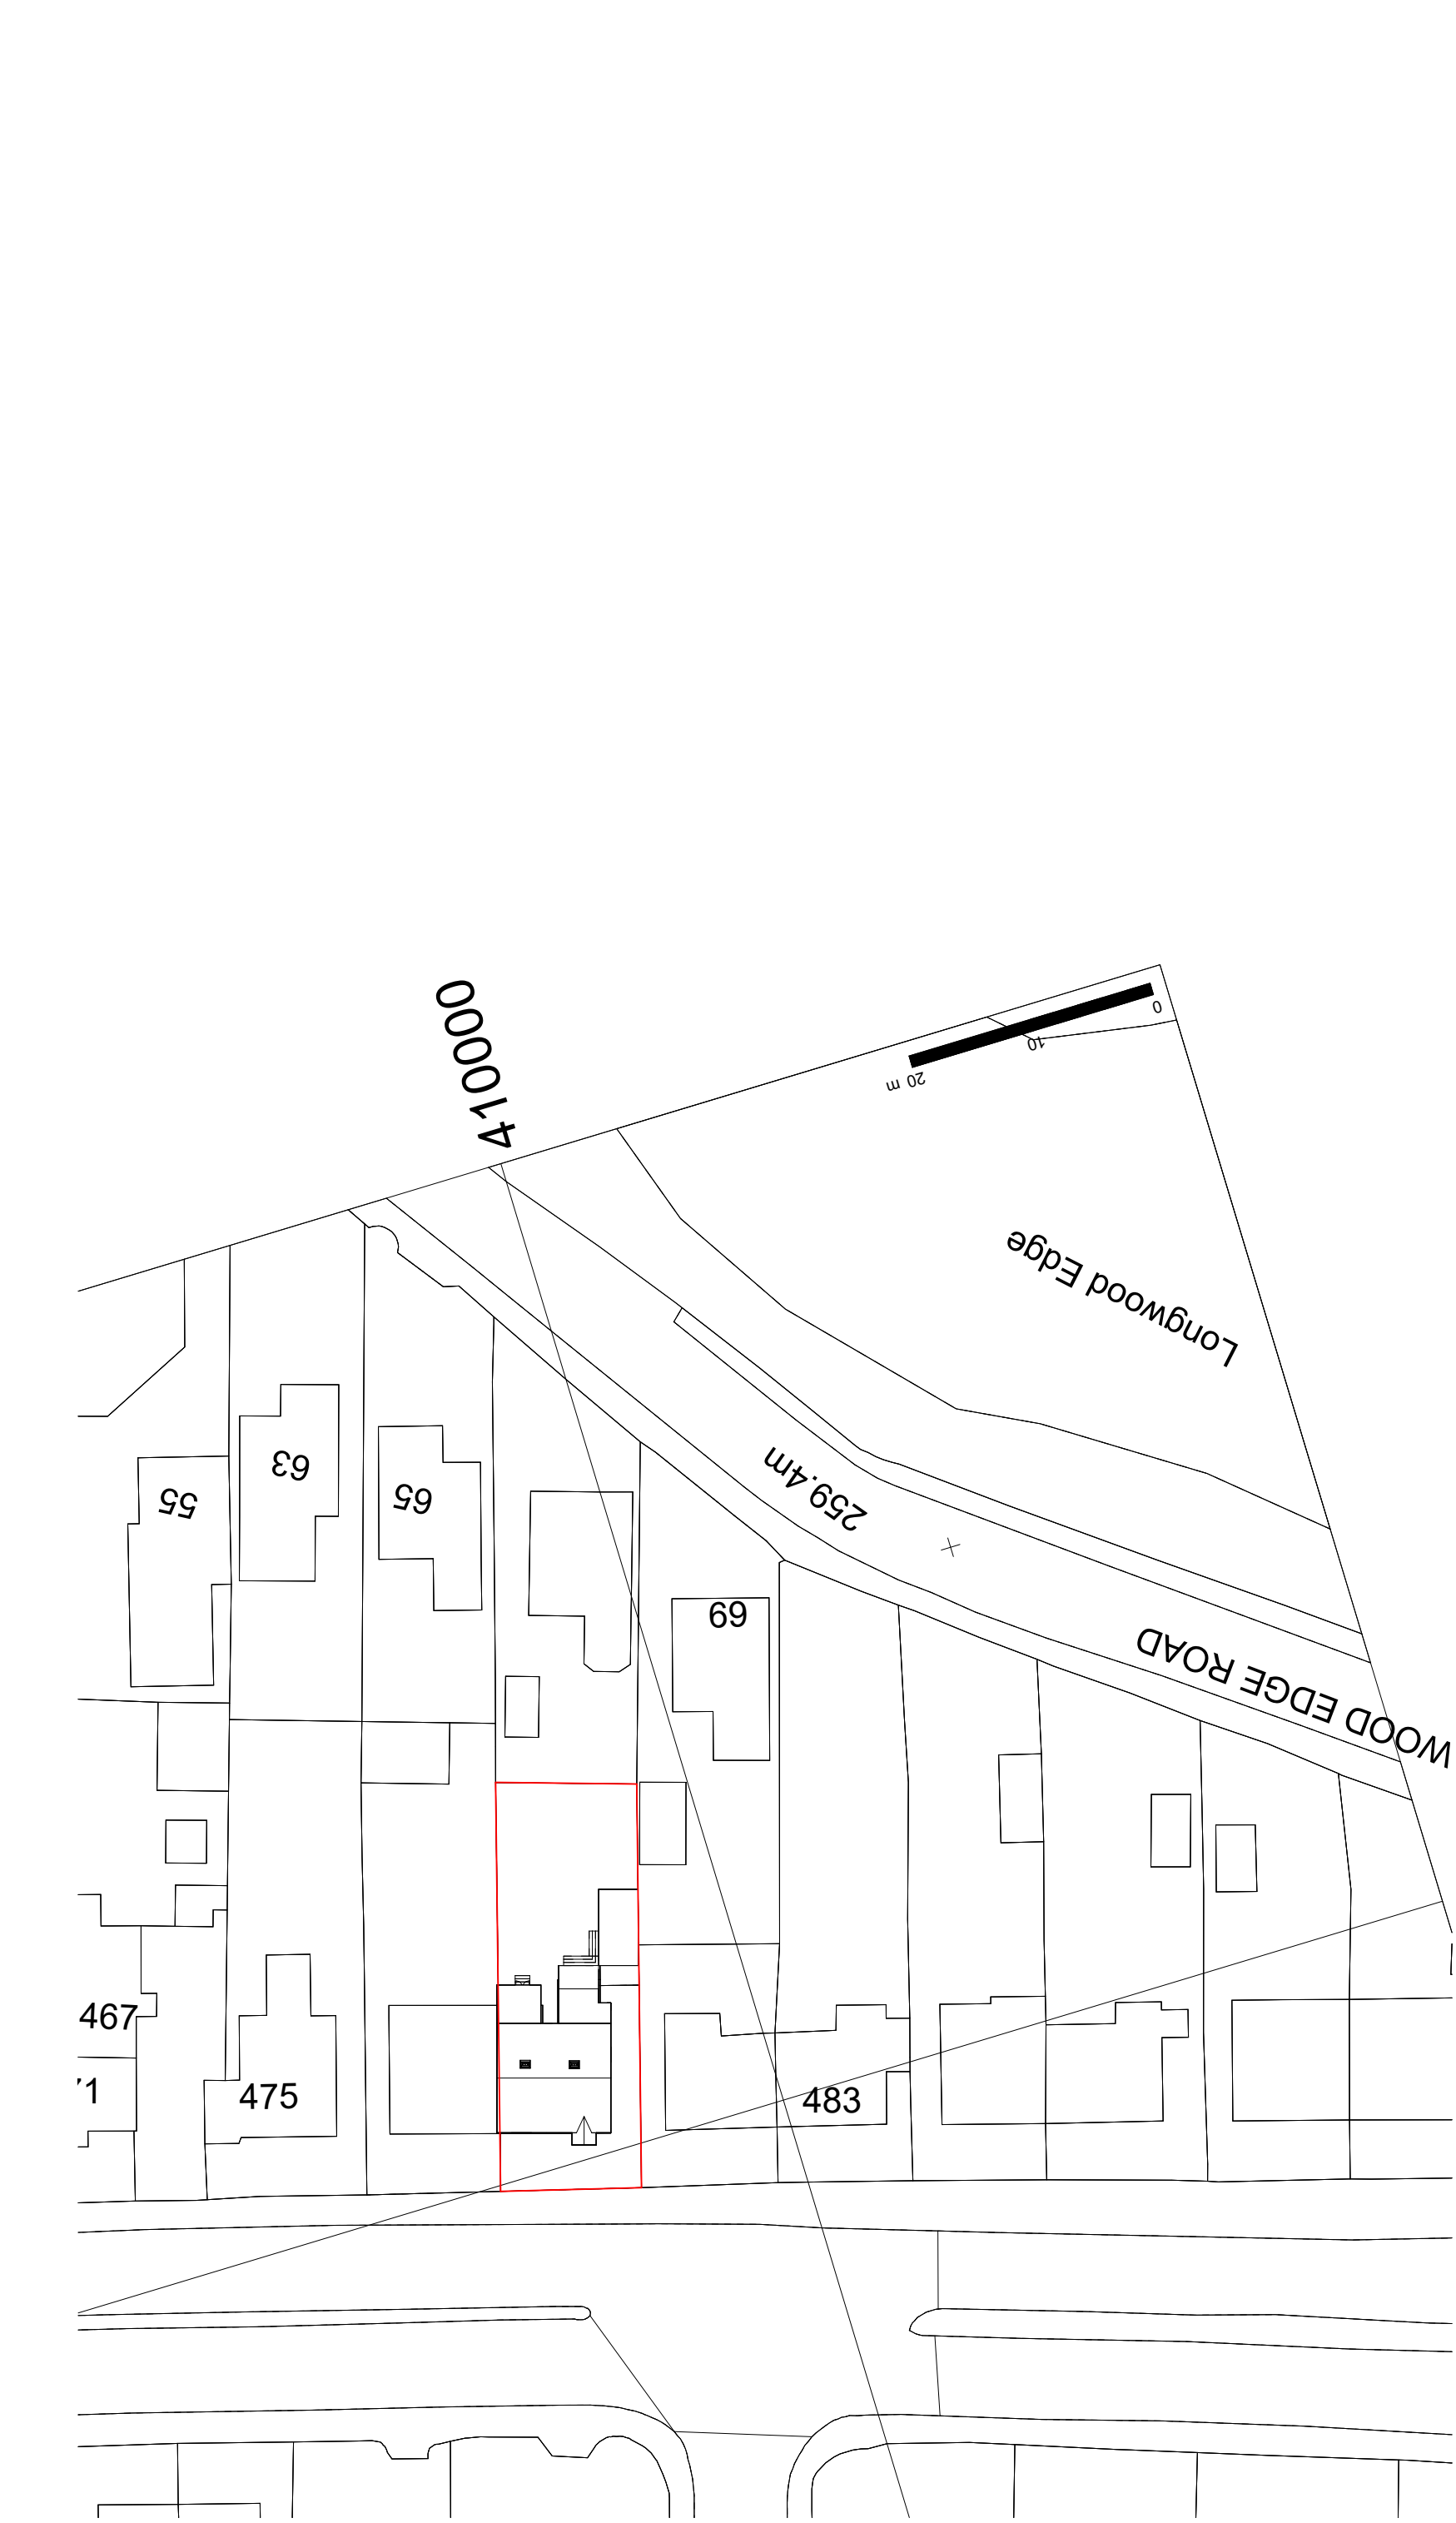

1 Site Plan
1 : 500

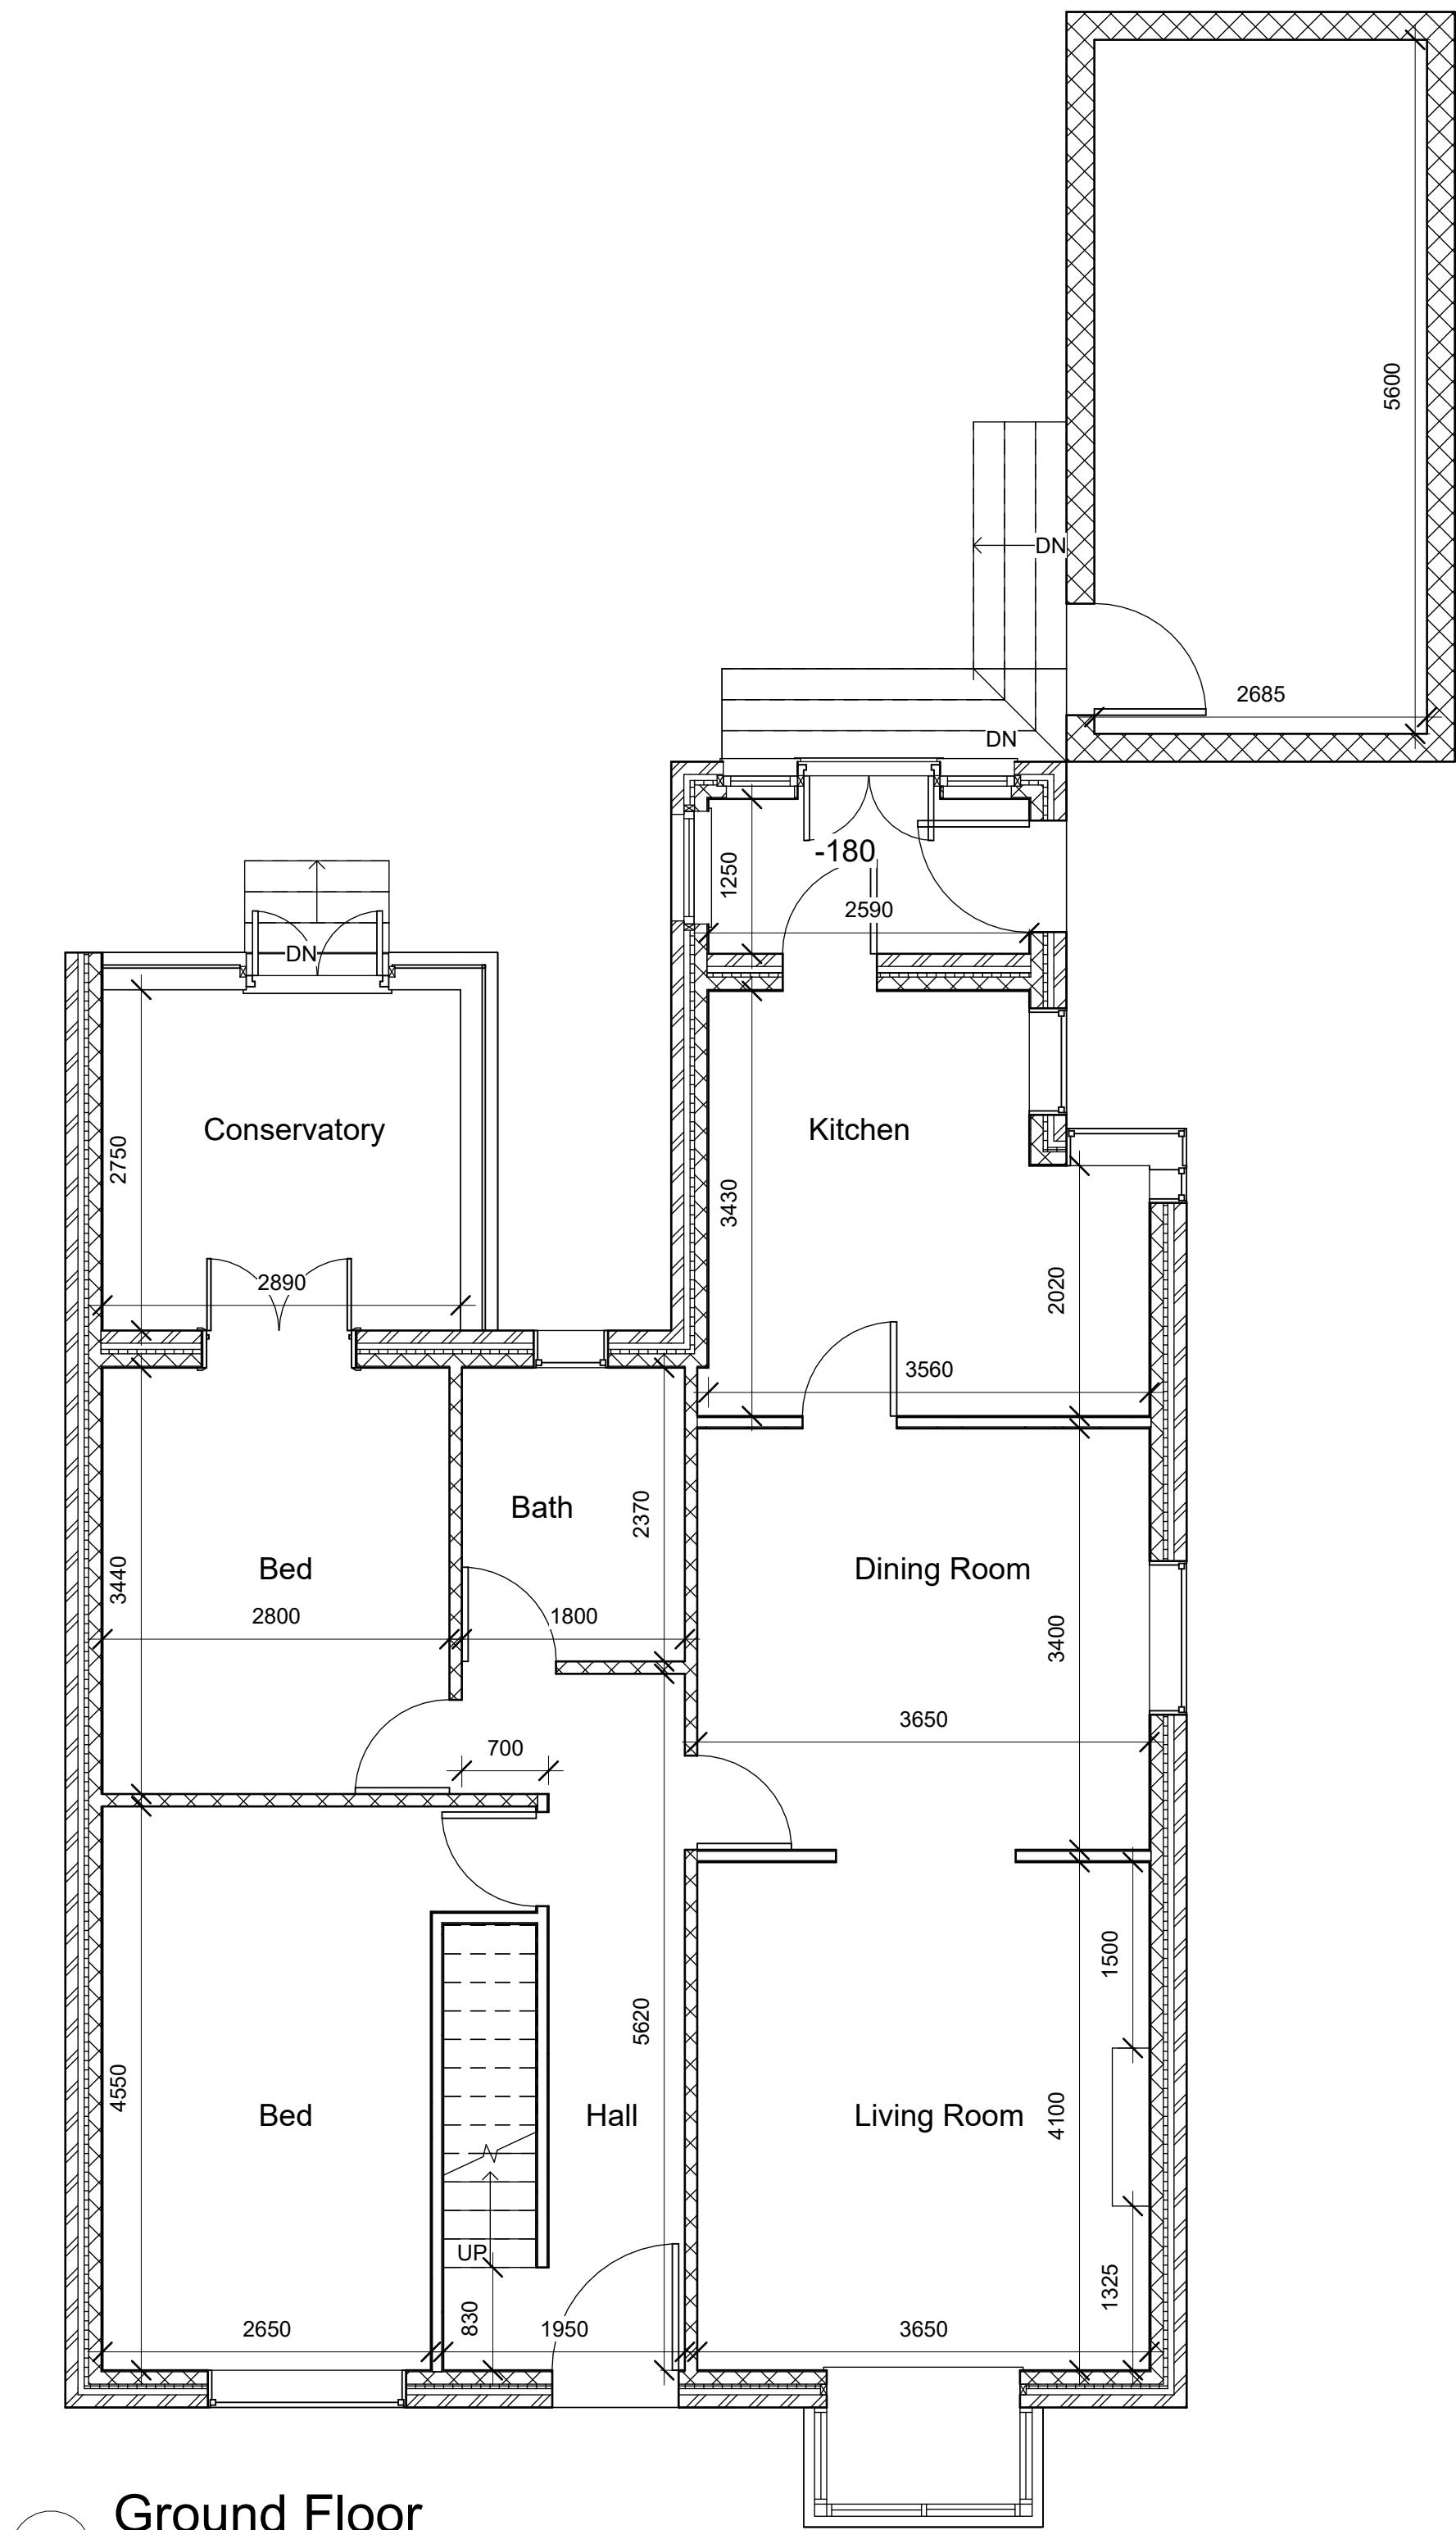

2 Ground Floor
1 : 50

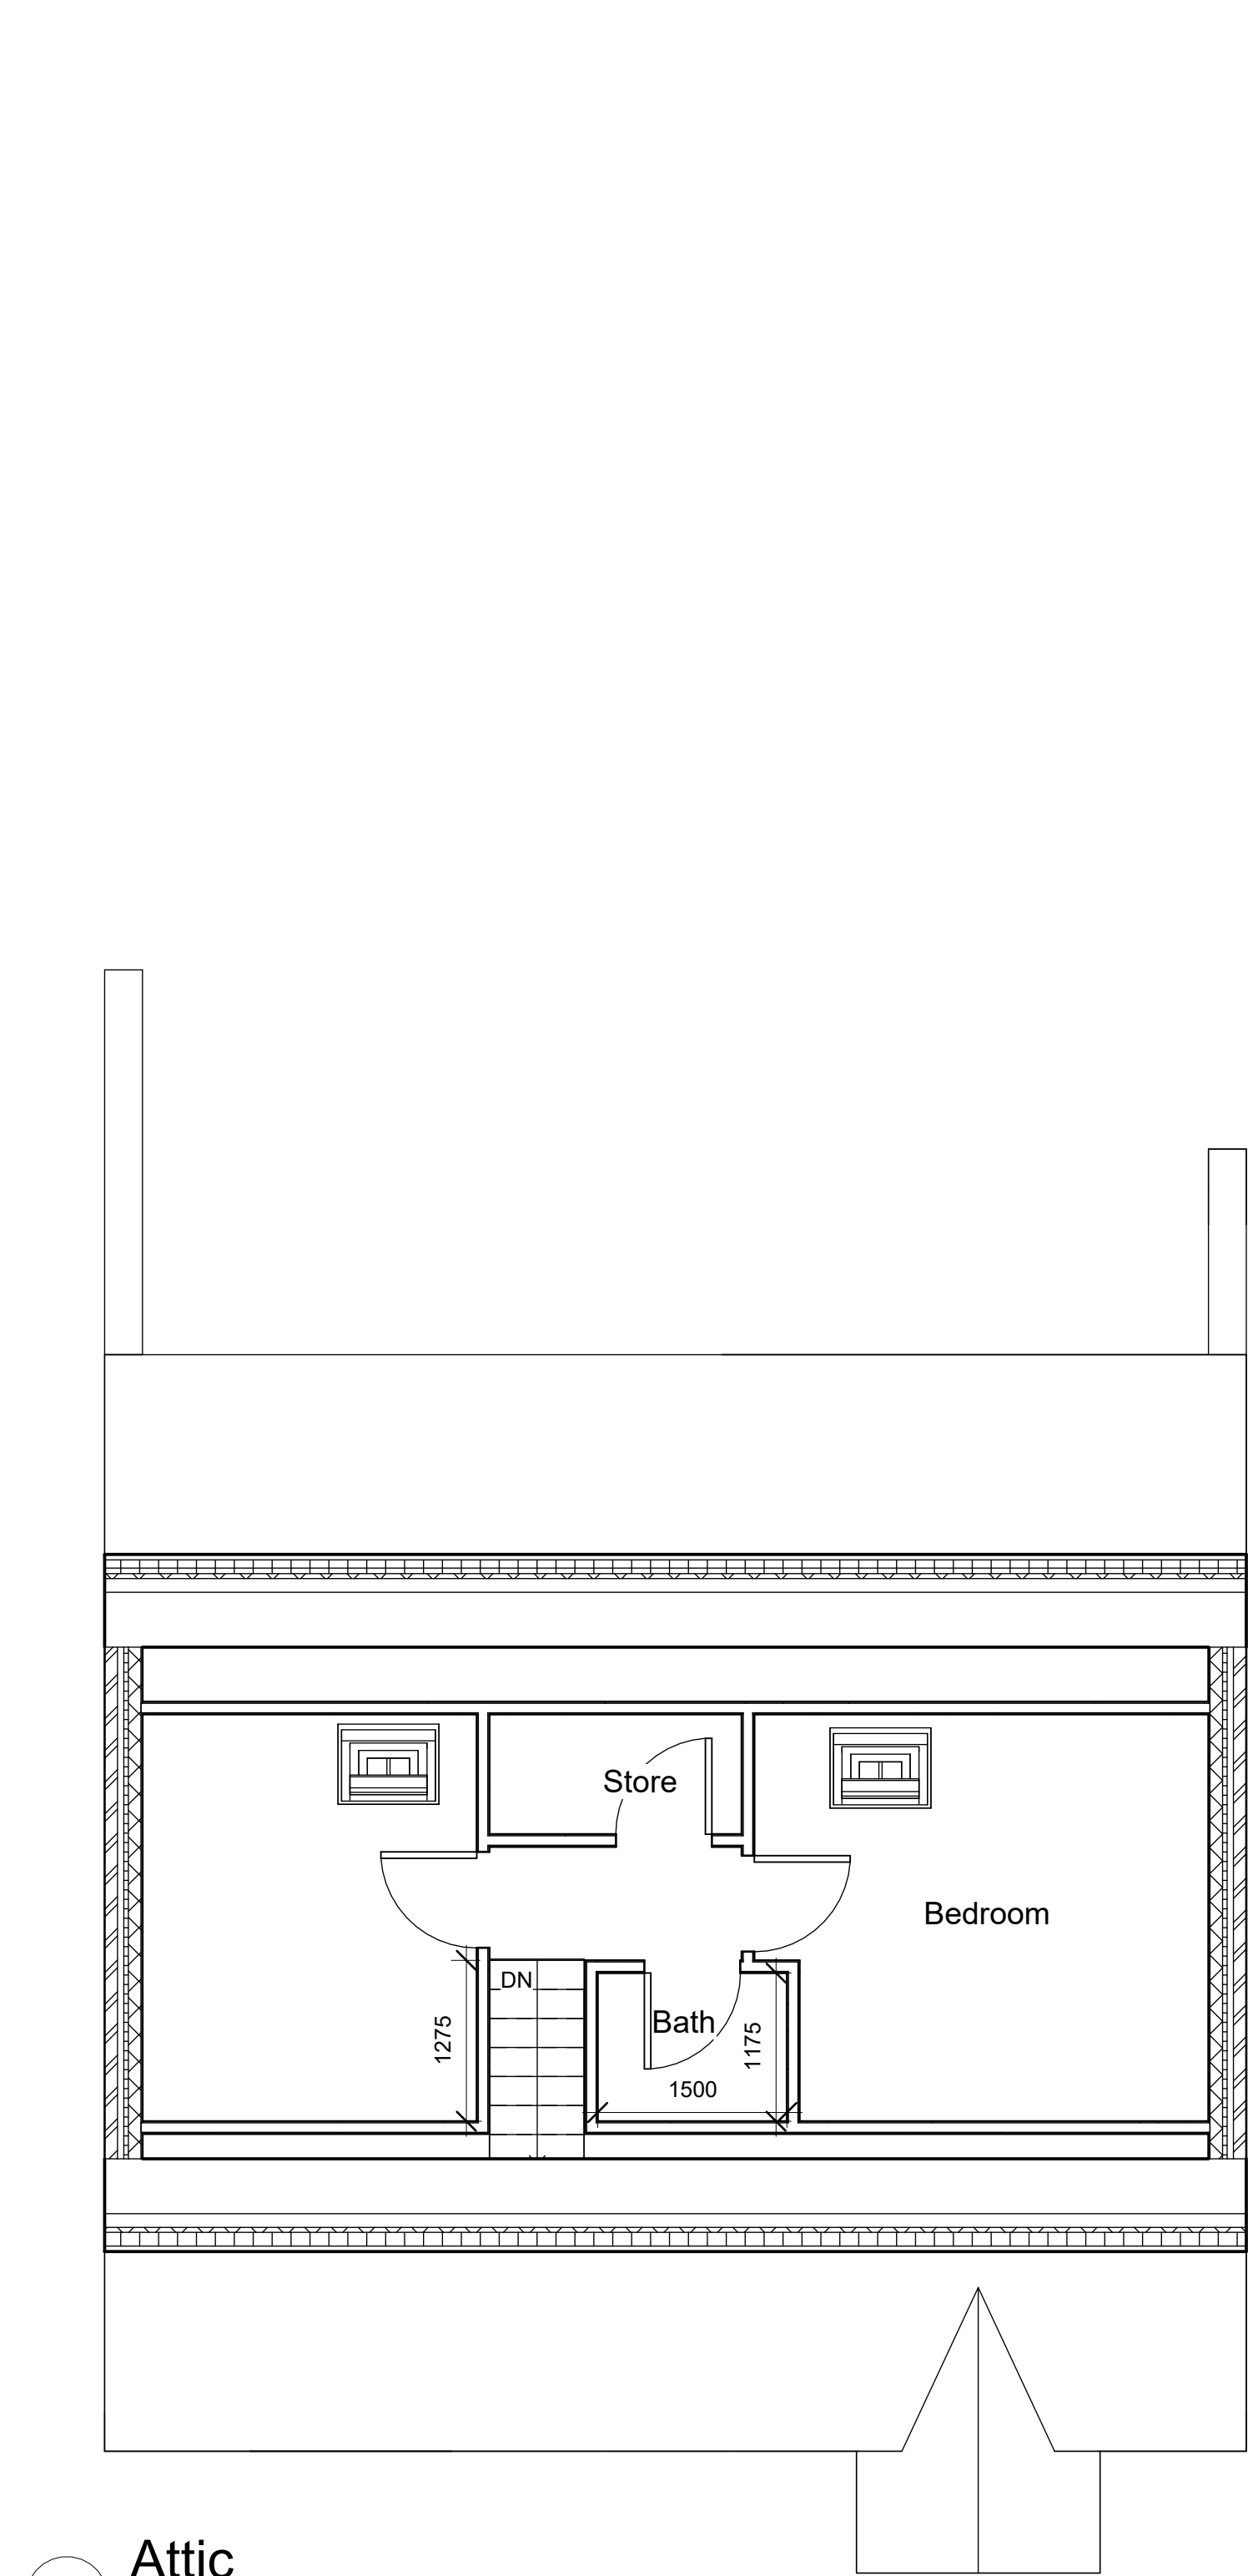

3 Attic
1 : 50

Note:

All Dimensions Are Approximate

TREND
ARCHITECTURE
T: 01484 941051
plan@trendarchitecture.co.uk
www.trendarchitecture.co.uk

Project Name
479 New Hey Road, Salendine Nook,
Huddersfield, HD3 3XG

Drawing Title:
Existing Layout

Drawing Number: TR-A22-1002-002
Scale: As indicated@A1

Date: 28/10/22
Revision: Approver

Drawn By: AM
Checked by: JA

Reason For Issue:
Planning