


Written dimensions on these drawings shall take precedence over scaled dimensions. Contractors shall verify and be responsible for all dimensions and conditions on the project and UHD Architectural Services must be notified of any variations from the dimensions and conditions shown by these drawings prior to commencement of any work. All contractors are deemed to have made themselves aware of site conditions prior to entering into any contract.


A1	1:50	1m	2	3	4	5
A3	1:100					

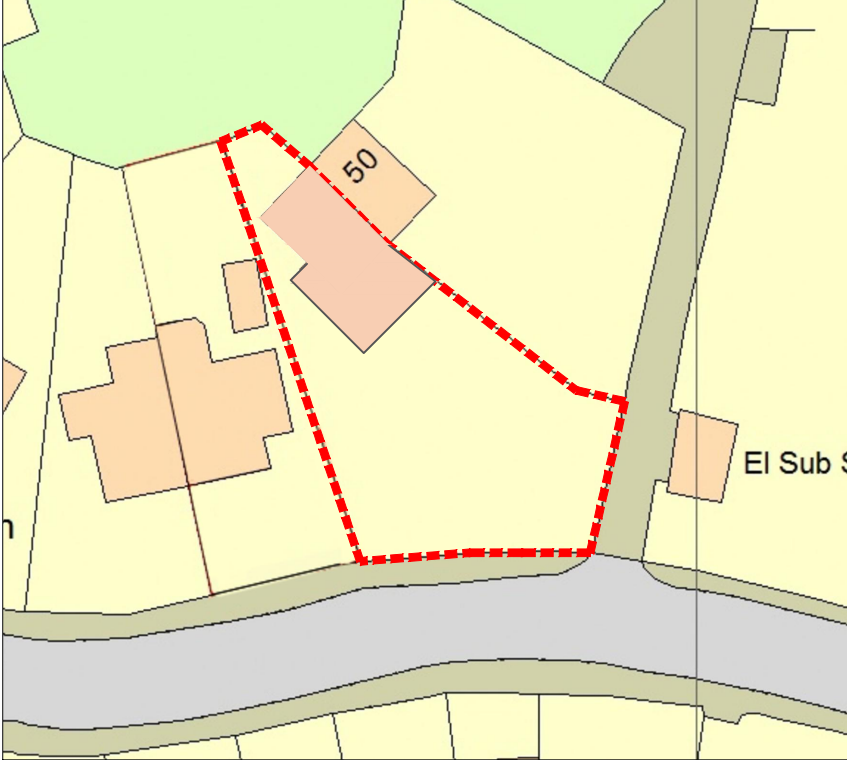


Location Plan 1.1250




Site Plan 1.500

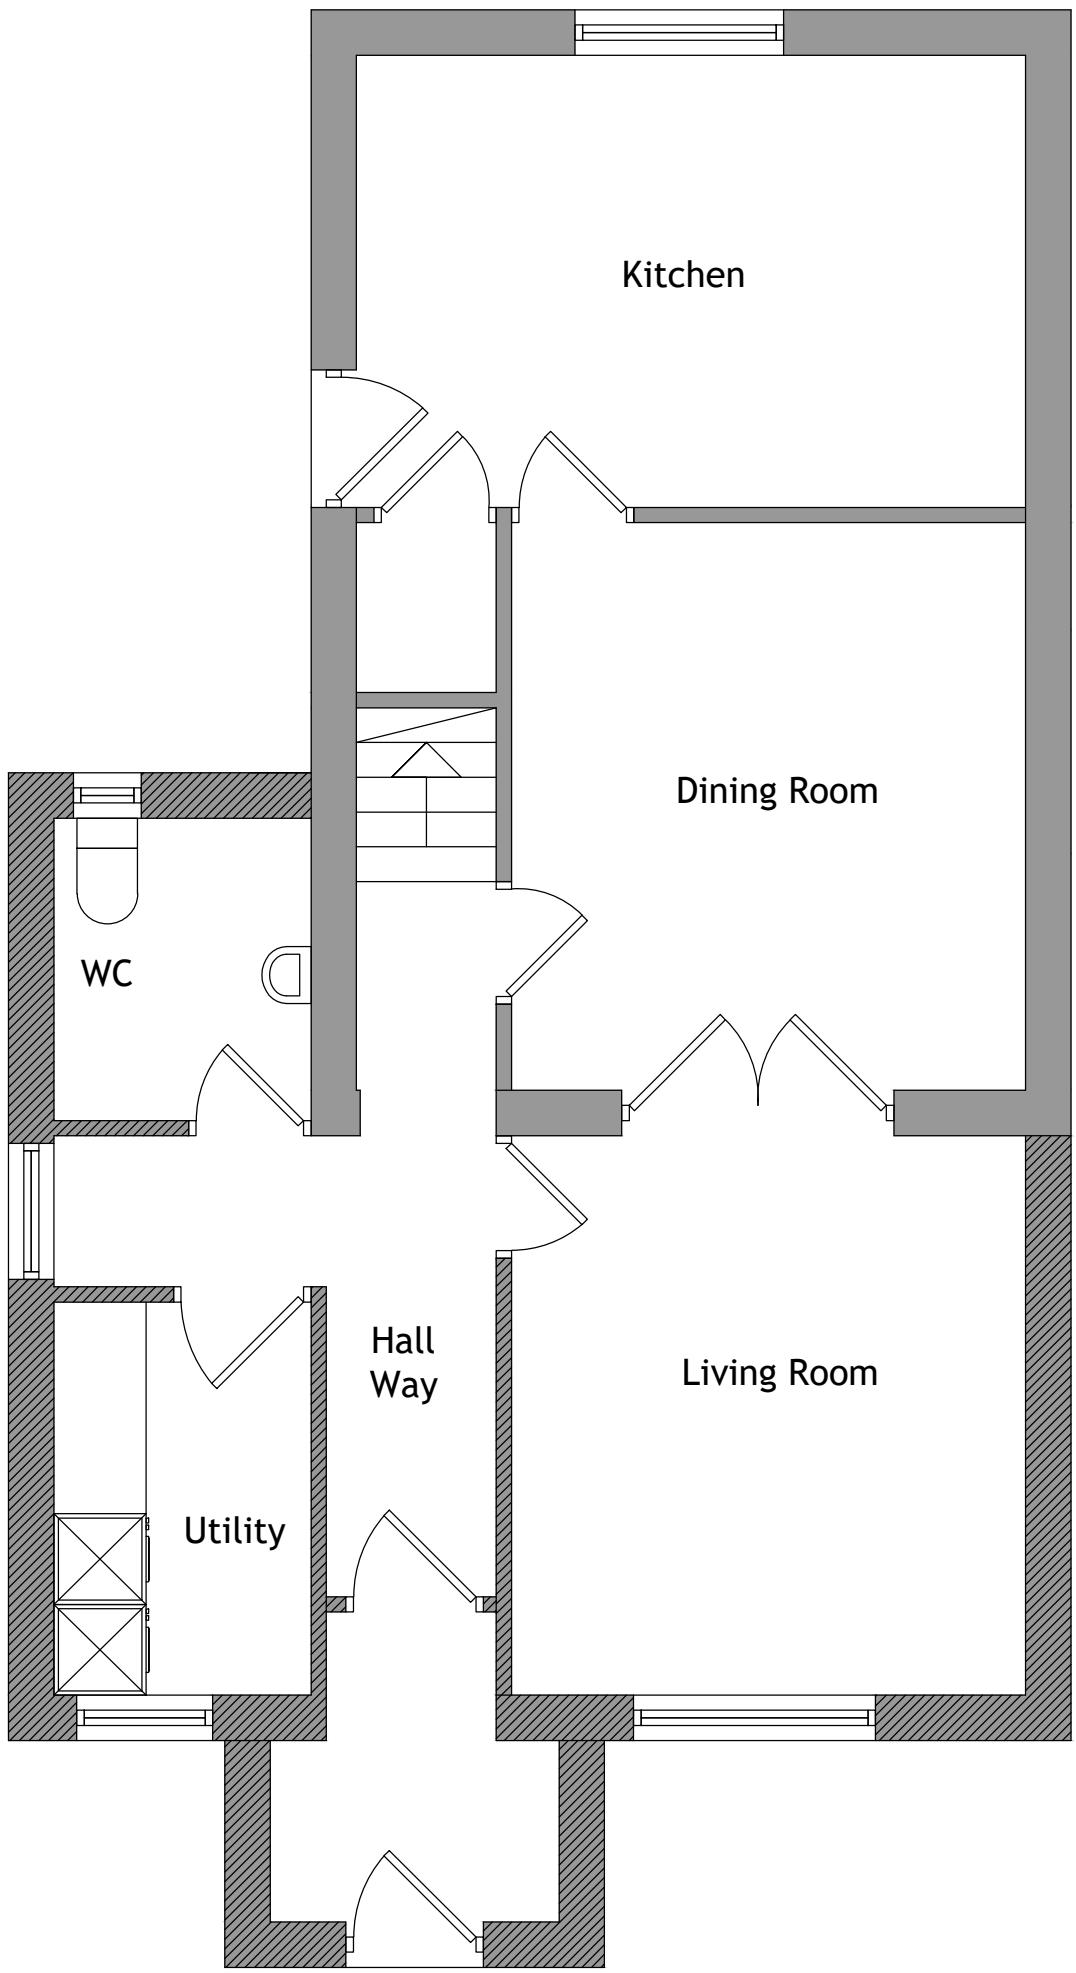


Ground Floor Layout 1.50

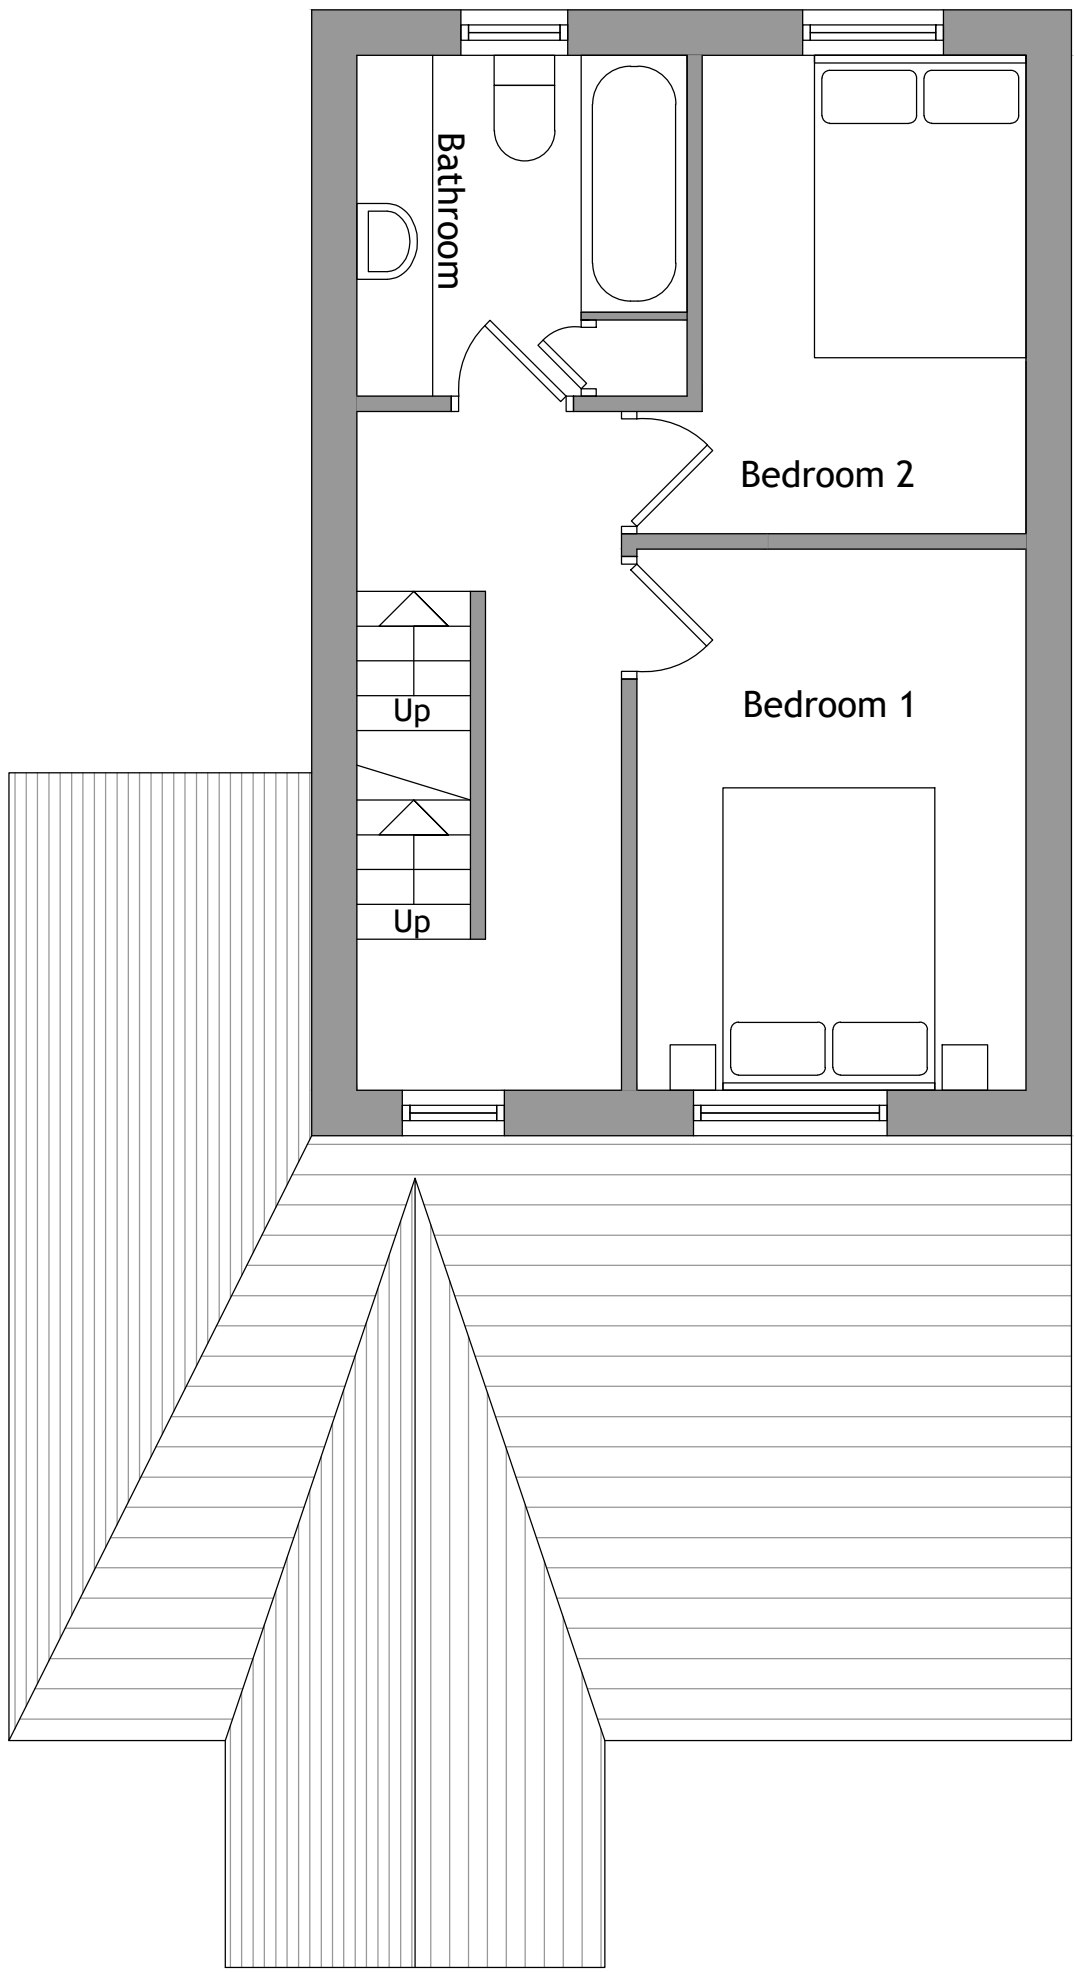


First Floor Layout 1.50

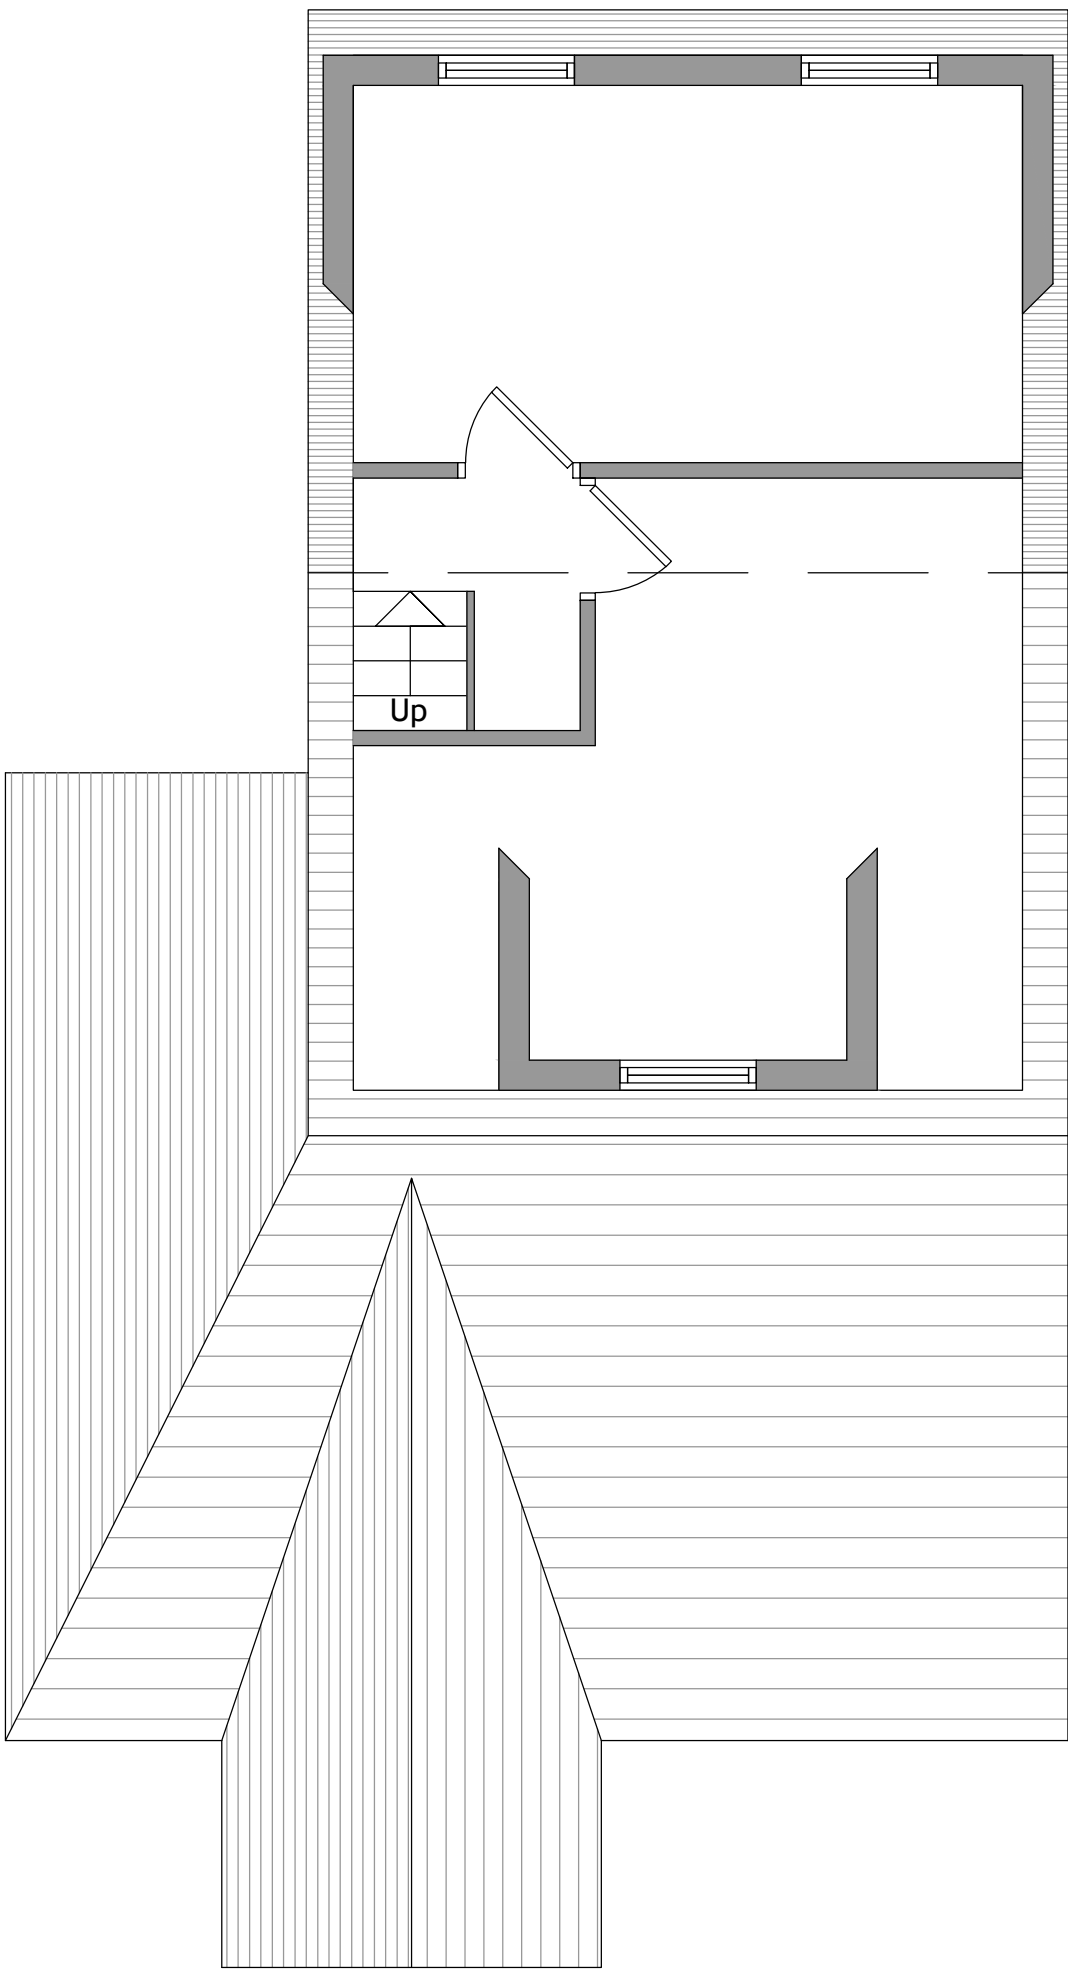


Loft Layout 1.50

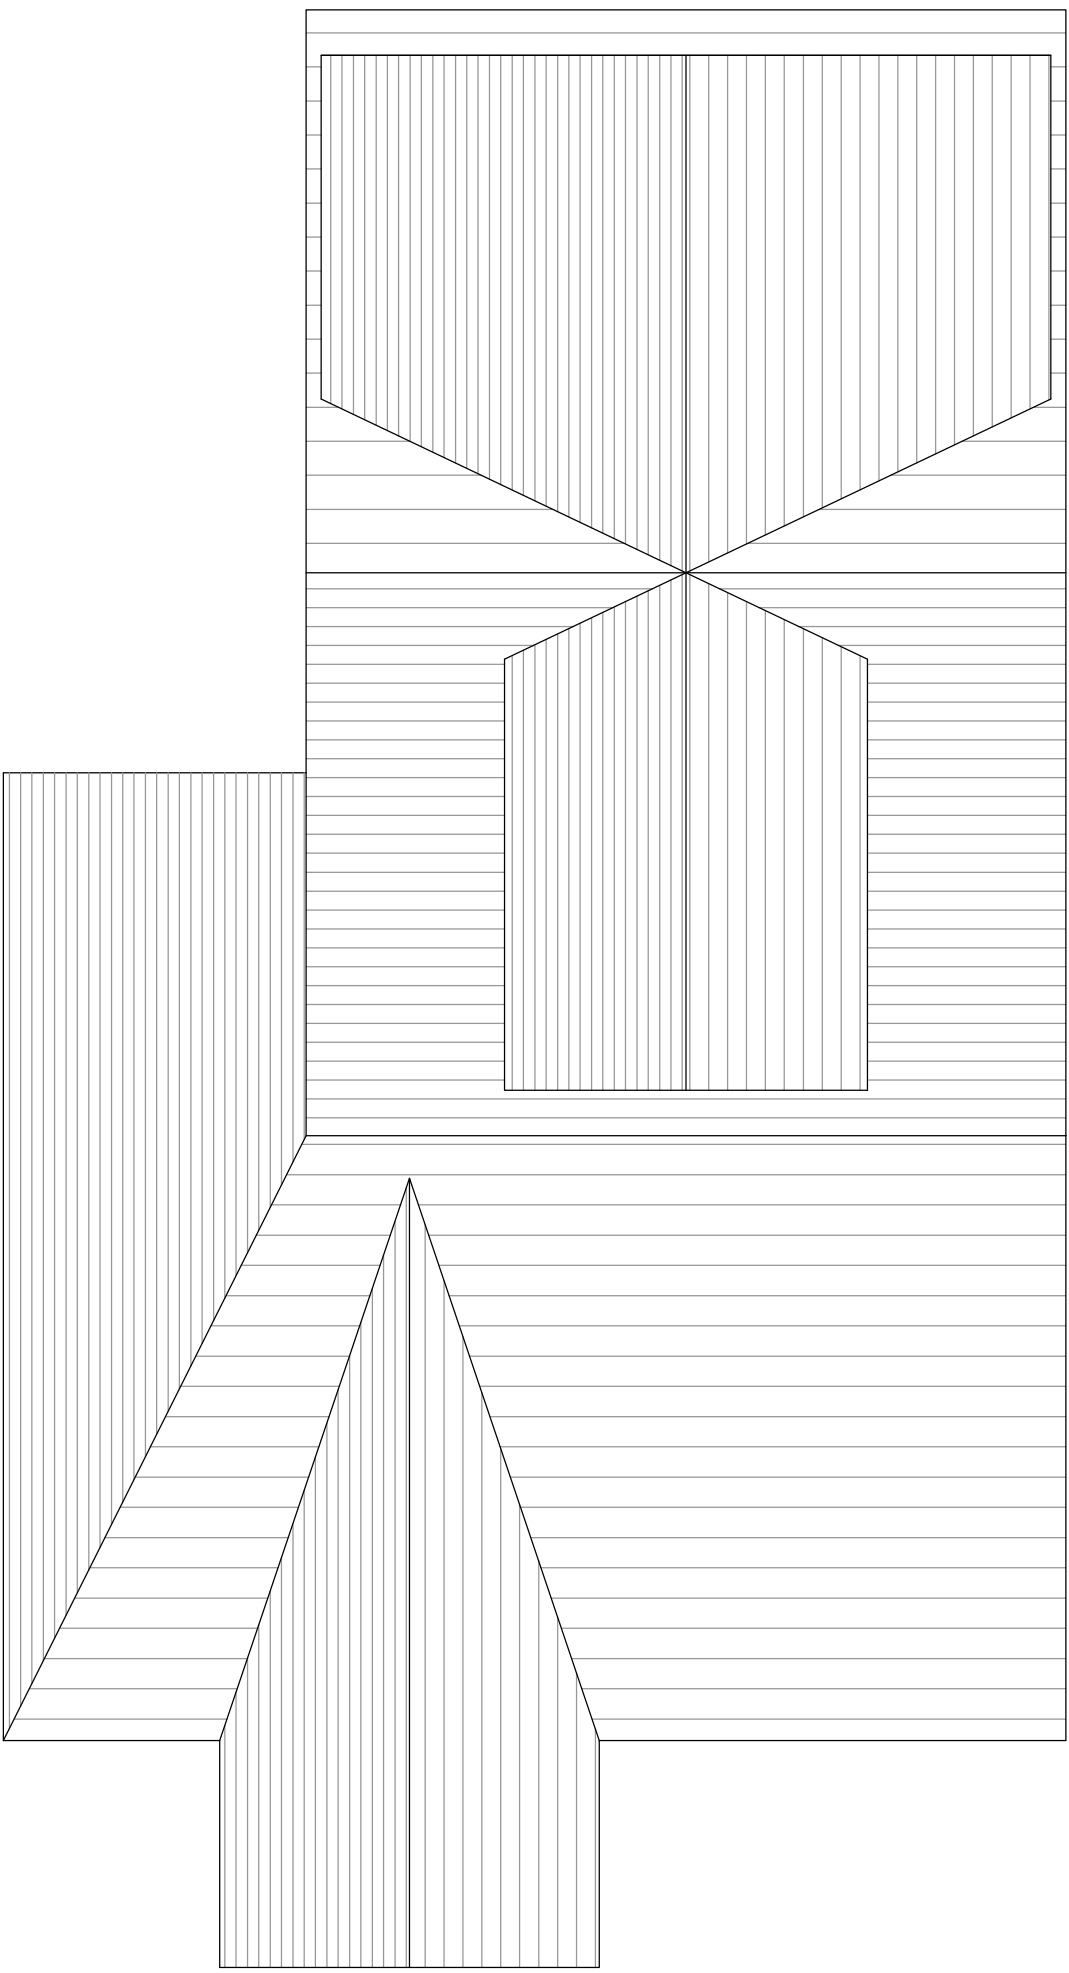


Roof Layout 1.50

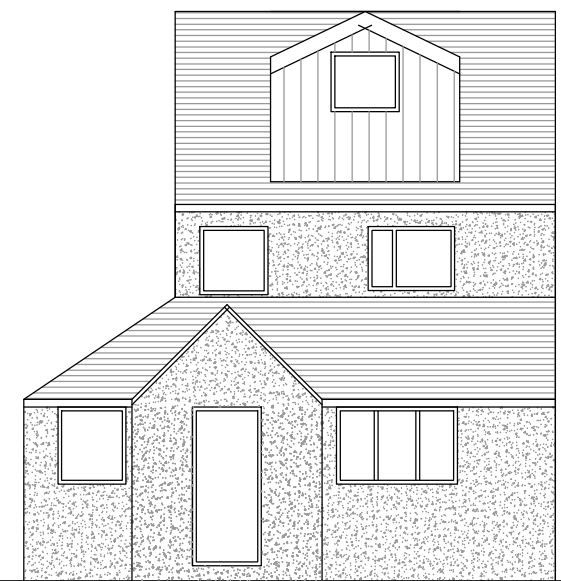


Front elevation 1.100

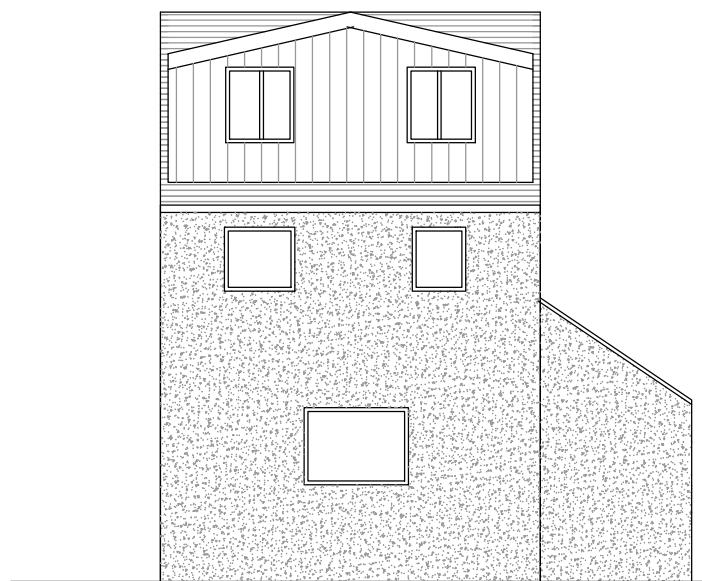

Rear elevation 1.100

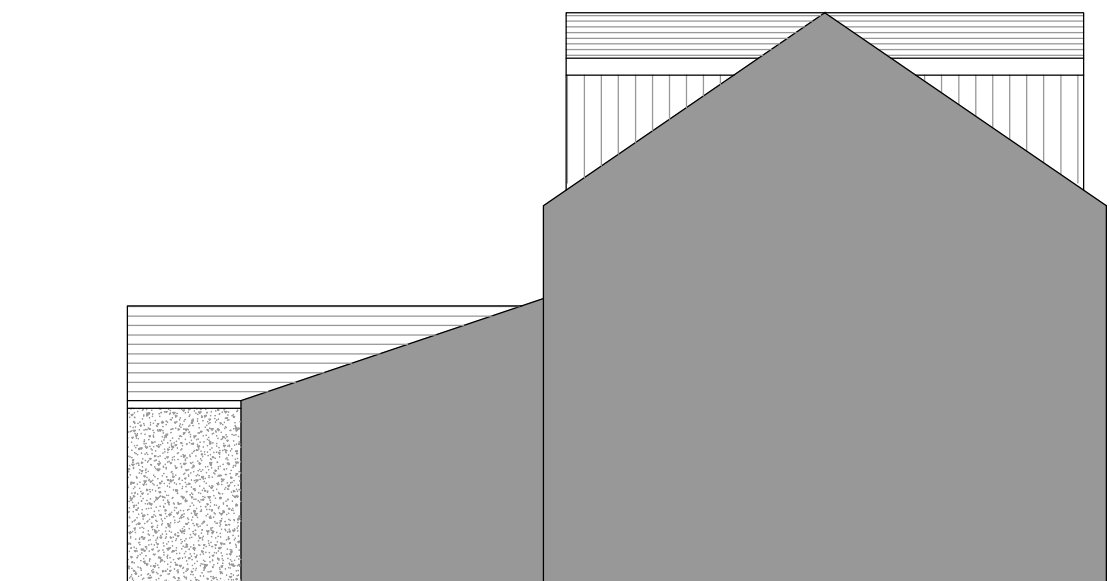


Side elevation 1.100

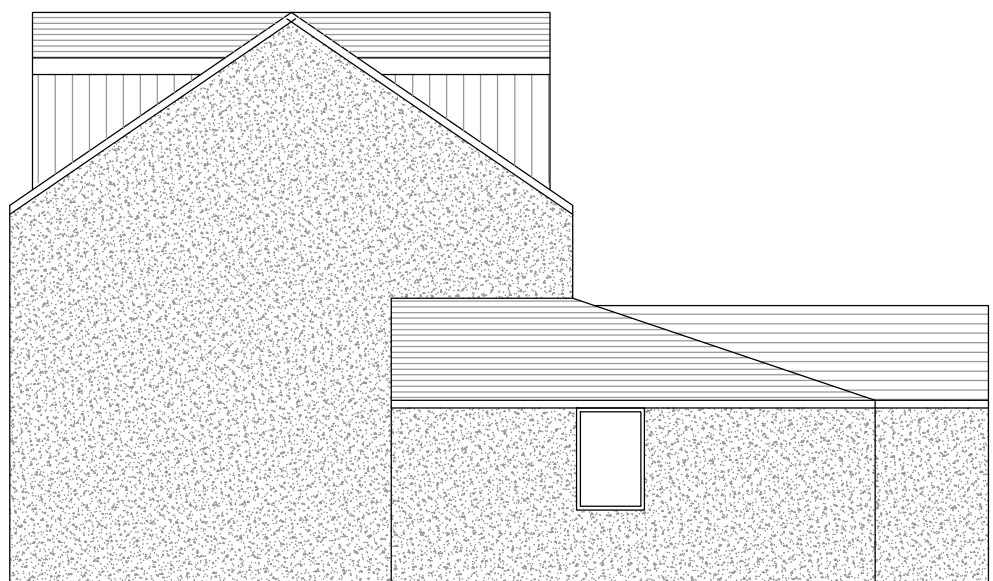

Side elevation 1.100

REV	DESCRIPTION	DATE	DRAWN

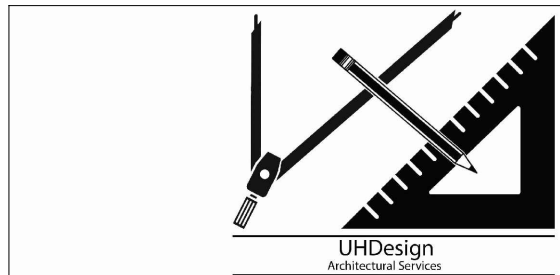

CLIENT	Mr Rizwan		
ADDRESS	52 Birkby Lodge Road HD2 2BG, Huddersfield		
PROJECT	Single Front/Side extension, Dormers		
DRAWING	Proposed Layout and Elevations		
DRAWN	UH	DATE	Sept 22
SCALE	1.50@A1		
DWG No.	2226/02		
STATUS	PLANNING		