


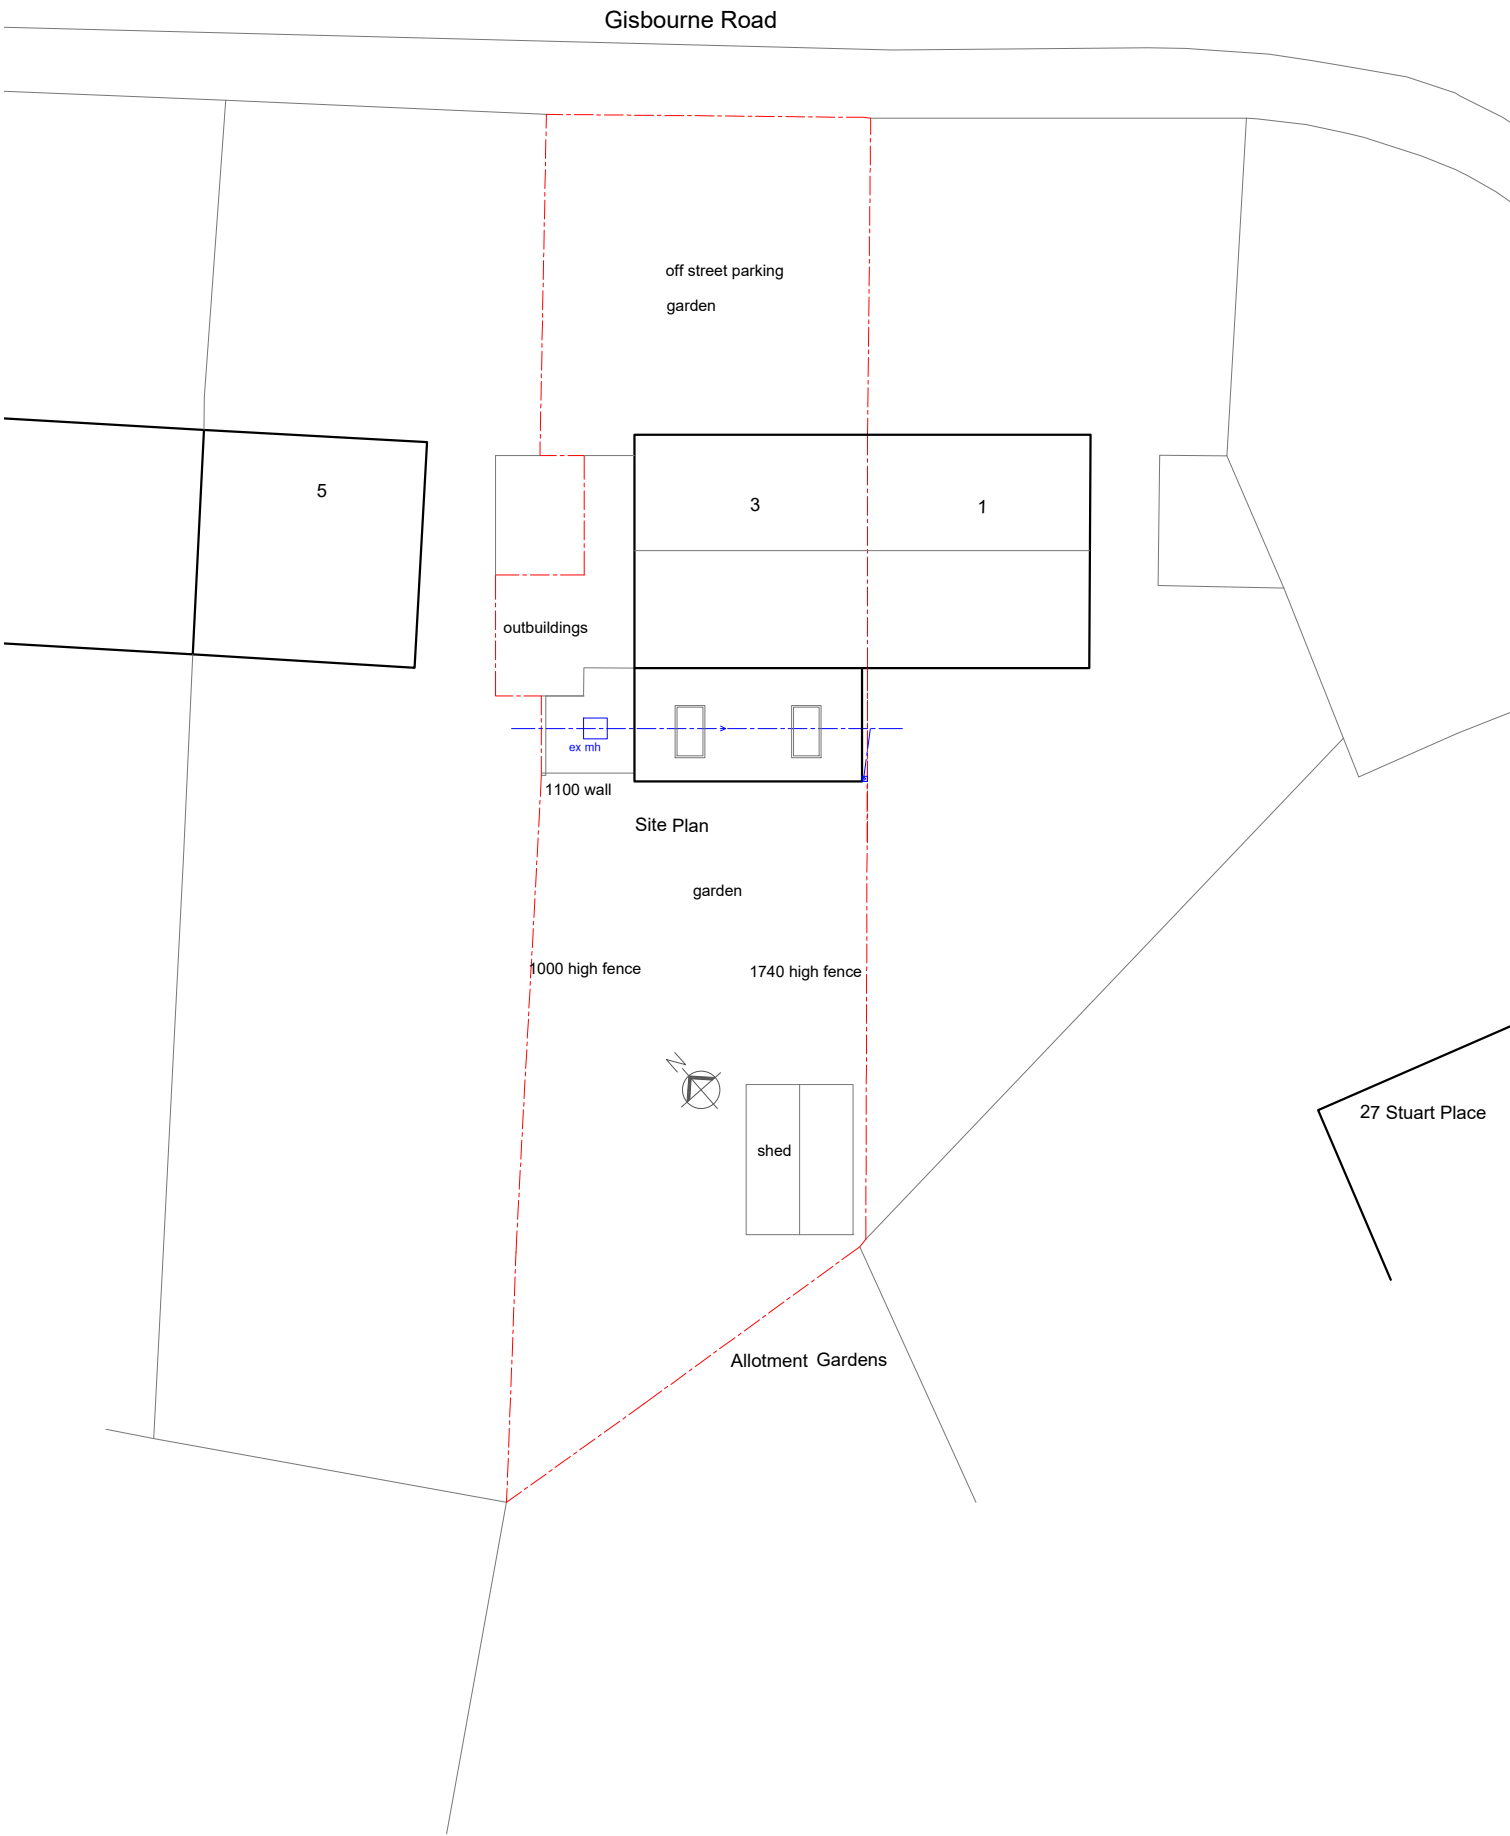

Project: Rear Extension 3 Gisbourne Road, Bradley HD2 1SD	Title: Proposed Site Plan	Drg No: GR04.C	Scale: 1:200	Date: Feb 2023	Status: Planning	
--	---------------------------	----------------	--------------	----------------	------------------	--