


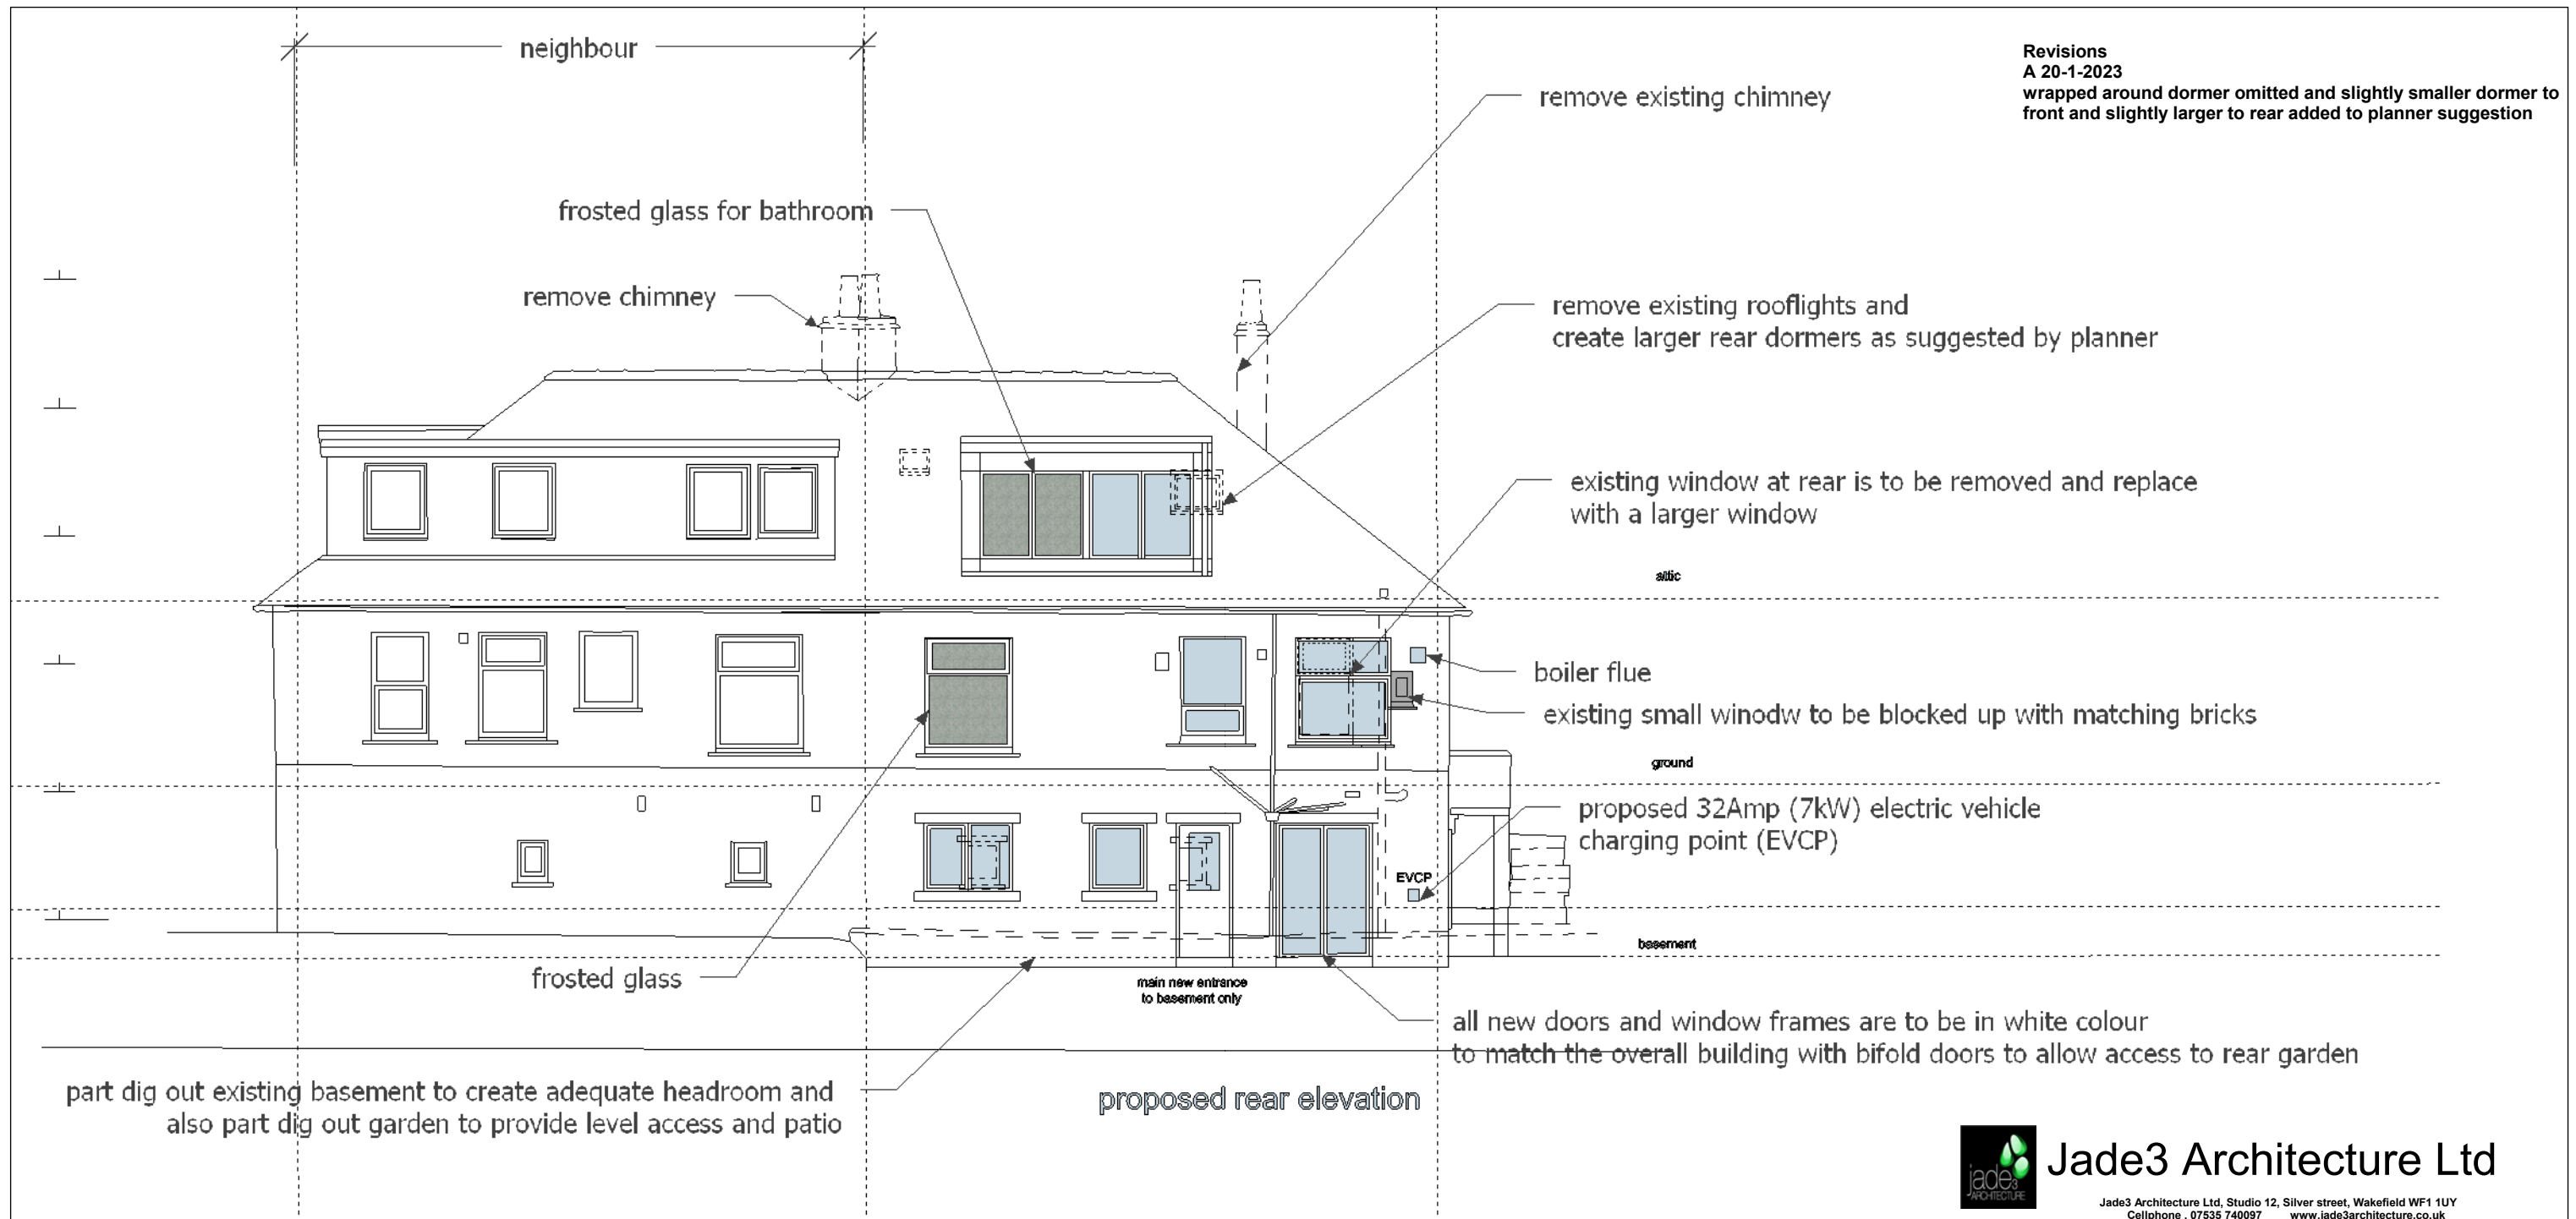

Revisions
A 20-1-2023
 wrapped around dormer omitted and slightly smaller dormer to front and slightly larger to rear added to planner suggestion



Jade3 Architecture Ltd

Jade3 Architecture Ltd, Studio 12, Silver street, Wakefield WF1 1UY
 Cellphone . 07535 740097 www.jade3architecture.co.uk

39 Stile Common Road
Huddersfield

Project No.
2022
Enquiry 68

Project Title
proposed rear elevations

Drawn By

Reviewed By
MC

Scale
1:100
@A3size

Date
24/11/2022

Drawn No.
 109

Reviewed Title

Revision
 A

Important Notice
 Do not scale off this drawing. Critical dimensions should be checked on site prior to works commencing. Dimensional conflicts should be brought to the company's attention as soon as they become apparent. Failure to do so could render the contractor liable for subsequent losses. Copyright in this drawing and any work executed from this drawing remains the property of Jade3 Architecture Ltd.

© Copyright Jade3 Architecture Ltd.