


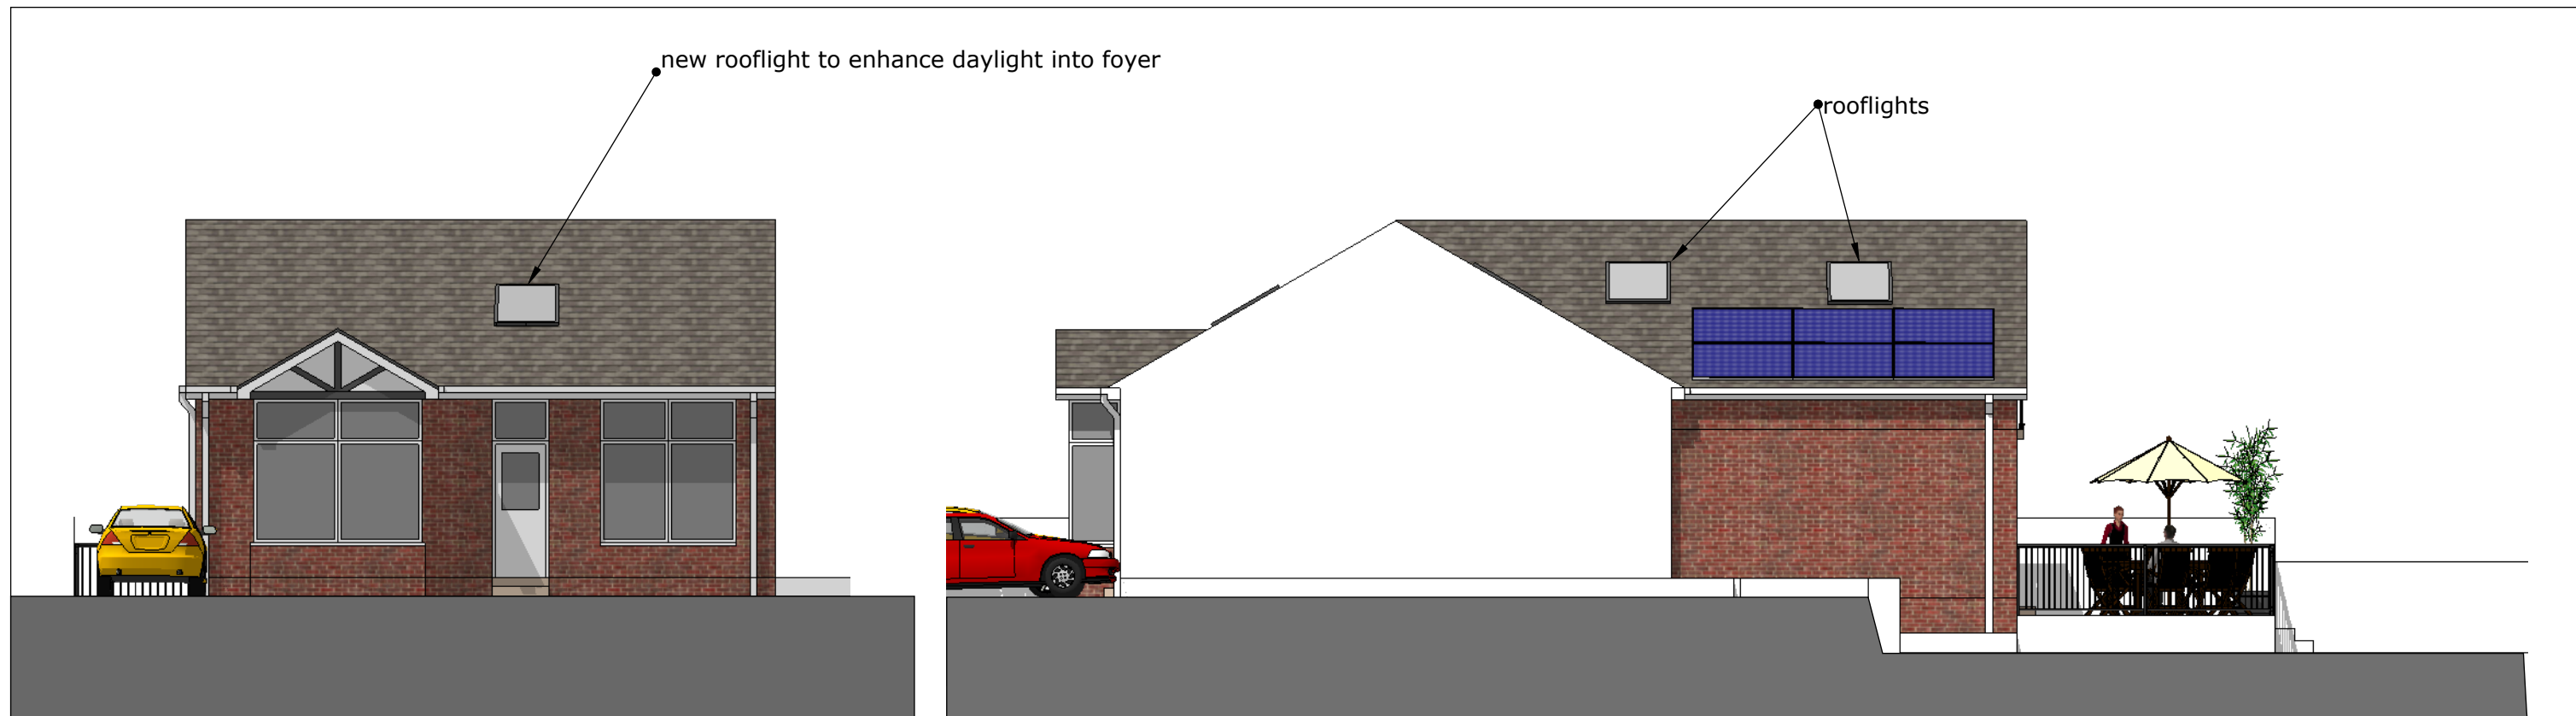

entrance elevation

side1 elevation



rear elevation



Jade3 Architecture Ltd

Jade3 Architecture Ltd, Studio 12, Silver Street, Wakefield WF1 1UY
Cellphone . 07535 740097 www.jade3architecture.co.uk

**477 New Hey Road,
Huddersfield**

Project No.
**2022
Enquiry 59**

Project Title
**proposed elevations
(with the raised decking shown)**

Drawn By

Reviewed By
MC

Scale
**1:100
@A3 size**

Date
22/11/2022

Drawn No.
112

Reviewed Title

Revision

Important Notice
Do not scale off this drawing. Critical dimensions should be checked on site prior to works commencing. Dimensional conflicts should be brought to the company's attention as soon as they become apparent. Failure to do so could render the contractor liable for subsequent losses. Copyright in this drawing and any work executed from this drawing remains the property of Jade3 Architecture Ltd.

© Copyright Jade3 Architecture Ltd.