



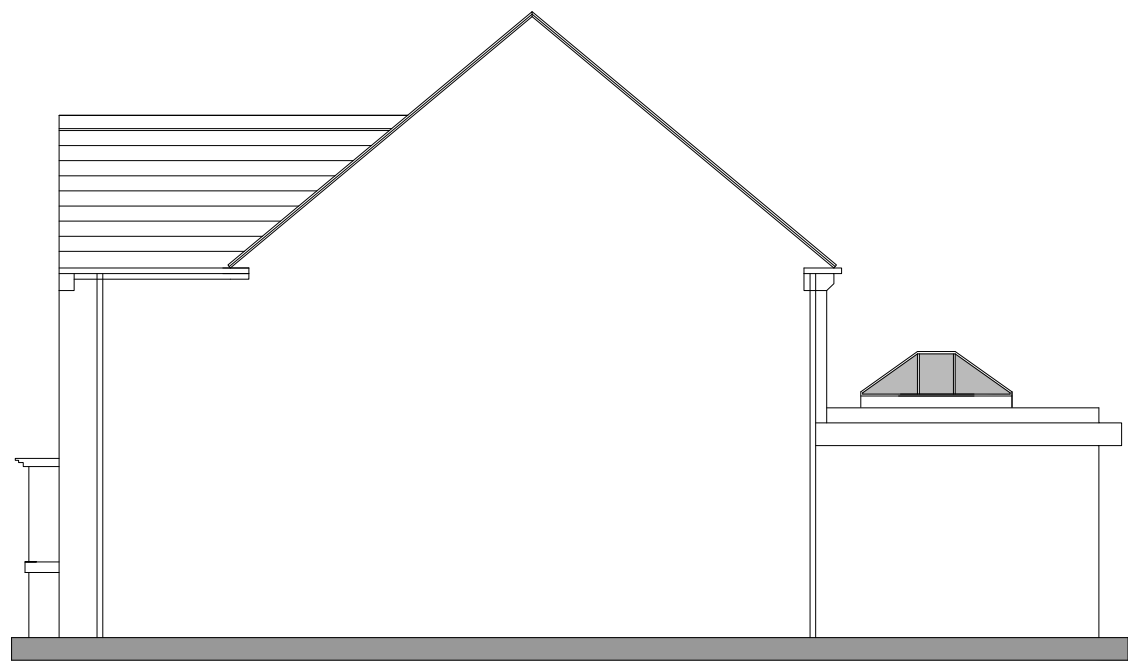


SIDE ELEVATION




REAR ELEVATION

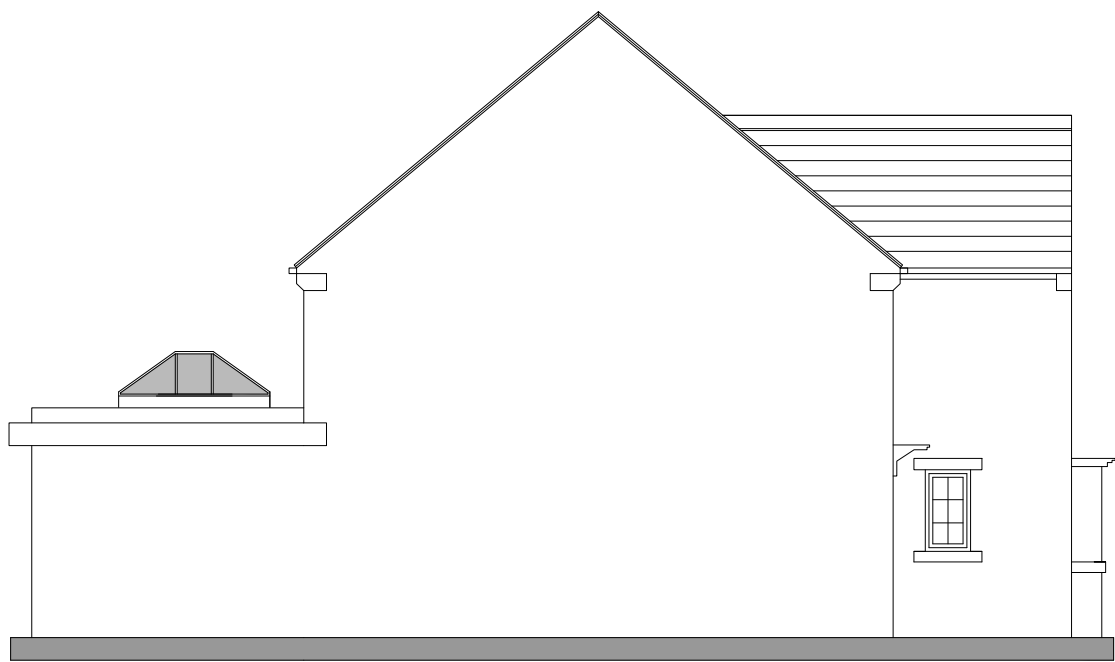

SIDE ELEVATION

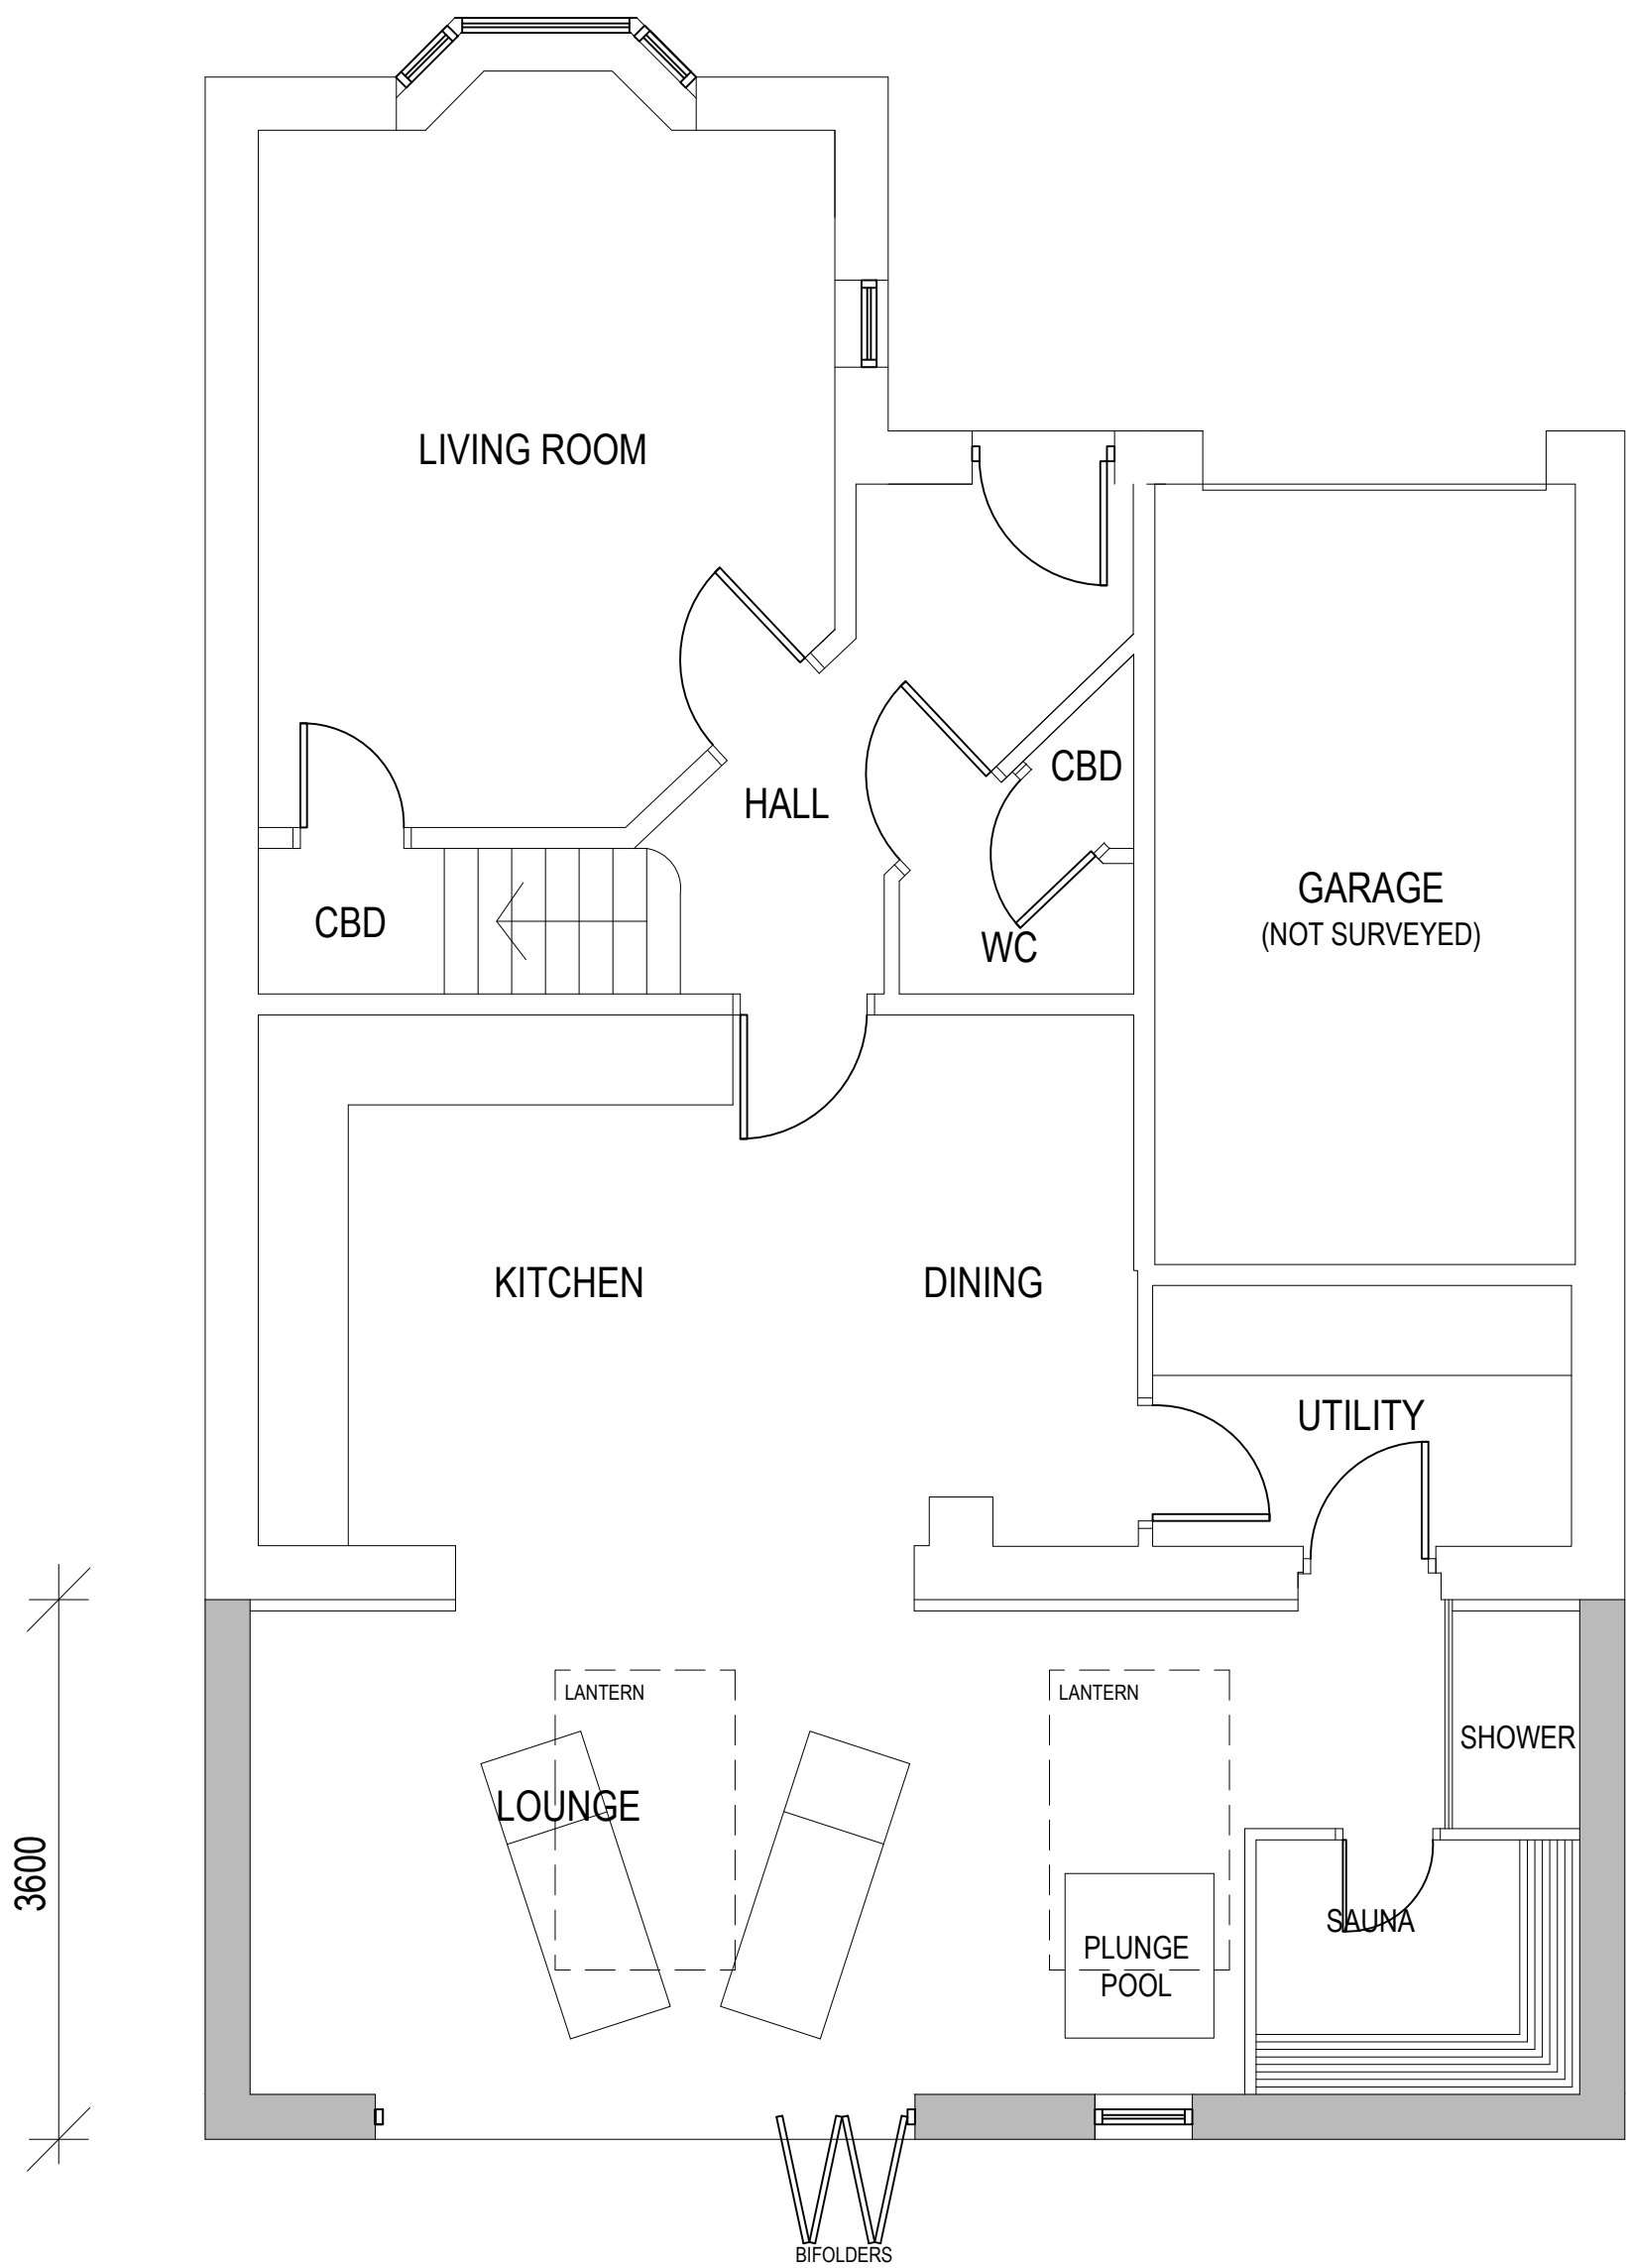

GROUND FLOOR PLAN

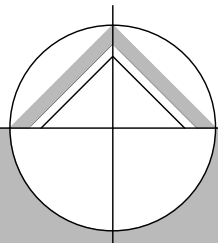

northern design
partnership

Chartered Architects
The Chapel, Millmoor Road,
Meltham, Holmfirth, HD9 5JU

www.northerndesignpartnership.co.uk
Instagram: @northerndesignp
Telephone: (01484) 854848

client	MR MIDDLEBROOK		
project	PROPOSED REAR EXTENSION 6 SISKIN GARDENS NETHERTON HUDDERSFIELD, HD4 7FB		
drawing	PROPOSED PLANS		
revision	notes	date	drawn
*	*	*	*
scale :	1:50 AT A1	09.22	PB
project no.	2239	drawing no.	02