



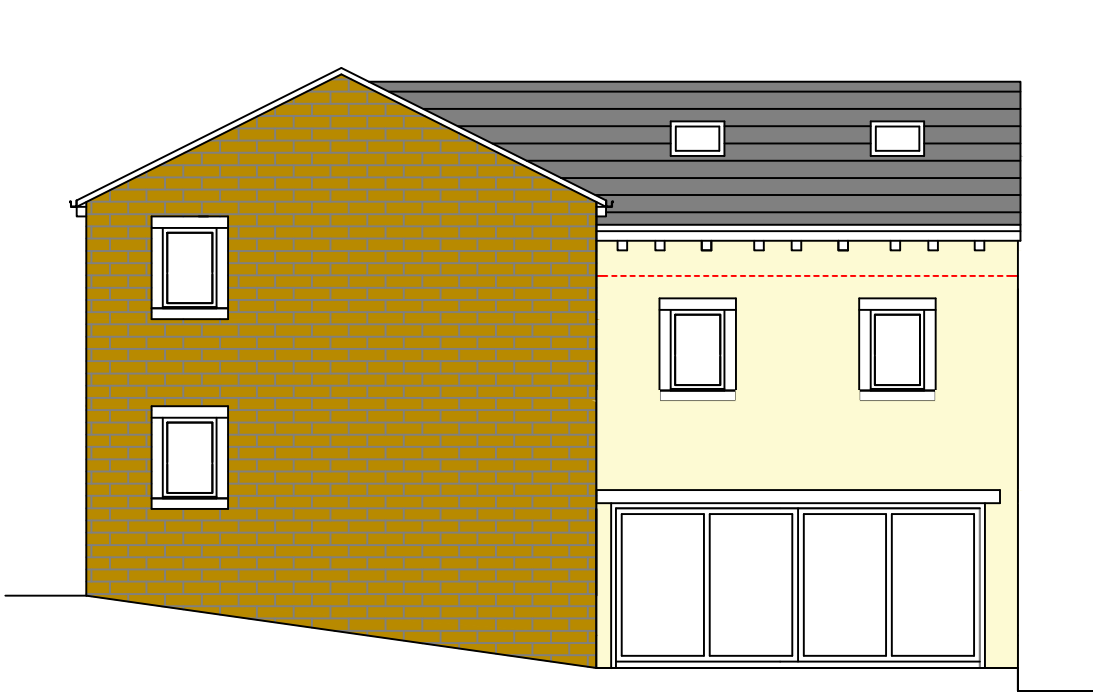

PROPOSED FRONT ELEVATION

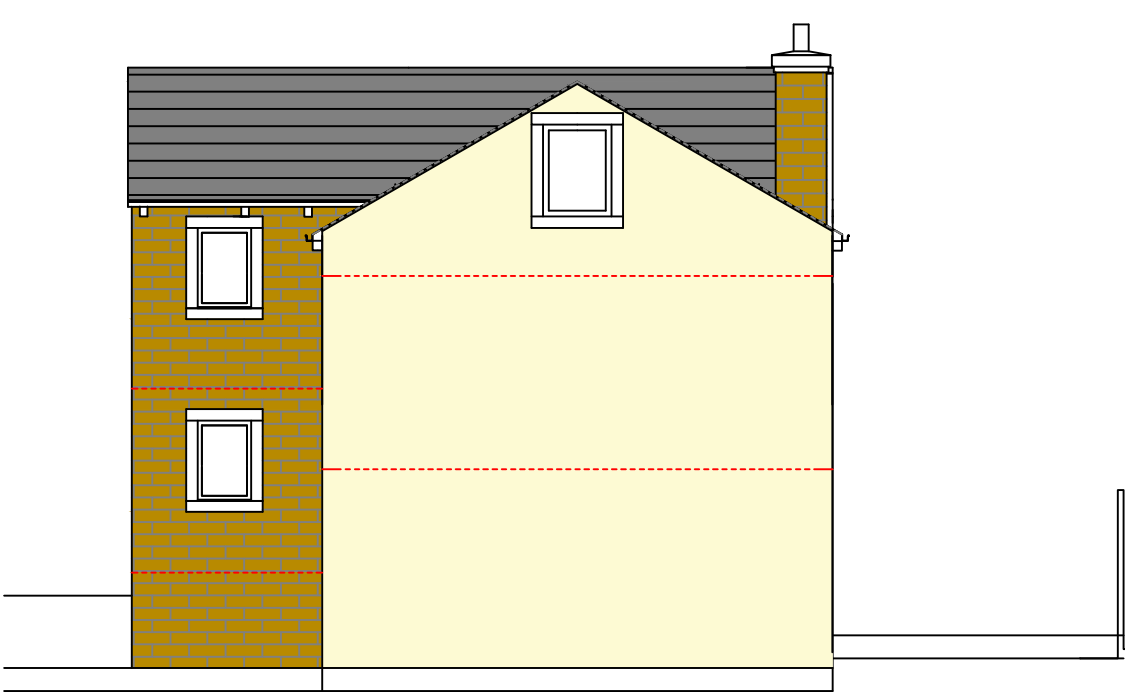


PROPOSED SIDE ELEVATION




PROPOSED REAR ELEVATION




PROPOSED SIDE ELEVATION

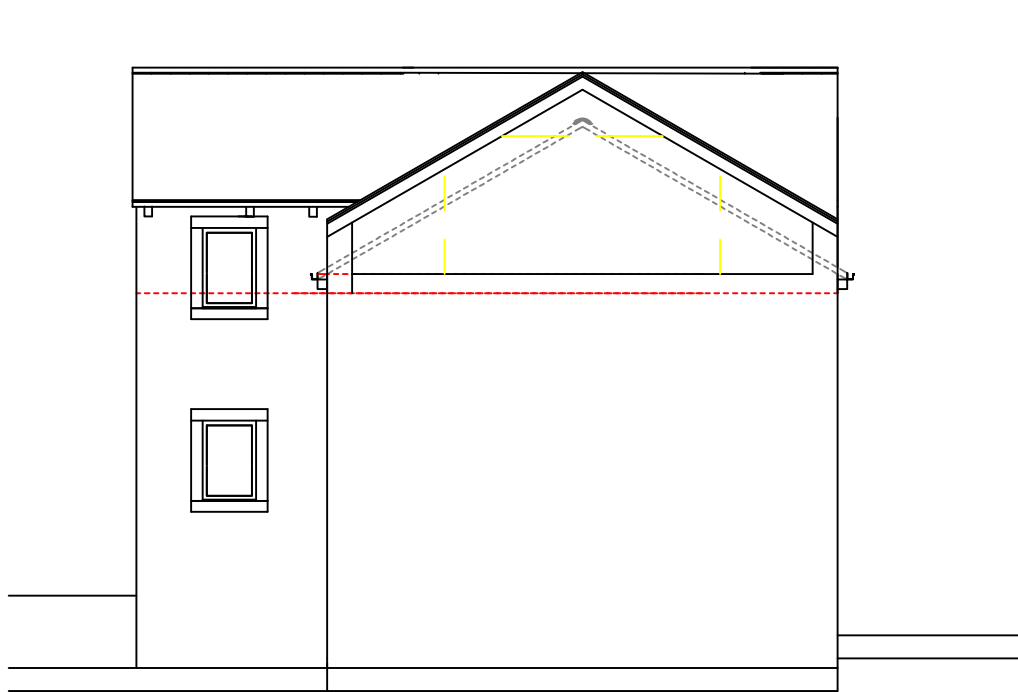

PROPOSED SECTION

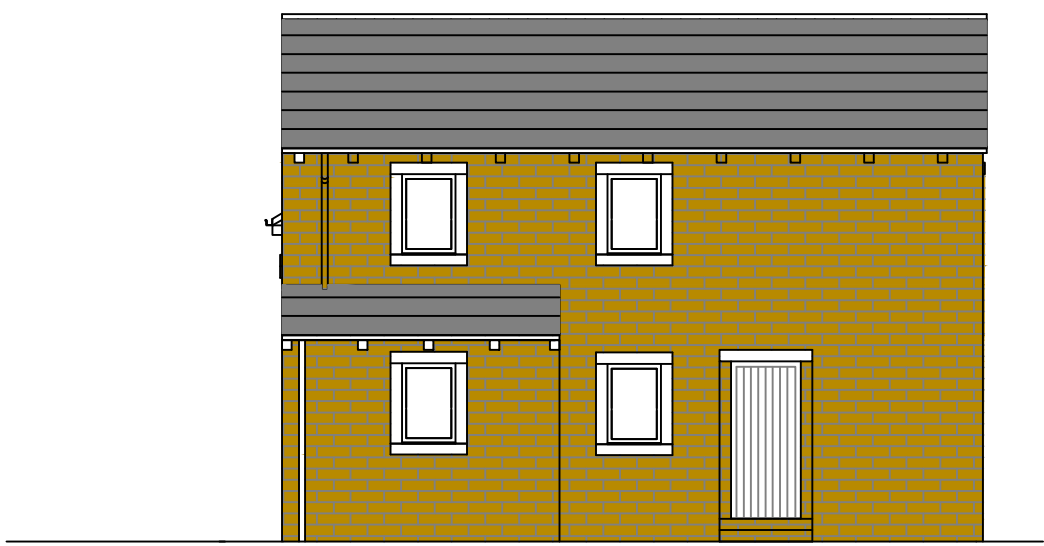


EXISTING FRONT ELEVATION

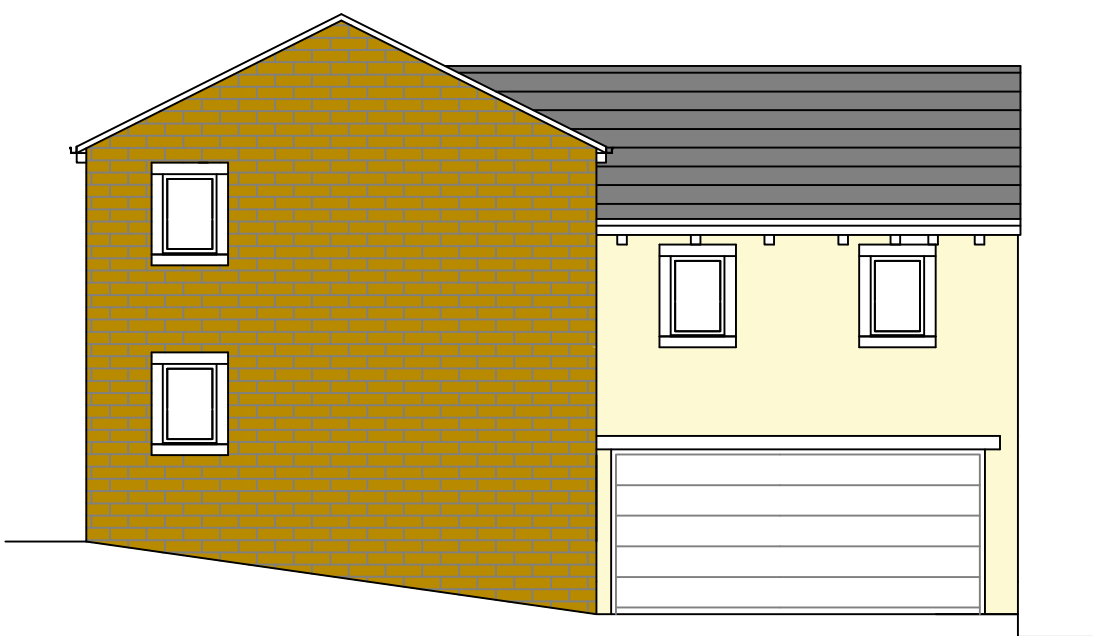


EXISTING SIDE ELEVATION



EXISTING REAR ELEVATION

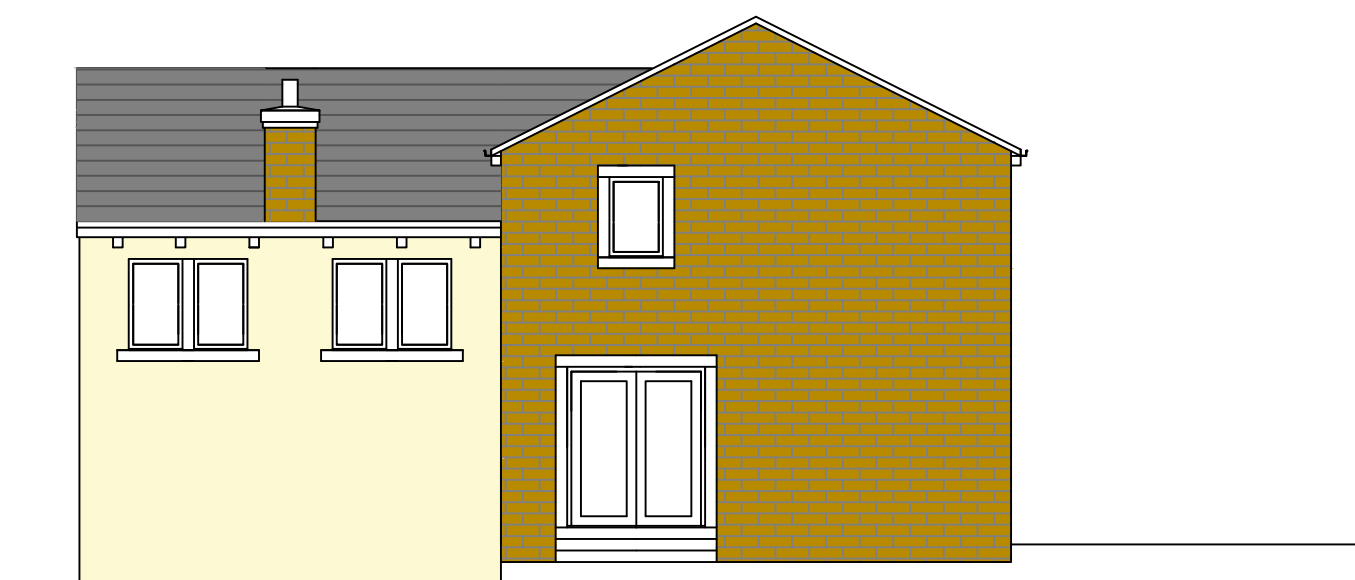


EXISTING SIDE ELEVATION

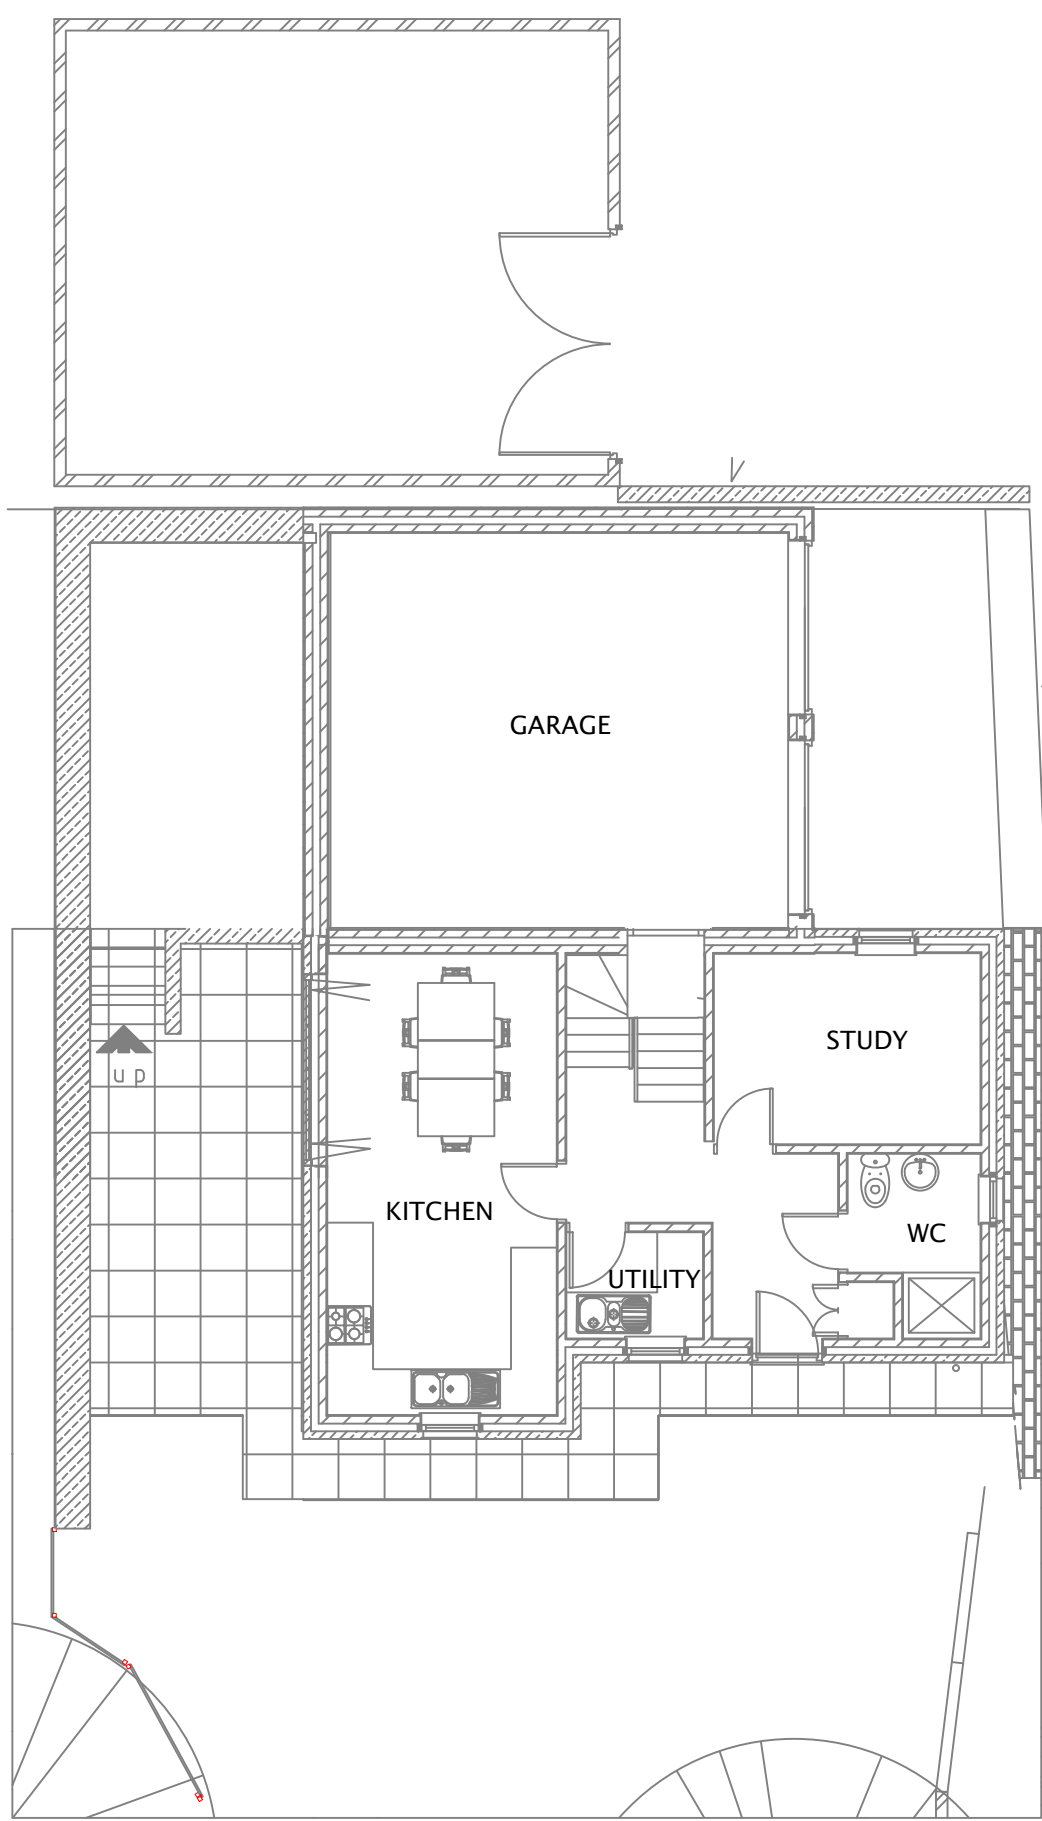


EXISTING SITE & GROUND FLOOR PLAN

- MATERIALS:
- ROOF MATERIALS TO MATCH EXISTING
 - STONE AND RENDER TO MATCH EXISTING
 - NEW WINDOWS/DOORS TO MATCH EXISTING

 


SCALE BAR

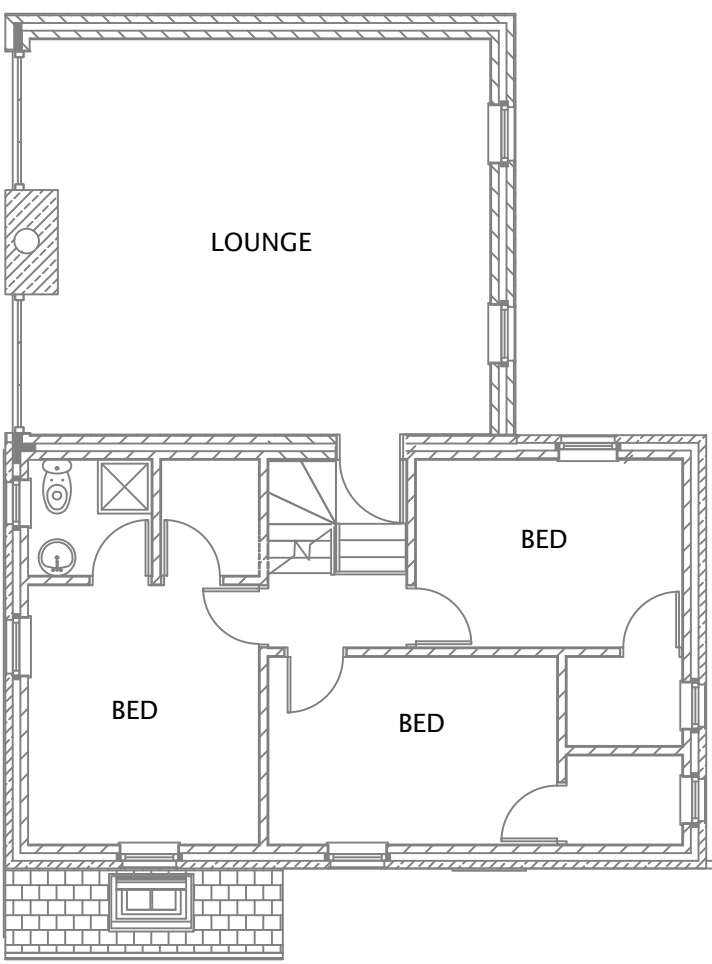


EXISTING FIRST FLOOR PLAN


REPLACEMENT BOUNDARY FENCE TO
BE REDUCED TO TO 1800MM HIGH

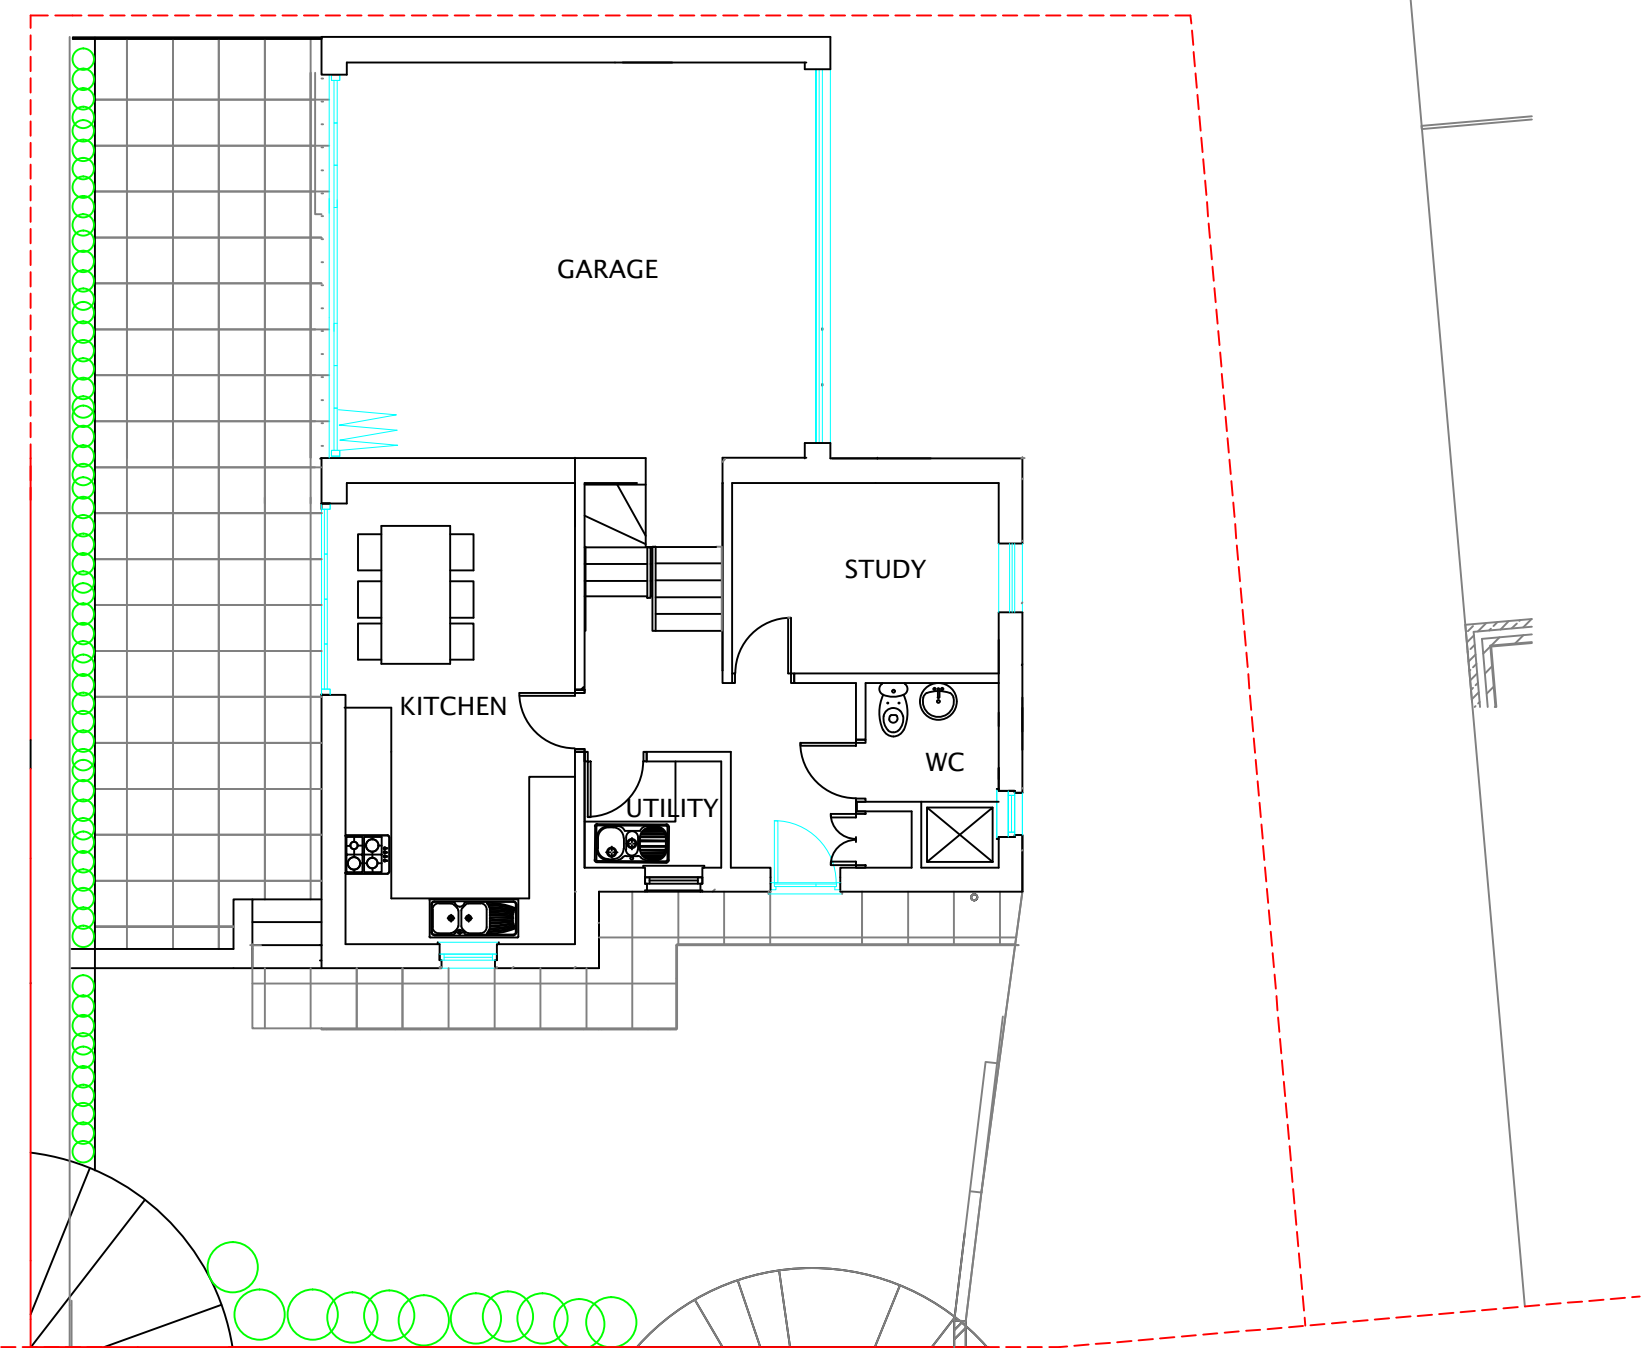

PROPOSED SITE & GROUND FLOOR PLAN

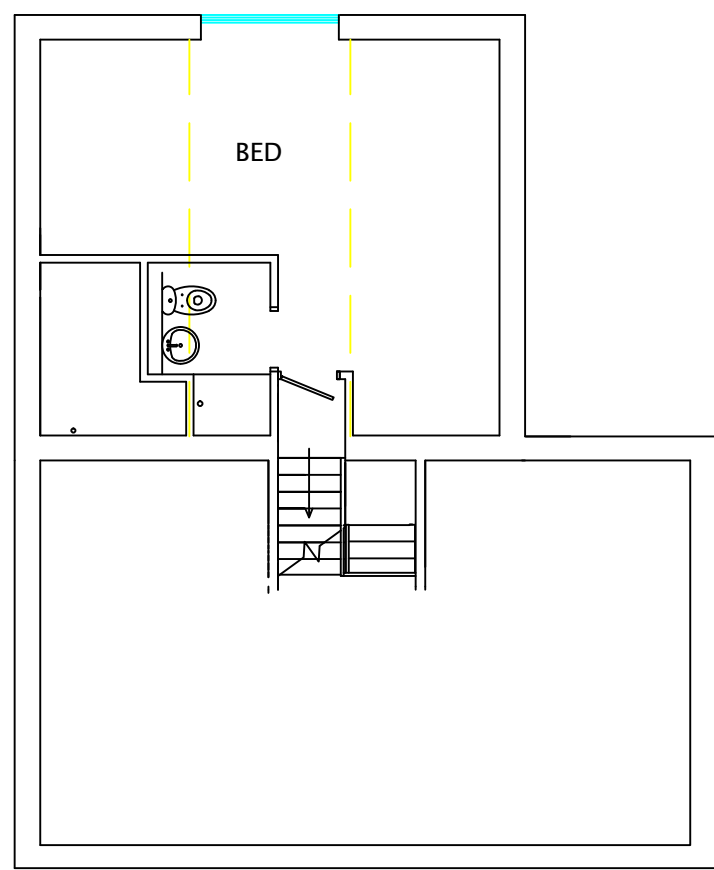

SECOND FLOOR PLAN

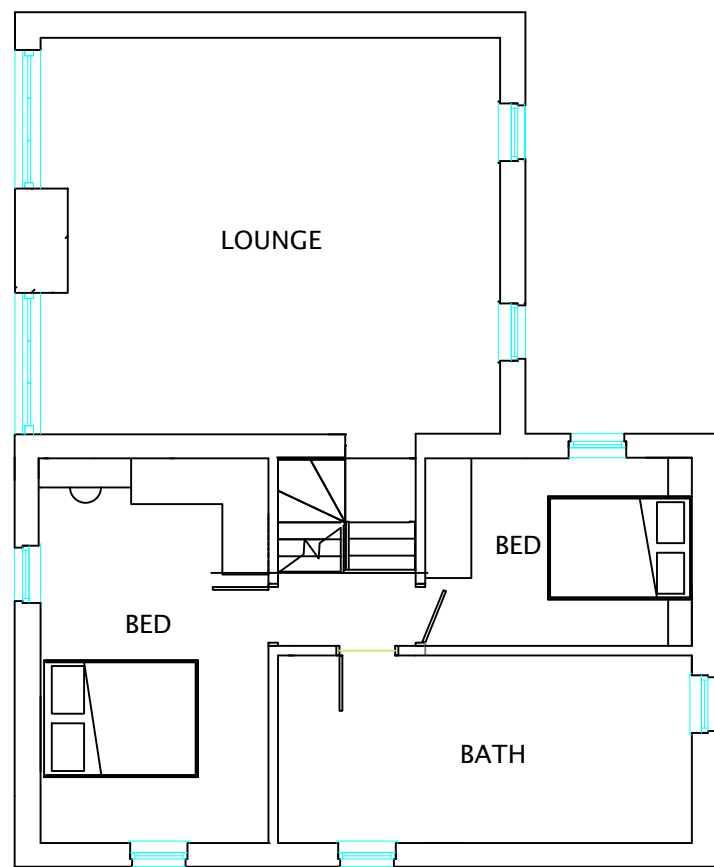

PROPOSED FIRST FLOOR PLAN

REV.	DESCRIPTION.	DATE.

pharchitecture
DOMESTIC.COMMERCIAL.INTERIORS
7 LARKWOOD CLOSE, CARRBROOK,
STALYBRIDGE, CHESHIRE, SK15 3NL.
E: pha@sky.com M: 07967233507

Drawing Number, 021/GRT/001	Date JUNE.22
Revision, C	Scale, 1:100

Drawing / Job Title,
**PROPOSED FIRST FLOOR EXTENSION, GARAGE CONVERSION,
ELEVATION ALTERATIONS
& REDUCTION OF SIDE BOUNDARY HEIGHT.
EXISTING & PROPOSED PLANS-PLANNING**

Client,
**MR & MRS THOMPSON
12 INNER HEY
MARSDEN
HD7 6 EL**