



NOTE:


- This drawing has been prepared for the submission and approval under Town and Country Planning only.
- This drawing is subject to copyright laws & is for use on this project only.

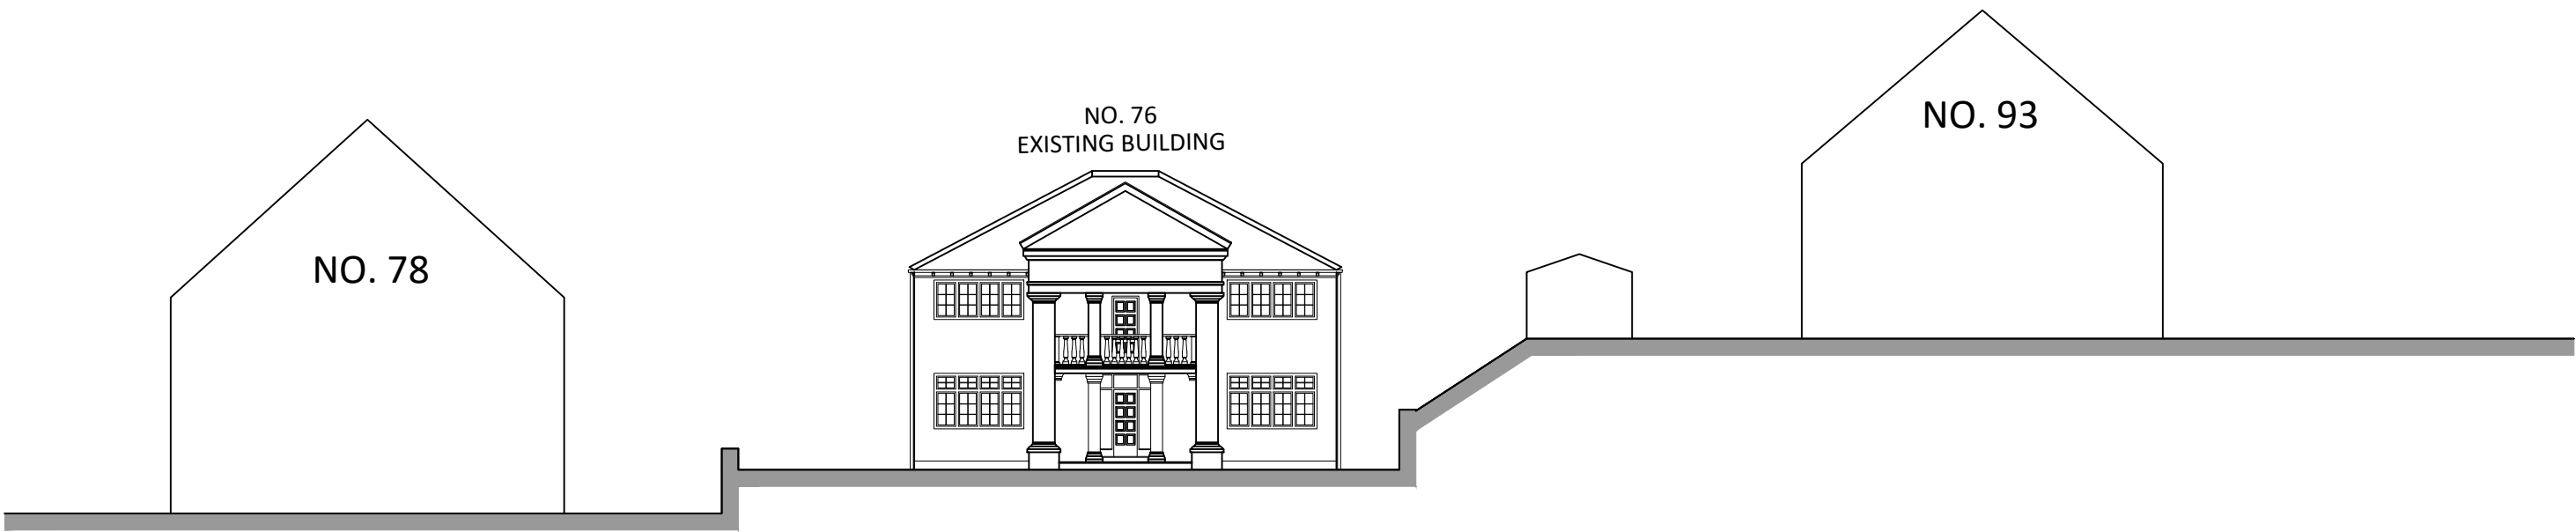


WEST ELEVATION

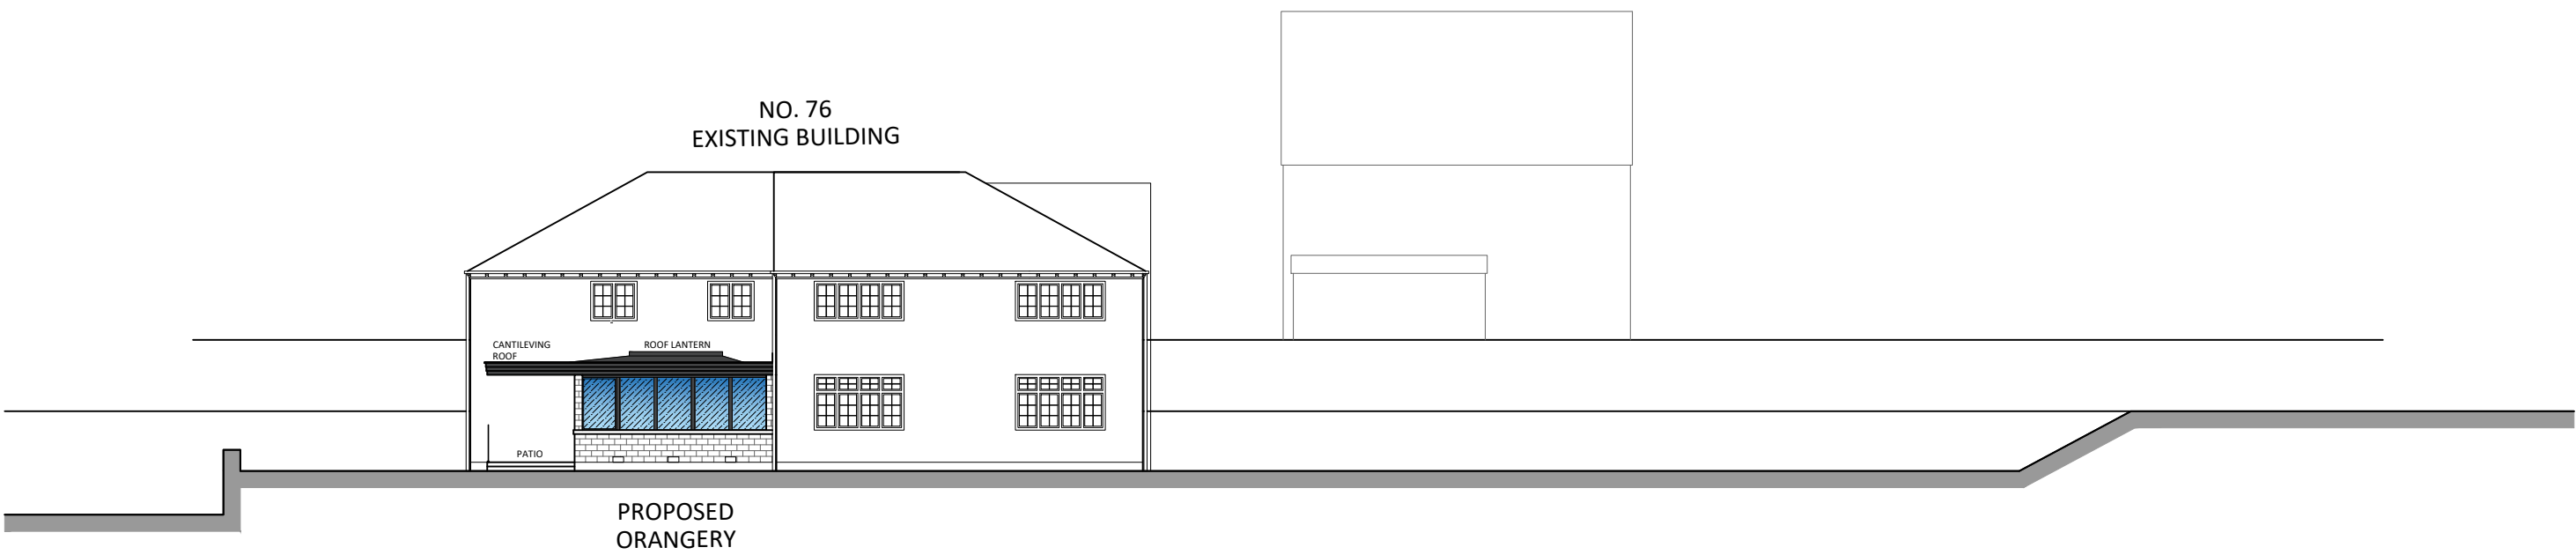


NORTH ELEVATION

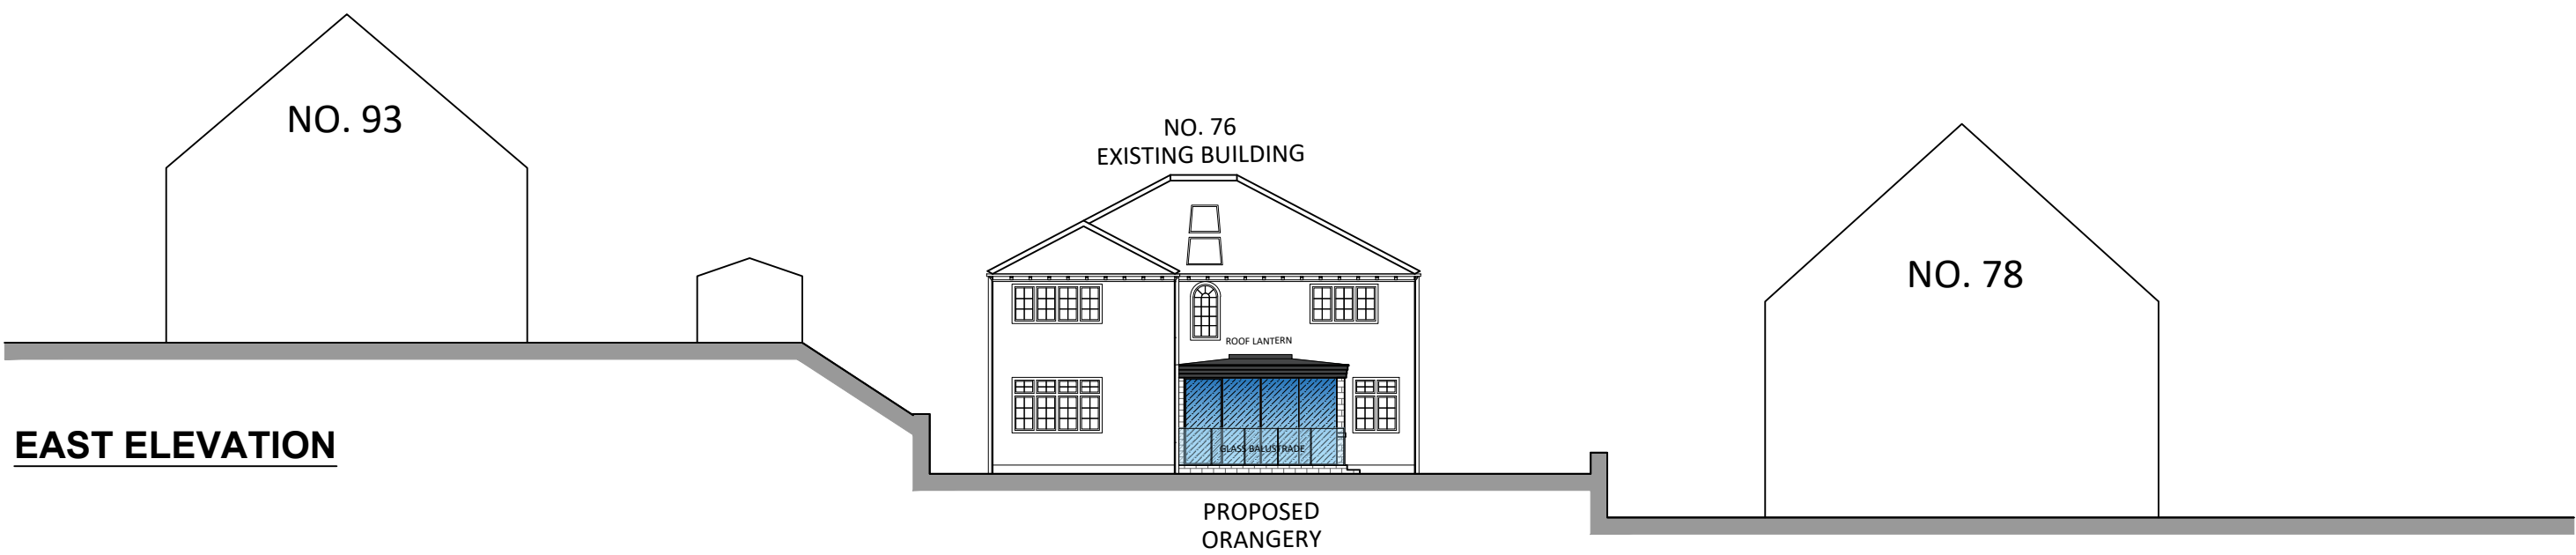

EAST ELEVATION

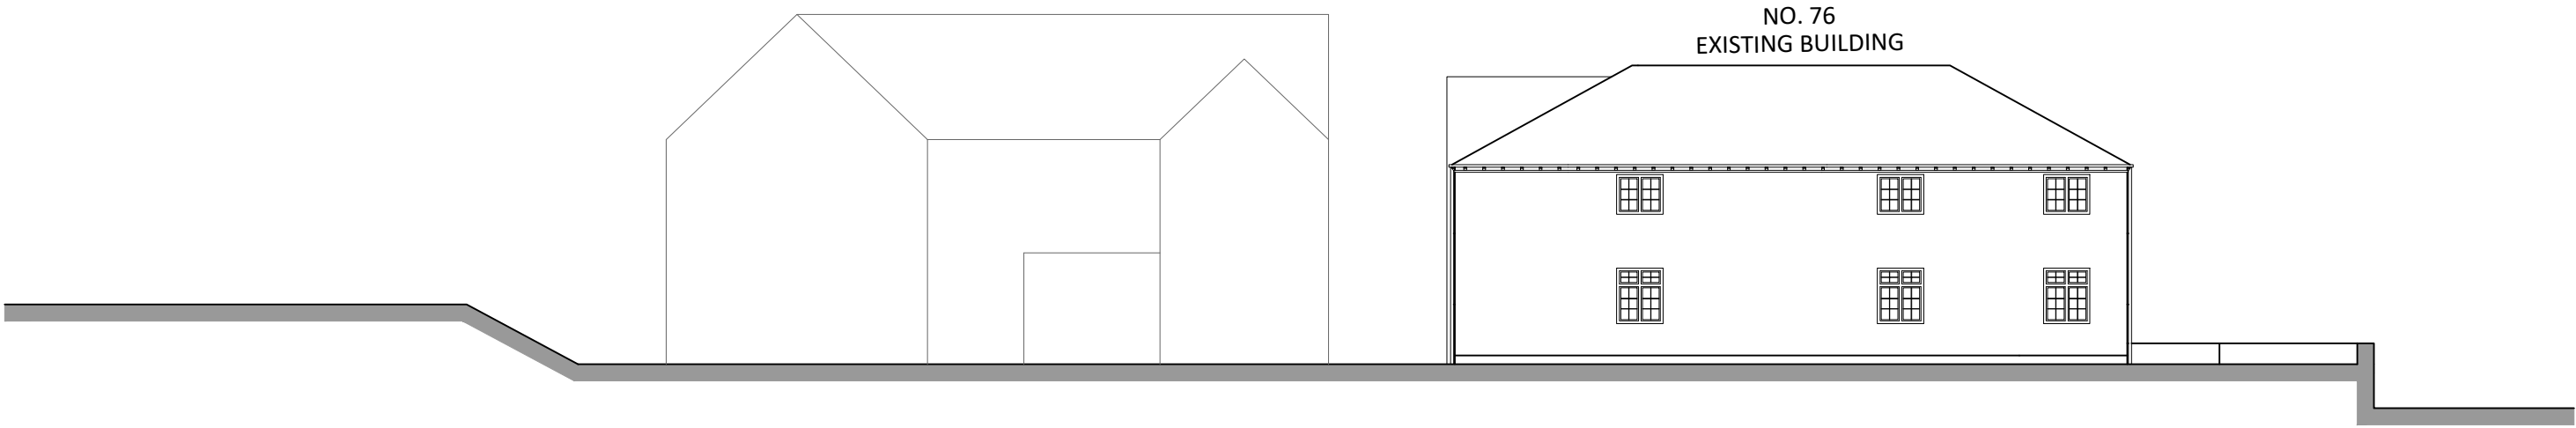

SOUTH ELEVATION

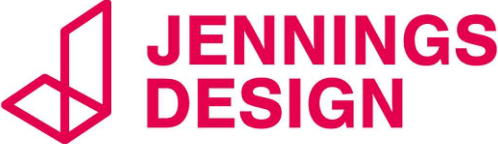PLANNING			
PROJECT 76 Wharf Street Dewsbury WF12 9AU			
TITLE PROPOSED SITE ELEVATIONS			
CLIENT Mr R Patel			
 8 Feast Field, Horsforth, Leeds, West Yorkshire, LS18 4TJ www.jennings-design.com 01274 395422 office@jennings-design.com			
Drawn: CW	Check: NJJ	Scale: 1:100 @ A1	Date: August 2022
Plan Number: 220768 -104			
