



Drawing Status


- ☐ PRELIMINARY FOR APPROVAL
- ☐ AGREED LAYOUT - SIGNED OFF
- ☒ PLANNING DRAWING
- ☐ BUILDING CONTROL DRAWING
- ☐ TENDER DRAWING
- ☐ CONTRACT DRAWING
- ☐ CONSTRUCTION DRAWING
- ☐ AS-BUILT DRAWING

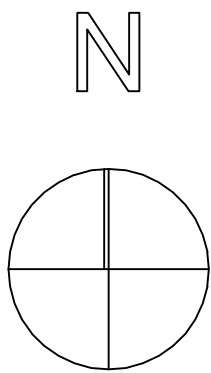


SITE LOCATION PLAN
SCALE - 1:1250@A1

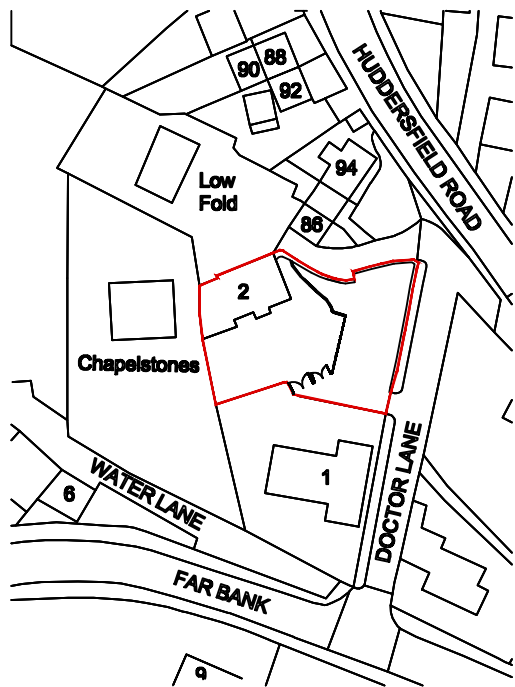

EXISTING SITE PLAN
SCALE - 1:200@A1

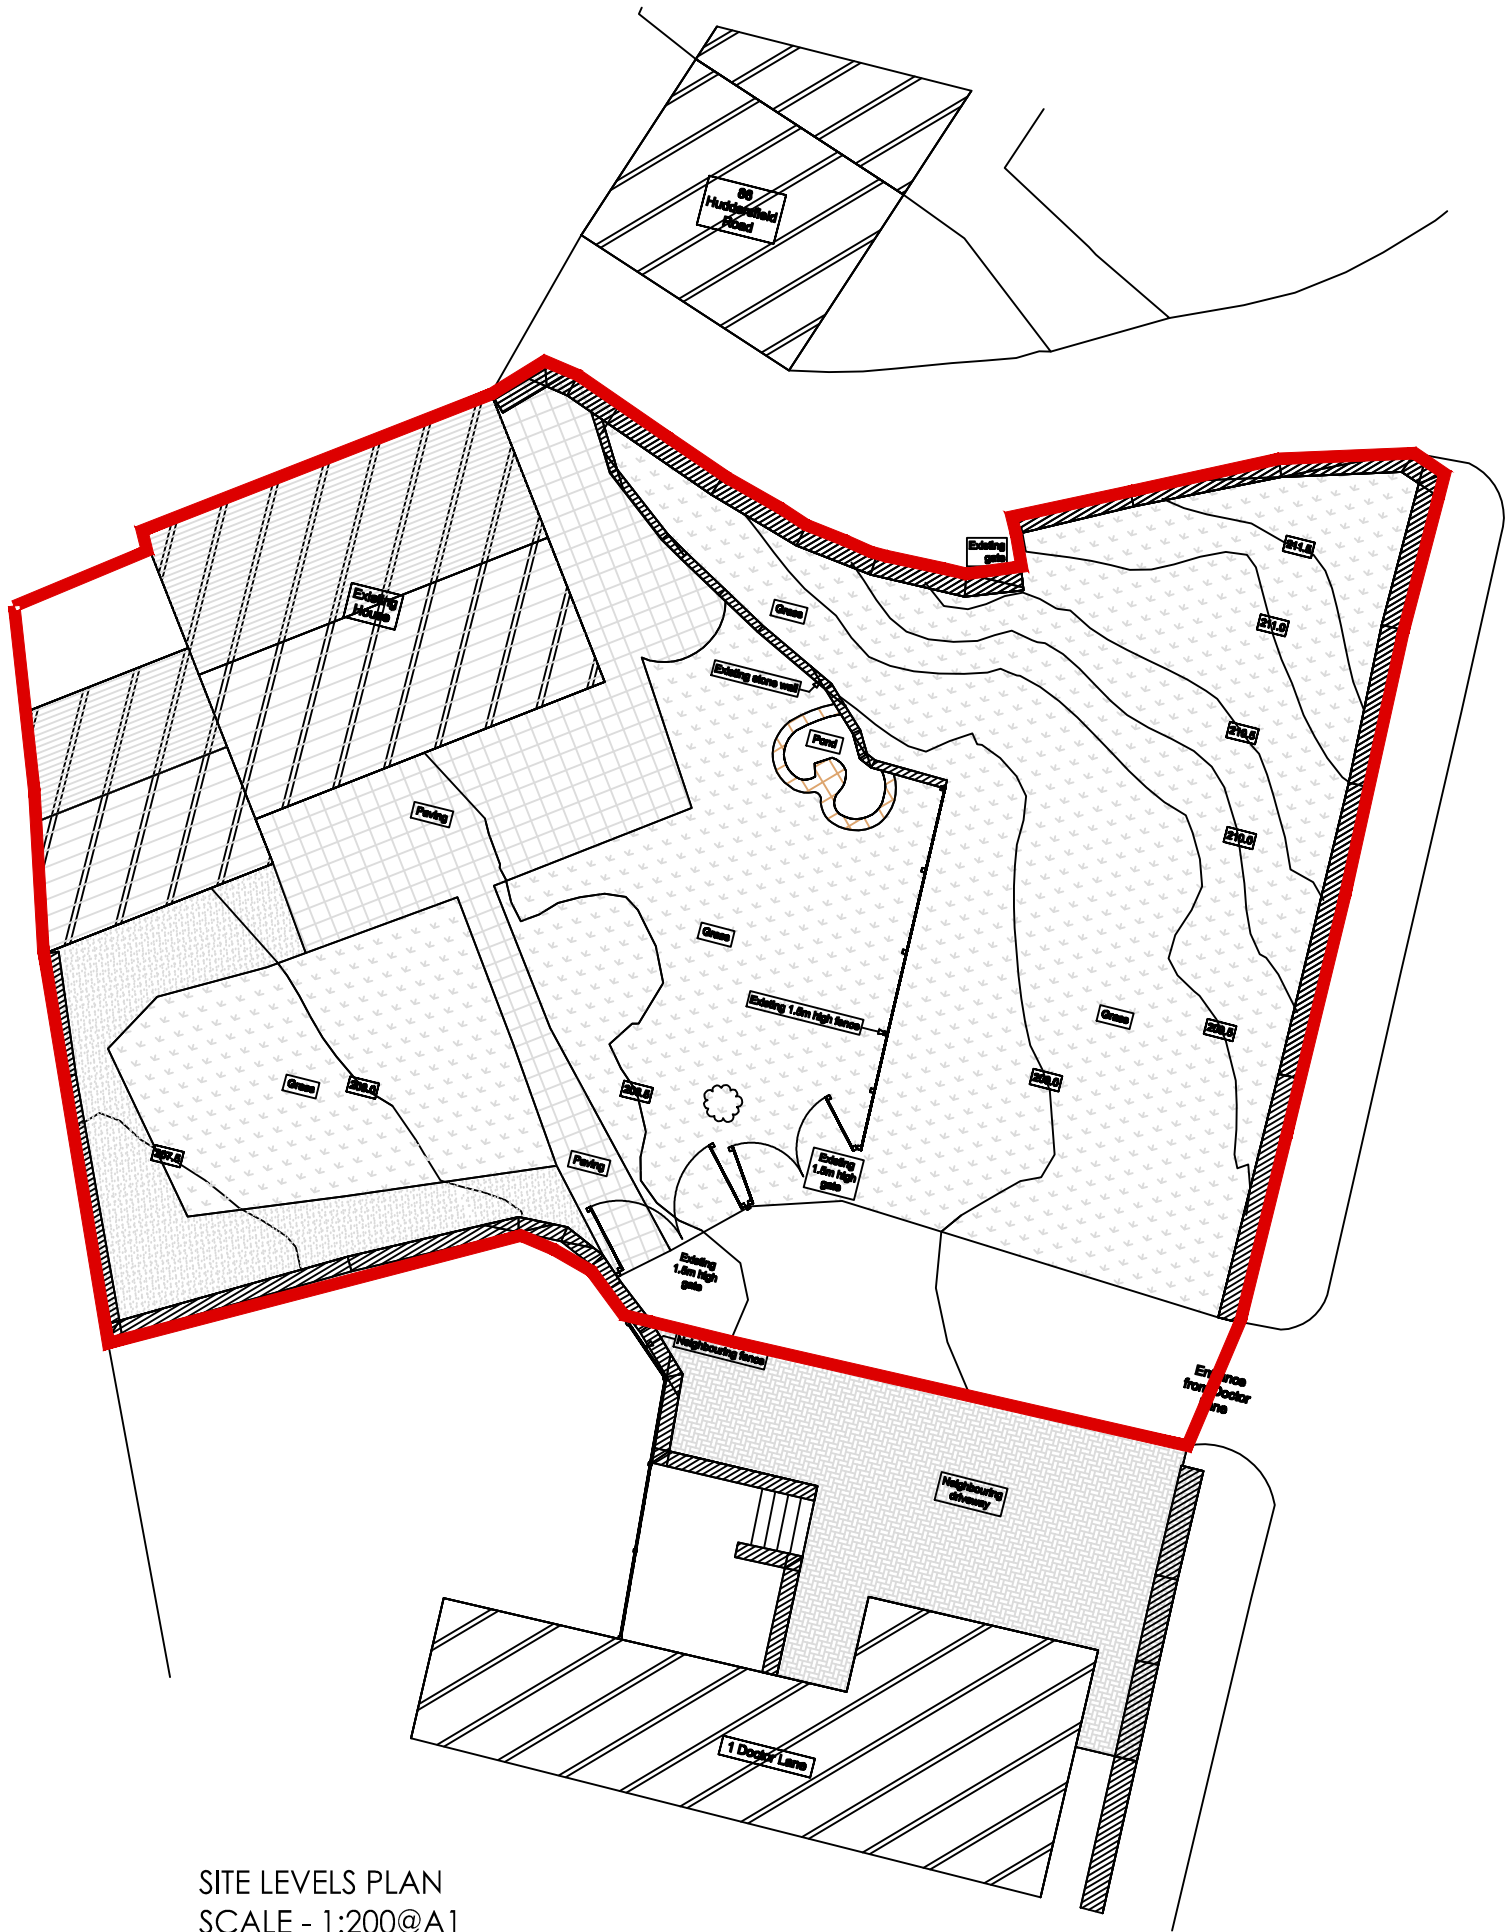

SITE LEVELS PLAN
SCALE - 1:200@A1

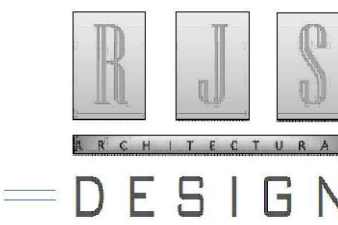

Date:	Revision:	Dr:
Client:		
TOM_LINDLEY		
Drawing Issue:		
PLANNING		
Project:		
2, DOCTOR LANE, HUDDERSFIELD		
Drawing Title:		
EXISTING_PLANS		
Scale:	Drawing No:	
As shown on:	RJS/PL/001	
Revision:	Drawn:	Authorised by:
	RJS	RJS
		Date:
		02/1/2022