

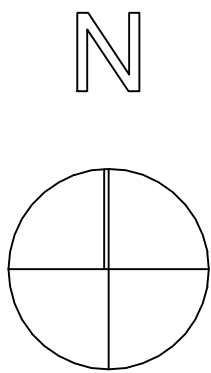


Drawing Status


- ☐ PRELIMINARY FOR APPROVAL
- ☐ AGREED LAYOUT - SIGNED OFF
- ☒ PLANNING DRAWING
- ☐ BUILDING CONTROL DRAWING
- ☐ TENDER DRAWING
- ☐ CONTRACT DRAWING
- ☐ CONSTRUCTION DRAWING
- ☐ AS-BUILT DRAWING

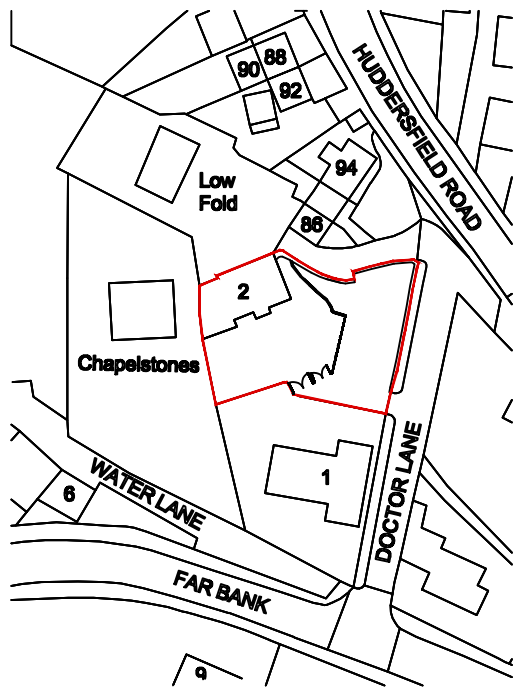


SITE LOCATION PLAN
SCALE - 1:1250@A1

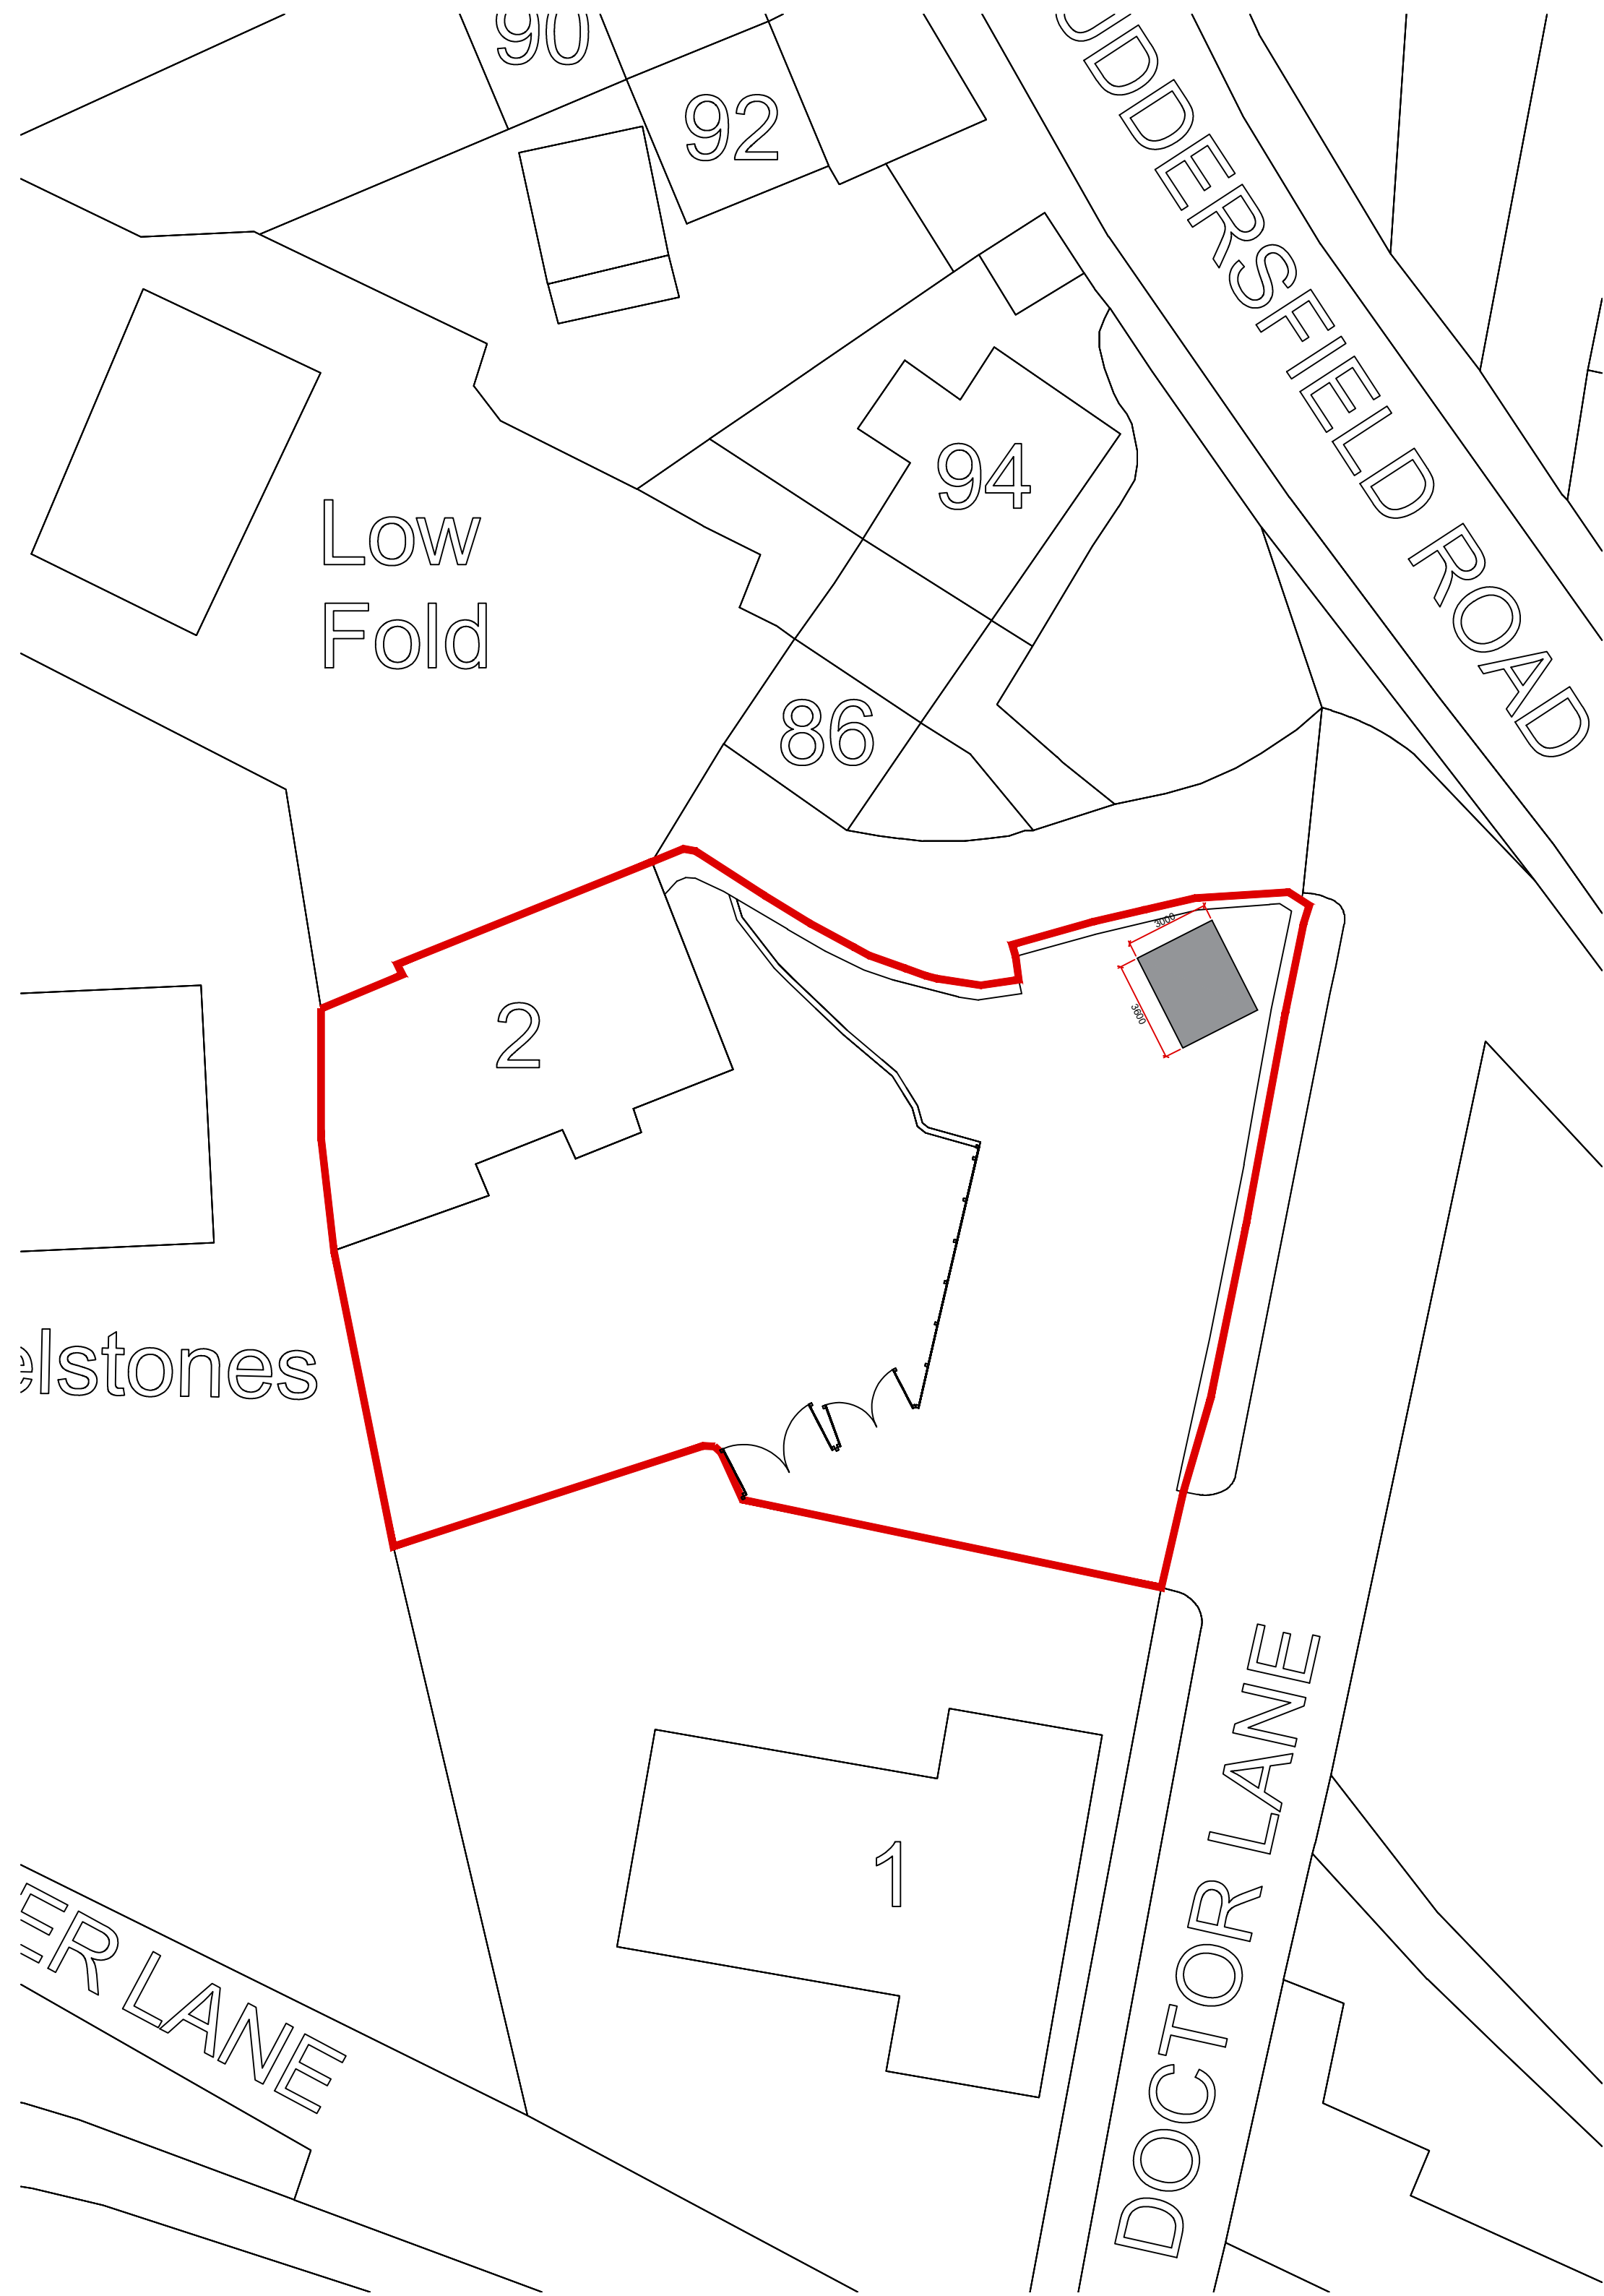


PROPOSED SITE PLAN
SCALE - 1:200@A1

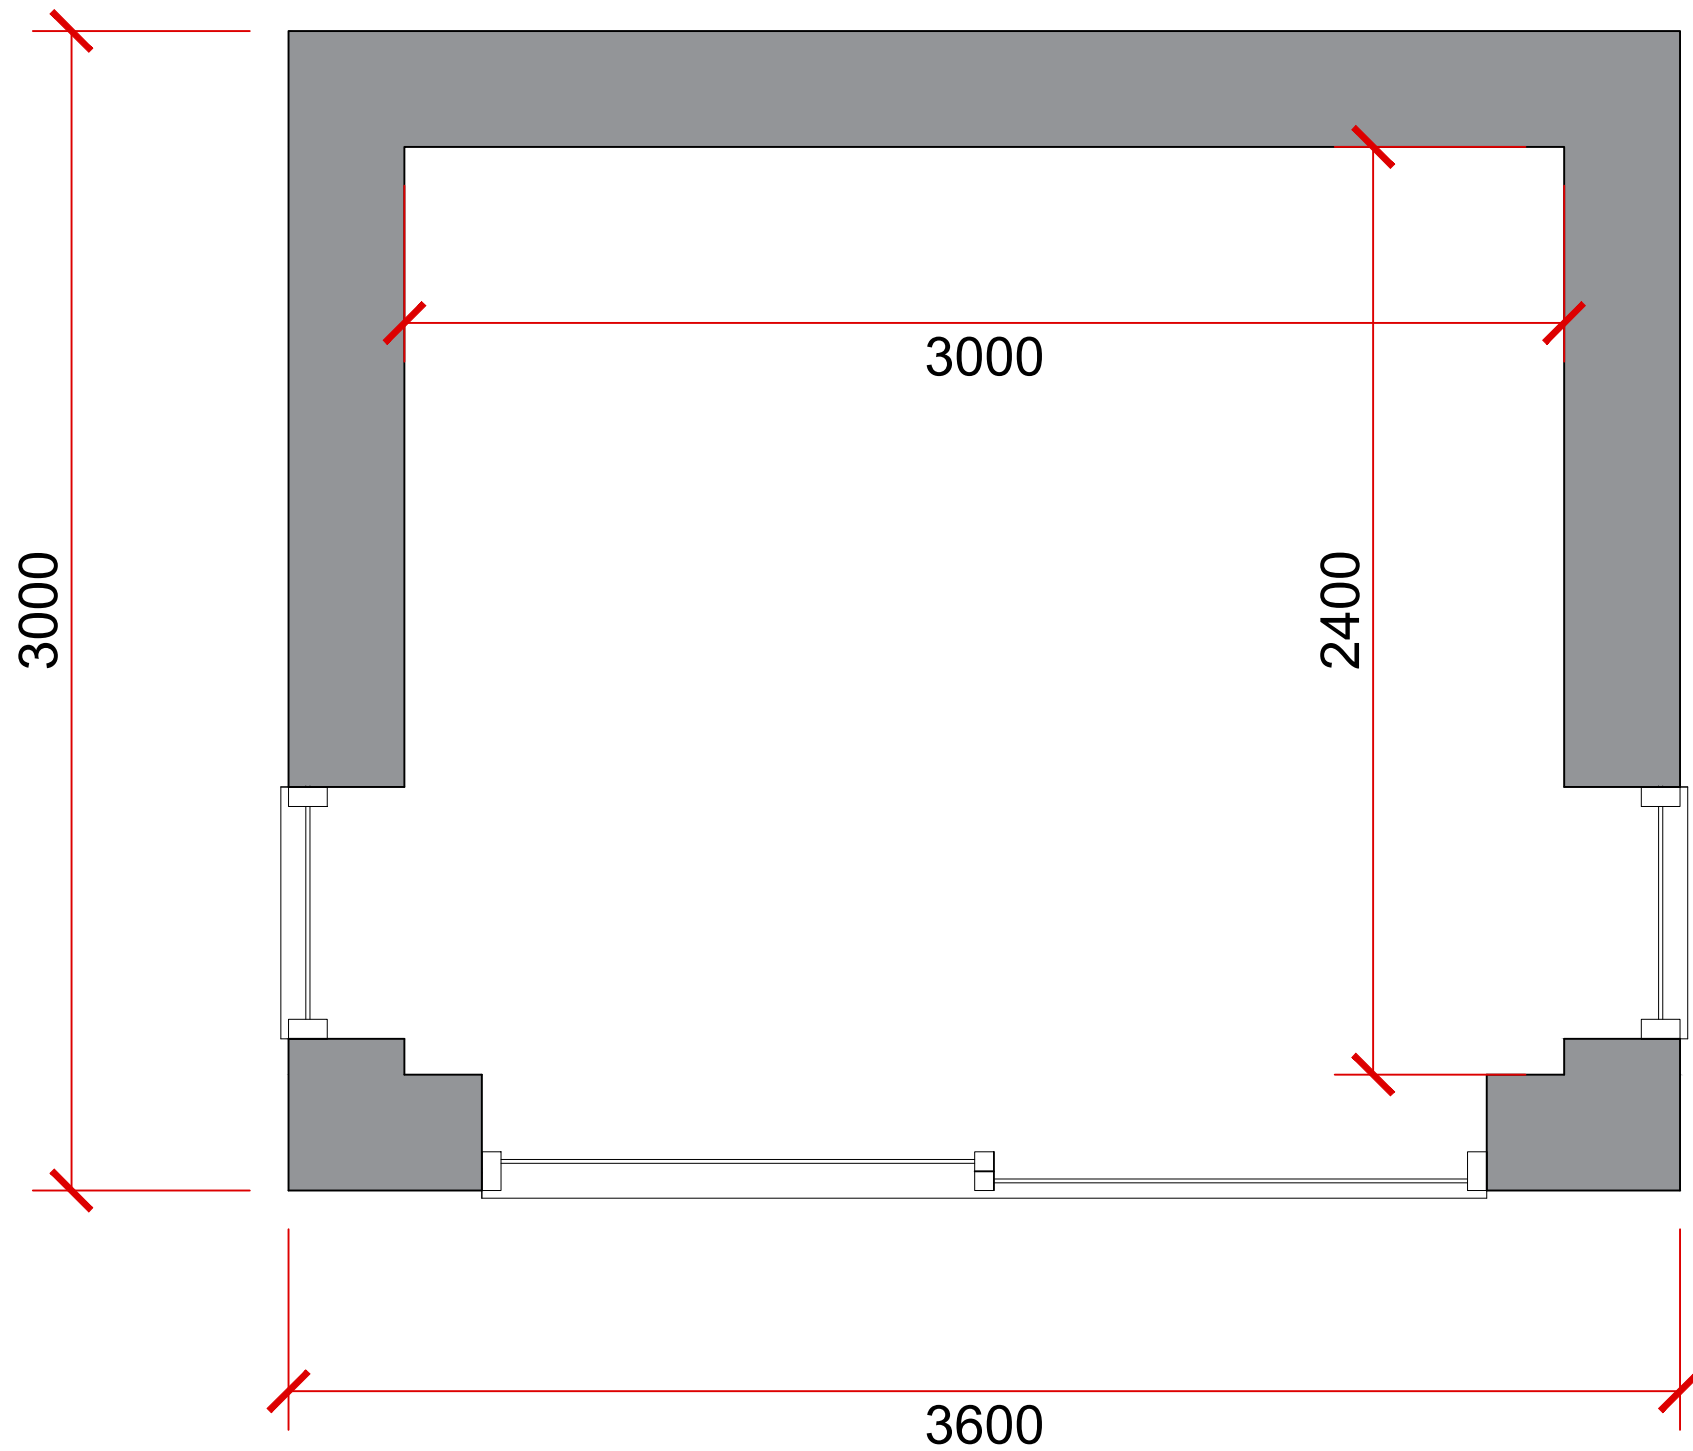


PROPOSED FLOOR PLAN
SCALE - 1:20@A1

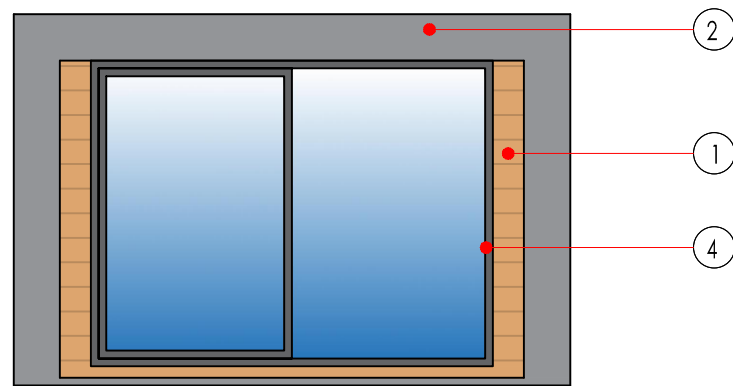


PROPOSED FRONT ELEVATION
SCALE - 1:50@A1

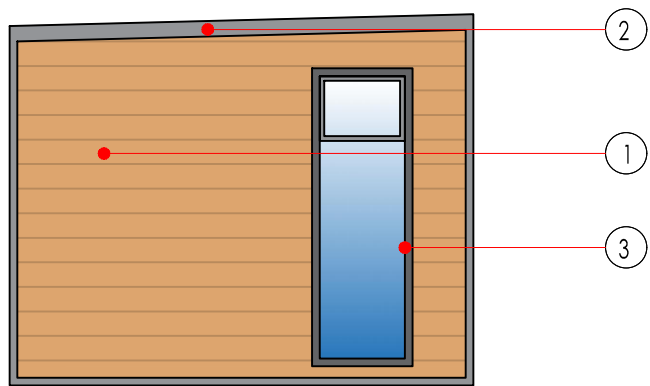

PROPOSED SIDE ELEVATION
SCALE - 1:50@A1

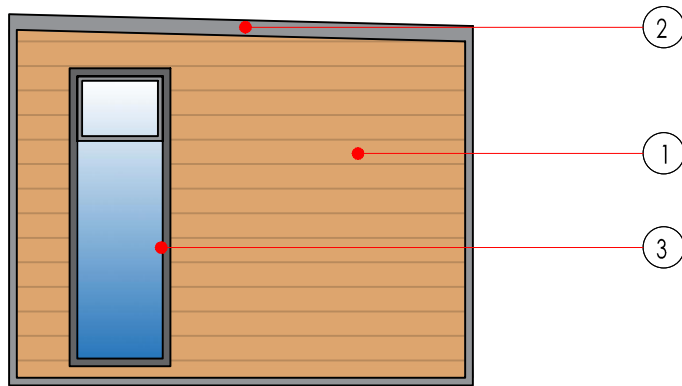


PROPOSED SIDE ELEVATION
SCALE - 1:50@A1

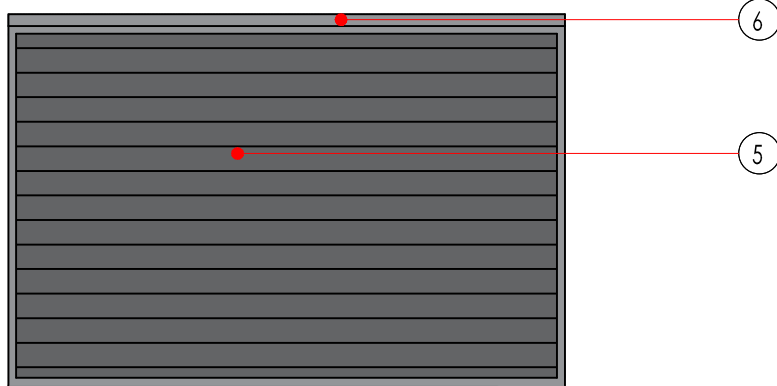

PROPOSED REAR ELEVATION
SCALE - 1:50@A1

- ① Cedar Composite Cladding
- ② Aluminium framed fascia
- ③ Anthracite aluminium glazed windows
- ④ Anthracite aluminium sliding door
- ⑤ LP Strongcore anthracite cladding
- ⑥ Rubberised roof membrane

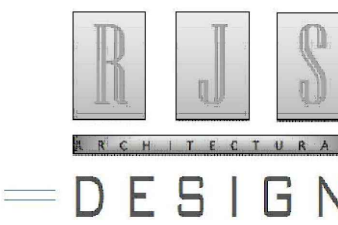

Date:	Revision:	Dr:
Client: TOM LINDLEY		
Drawing Issue: PLANNING		
Project: 2, DOCTOR LANE, HUDDERSFIELD		
Drawing Title: PROPOSED PLANS		
Scale:	Drawing No:	RJS193_PL_001
Revision:	Drawn:	Authorised by:
	RJS	RJS
		Date: OCT 2022