


BATTYE STREET

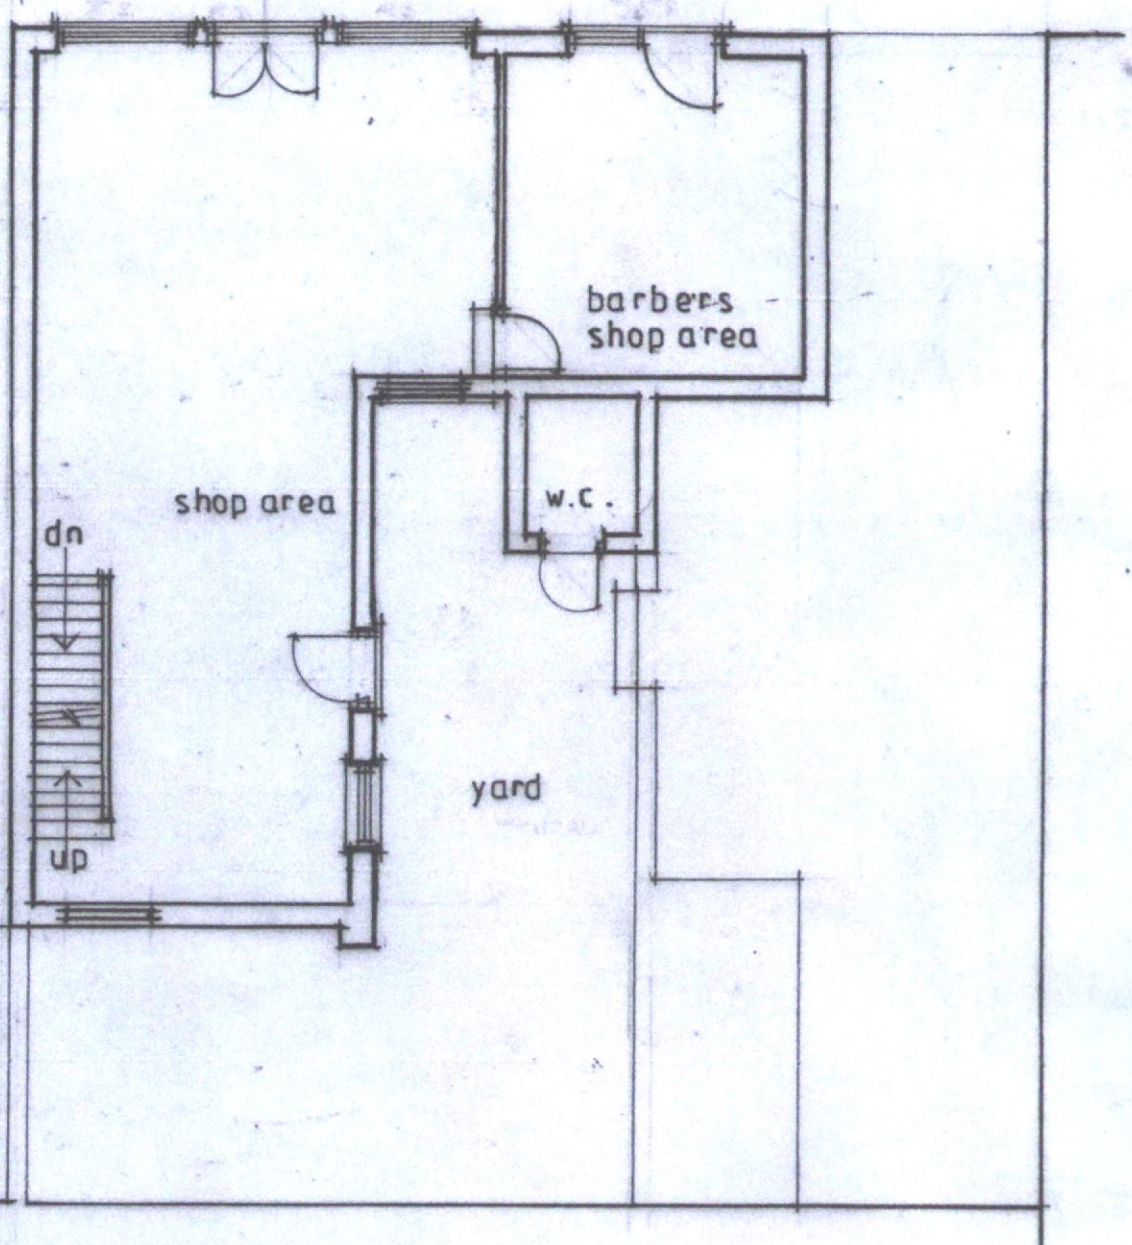

GROUND FLOOR PLAN AS EXISTING

PROPOSED CHANGE OF USE OF 28 BATTYE STREET DEWSBURY
F 13 1 PH FROM RETAIL UNIT WITH STORAGE SPACE OVER
TO 2 NO. 2 BEDROOM FLATS AND 1 NO. SINGLE BEDROOM FLAT
AND RETAINING 1 NO. RETAIL UNIT

Scale 1:100. drawing GROUND FLOOR PLAN AS EXISTING

drawing no. 220405.3