


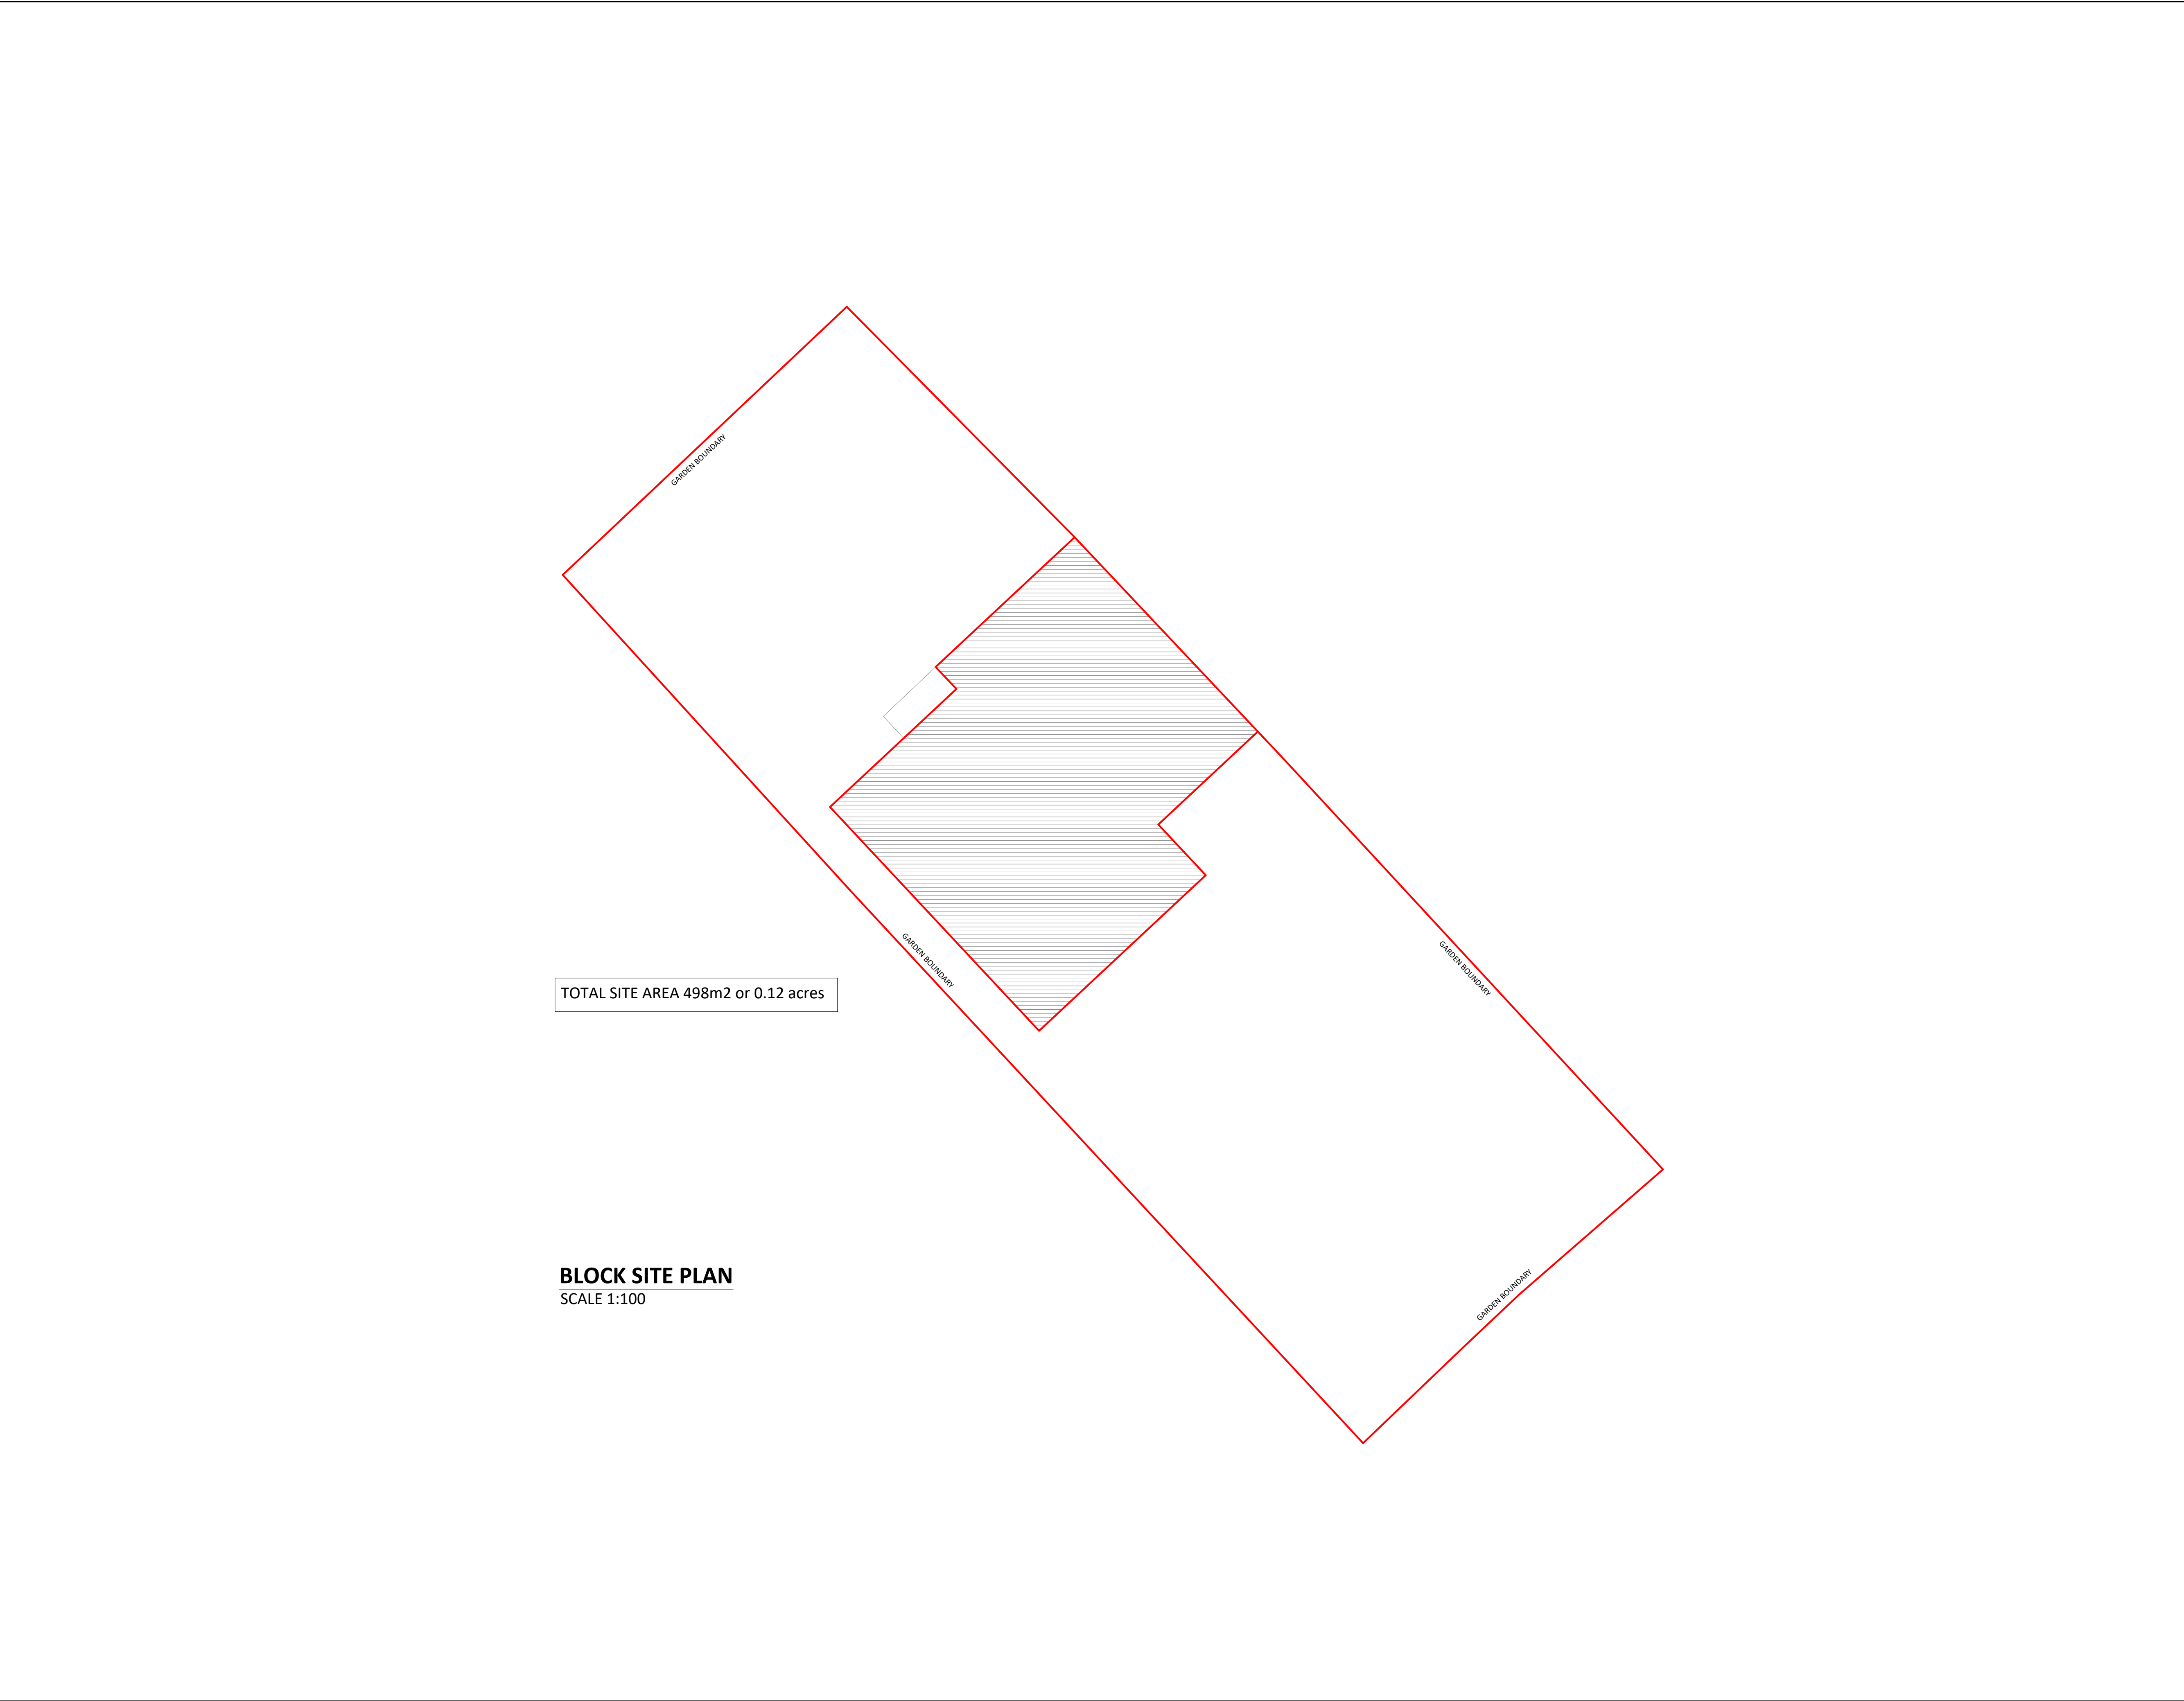

TOTAL SITE AREA 498m2 or 0.12 acres

BLOCK SITE PLAN
SCALE 1:100

No part of this drawing may be reproduced without prior written permission.

REV	DATE	DETAILS	INITIAL

PROJECT	123 MARSH LANE SHEPLEY HUDDERSFIELD, HD8 8AS		
CLIENT	MR & MRS DONAGHEY		
TITLE	PROPOSED BLOCK SITE PLAN		
DRG No.	HD8-03	SCALE	1:100 @ A1
DRN BY	T.D	DATE	28/01/23

KEY
ALL MEASUREMENTS
SHOWN IN MILLIMETRES

GROUND FLOOR GIFA 96m2
FIRST FLOOR GIFA 91m2

DO NOT SCALE IF IN DOUBT PLEASE ASK