



No part of this drawing may be reproduced without prior written permission.

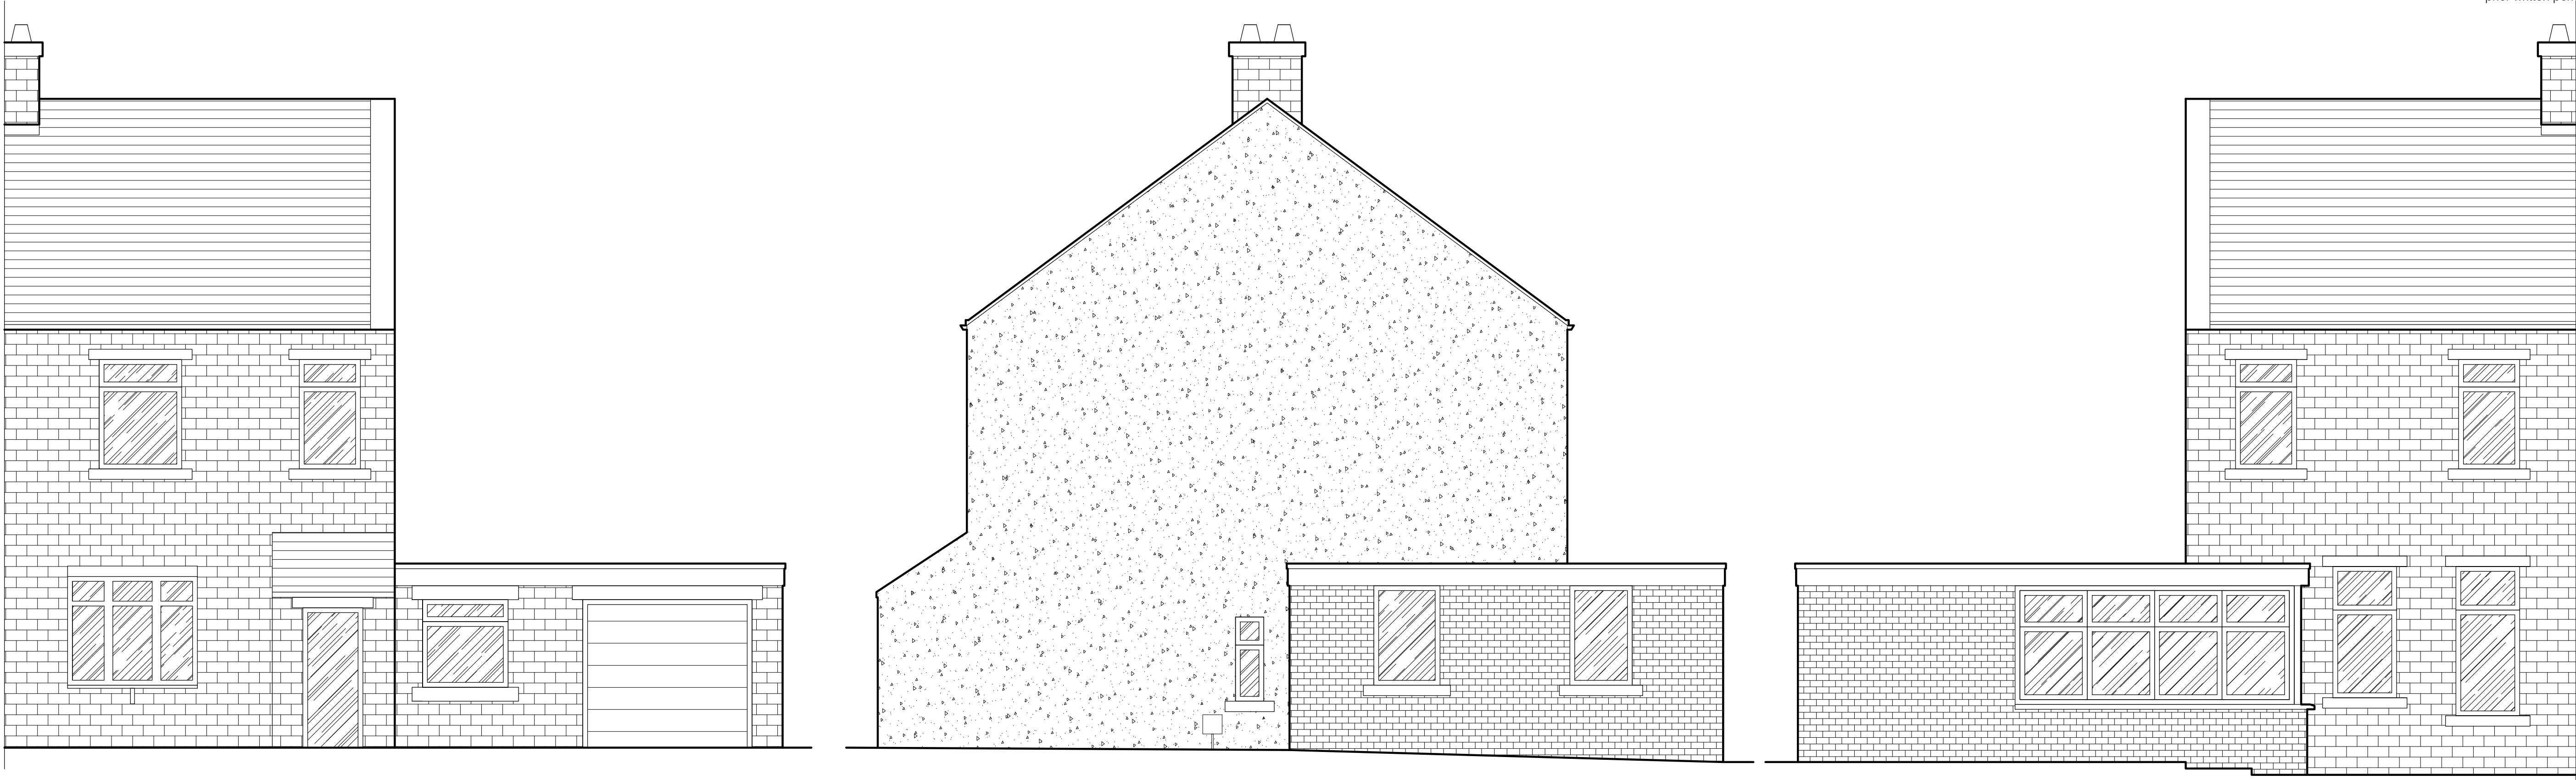


EXISTING FRONT ELEVATION A
SCALE 1:50

EXISTING SIDE ELEVATION B
SCALE 1:50

EXISTING REAR ELEVATION C
SCALE 1:50

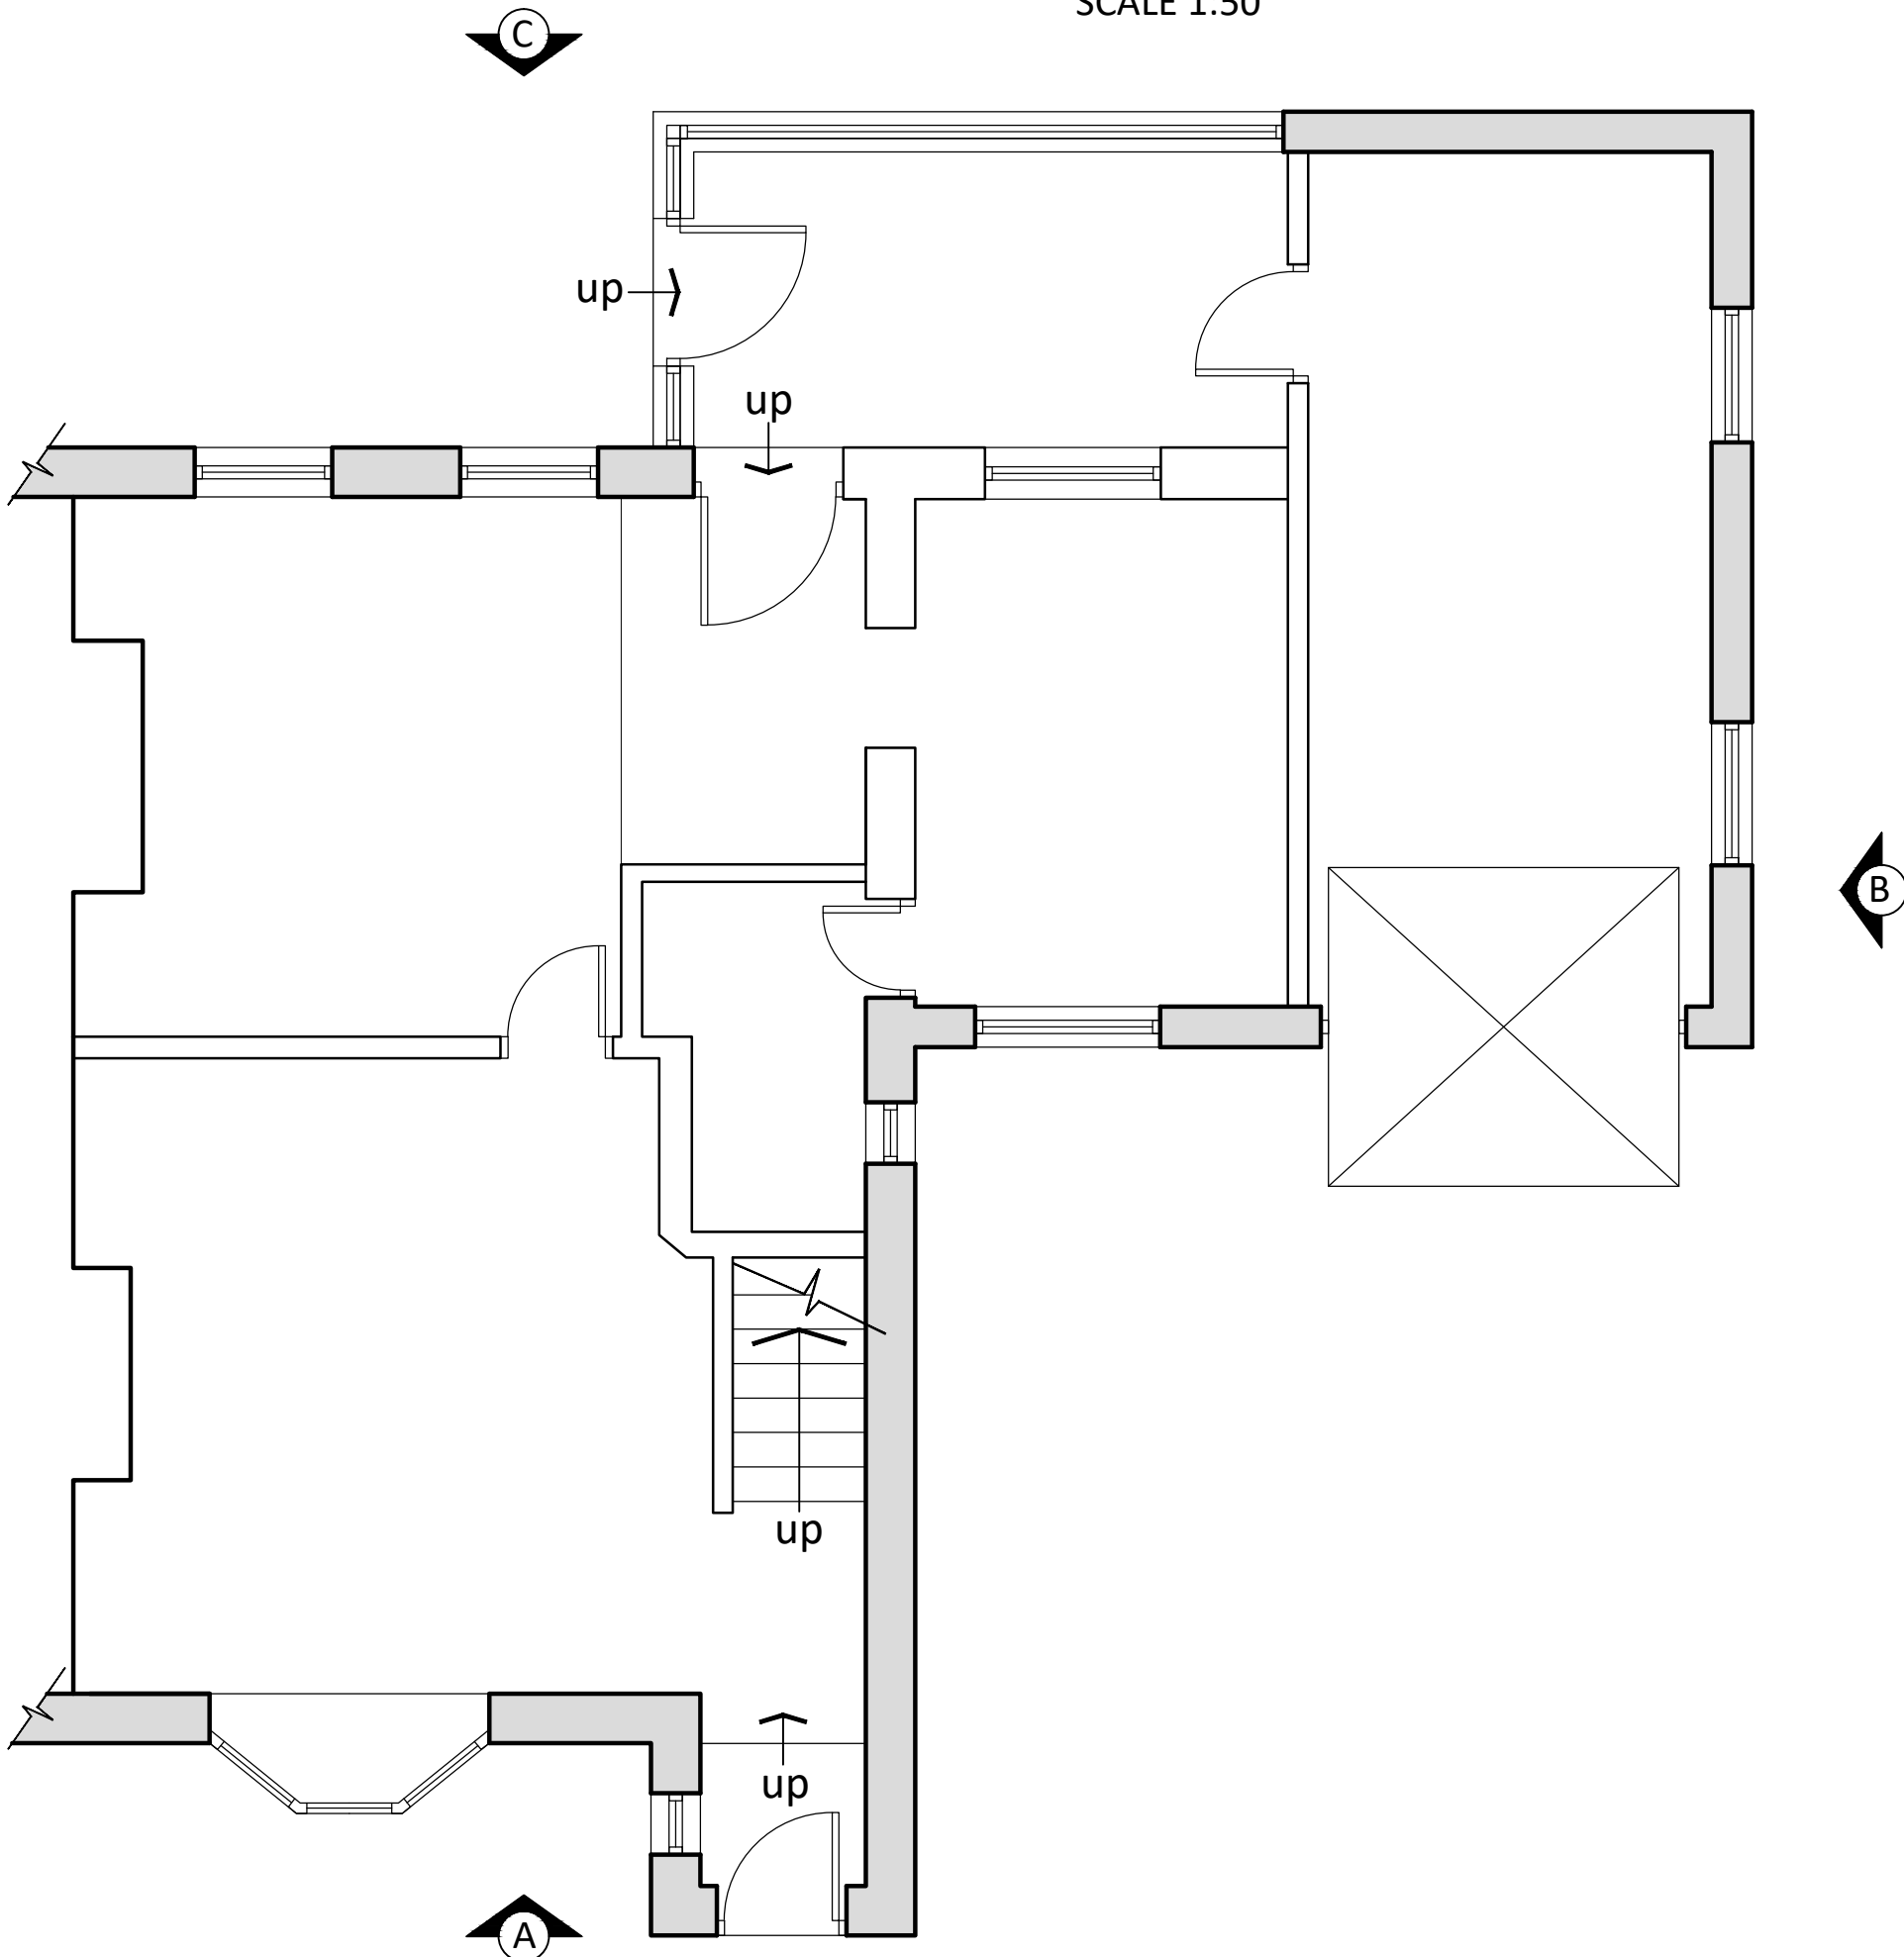

EXISTING GROUND FLOOR LAYOUT
SCALE 1:50

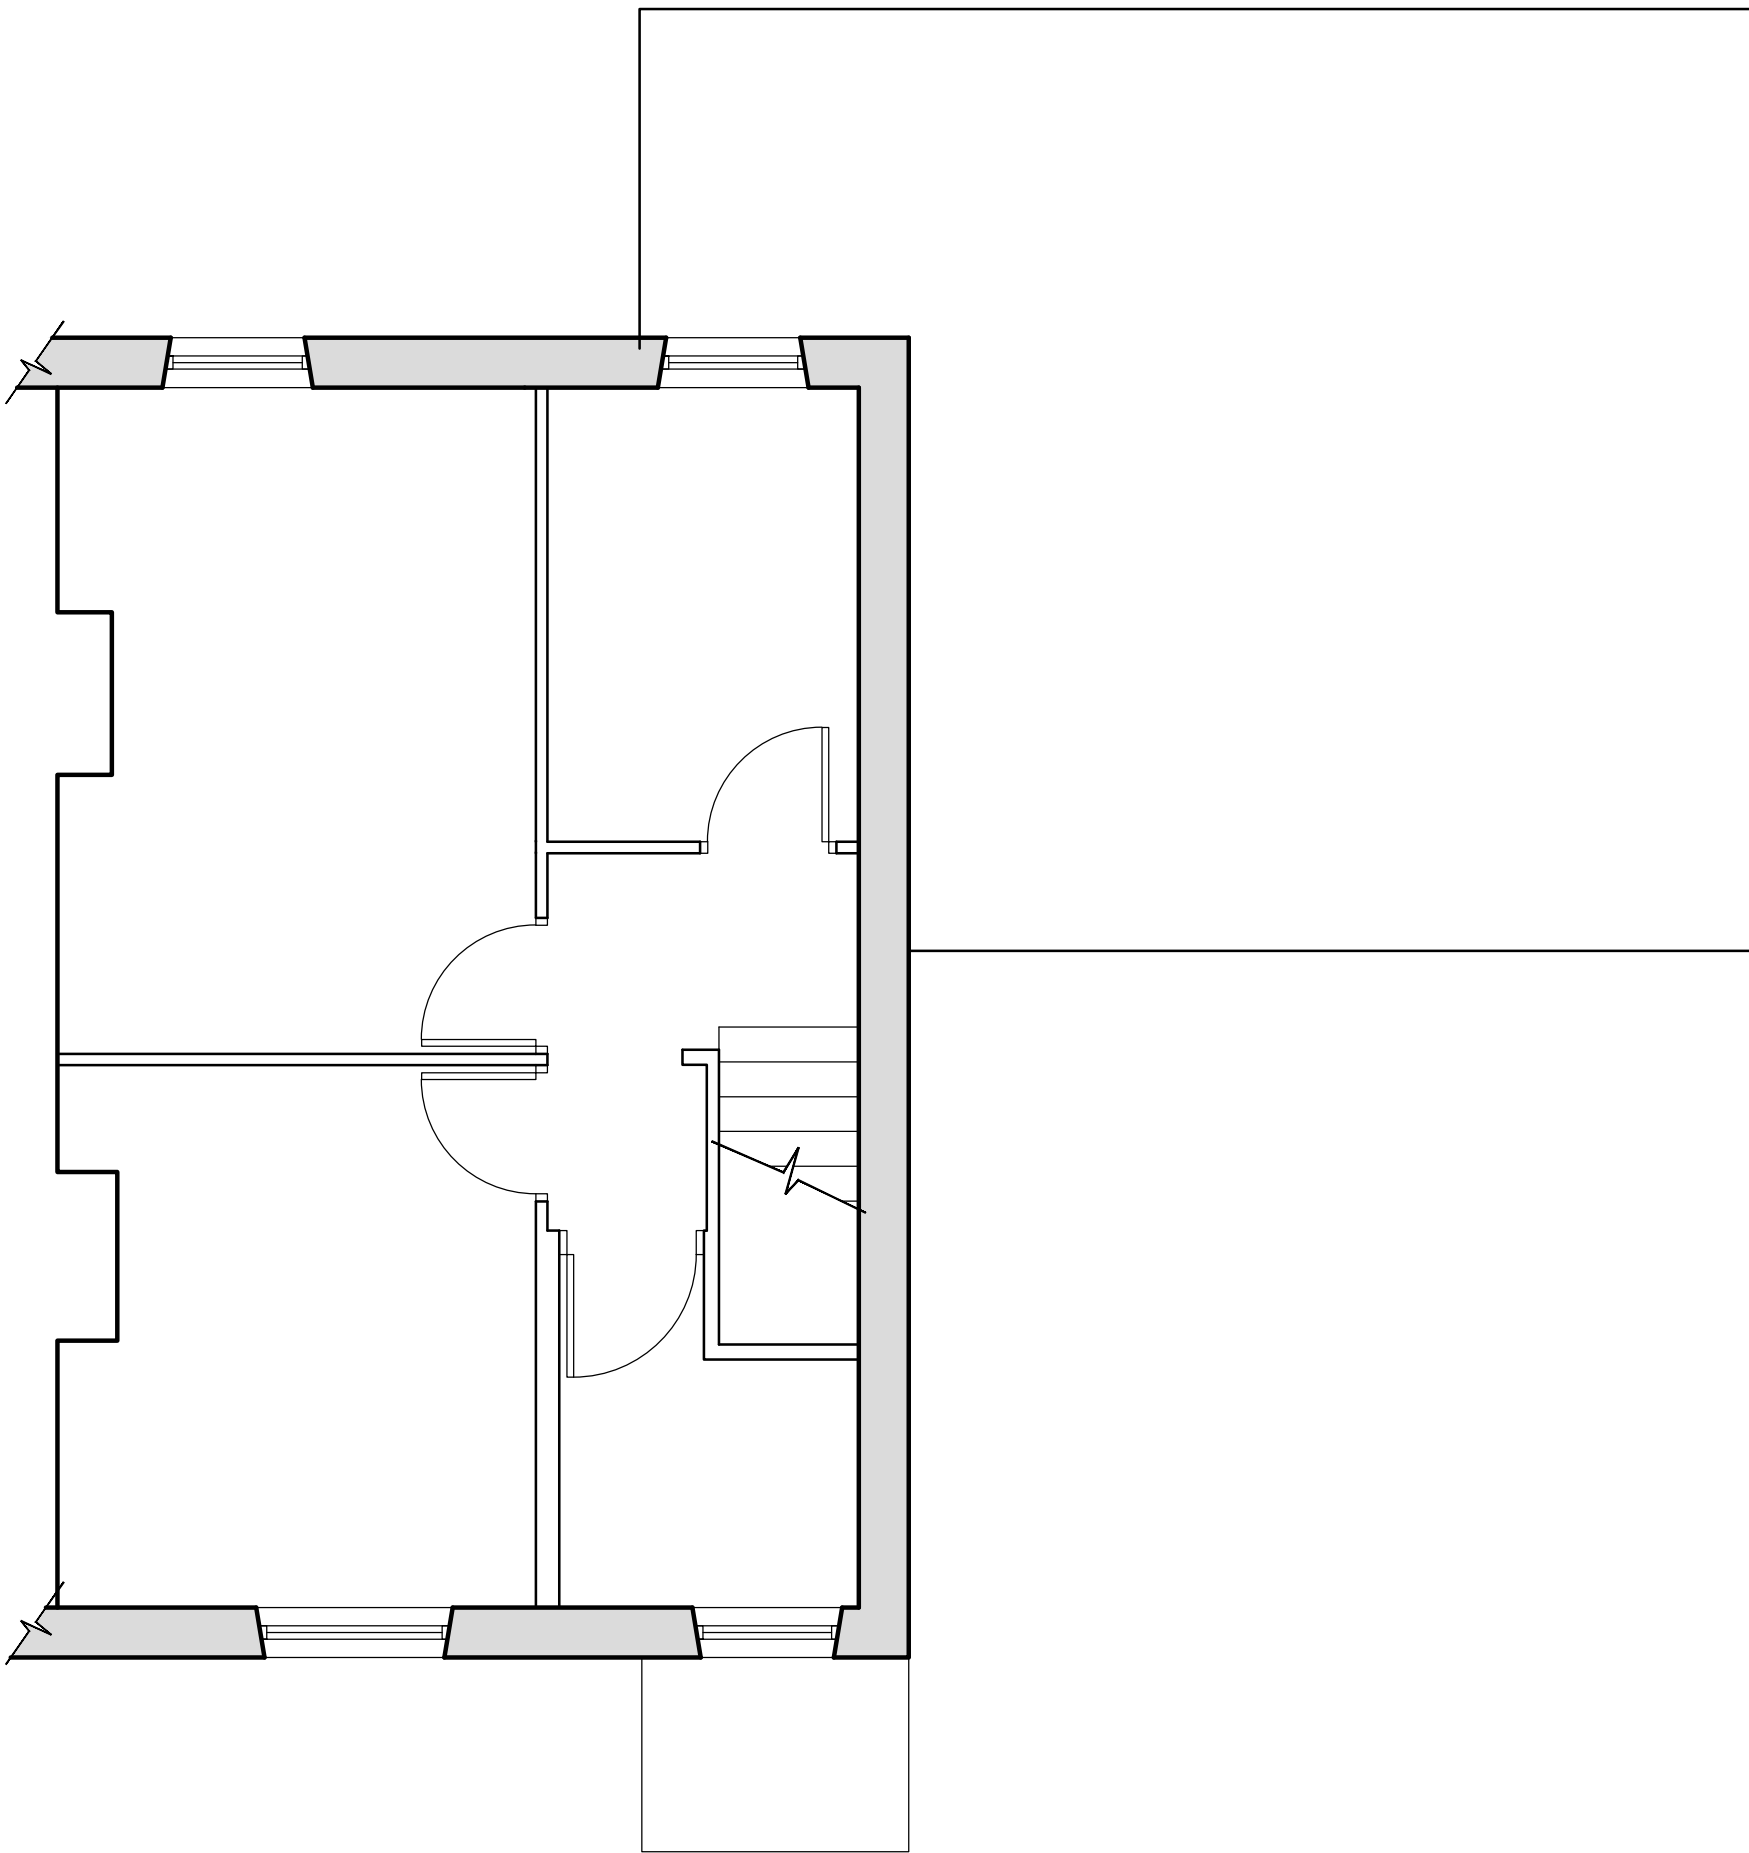

EXISTING FIRST FLOOR LAYOUT
SCALE 1:50

REV	DATE	DETAILS	INITIAL
PROJECT	123 MARSH LANE		
	SHEPLEY		
	HUDDERSFIELD, HD8 8AS		
CLIENT	MR & MRS DONAGHEY		
TITLE	EXISTING LAYOUT & ELEVATIONS		
DRG No.	HD8-01	SCALE	VAR @ A1
DRN BY	T.D	DATE	14/01/23

KEY
ALL MEASUREMENTS
SHOWN IN MILLIMETRES

GROUND FLOOR GIFA 78m2
FIRST FLOOR GIFA 42m2

DO NOT SCALE IF IN DOUBT PLEASE ASK