

NOTES:
Any errors or omissions to be reported to Code L6 immediately.
This drawing and design is the copyright of Code L6 and is not to be used for any purpose without their consent.


rev	details	date
Code L6 Architecture Ltd		
31 Halifax Road Brighouse West Yorkshire HD6 2AA T: 01484 714 870 E: codeL6@btinternet.com W: www.CODEL6.com		
Project: 51 Woodside Road Huddersfield HD4 5JF		
Client: xxxxxx		
Drawing: Plans As Existing		
Date: 31/01/23	Scale: varies	Size: A1
Drawing Number: 22-082-01		




Front Elevation As Existing
Scale 1:100
0m 1m 2m 3m 4m 5m



Side/East Elevation As Existing
Scale 1:100
0m 1m 2m 3m 4m 5m

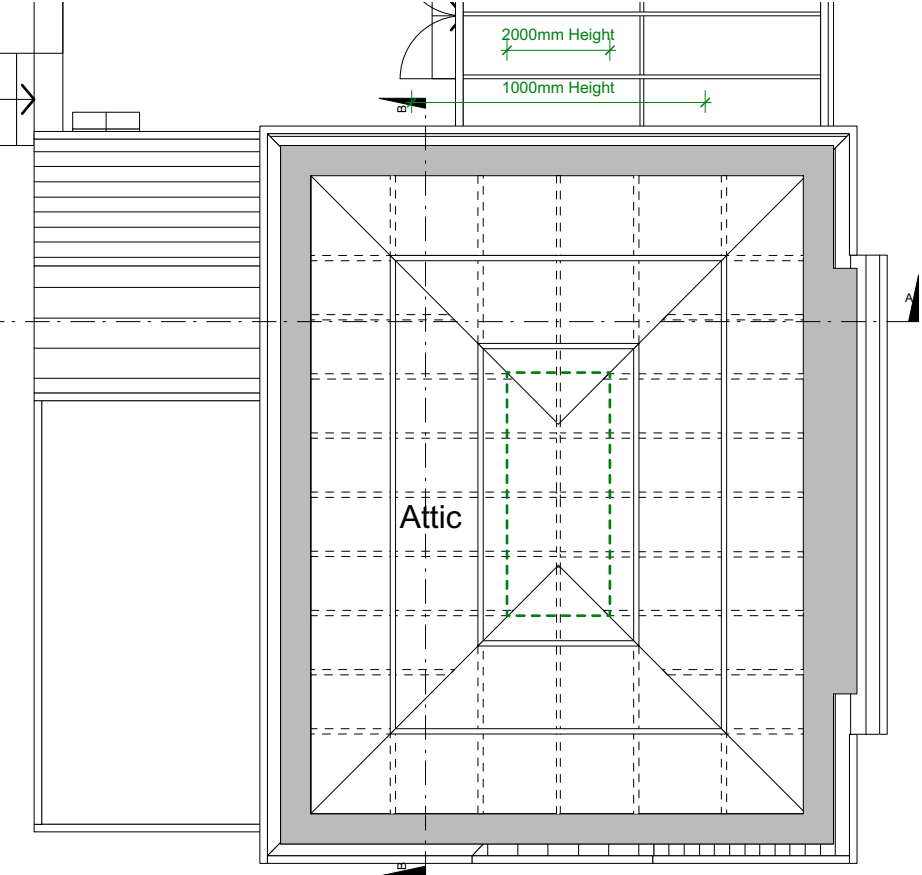


Second Floor Plan As Existing
Scale 1:100
0m 1m 2m 3m 4m 5m

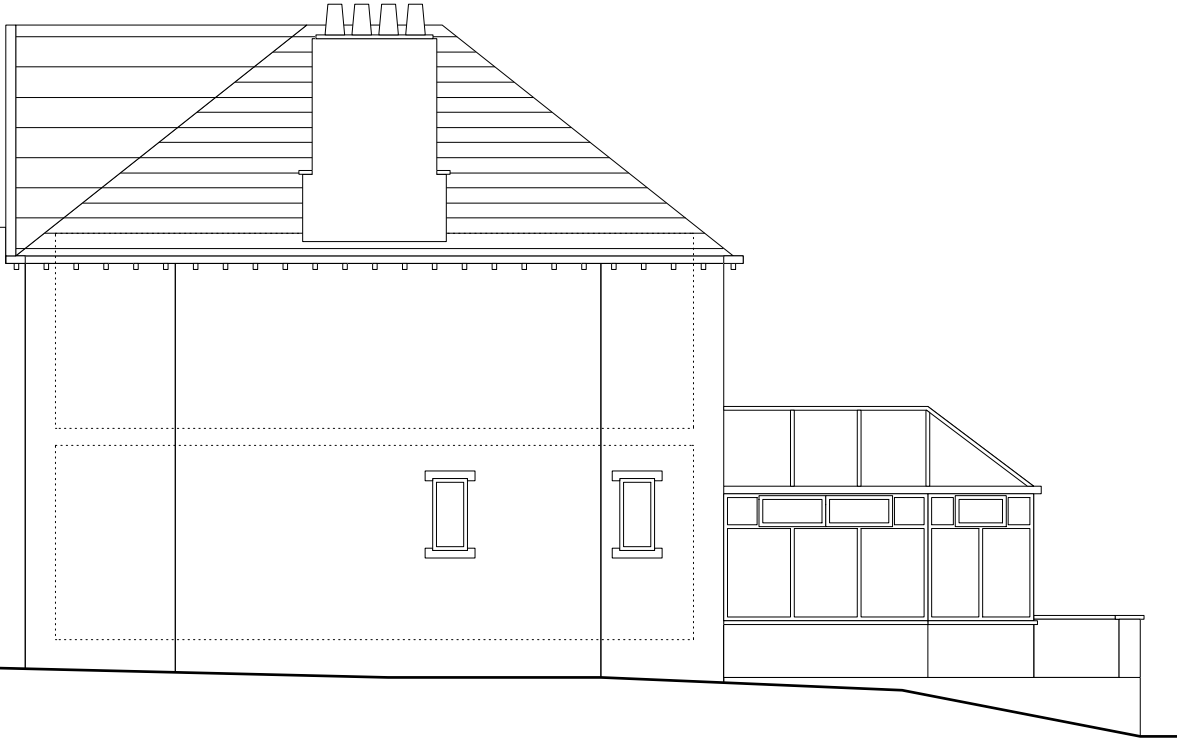


Side/West Elevation As Existing
Scale 1:100
0m 1m 2m 3m 4m 5m



Rear Elevation As Existing
Scale 1:100
0m 1m 2m 3m 4m 5m

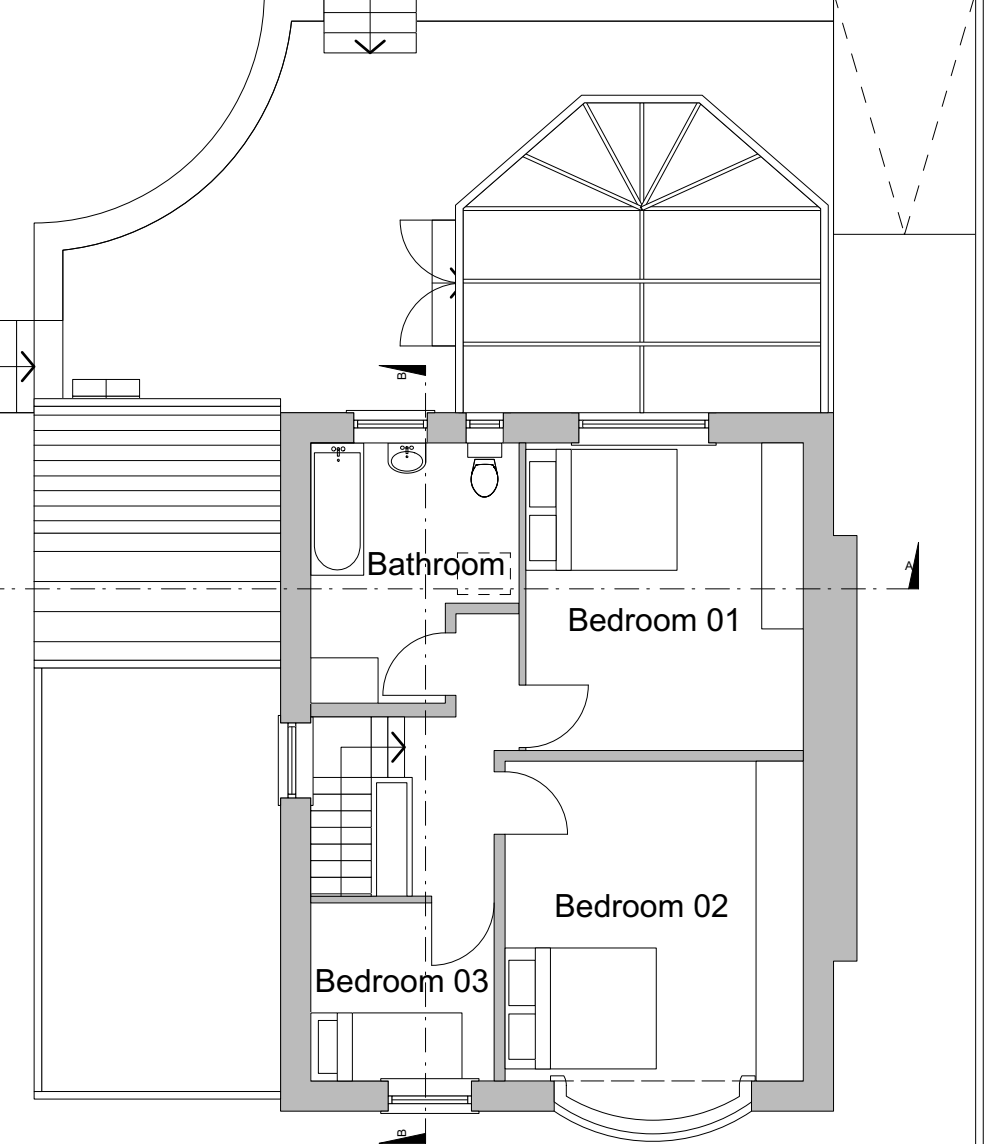


First Floor Plan As Existing
Scale 1:100
0m 1m 2m 3m 4m 5m

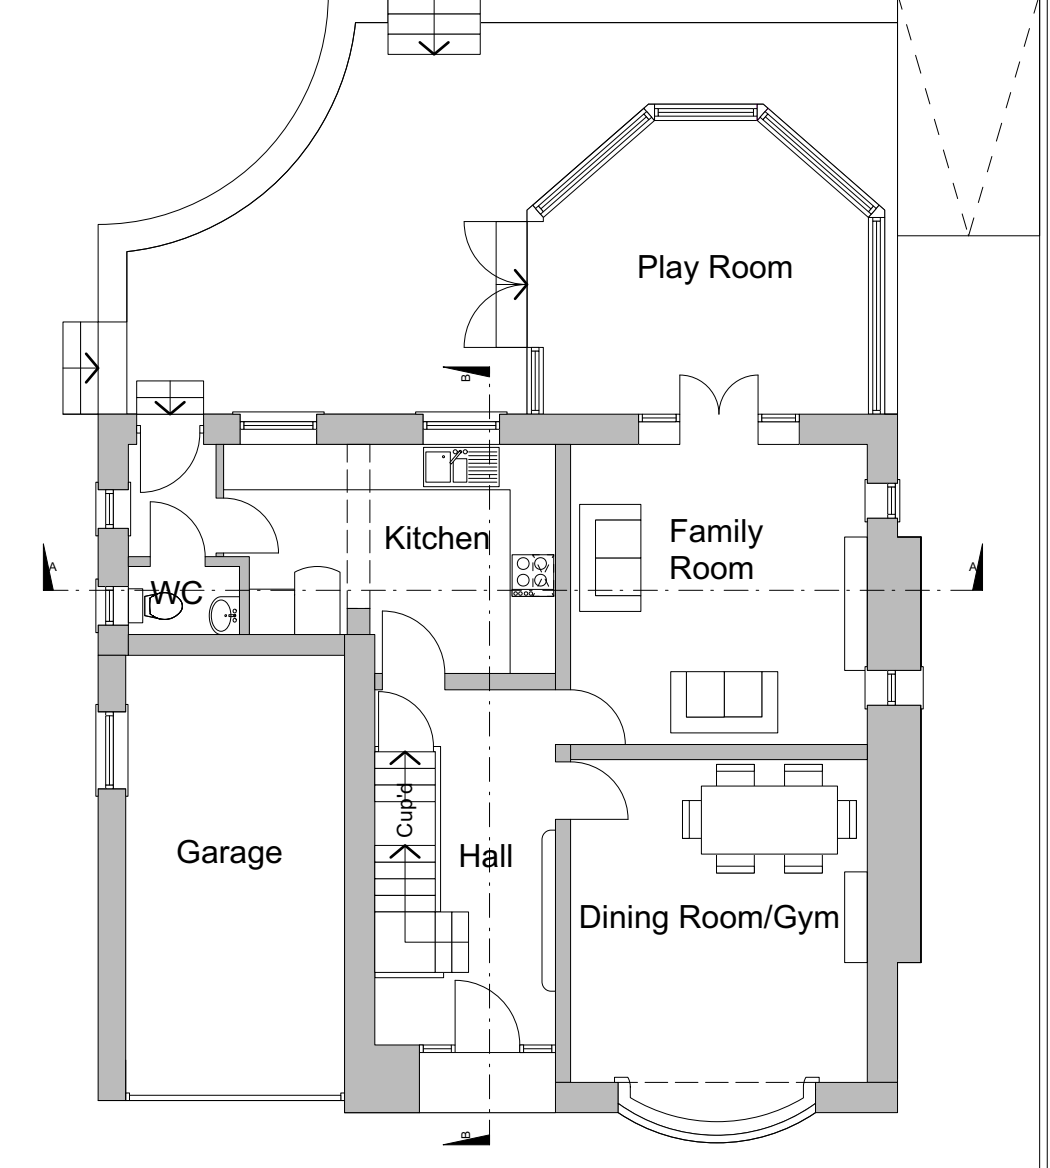

Ground Floor Plan As Existing
Scale 1:100
0m 1m 2m 3m 4m 5m



Site Location Plan
Scale 1:1250
Site/ Red Line Area: 770sqm

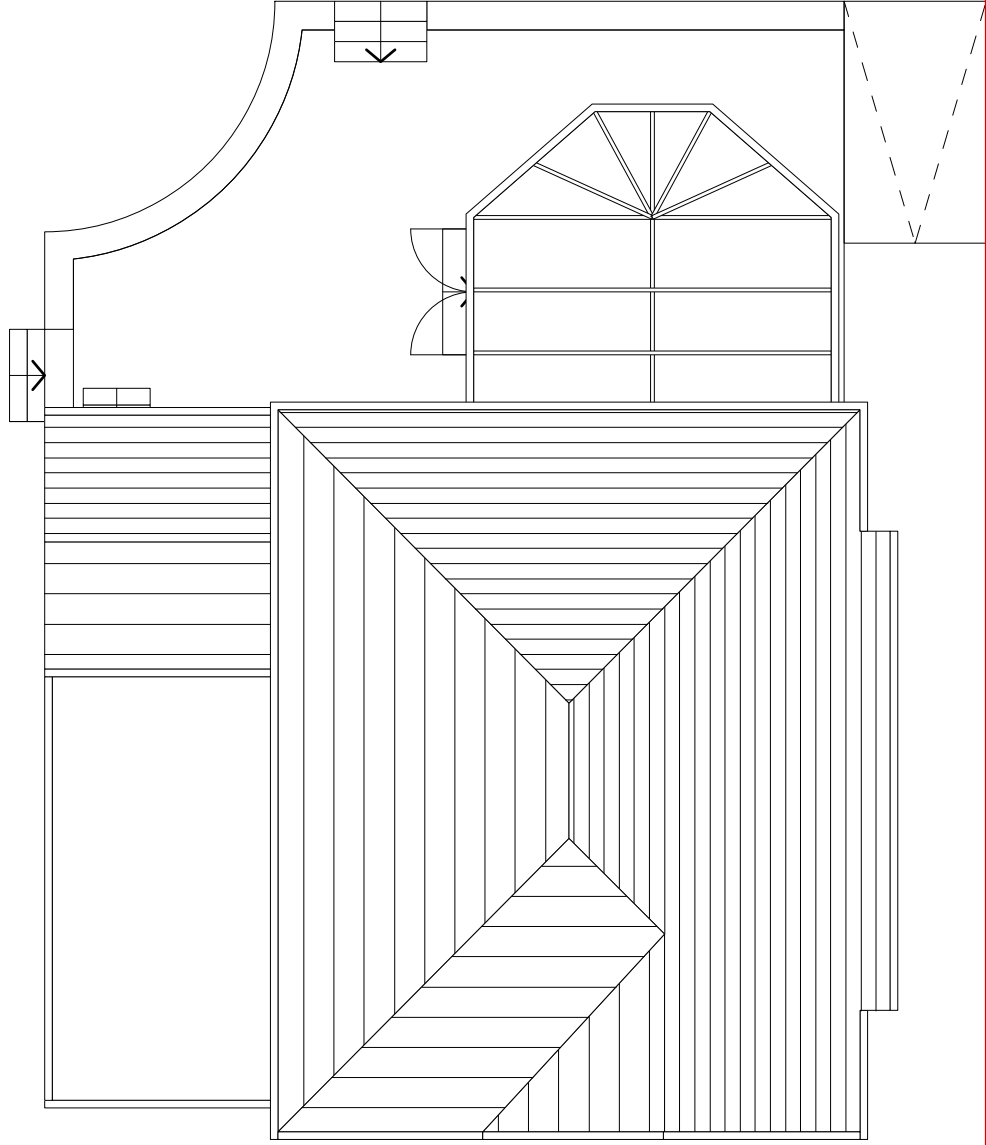

Roof Site Plan As Existing
Scale 1:100
0m 1m 2m 3m 4m 5m

WOODSIDE ROAD