



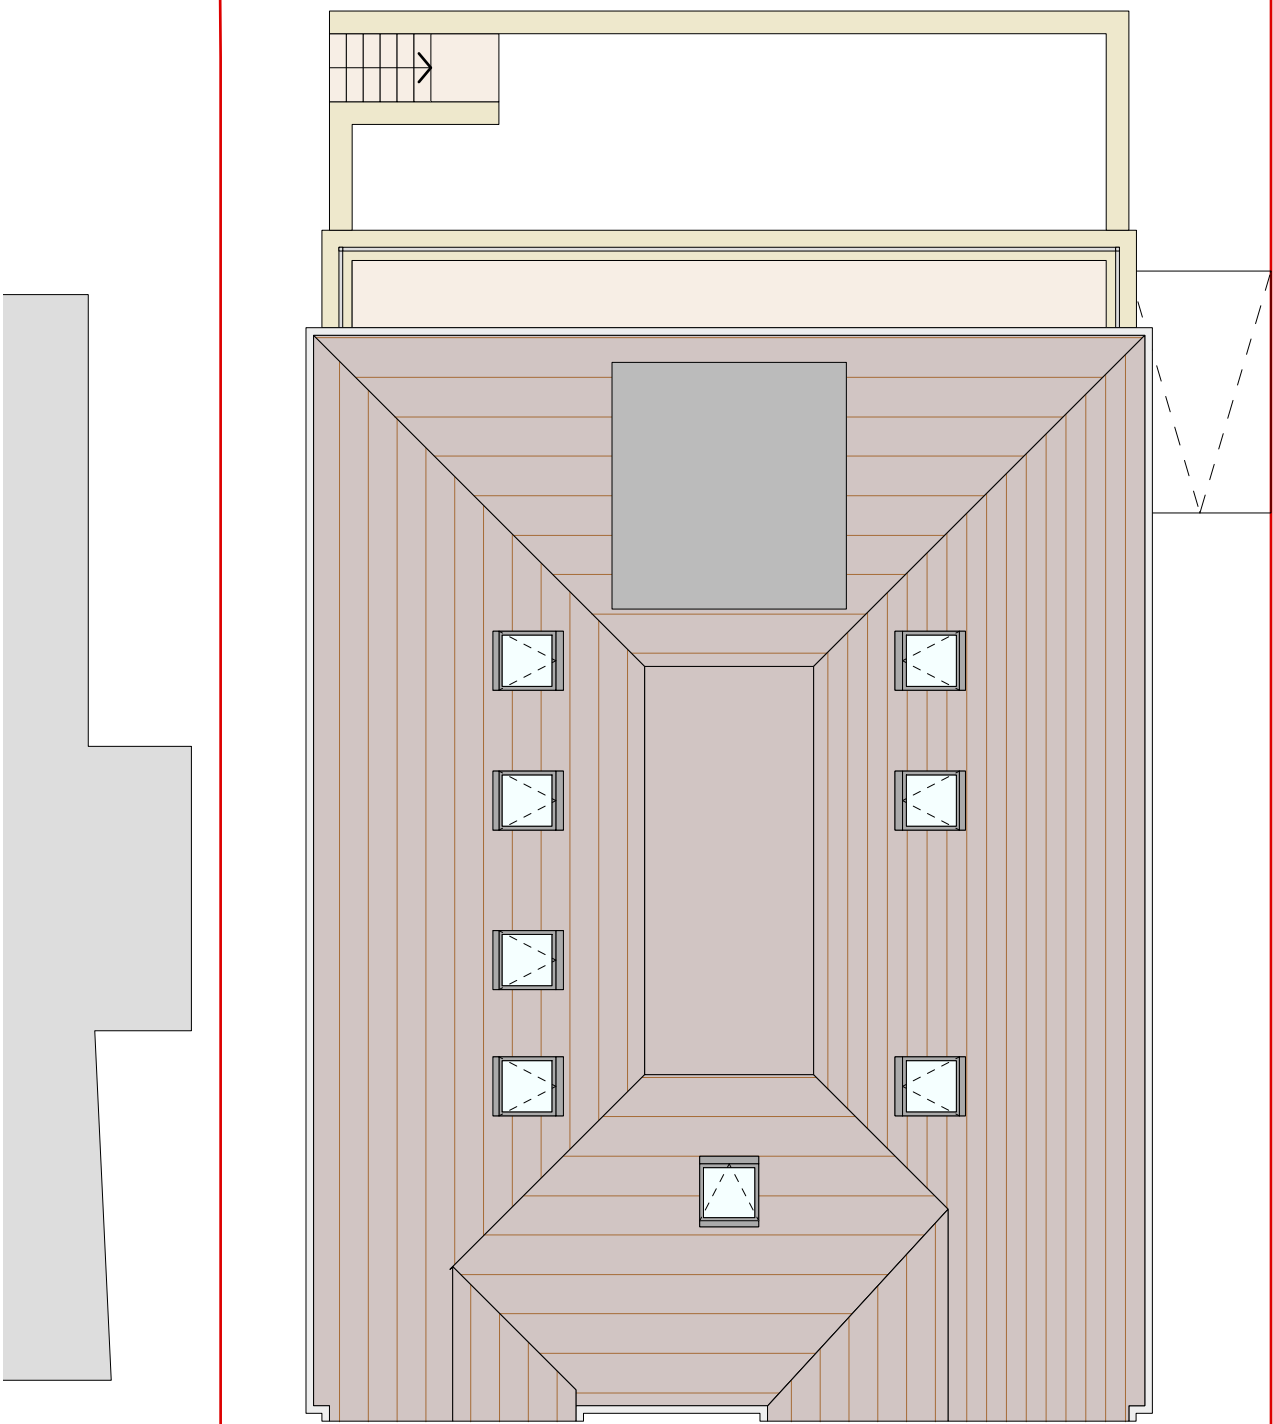


Roof Site Plan As Proposed
Scale 1:100

0m 1m 2m 3m 4m 5m

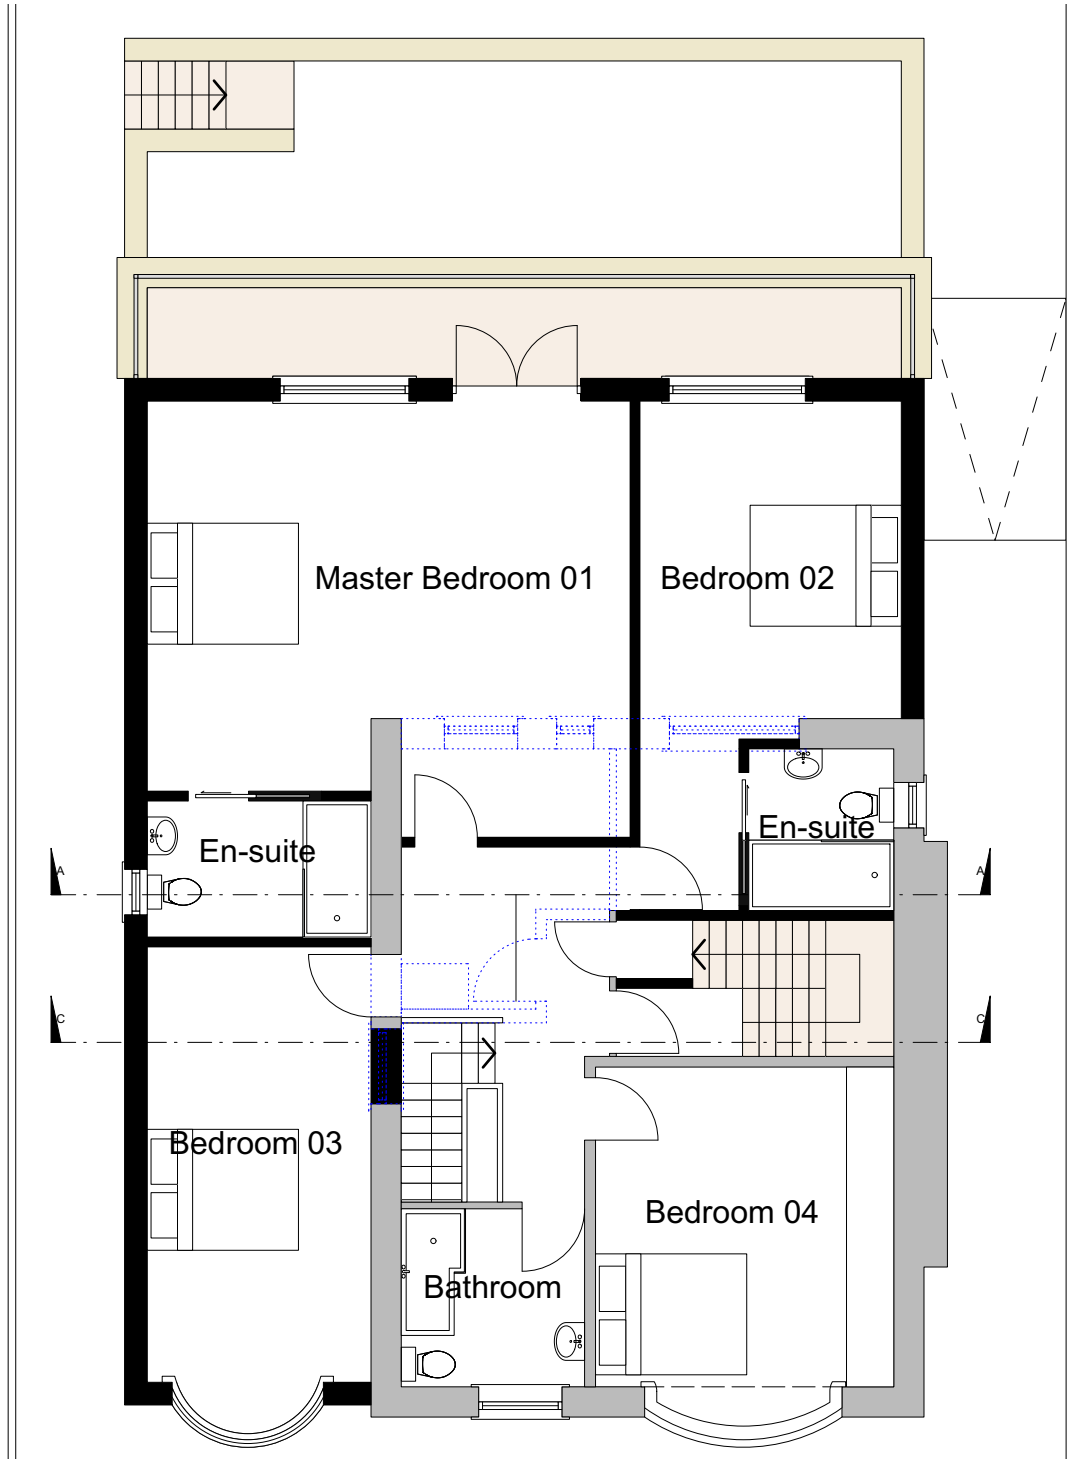


First Floor Plan As Proposed
Scale 1:100

0m 1m 2m 3m 4m 5m

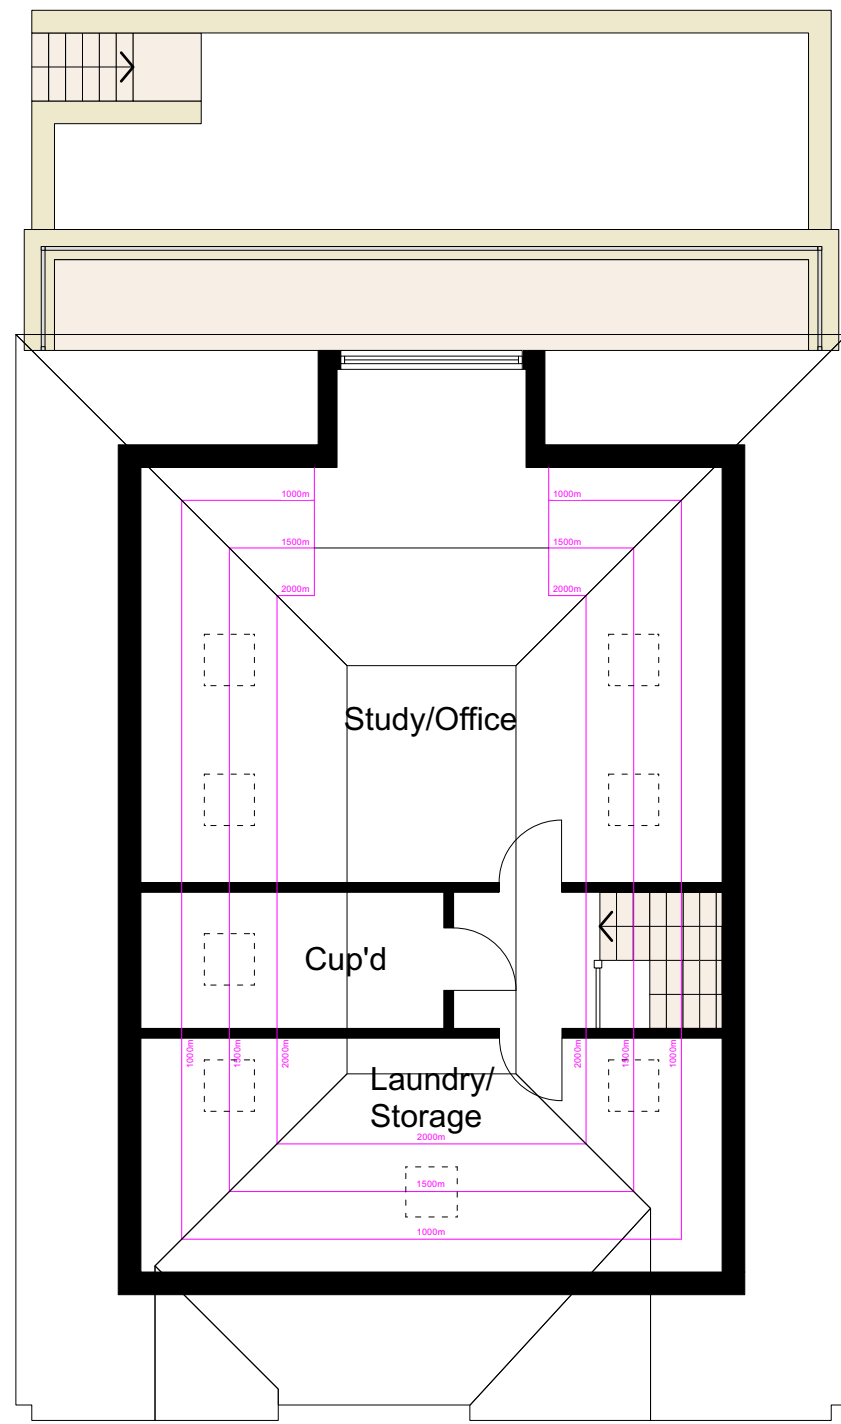

Second Floor Plan As Proposed
Scale 1:100

0m 1m 2m 3m 4m 5m

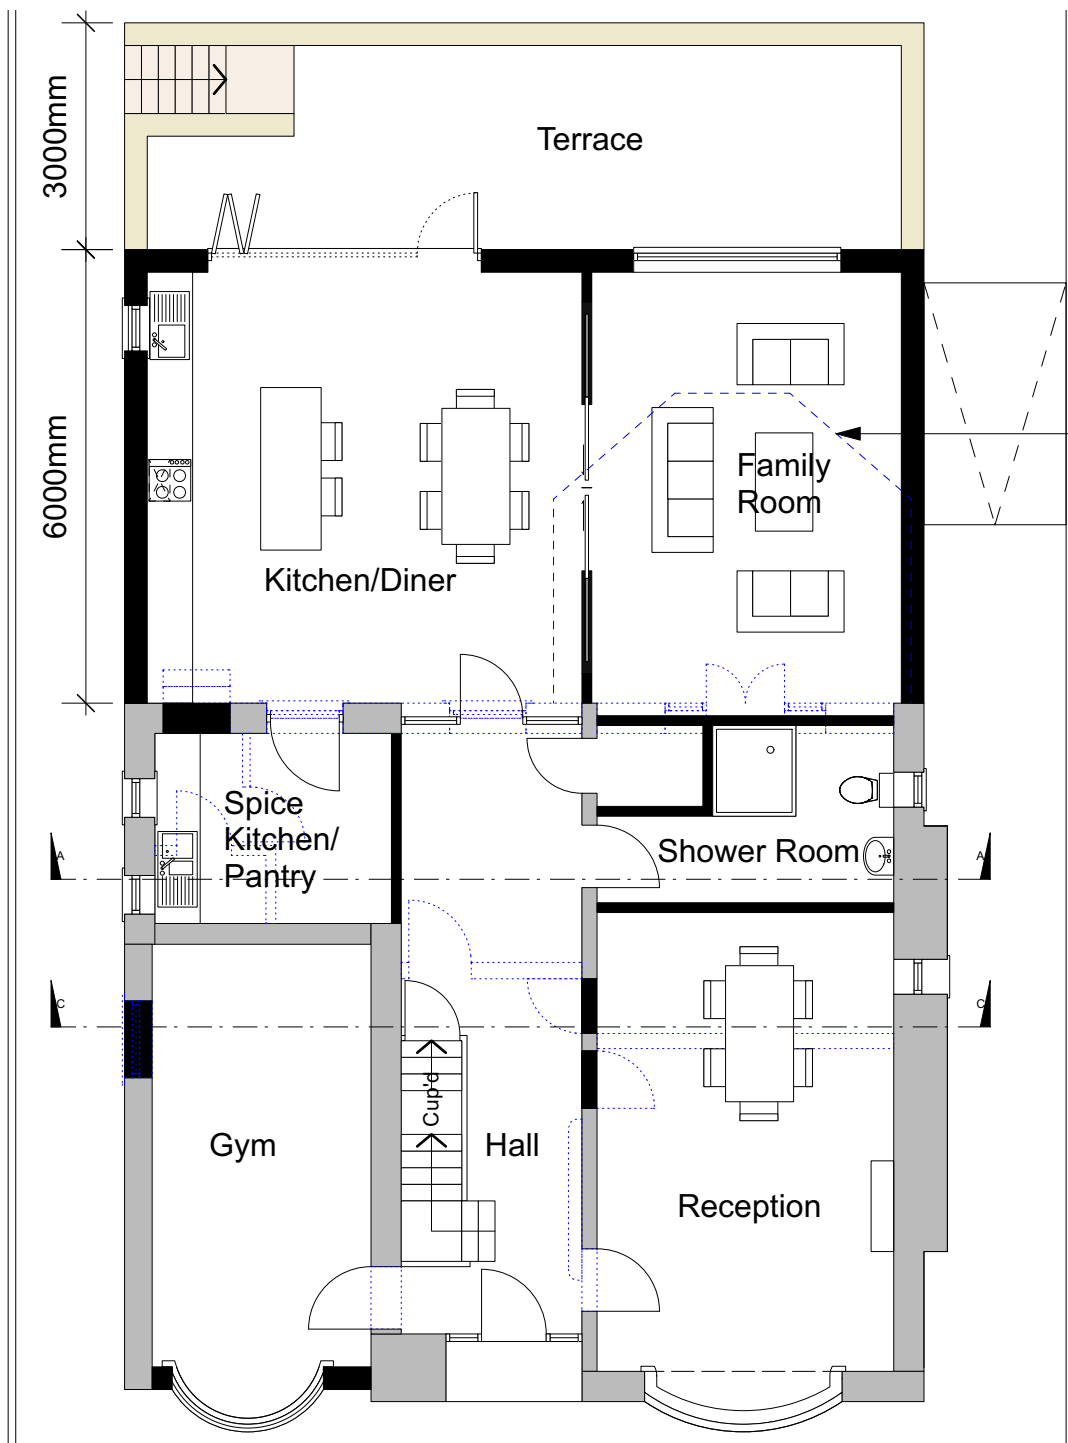

Ground Floor Plan As Proposed
Scale 1:100

0m 1m 2m 3m 4m 5m


MATERIALS:

- Roof: Red Concrete roof tiles.
- Dormer Walls: Vertically Hung Red Concrete roof tiles.
- Walls: Coursed Stone to match existing.
- Windows/Glazed Doors: High performance Upvc to match existing.
- Roof Lights: Velux or similar approved.
- External Doors: High Performance UPVC Glazed Doors.



Side/East Elevation As Proposed
Scale 1:100

0m 1m 2m 3m 4m 5m

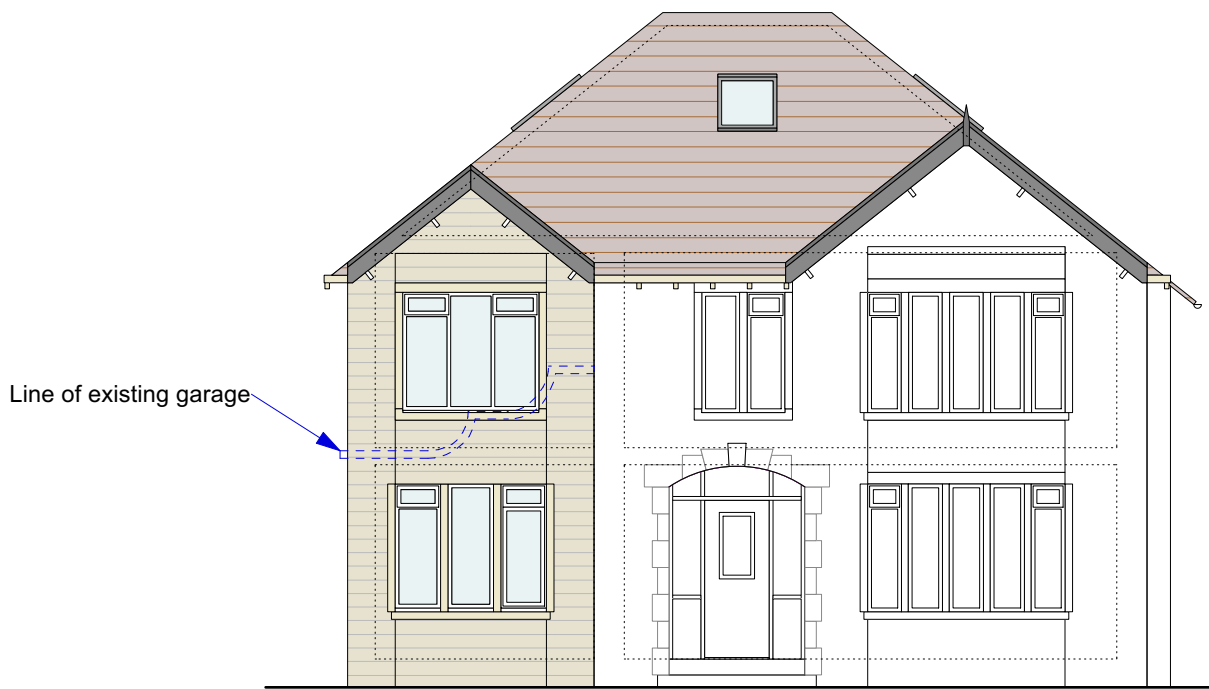


Front Elevation As Proposed
Scale 1:100

0m 1m 2m 3m 4m 5m



Rear Elevation As Proposed
Scale 1:100

0m 1m 2m 3m 4m 5m

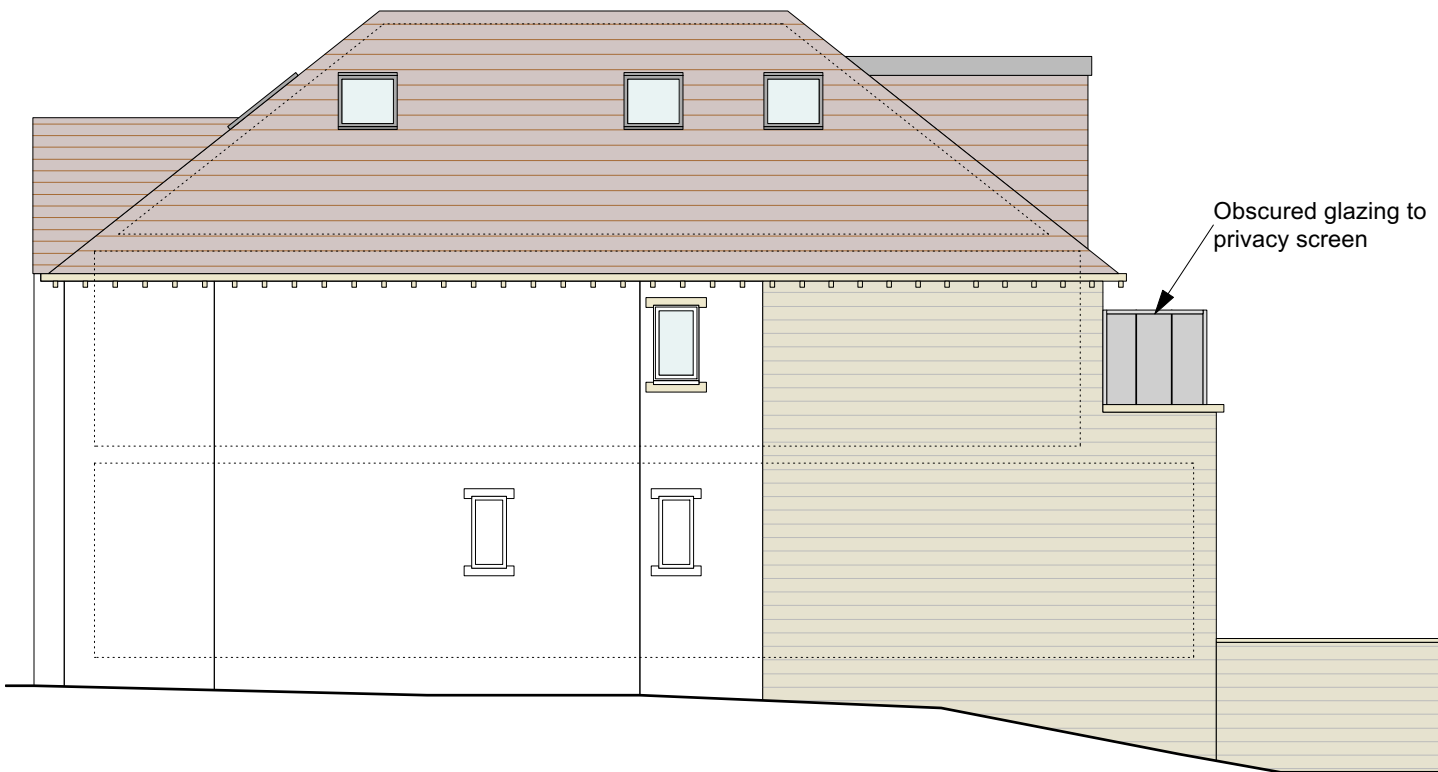

Side/West Elevation As Proposed
Scale 1:100

0m 1m 2m 3m 4m 5m

AS PROPOSED

NOTES:
Any errors or omissions to be reported to Code L6 immediately.
This drawing and design is the copyright of Code L6 and is not to be used for any purpose without their consent.

Code L6
Architecture Ltd
31 Halifax Road Brighouse
West Yorkshire HD6 2AA
T: 01484 714 870
E: codeL6@btinternet.com
W: www.CODEL6.com

Project:
51 Woodside Road
Huddersfield
HD4 5JF
Client:
Mr and Mrs Akhtar
Drawing:
Plans As Proposed

Date:
30/01/23
Scale:
1:100
Size:
A1

Drawing Number:
22-082-05