


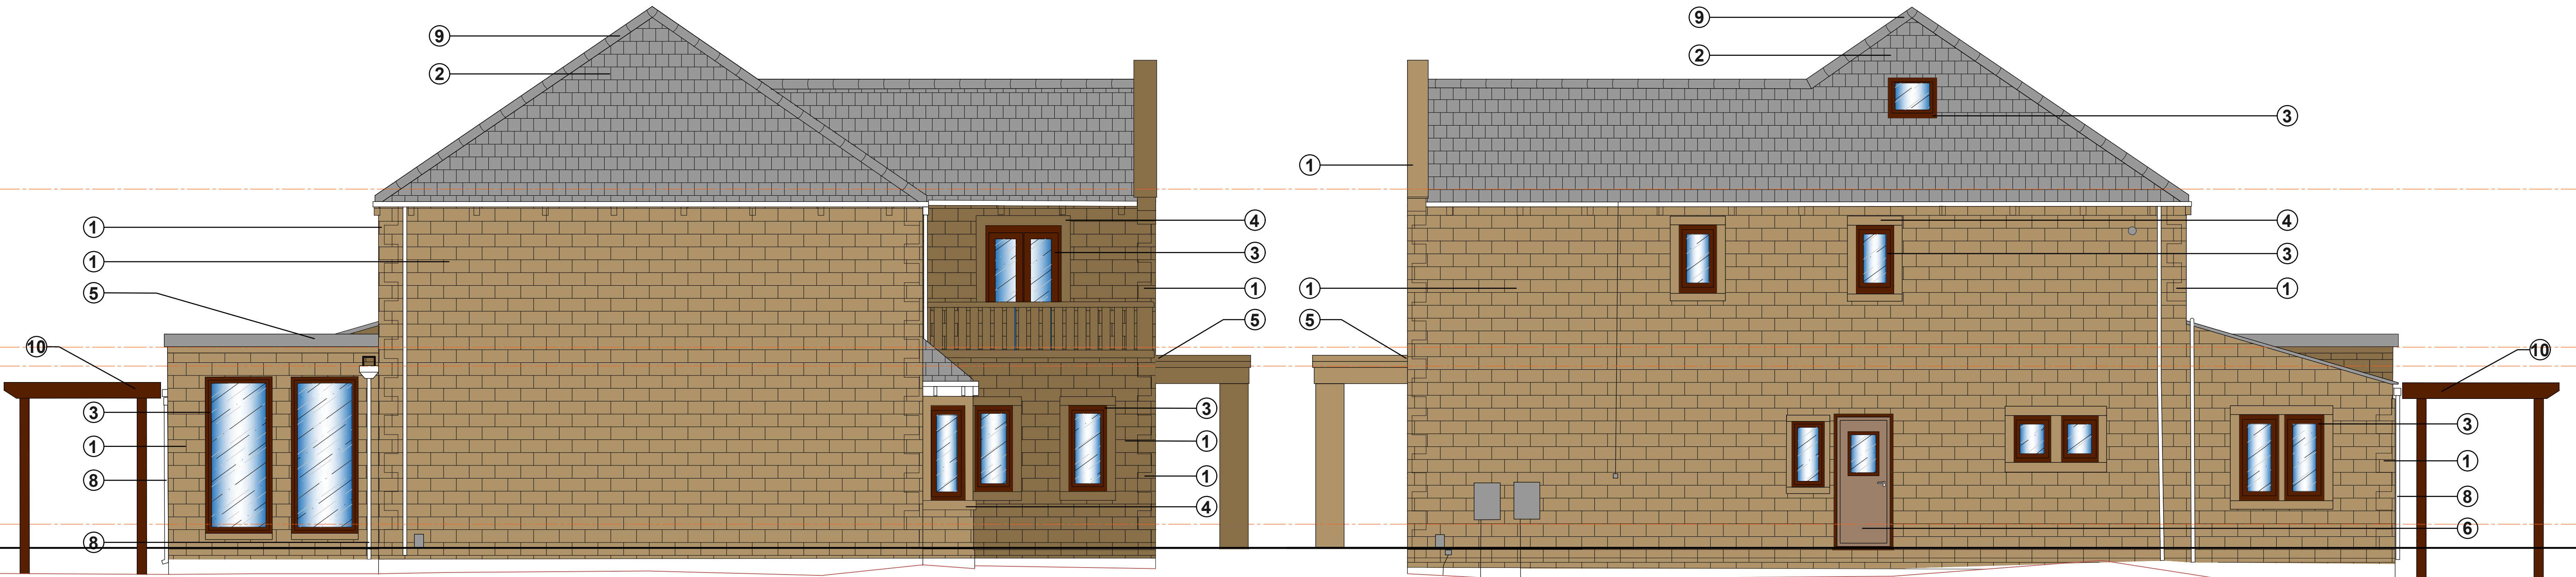

SIDE ELEVATION - SOUTH EAST

FRONT ELEVATION - SOUTH WEST



FRONT ELEVATION - NORTH EAST



REAR ELEVATION - NORTH WEST

- ① STONE
- ② PITCHED TILED ROOF
- ③ WINDOW FRAME
- ④ WINDOW STONEMWORK
- ⑤ STONE FLAT ROOF
- ⑥ DOOR
- ⑦ SOLAR PANELS
- ⑧ DOWN PIPE
- ⑨ STONE RIDGE
- ⑩ PERGOLA

Rev	Date	Comments	Drawn:
STATUS: PLANNING			
PROPOSAL: MODIFICATION & REFURBISHMENT OF EXISTING DWELLING			
SITE LOCATION: 5 PAVILION CLOSE DEWSBURY WF12 9LJ			
TITLE: PROPOSED ELEVATIONS			
CLIENT: Y.PATEL			

JENNINGS-DESIGN LIMITED

Unit 8 Feast Field, Horsforth,
Leeds, West Yorkshire, LS18 4TJ
TEL: 01274 395422
E-mail: office@jennings-design.com

Drawn by:	GE	Checked by:	NJJ
Date:	DEC '22	Scales:	1:100 @A1

PLAN NO. 190513-PLG-03

