

MapServe

0 10 20
METERS

N

© Crown copyright 1998 2003 Ordnance Survey 10000143

LOCATION PLAN
SCALE 1:1250

Rev	Revision	Date

JOB

PROPOSED SINGLE STOREY EXTENSION TO CREATE
BEDROOM AND BATHROOM
GROUND FLOOR LEVEL


AT

ADDRESS


13 HAREWOOD AVENUE
HECKMONDWIKE
WF16 0DB

Mr Mohammad Niaz

DATE	SCALE	SHEET	JOB NO
28.01.2023	1:1250 / 1:100	1@A3	23-5069

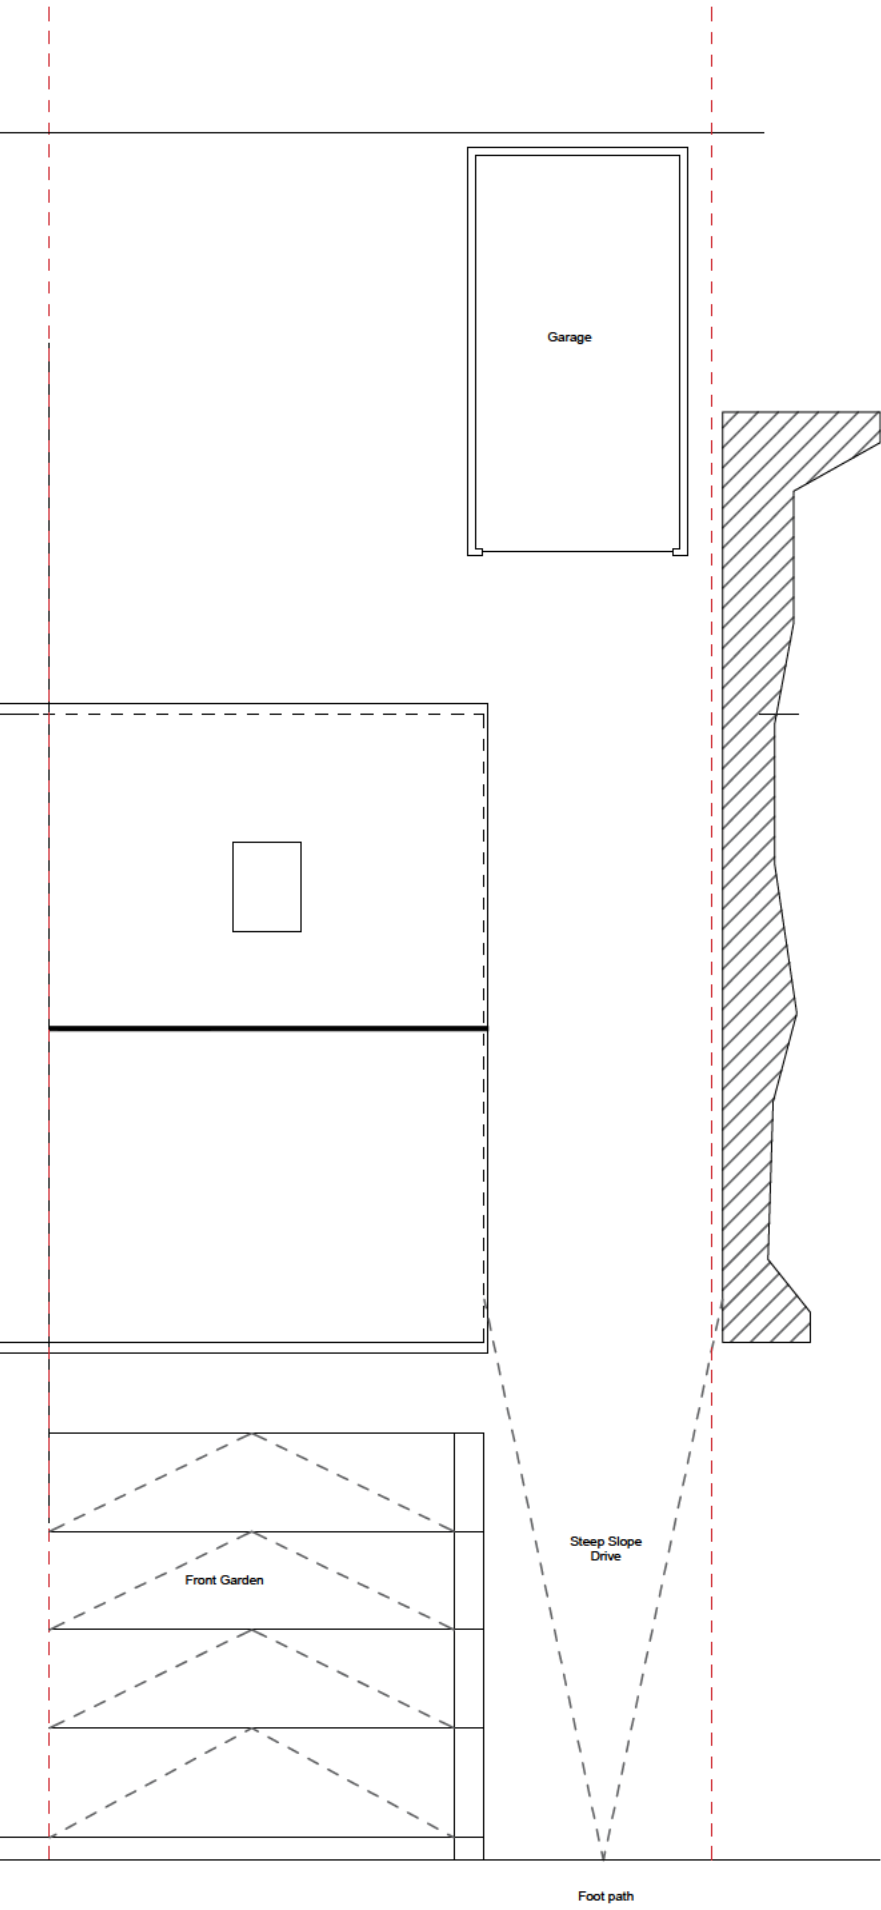

EXISTING SITE / ROOF PLAN

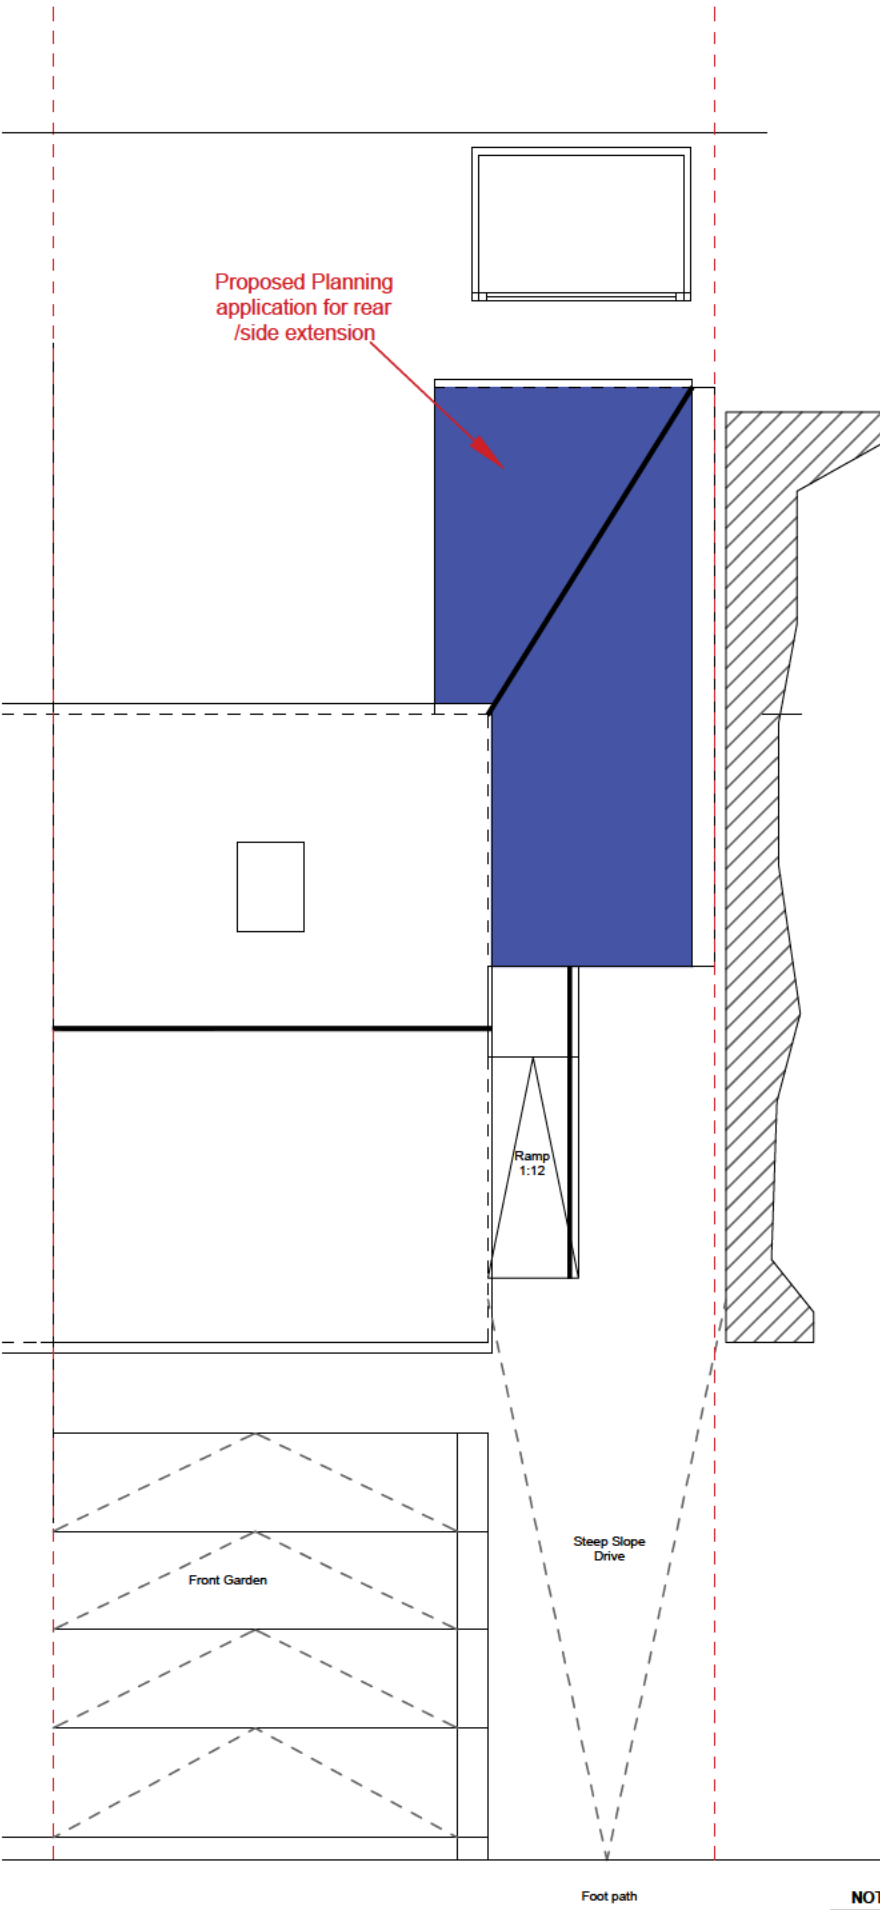

PROPOSED SITE / ROOF PLAN

NOTES
This drawing is subject to a detailed building and site survey, therefore no guarantee of its accuracy can be given.
This drawing has been draughted in accordance with the clients design requirements.
All areas are approximate and are subject to a detailed building and site survey and further design development.
All dimensions should be checked prior to commencement of construction on si e. Measurements should not be taken off the drawing.