


IF IN ANY DOUBT PLEASE ASK THE ARCHITECT FOR CLARIFICATION.
DO NOT SCALE FROM DRAWING. ALL DIMENSIONS TO BE CHECKED ON SITE
THE COPYRIGHT FOR THESE DRAWINGS REMAINS THE PROPERTY OF THE ARCHITECT,
THEY MUST NOT BE REPRODUCED IN ANY WAY WITHOUT THE ARCHITECT'S PRIOR
WRITTEN CONSENT.

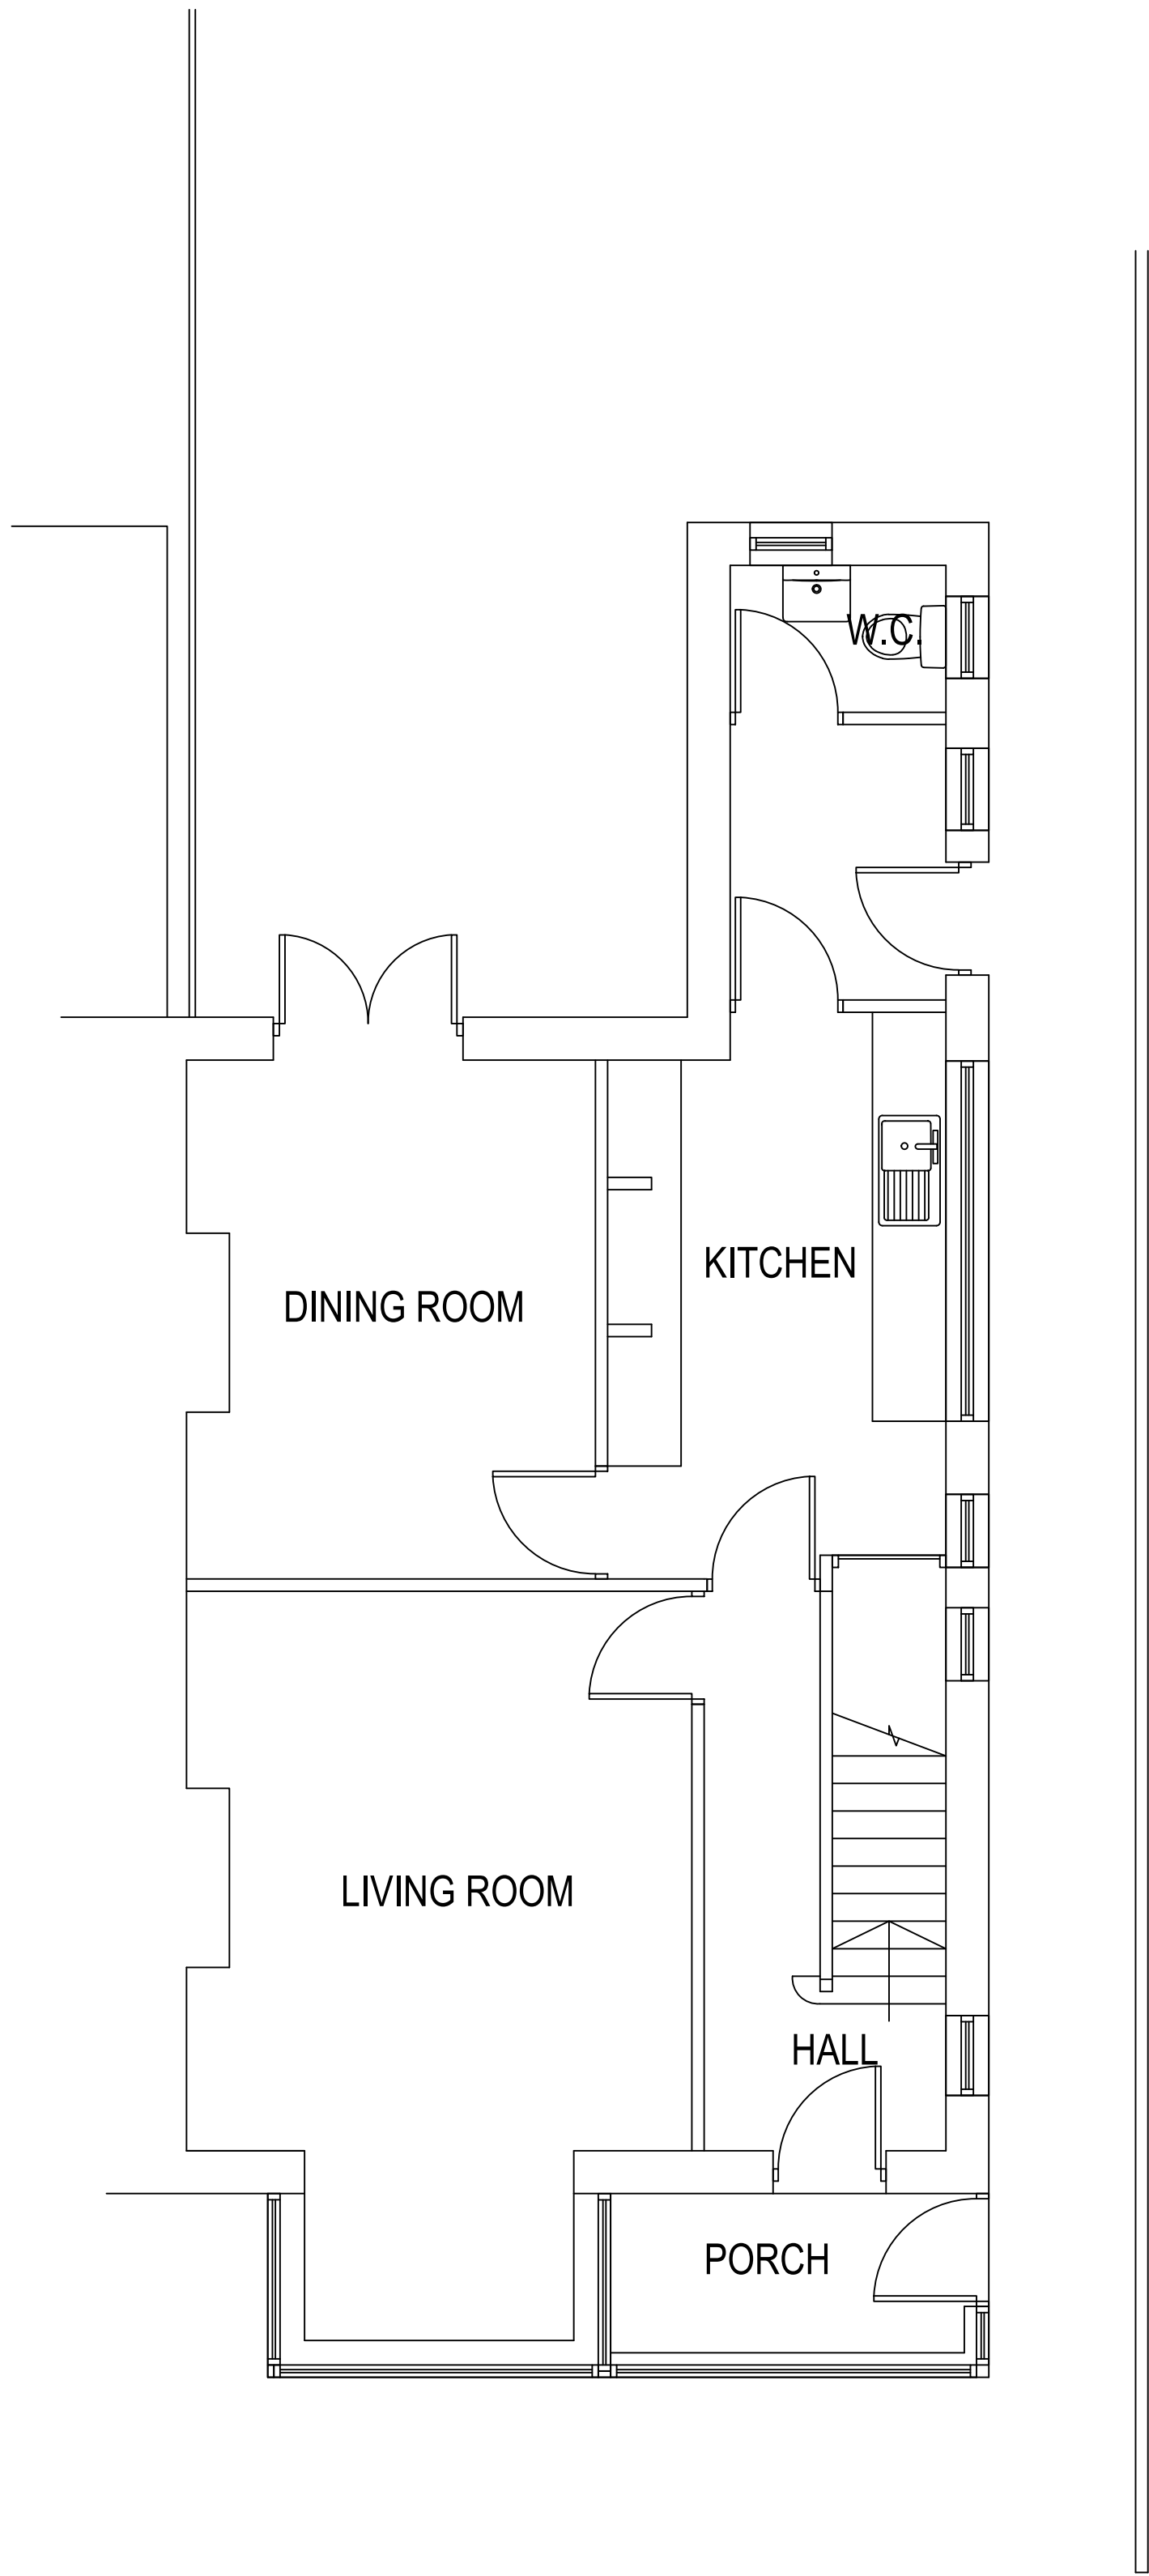


EXISTING GROUND FLOOR PLAN



EXISTING EAST ELEVATION



EXISTING NORTH ELEVATION

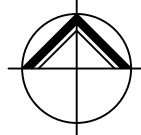

**NORTHERN
DESIGN
(OLDHAM)**
Chartered Architects

17 STATION LANE
GROTON
OLDHAM
TEL. 07753859616

CLIENT			
KUGI			
PROJECT			
PROPOSED EXTENSION 6 REINWOOD AVENUE MARSH			
DRAWING TITLE			
EXISTING PLAN AND ELEVATIONS			
Rev.	Notes	Date	Drawn
*	*	*	*
SCALE		1:50@A1	04.21
PROJECT No.		DRAWING No.	Rev.
2117		01	-