



IF IN ANY DOUBT PLEASE ASK THE ARCHITECT FOR CLARIFICATION.  
DO NOT SCALE FROM DRAWING. ALL DIMENSIONS TO BE CHECKED ON SITE  
THE COPYRIGHT FOR THESE DRAWINGS REMAINS THE PROPERTY OF THE ARCHITECT,  
THEY MUST NOT BE REPRODUCED IN ANY WAY WITHOUT THE ARCHITECT'S PRIOR  
WRITTEN CONSENT.



PROPOSED EAST ELEVATION

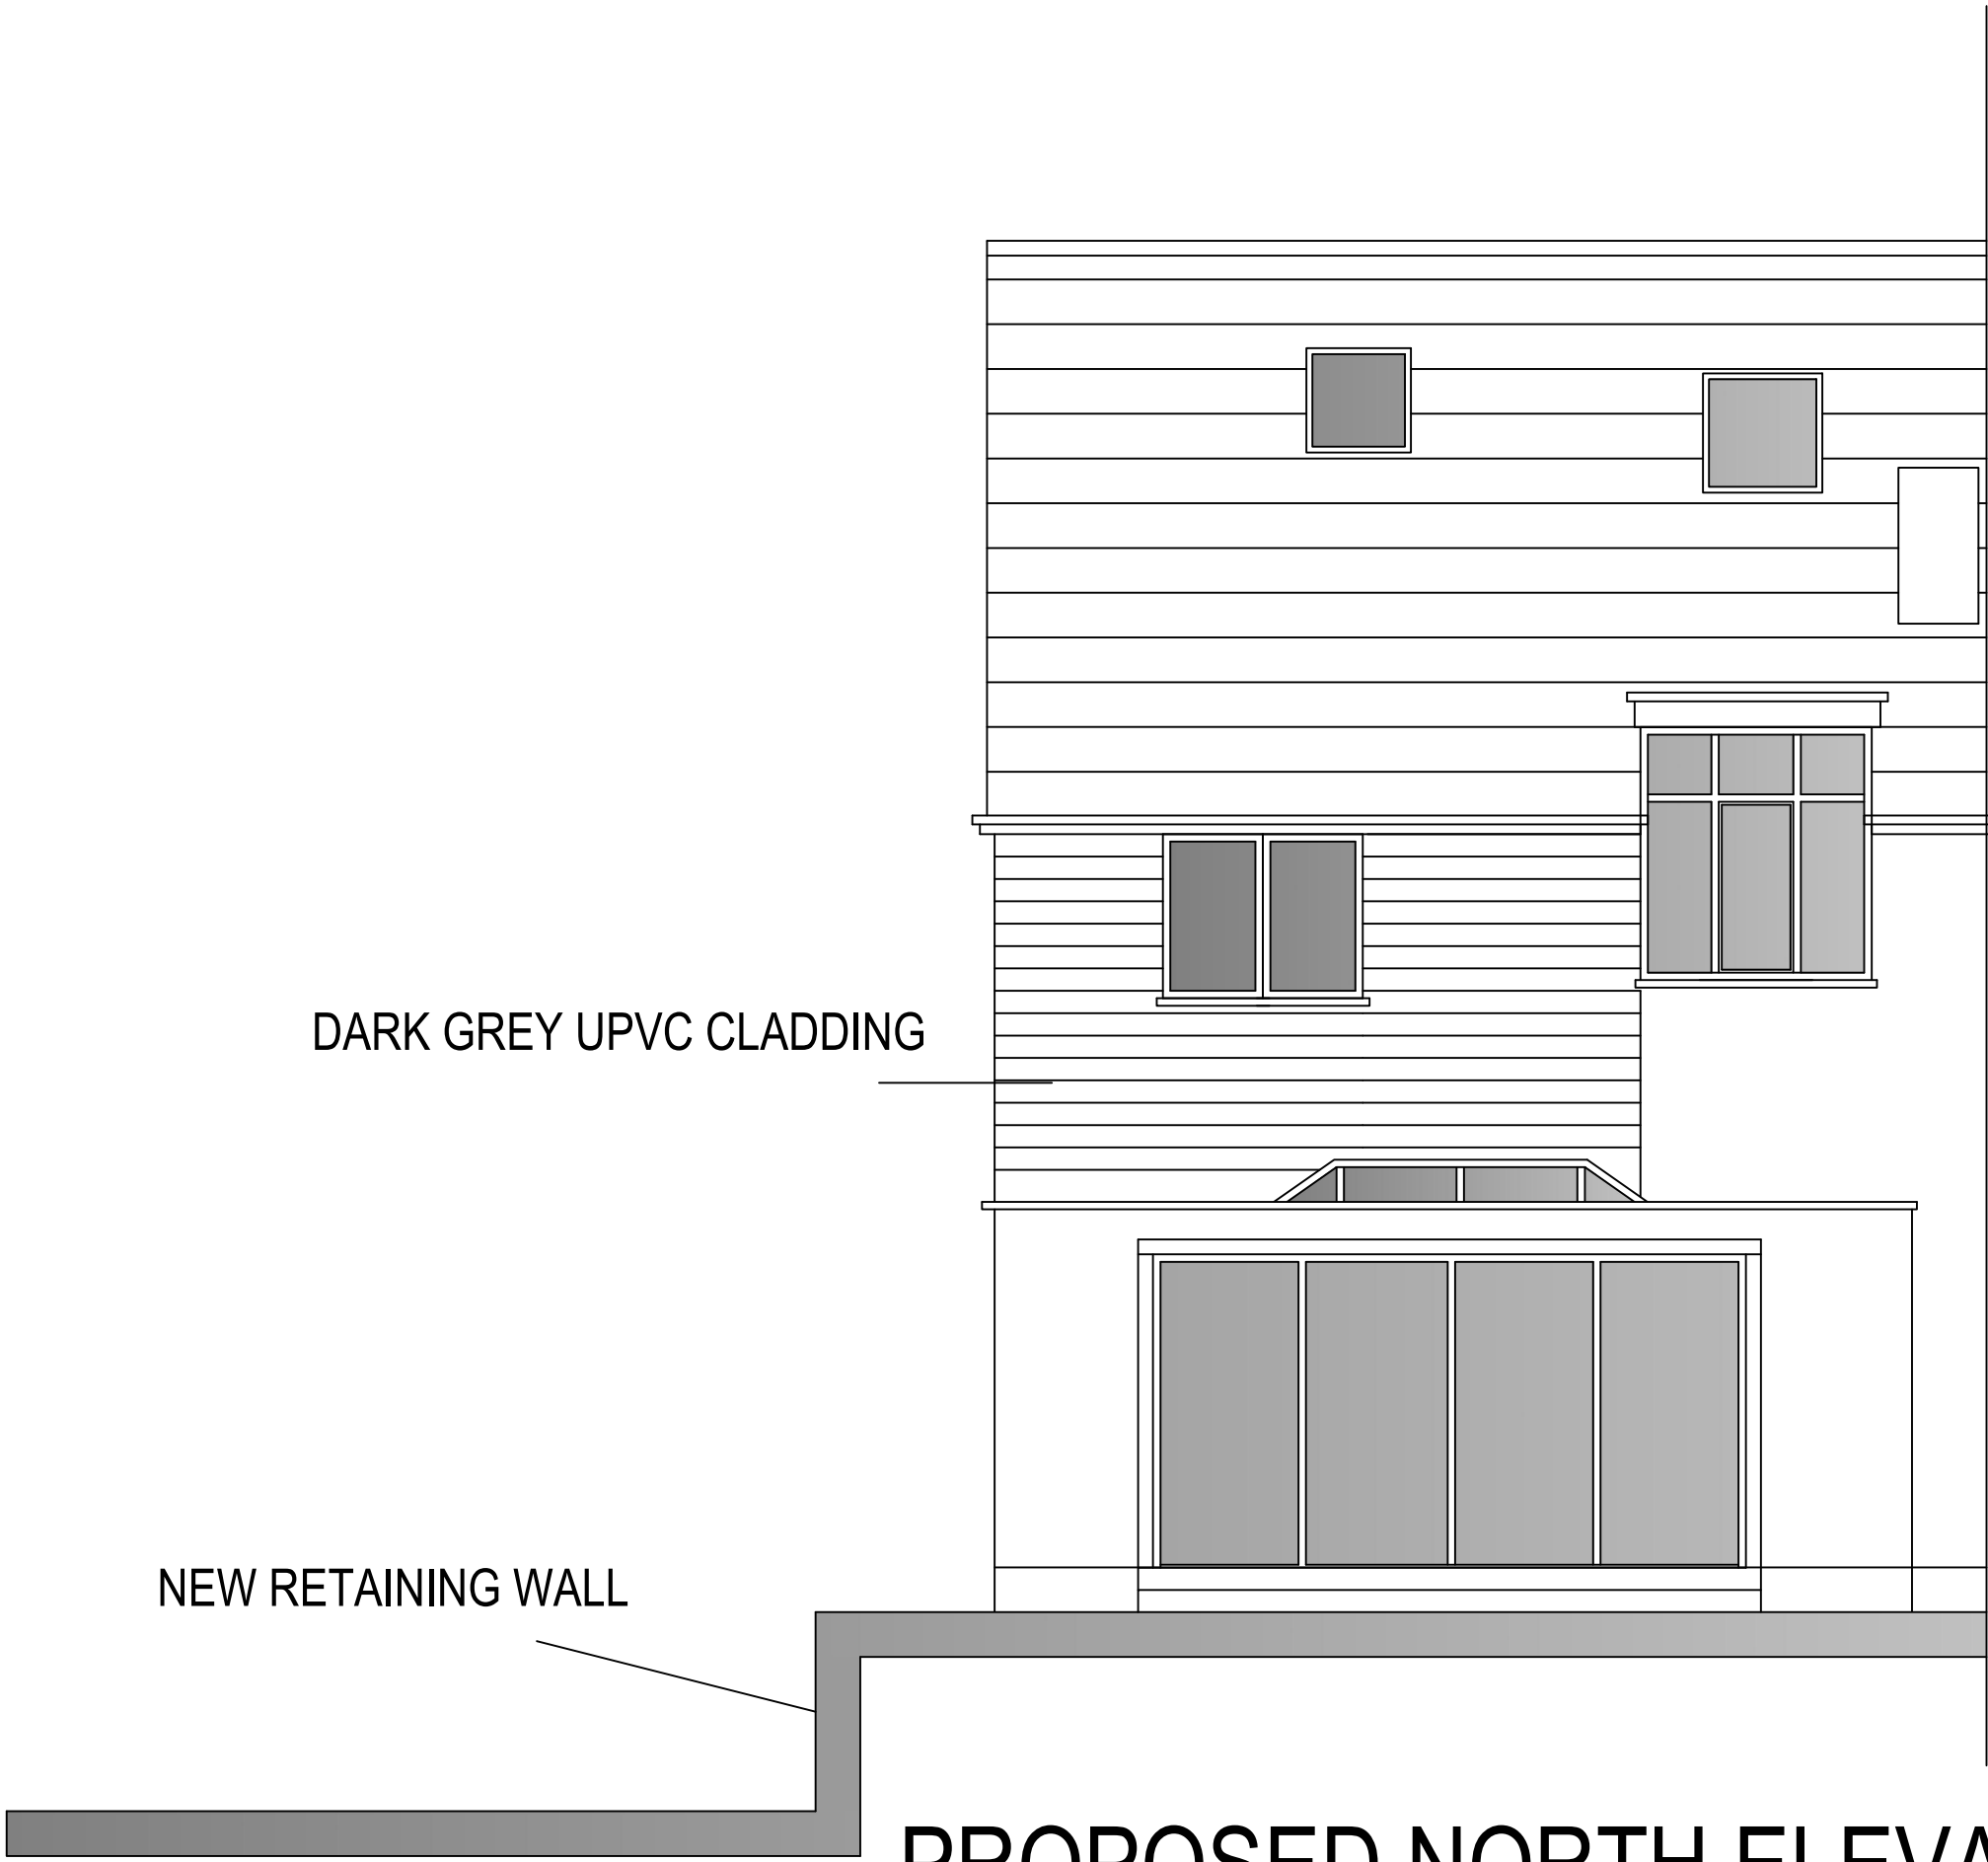

PROPOSED NORTH ELEVATION

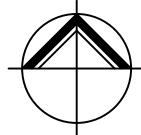

**NORTHERN  
DESIGN**  
(OLDHAM)  
Chartered Architects

17 STATION LANE  
GROTTON  
OLDHAM  
TEL. 07753859616

CLIENT

KUGI

PROJECT

PROPOSED EXTENSION  
6 REINWOOD AVENUE  
MARSH

DRAWING TITLE

PROPOSED ELEVATIONS

|      |          |       |       |
|------|----------|-------|-------|
| Rev. | Notes    | Date  | Drawn |
| A    | PLANNING | 02.23 | A.D.  |
|      |          |       |       |
|      |          |       |       |
|      |          |       |       |
|      |          |       |       |

SCALE

1:50@A1

04.21

A.D.

|             |             |      |
|-------------|-------------|------|
| PROJECT No. | DRAWING No. | Rev. |
| 2117        | 03          | A    |