




IF IN ANY DOUBT PLEASE ASK THE ARCHITECT FOR CLARIFICATION.
DO NOT SCALE FROM DRAWING. ALL DIMENSIONS TO BE CHECKED ON SITE.
THE COPYRIGHT FOR THESE DRAWINGS REMAINS THE PROPERTY OF THE ARCHITECT,
THEY MUST NOT BE REPRODUCED IN ANY WAY WITHOUT THE ARCHITECT'S PRIOR
WRITTEN CONSENT.

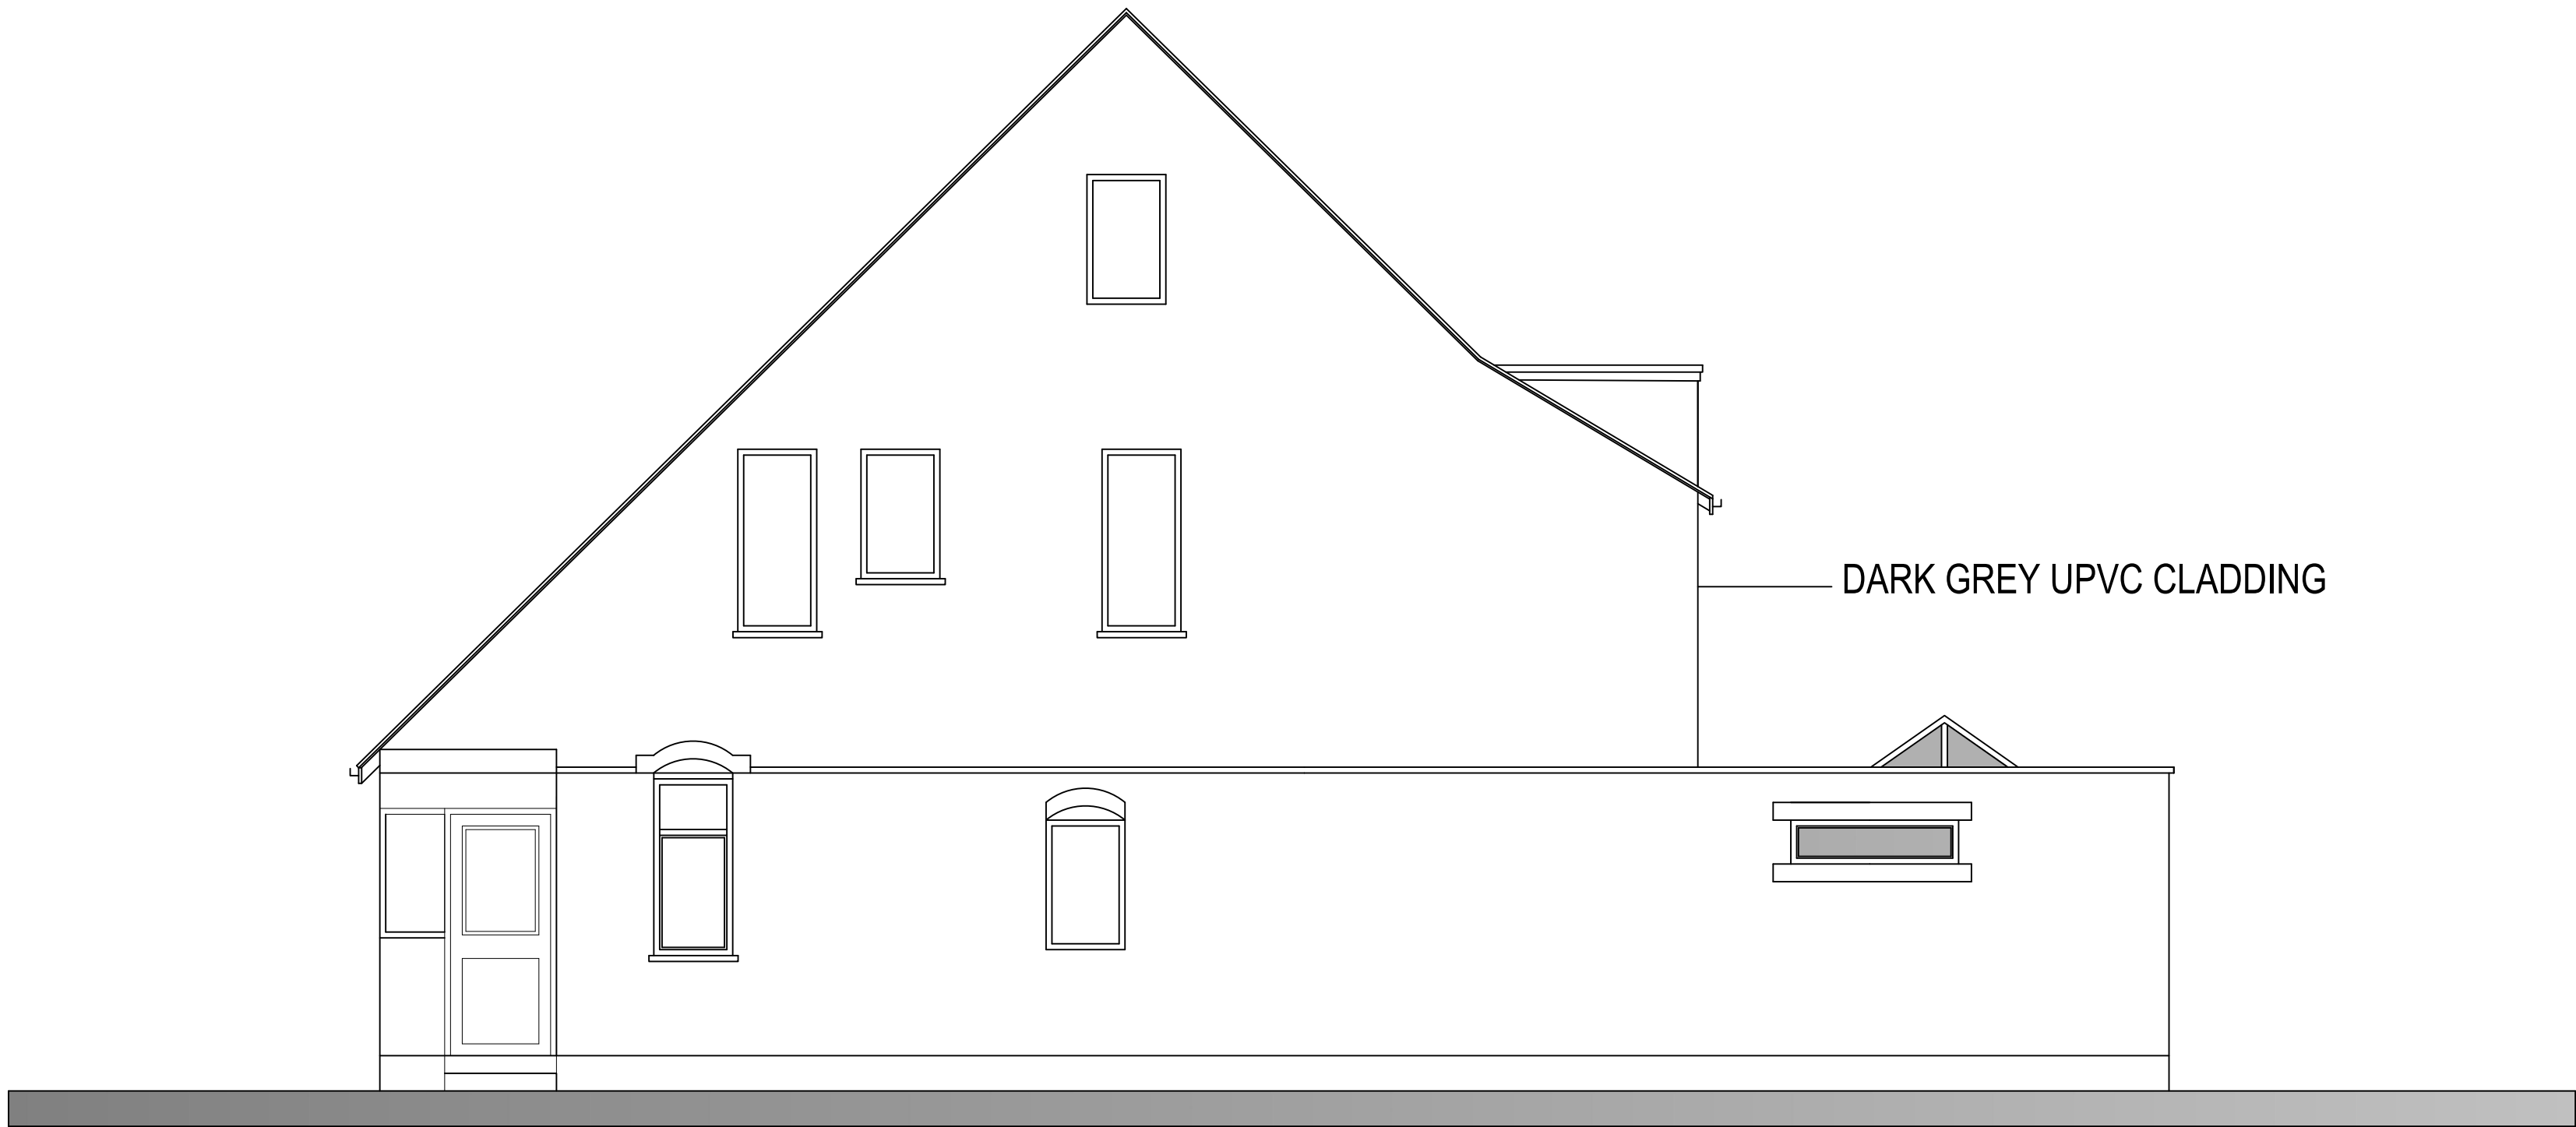


PROPOSED EAST ELEVATION

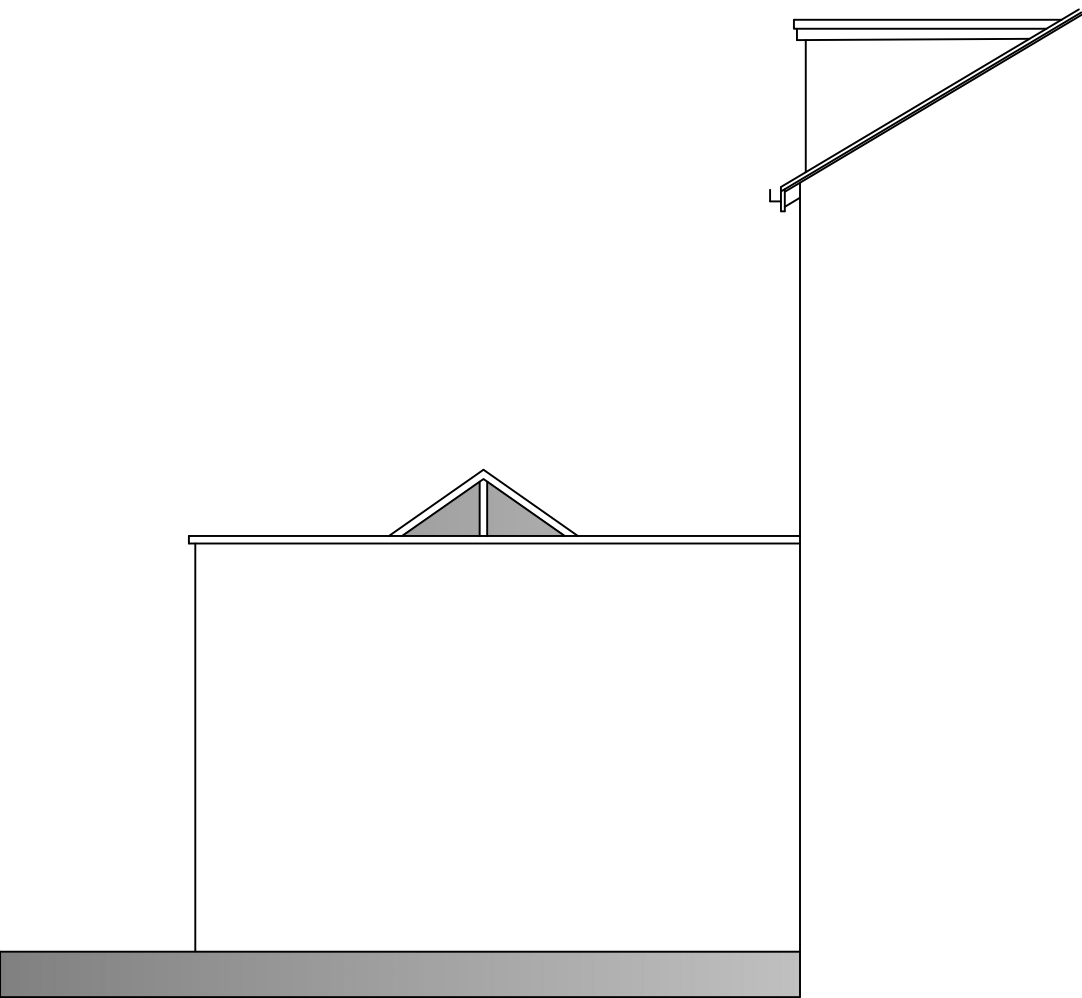

PROPOSED WEST ELEVATION

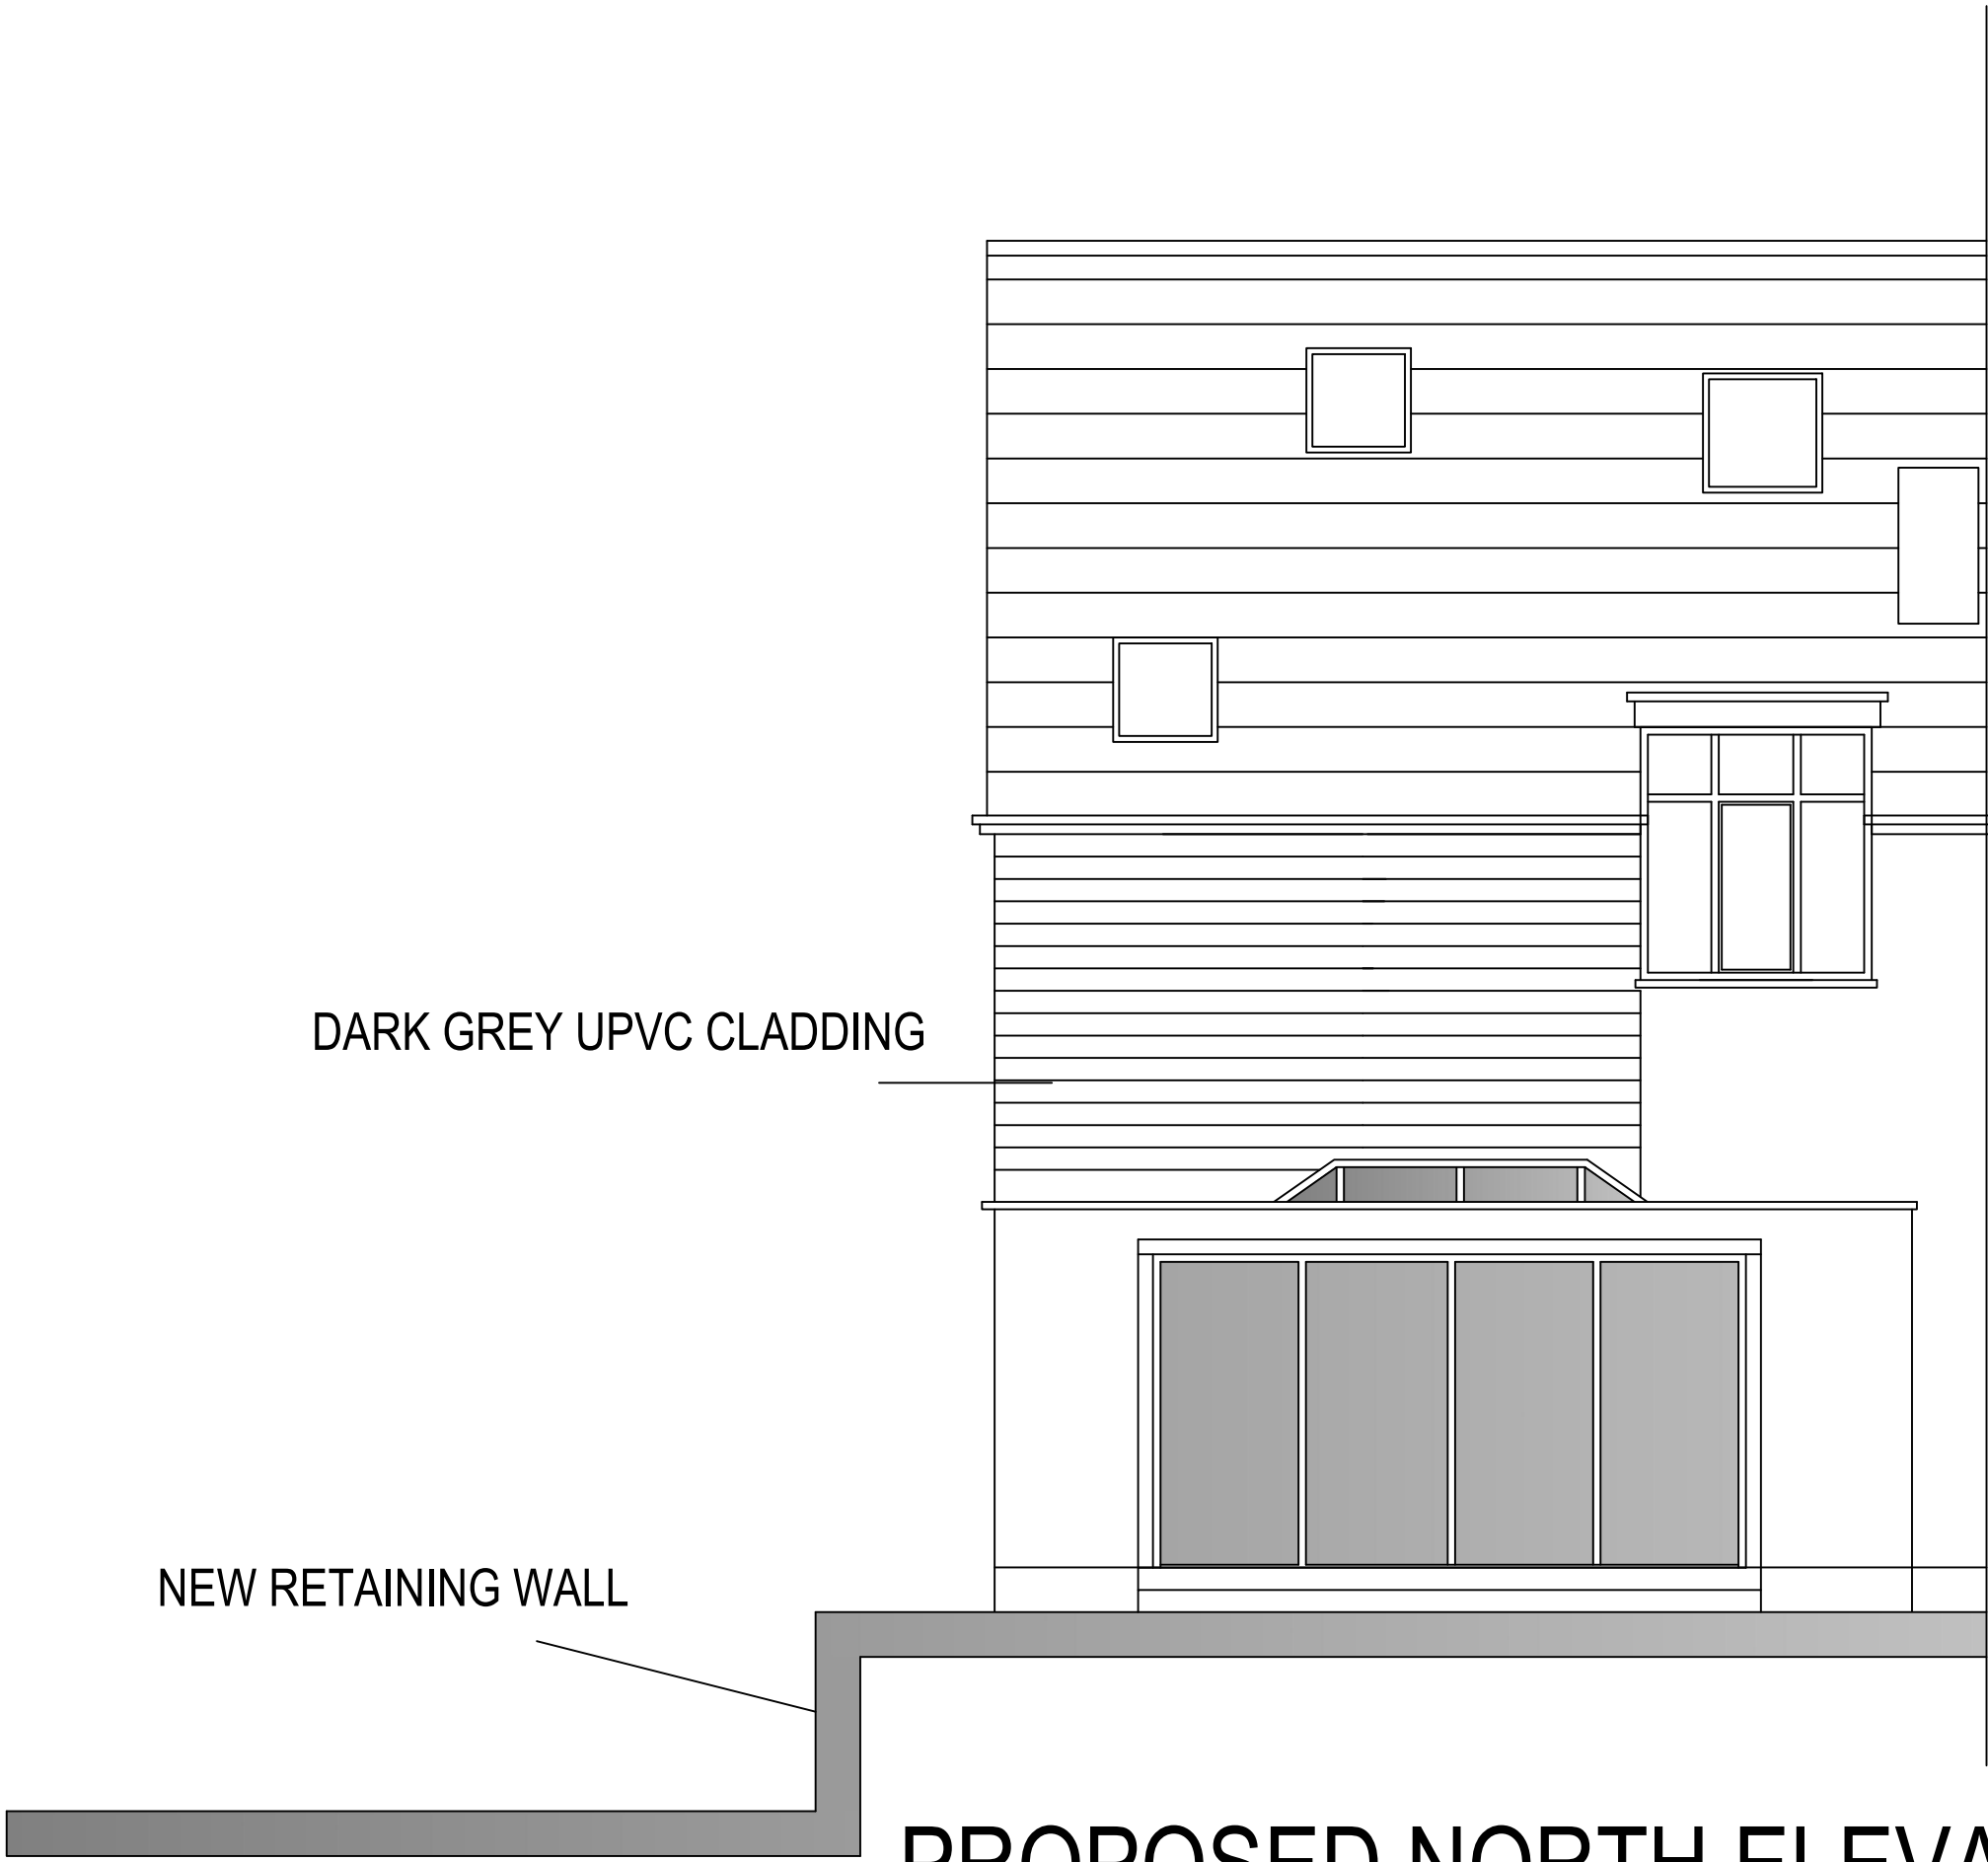

PROPOSED NORTH ELEVATION

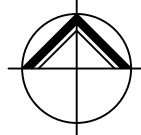

**NORTHERN
DESIGN**
(OLDHAM)
Chartered Architects

17 STATION LANE
GROTON
OLDHAM
TEL. 07753859616

CLIENT

KUGI

PROJECT

PROPOSED EXTENSION
6 REINWOOD AVENUE
MARSH

DRAWING TITLE

PROPOSED ELEVATIONS

Rev.	Notes	Date	Drawn
A	PLANNING	02.23	A.D.
B	PLANNING	06.23	A.D.
C	PLANNING	06.23	A.D.

SCALE

1:50@A1

04.21

A.D.

PROJECT No.	DRAWING No.	Rev.
2117	03	C