




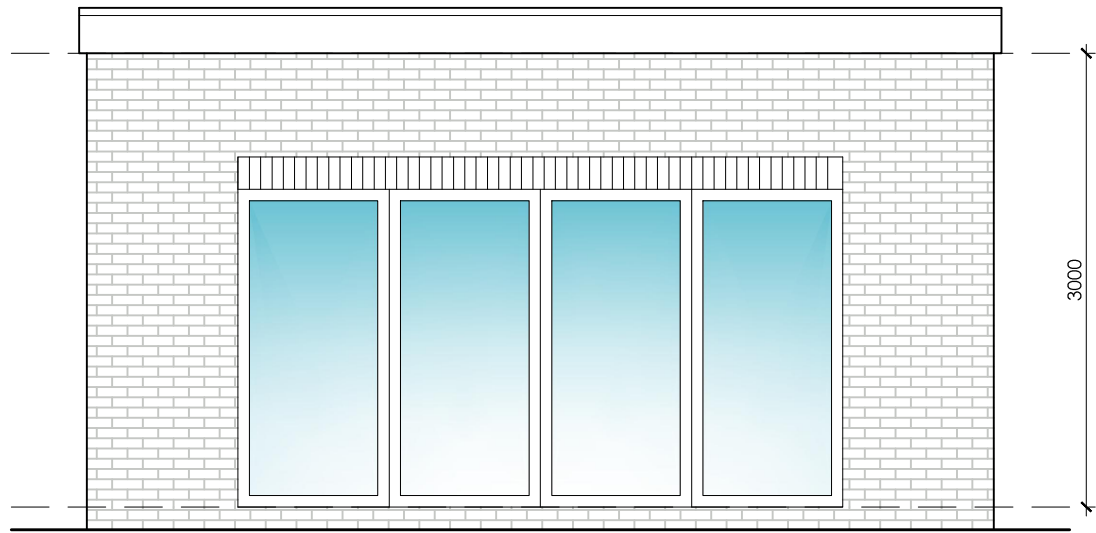


**PROPOSED
FRONT ELEVATION**
SCALE 1:50

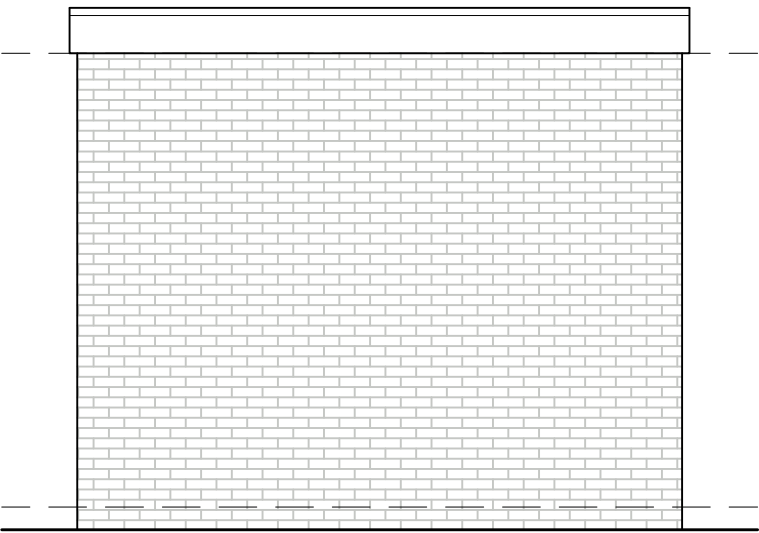



**PROPOSED
SIDE ELEVATION**
SCALE 1:50

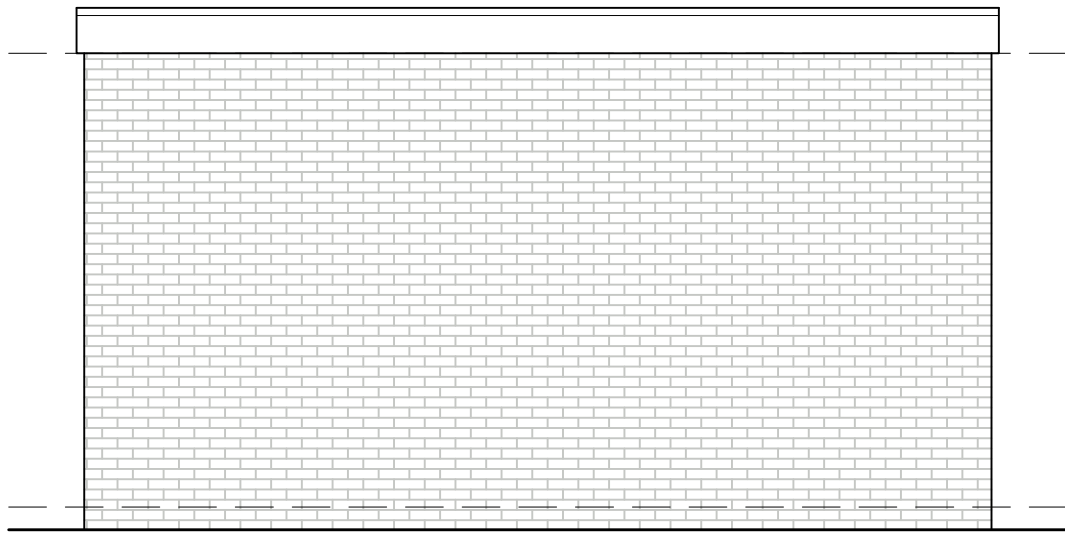


**PROPOSED
REAR ELEVATION**
SCALE 1:50

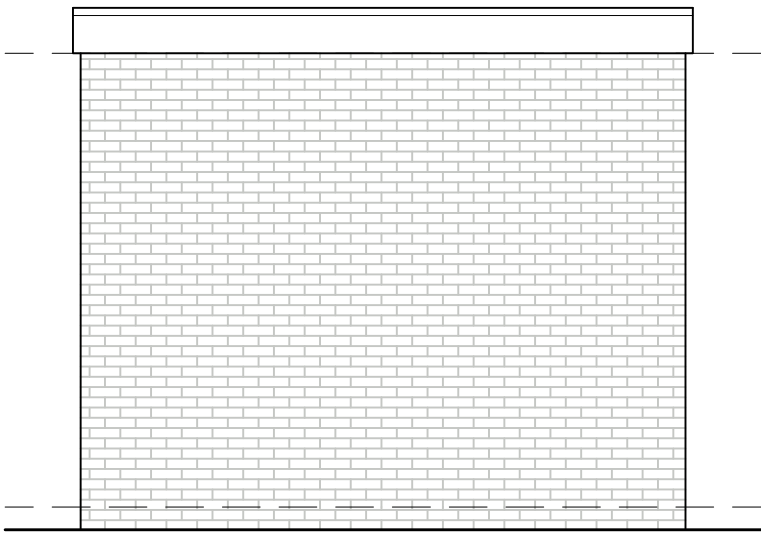


**PROPOSED
SIDE ELEVATION**
SCALE 1:50

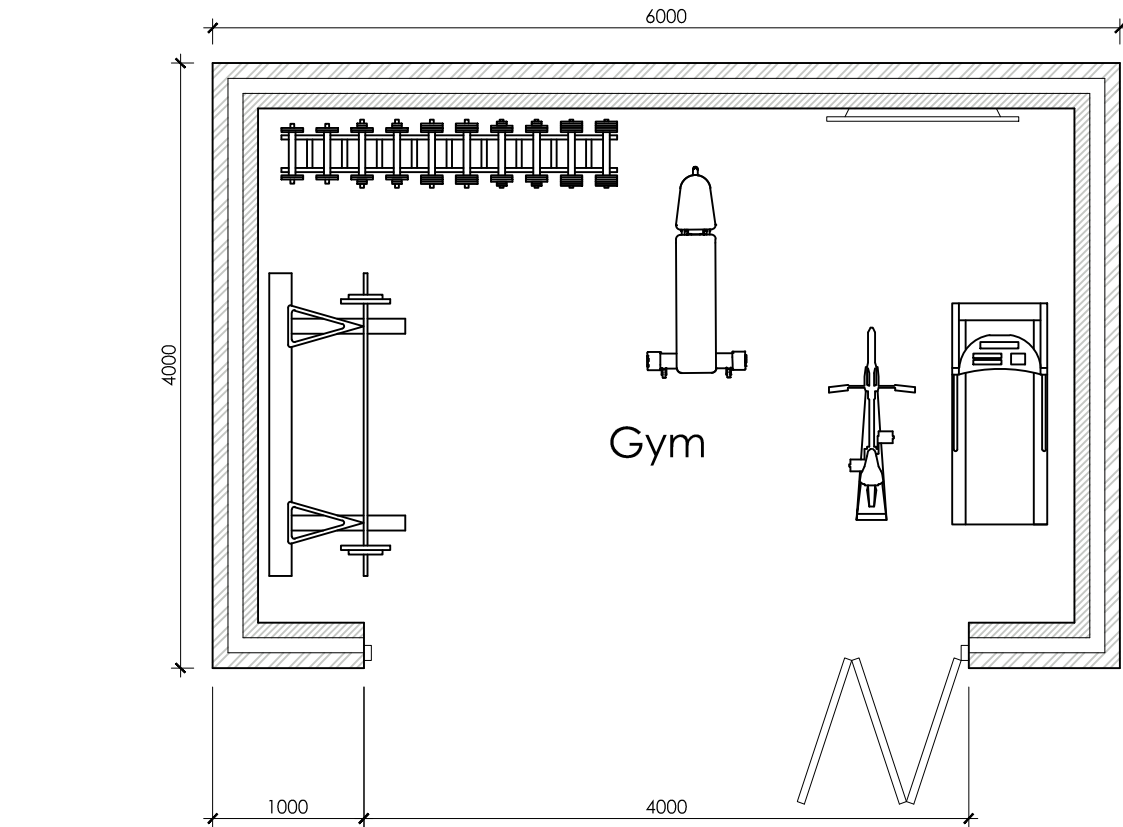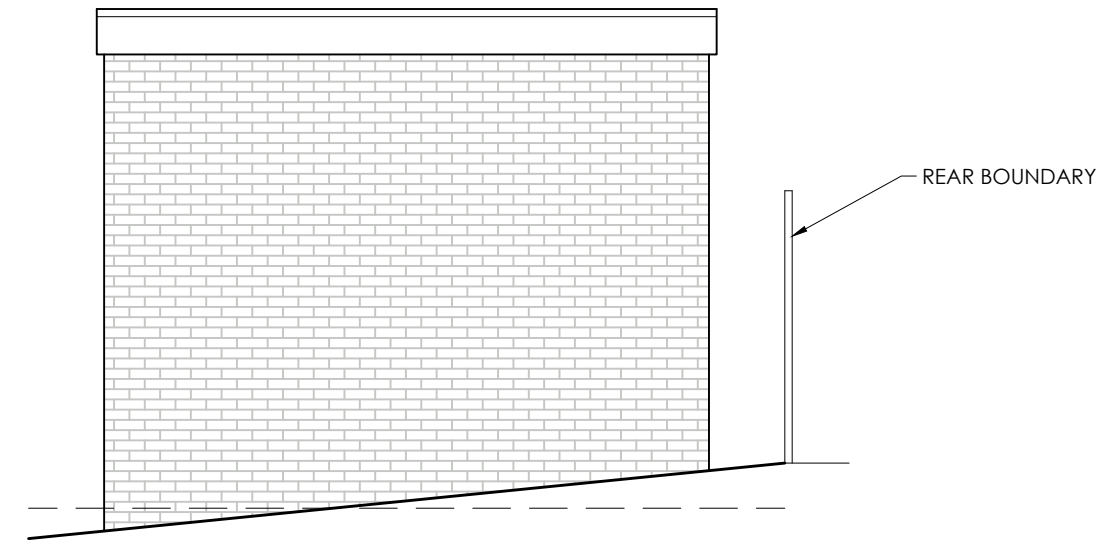

PROPOSED GROUND FLOOR PLAN
SCALE 1:50

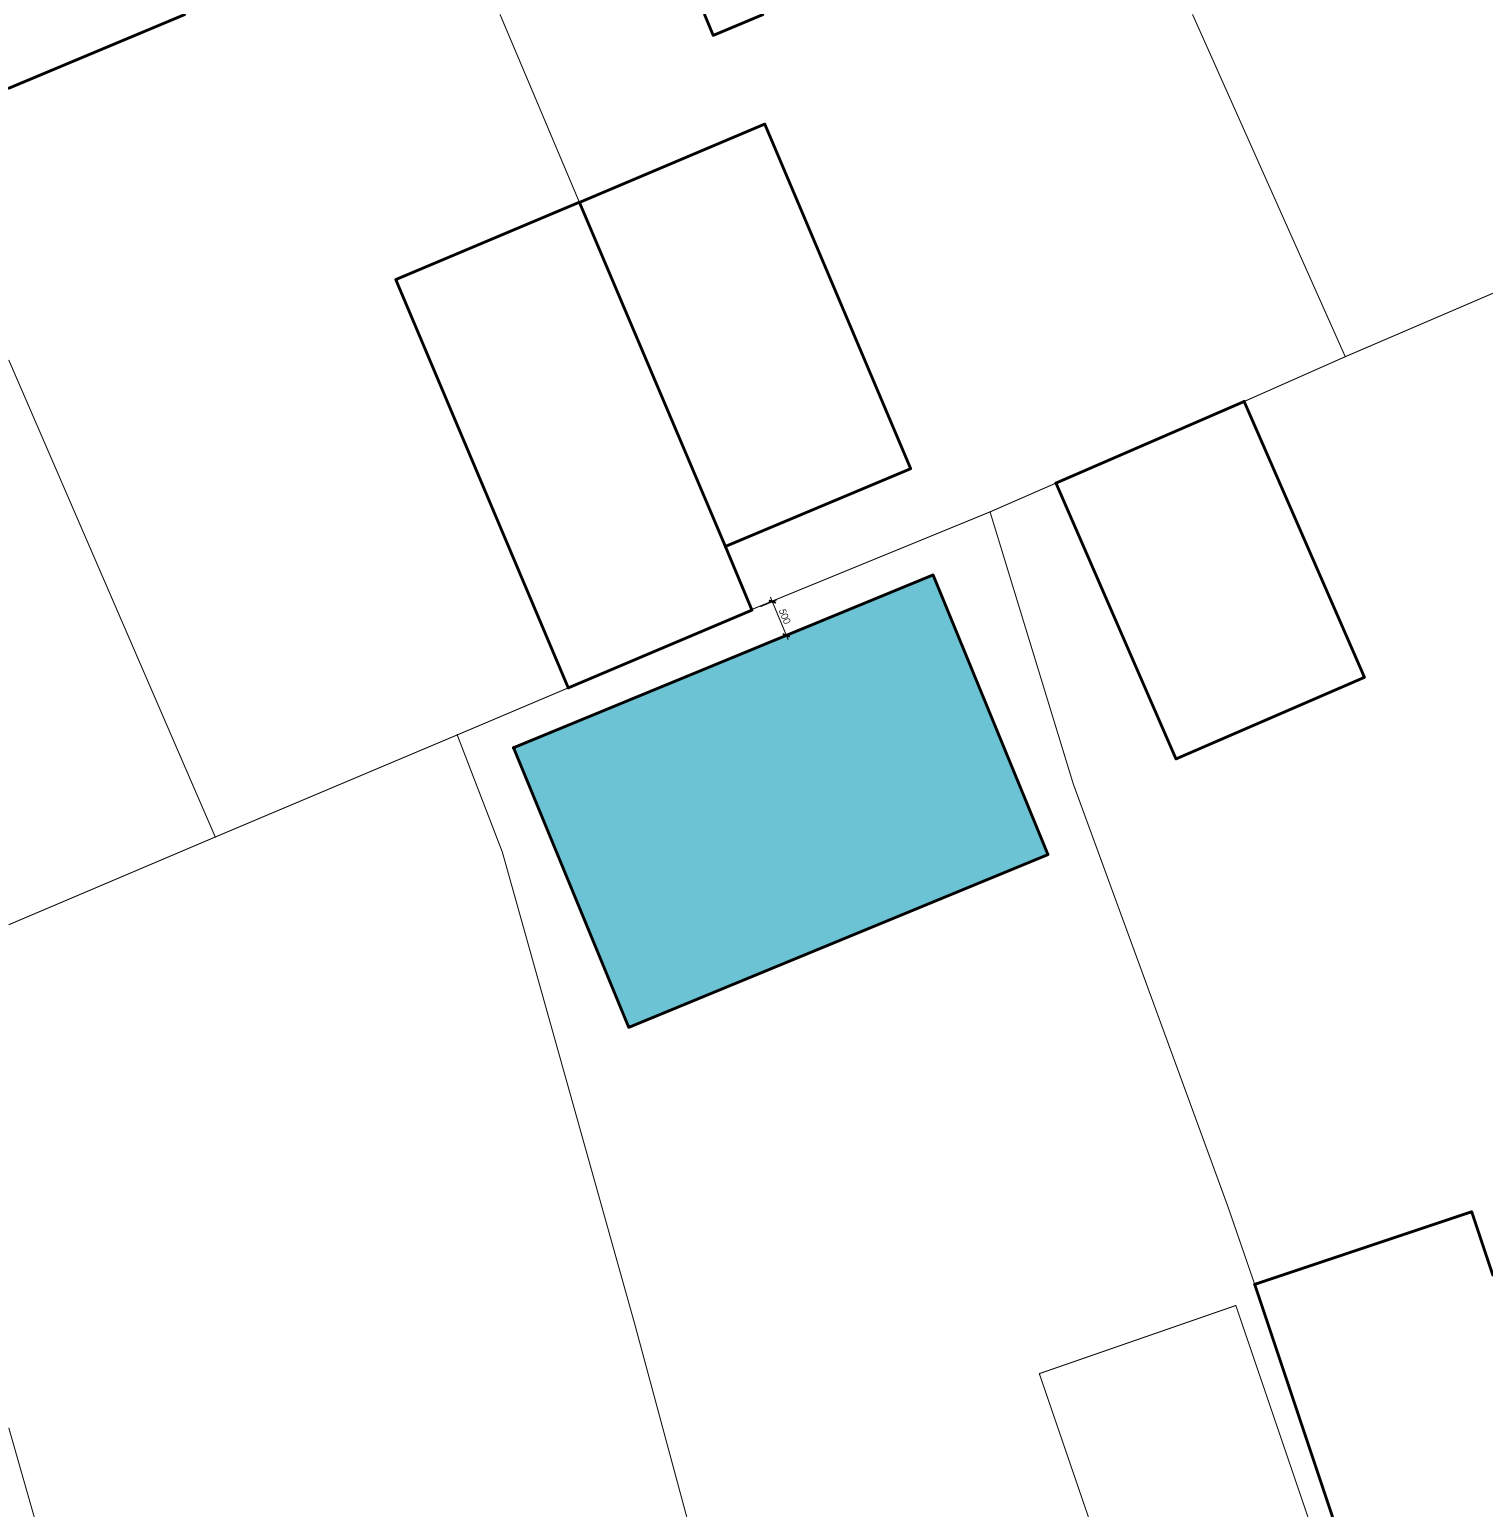

SITE PLAN
SCALE 1:100

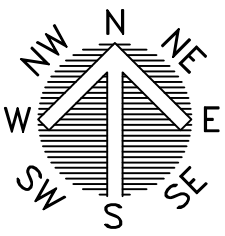

BLOCK PLAN
SCALE 1:500

 White Agus PARTNERSHIP			OFFICE ONE 34 VICTORIA ROAD BARNLEY. S70 2BU			Phone: 01226 208482		
ARCHITECTURAL SERVICES						Email: info@whiteaguspартnership.co.uk Web: www.whiteaguspартnership.co.uk		
Project. PROPOSED OUTBUILDING AT 17 ROMAN AVENUE HUDDERSFIELD, HD3 3XP					Client. MS B PRICE			
Drawing Title. PLANS AND ELEVATIONS					Date. FEBRUARY 2023		Scale. 1:50 @A2	
					Ref. 22-198		Dwg. No. 01	
							Rev. A	
Date	Suffix	Description			Date	Suffix	Description	
07/07/2023	A	DETAILS ADDED						