




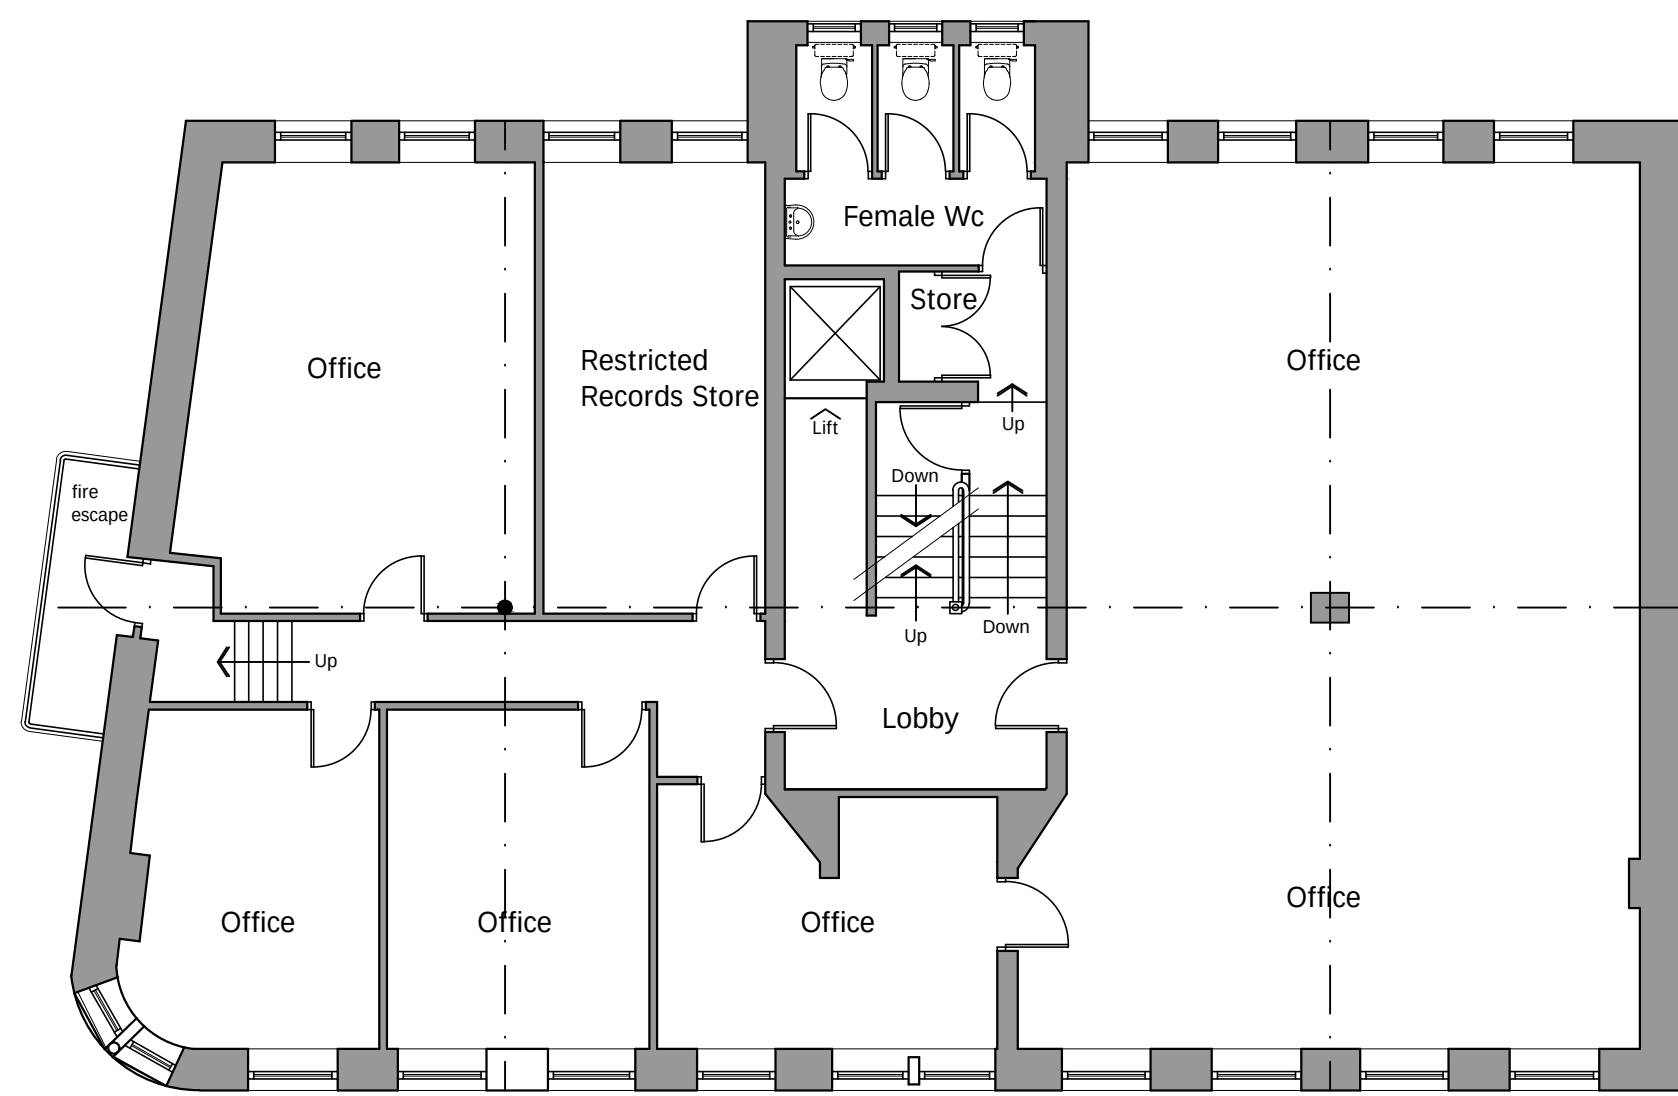


FIRST FLOOR PLAN AS EXISTING

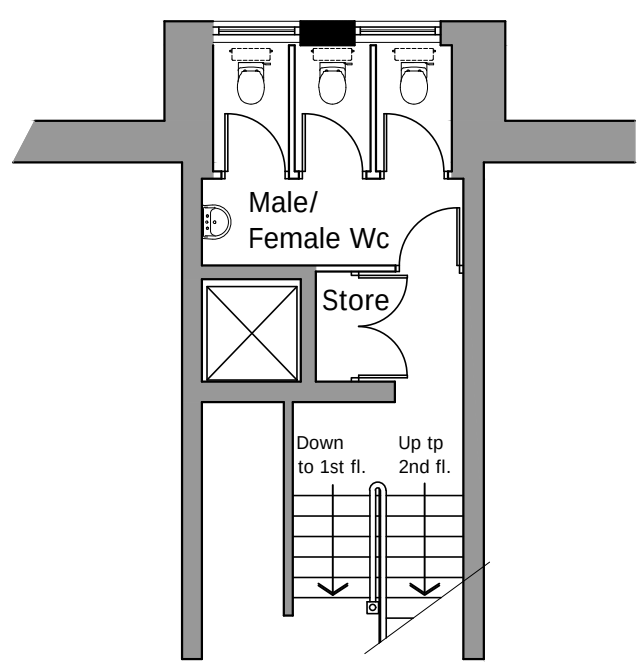


HALF LANDING BETWEEN FIRST & SECOND FLOORS

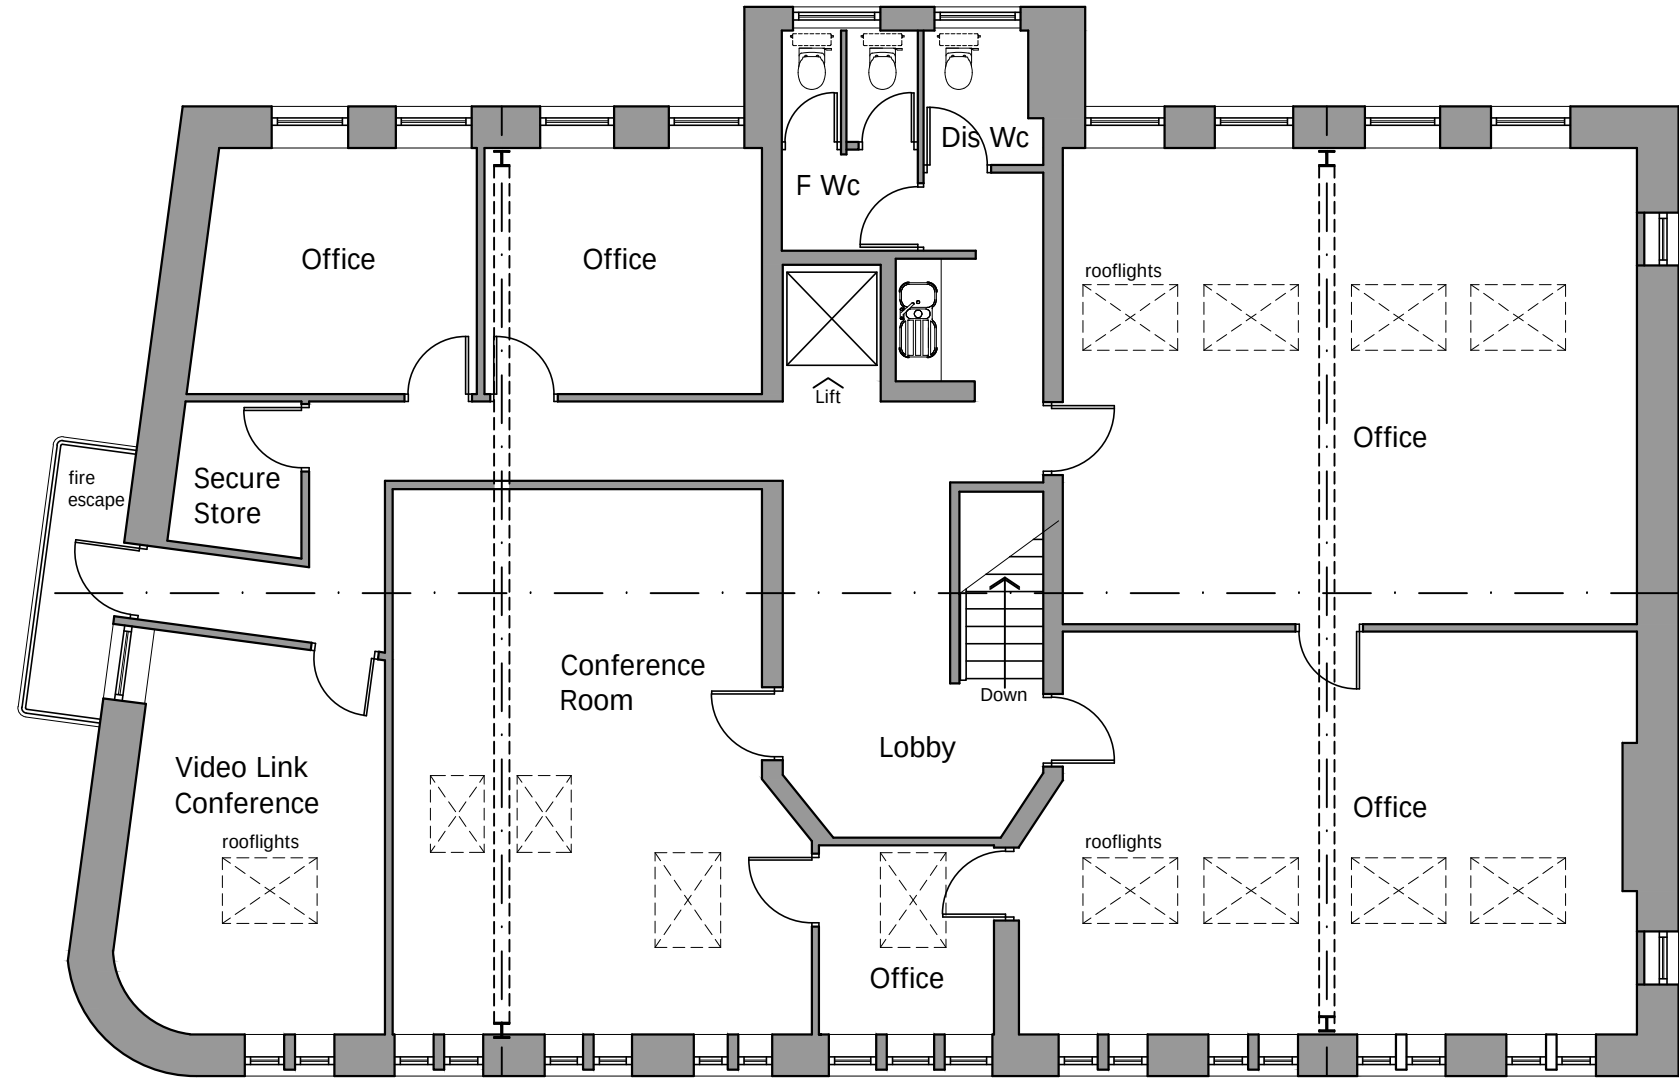


ATTIC FLOOR PLAN AS EXISTING

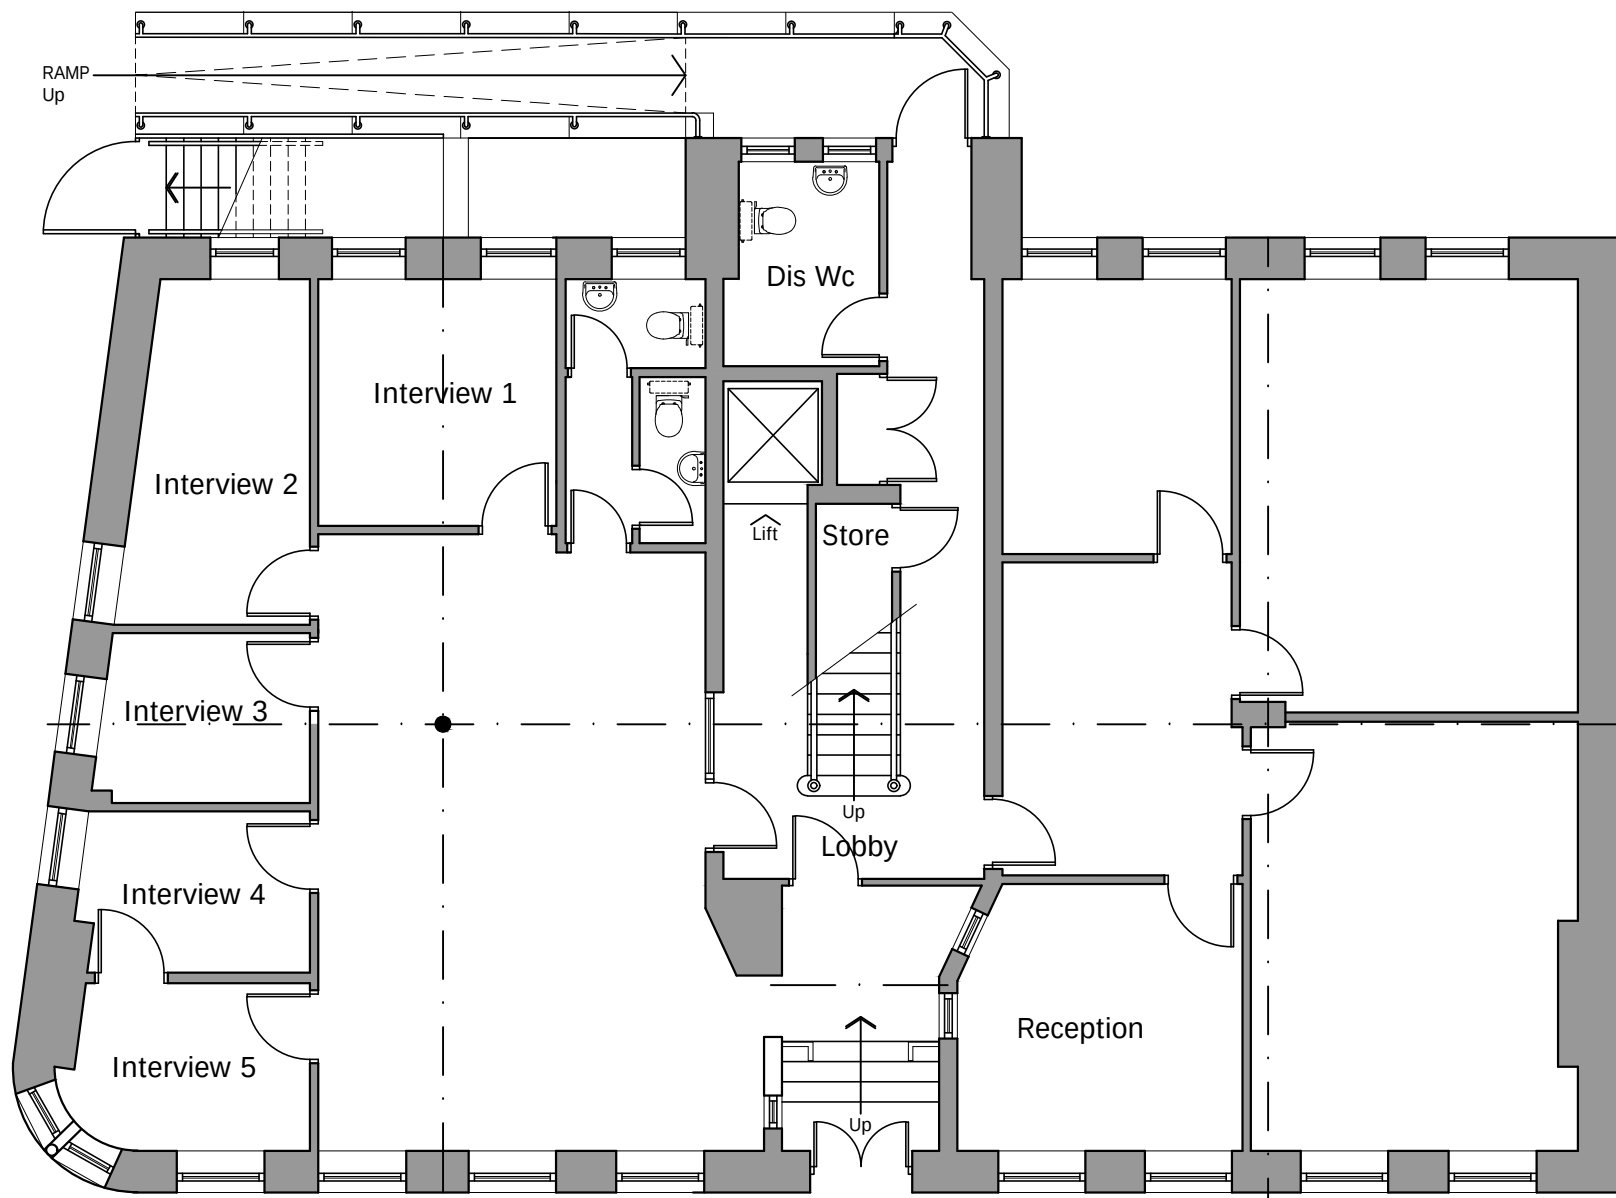

GROUND FLOOR PLAN AS EXISTING

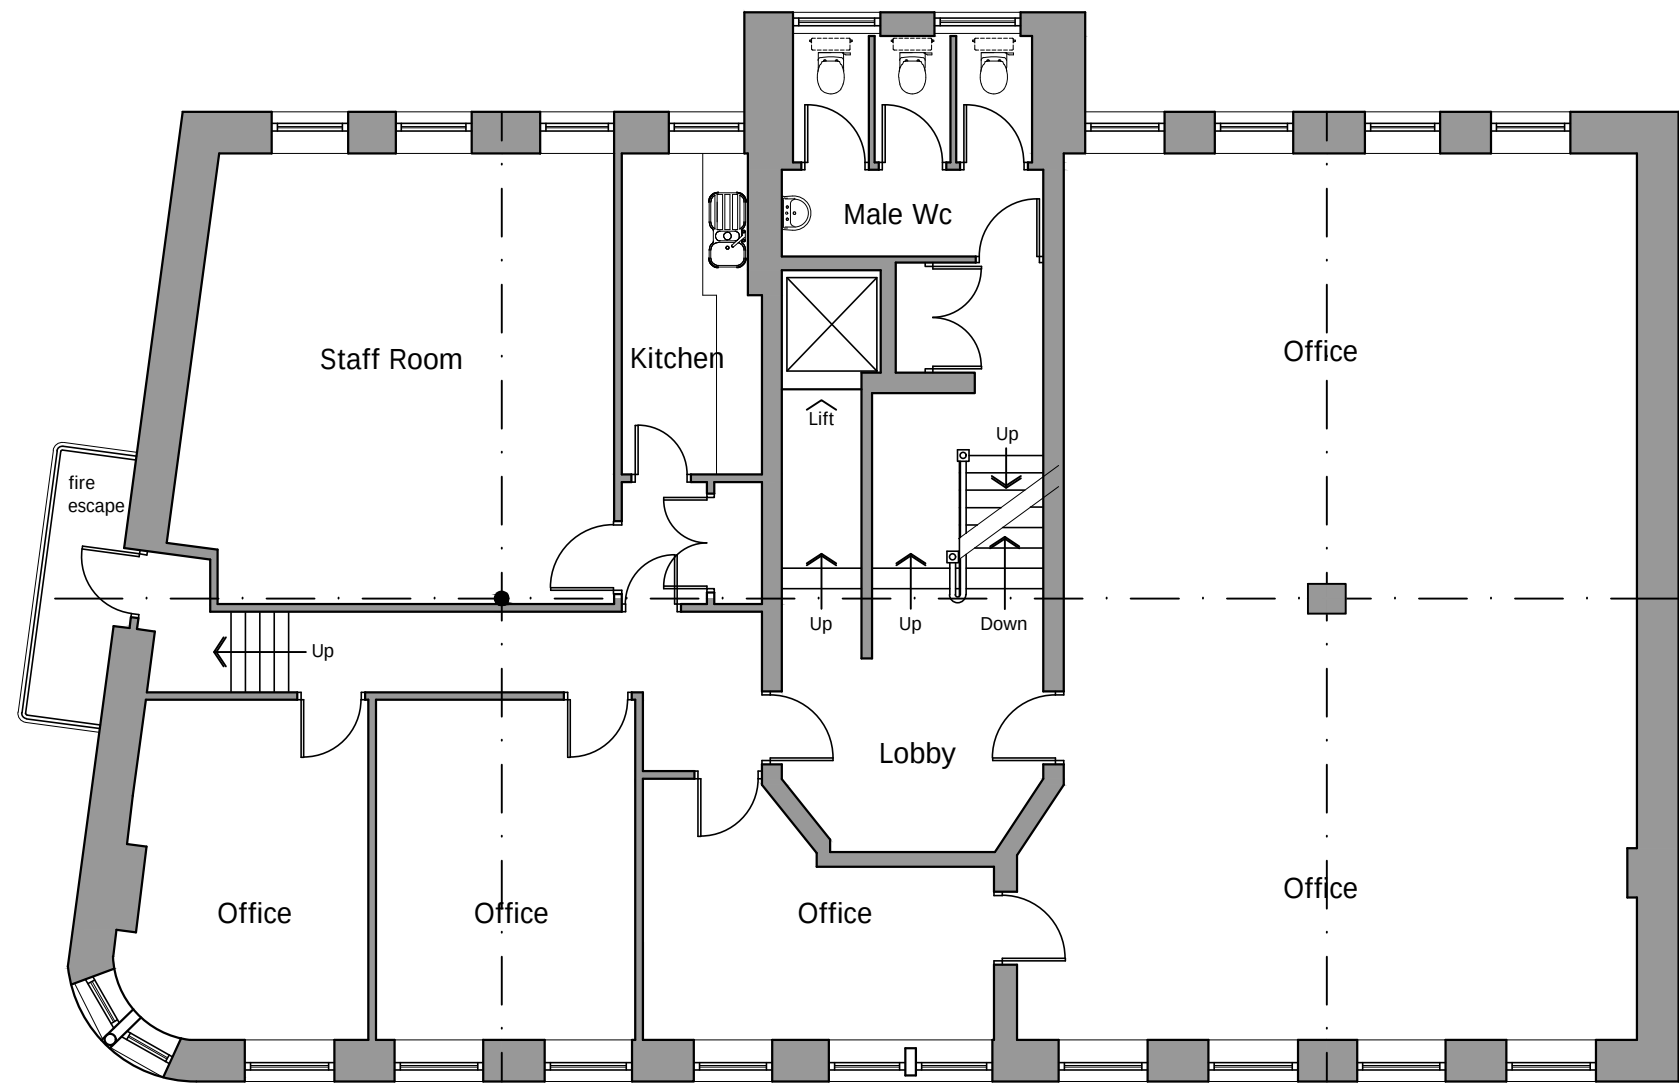


SECOND FLOOR PLAN AS EXISTING

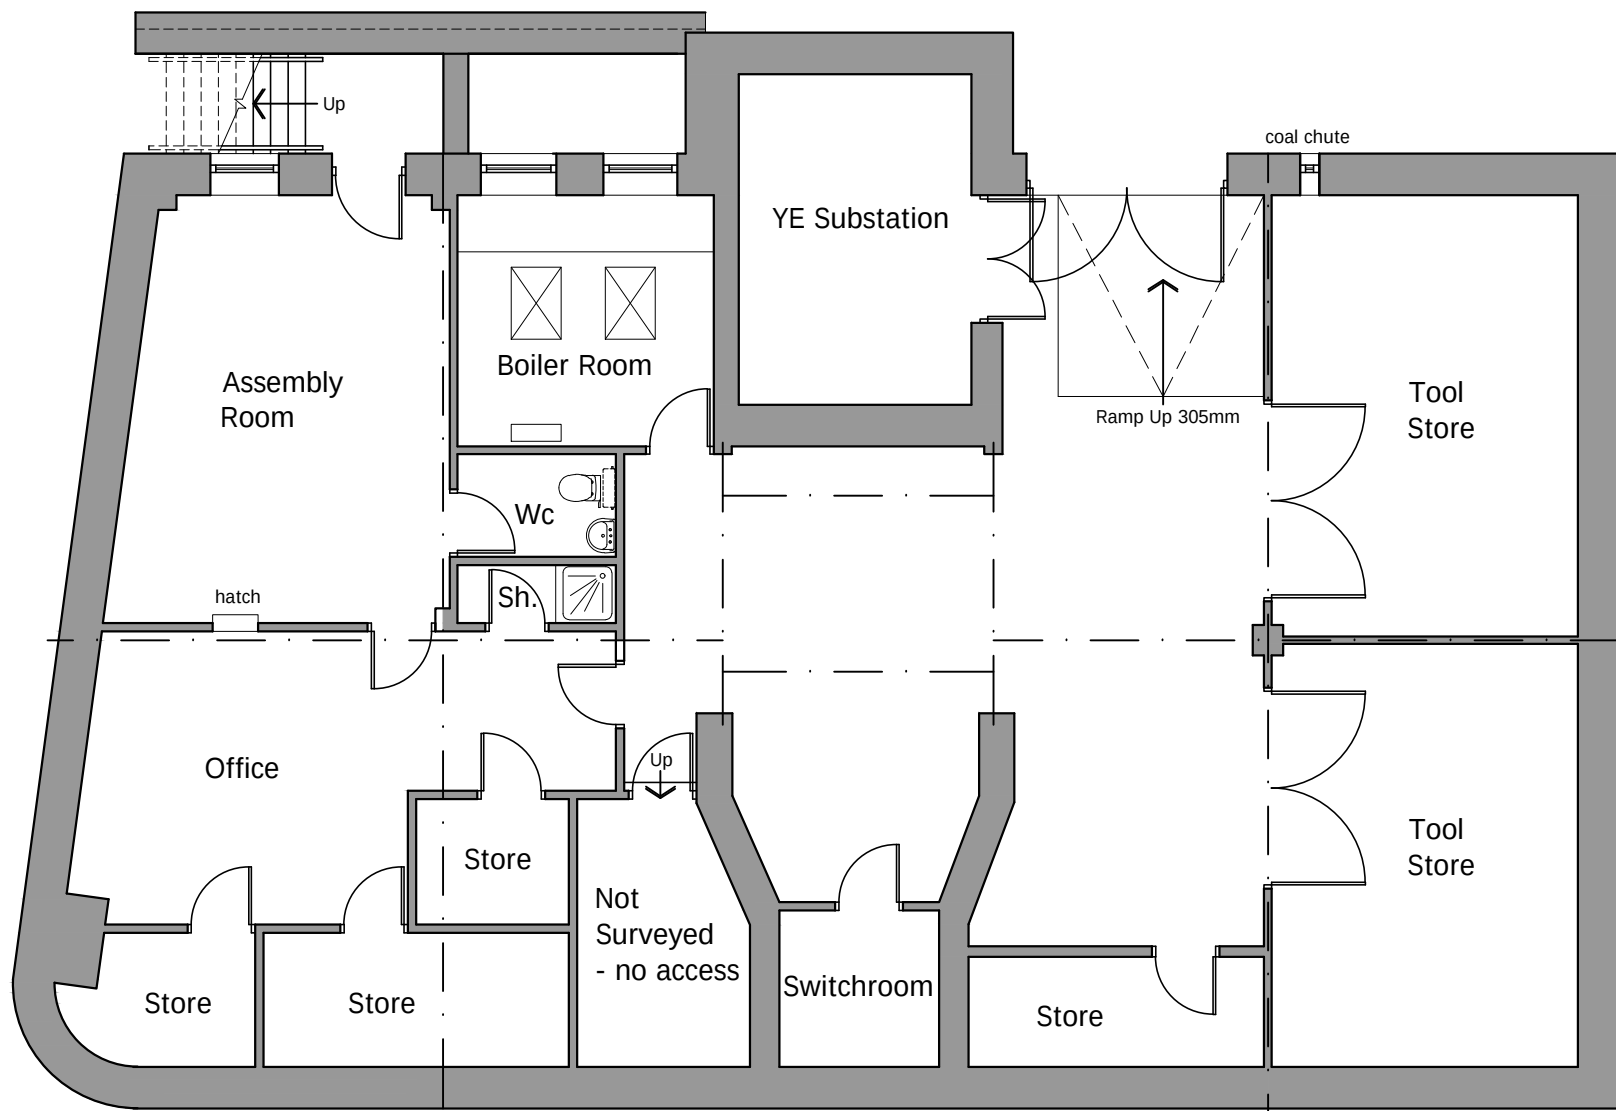

BASEMENT PLAN AS EXISTING

Only figured dimensions should be used.
Scaled dimensions should be checked with the Architect.
This drawing together with the design, is the property and copyright of the Architect and must not be reproduced without written permission

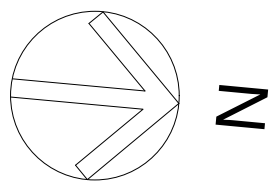

DO NOT SCALE OFF THIS DRAWING

rev	description	auth	date
ACUMEN DESIGNERS & ARCHITECTS acumenarchitects.co.uk01484 546 000 Headrow House, Old Leeds Road, Huddersfield, HD1 1SG			
Client SPD GROUP LTD			
Project CONVERSION OF OFFICES TO RESIDENTIAL AT 21 ST JOHN'S ROAD, HUDDERSFIELD			
Project No 2837	Drawing No (100) 01	Rev -	
Description FLOOR PLANS AS EXISTING			
Scale 1:100@ A1	Date Drawn FEB 2023	Drawn By NG	Authorised By JF
Purpose of Issue Planning ☐ Building Regs ☐ Tender ☐ Construction ☐ Comment ☐ Info ☒			